




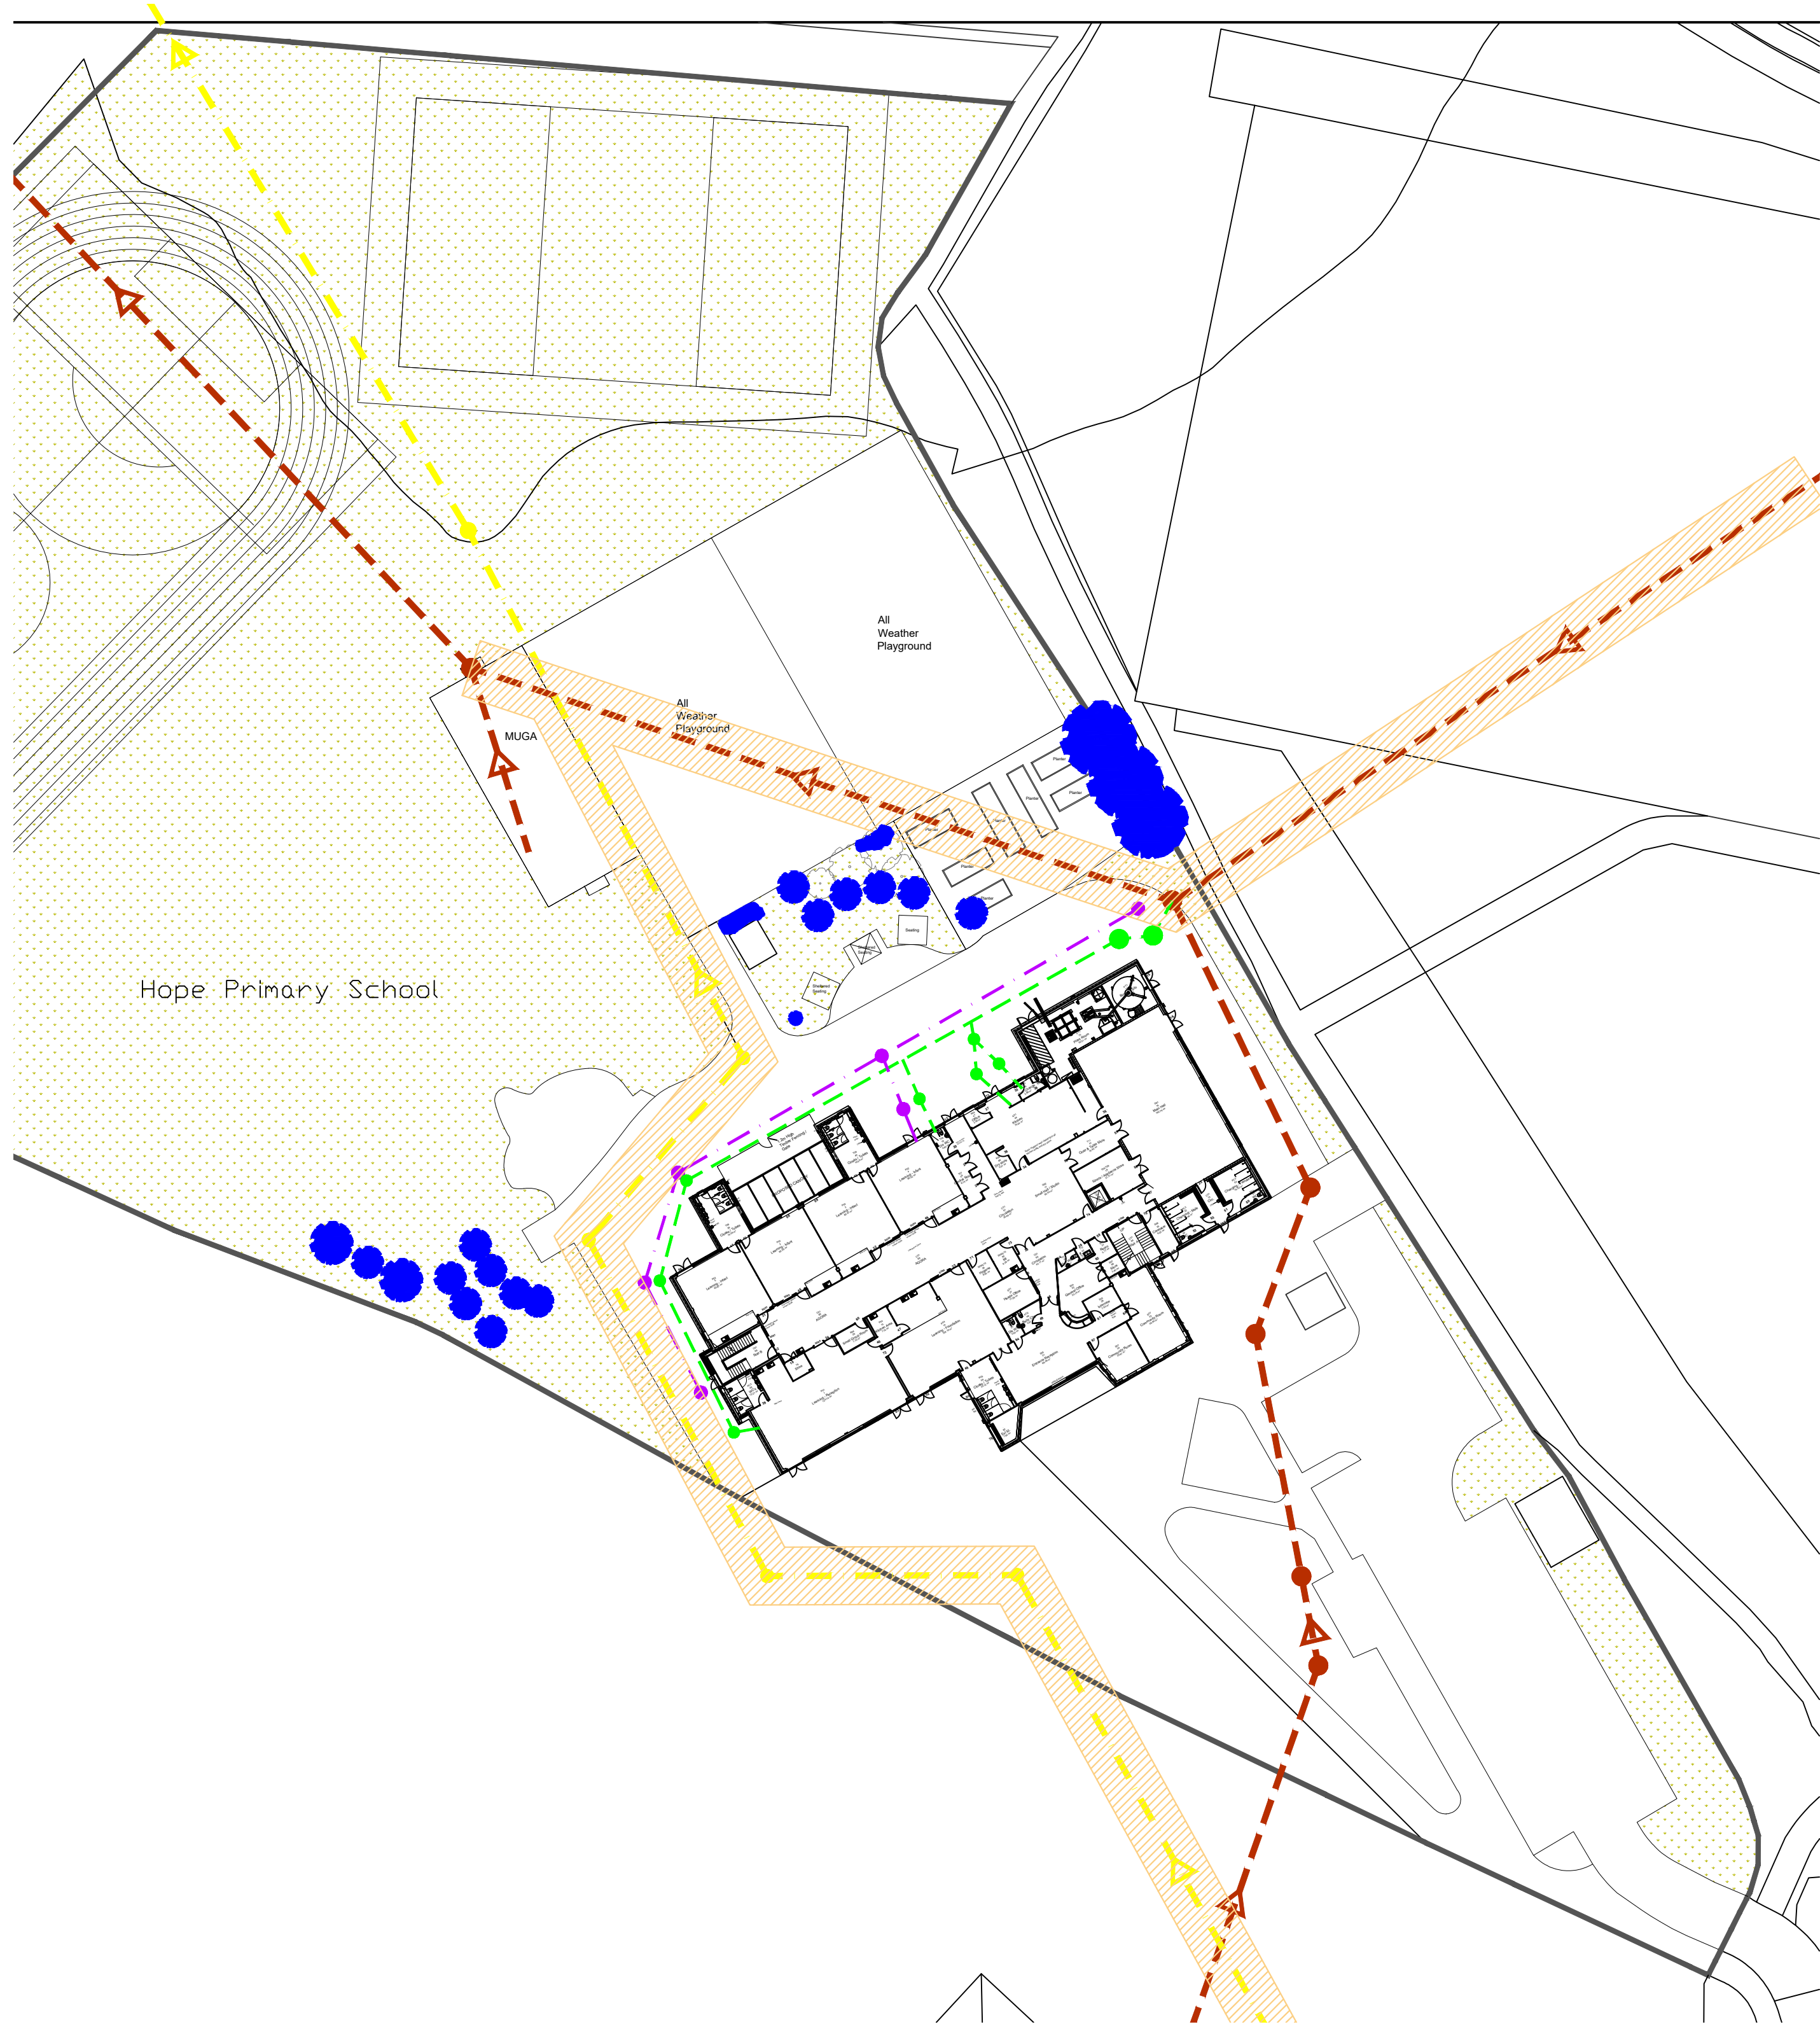

Existing Site Plan @1:500 scale

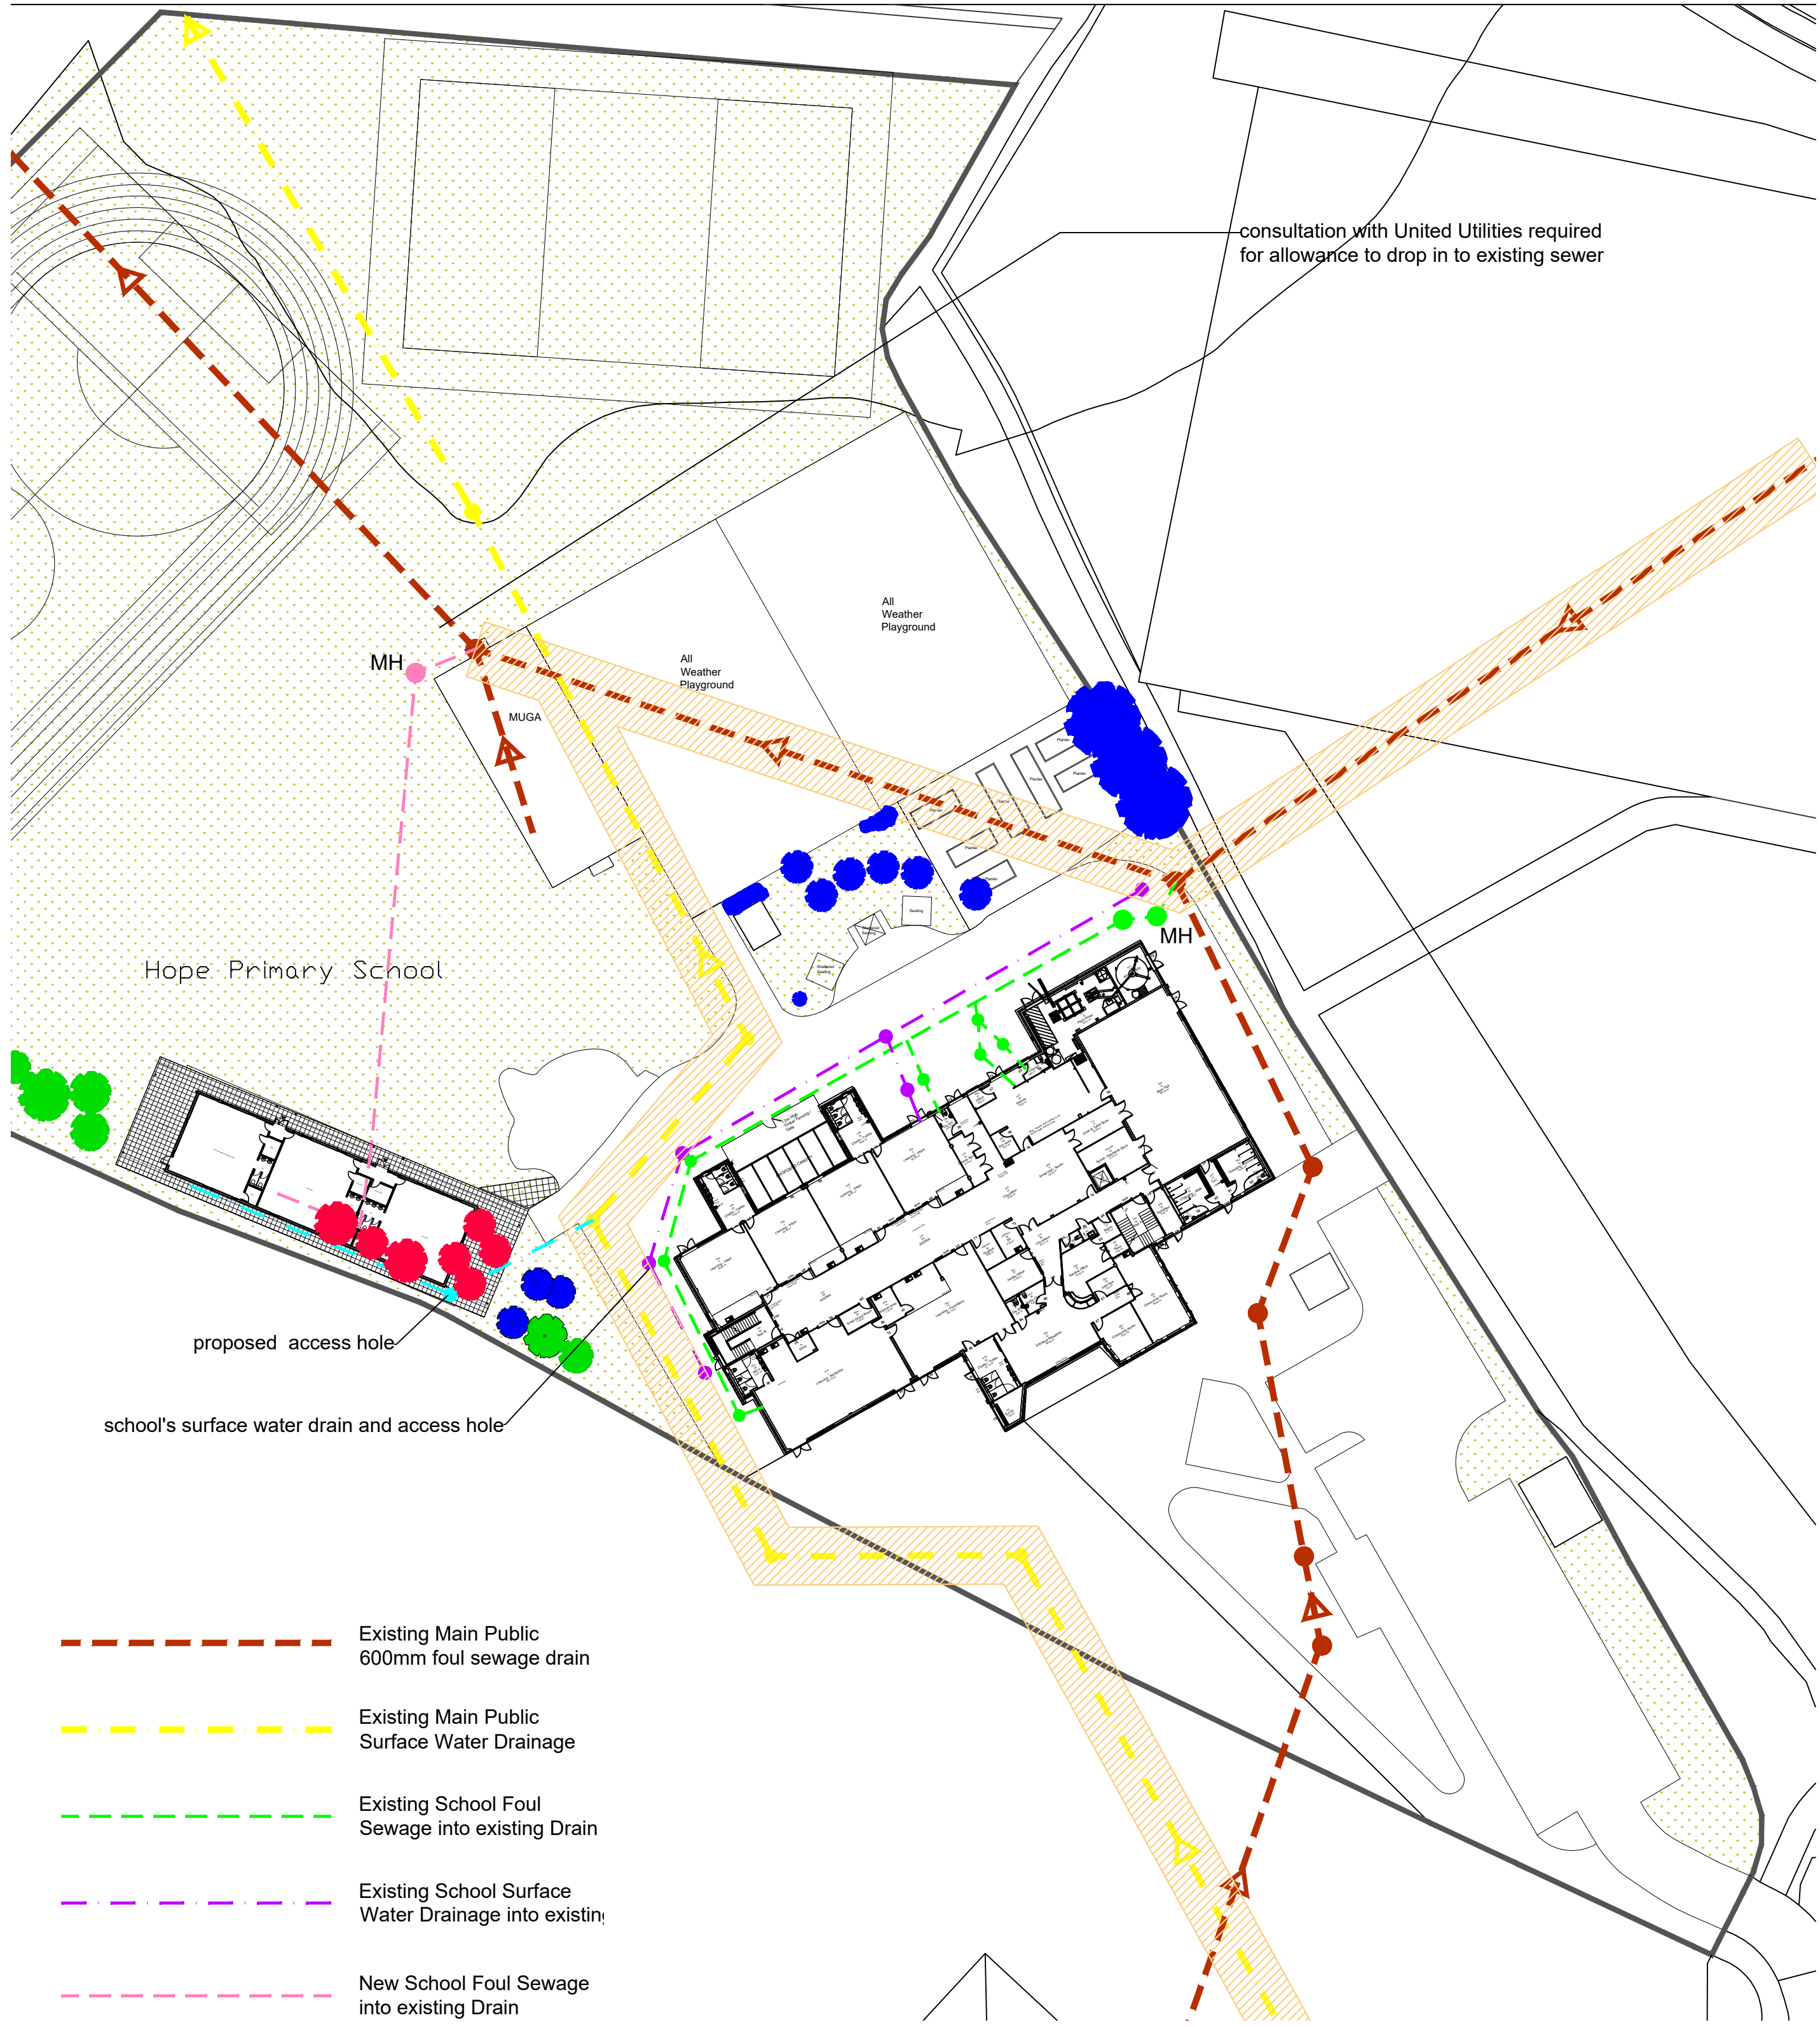

Proposed Site Plan @1:500 scale

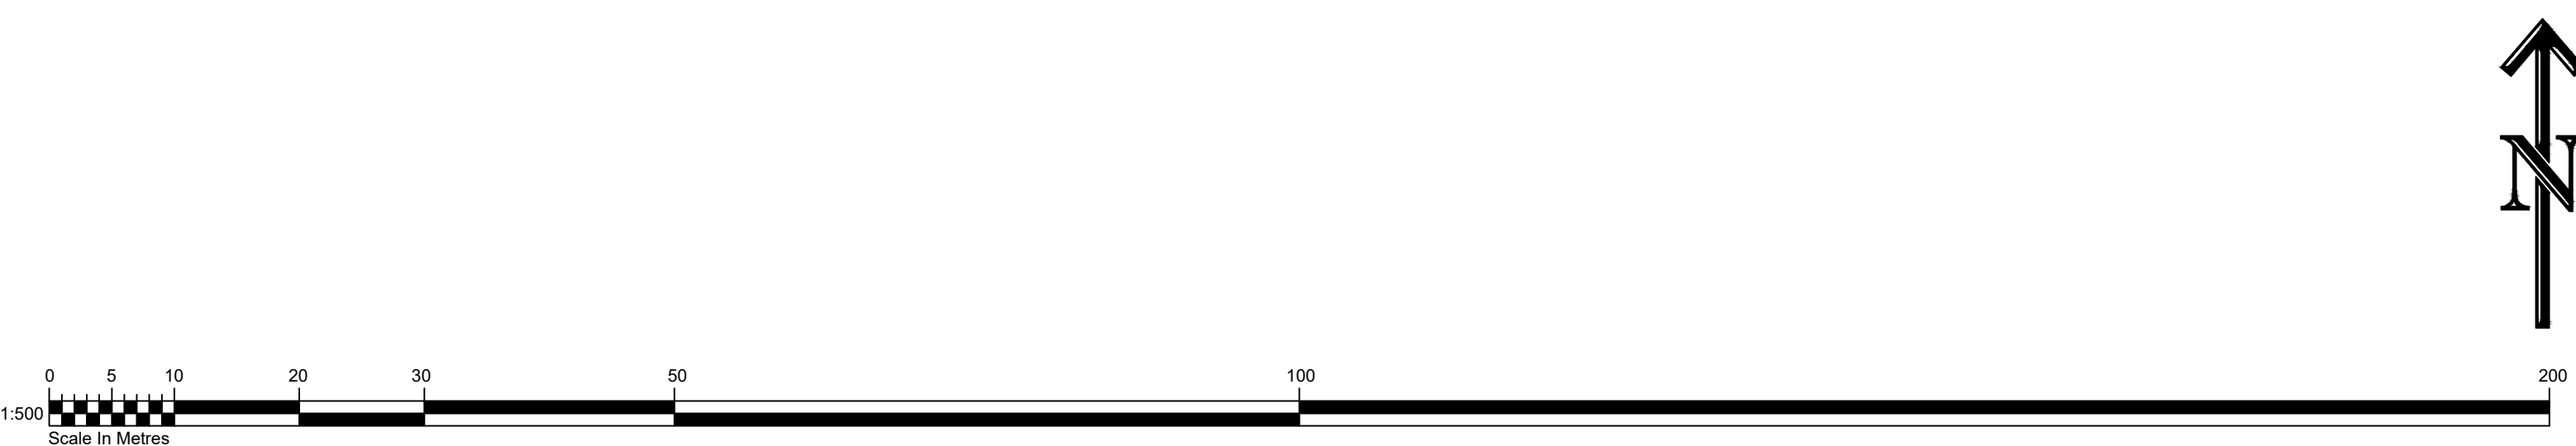

P01	-	-	-	-
Rev	Amendments	Dwn	Ck	Date

PLANNING ISSUE

WS3

PROPERTY & CONSTRUCTION CONSULTANTS
Claire Court
Oriel Road
Bootle
Liverpool
L20 7AD
Tel No: (0151) 944 2030
Fax No: (0151) 944 1625
E-mail: cs@cunliffes.com

RIBA
Chartered Practice

RICS

Client
Hope Primary School
Huyton

Drawing Title
Site Plan
Drainage Proposals

Drawn	Date	Checked
CS	11.09.2024	PW
SCALE	1:500 @ A1	

DWG No.	7273-HPR-CUN-XX-XX-DR-A-1201	STATUS	S1	REVISION	P01
---------	------------------------------	--------	----	----------	-----