

This drawing is copyright of Ricco Design Studio and may not be reproduced in any way without their specific permission.
All dimensions are to be checked on site. Do not scale from this drawing, work to figured dimensions only. Any errors or queries please contact Ricco Design Studio

Notes

1. Drawing for planning purposes only

02 Amended as per planner comments 28/06/2021 GB

01 Issued for planning approval 14/05/2021 GB

REVISION DETAILS

Date By

- ☐ Draft
- ☐ Preliminary
- ☐ For Approval
- ☒ Planning
- ☐ Building Regulations
- ☐ Tender
- ☐ Contract
- ☐ Construction
- ☐ As Built

RICCODESIGN
S T U D I O

Level One Basecamp
49 Jamaica Street
Liverpool
L8 0AH

CLIENT

Jenni Talbot

PROJECT

Rear Extension
4 Edna Avenue
Liverpool
L10 0AN

DRAWING TITLE


Proposed Floor Plan and Elevations

Drawn By Scale @ A1: Date:


GB 1:50 26.07.21

DRAWING NO: Revision:


RDS-EDN-FPEL-02 02

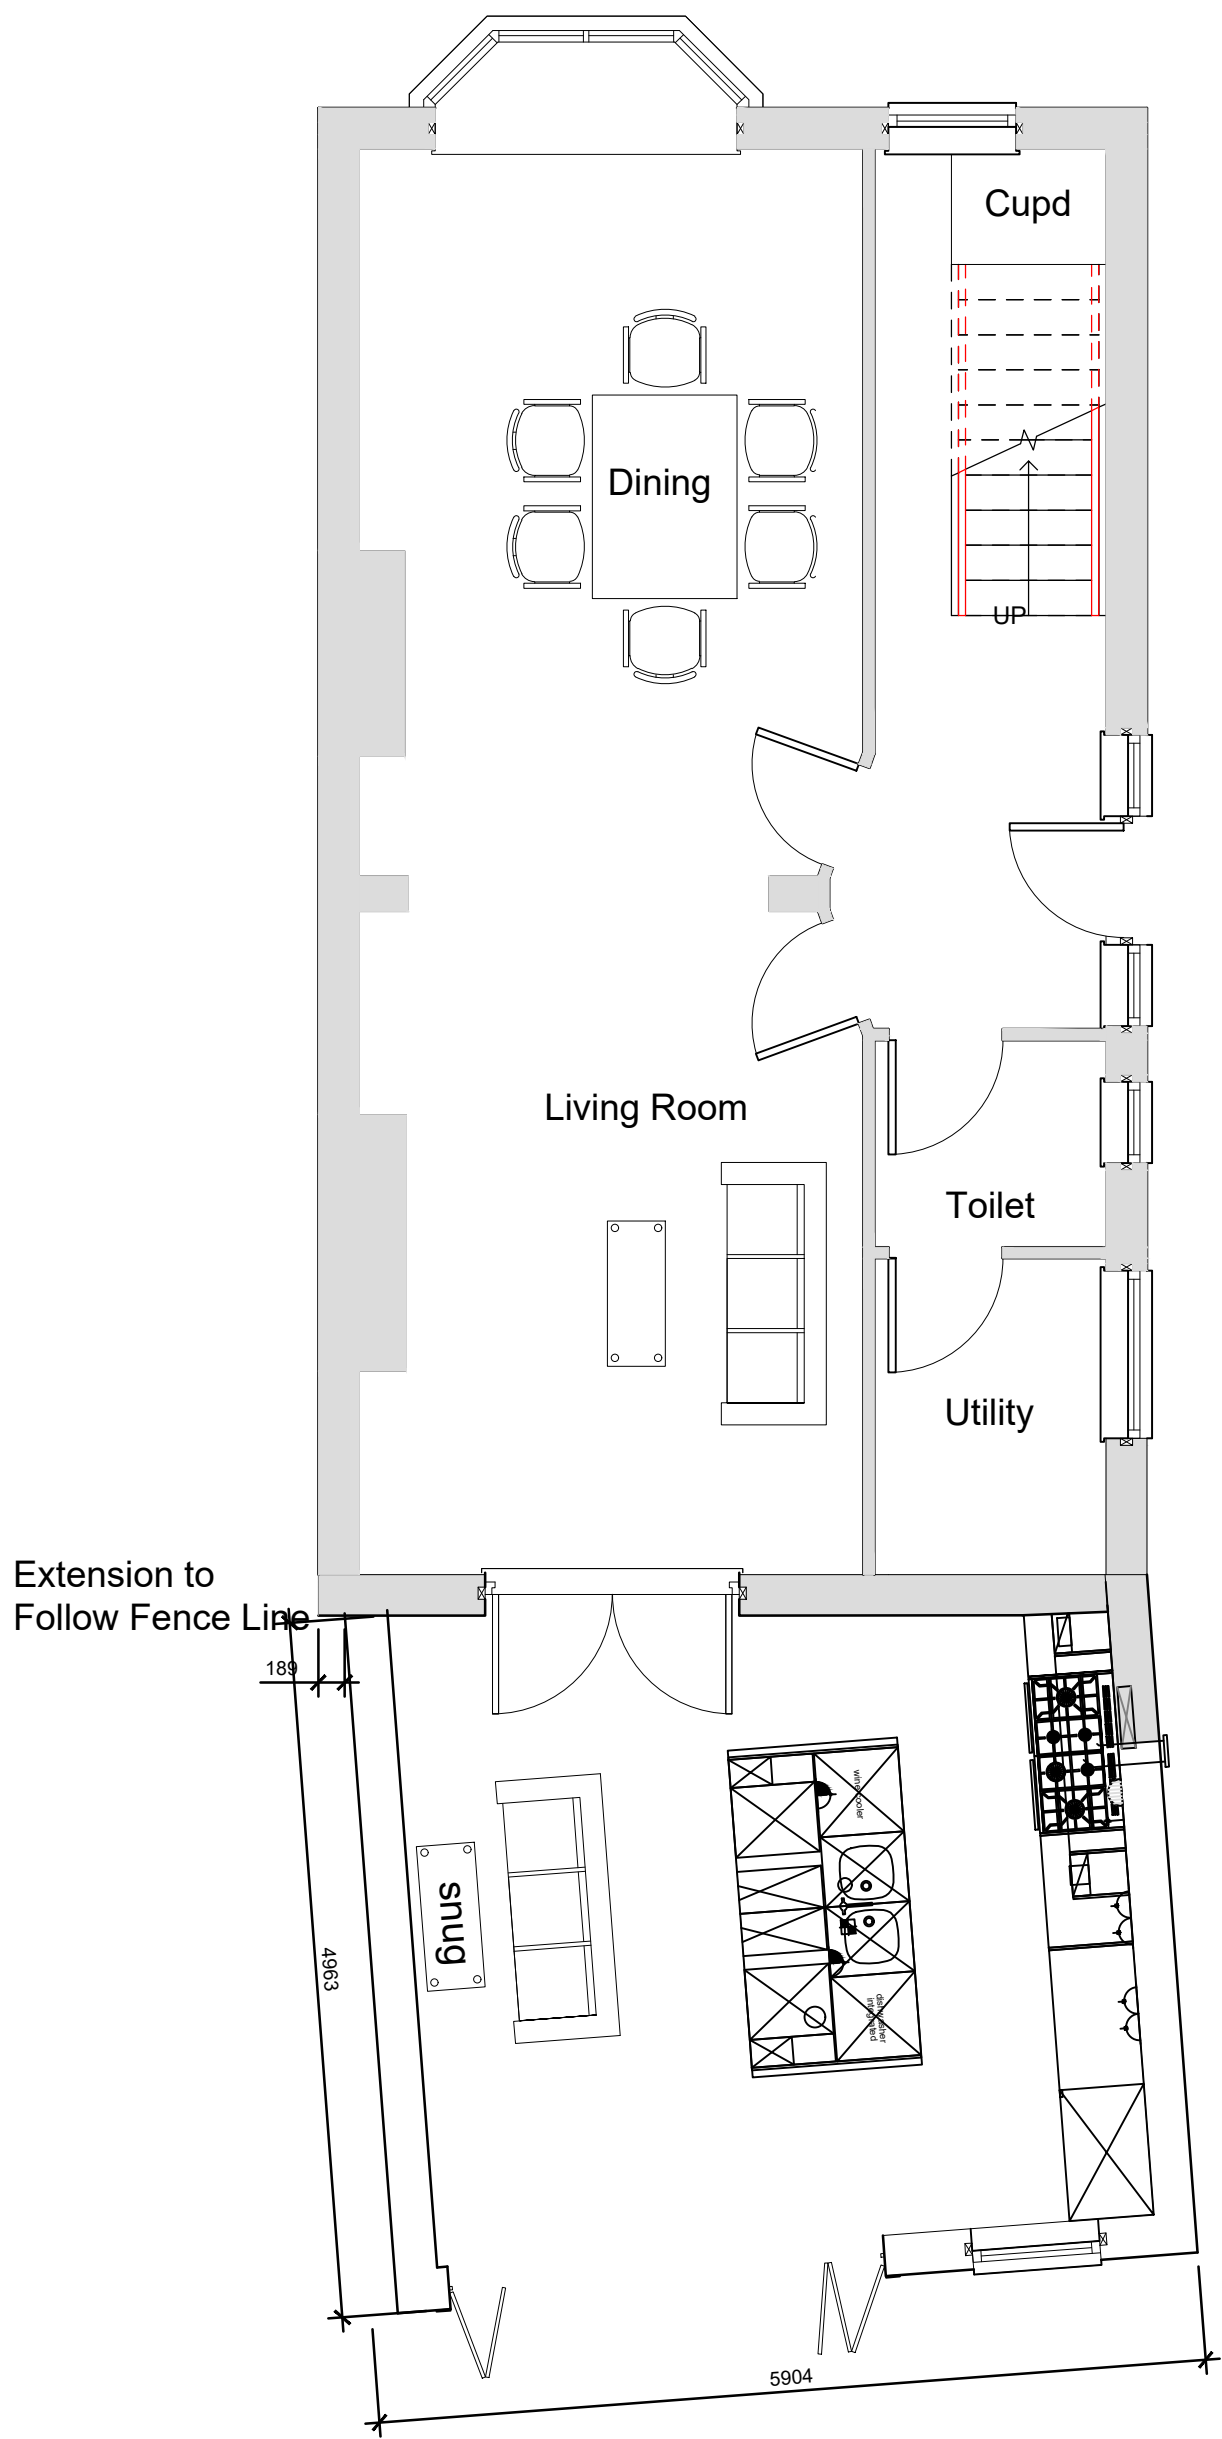

PROPOSED FLOOR PLAN 1:50

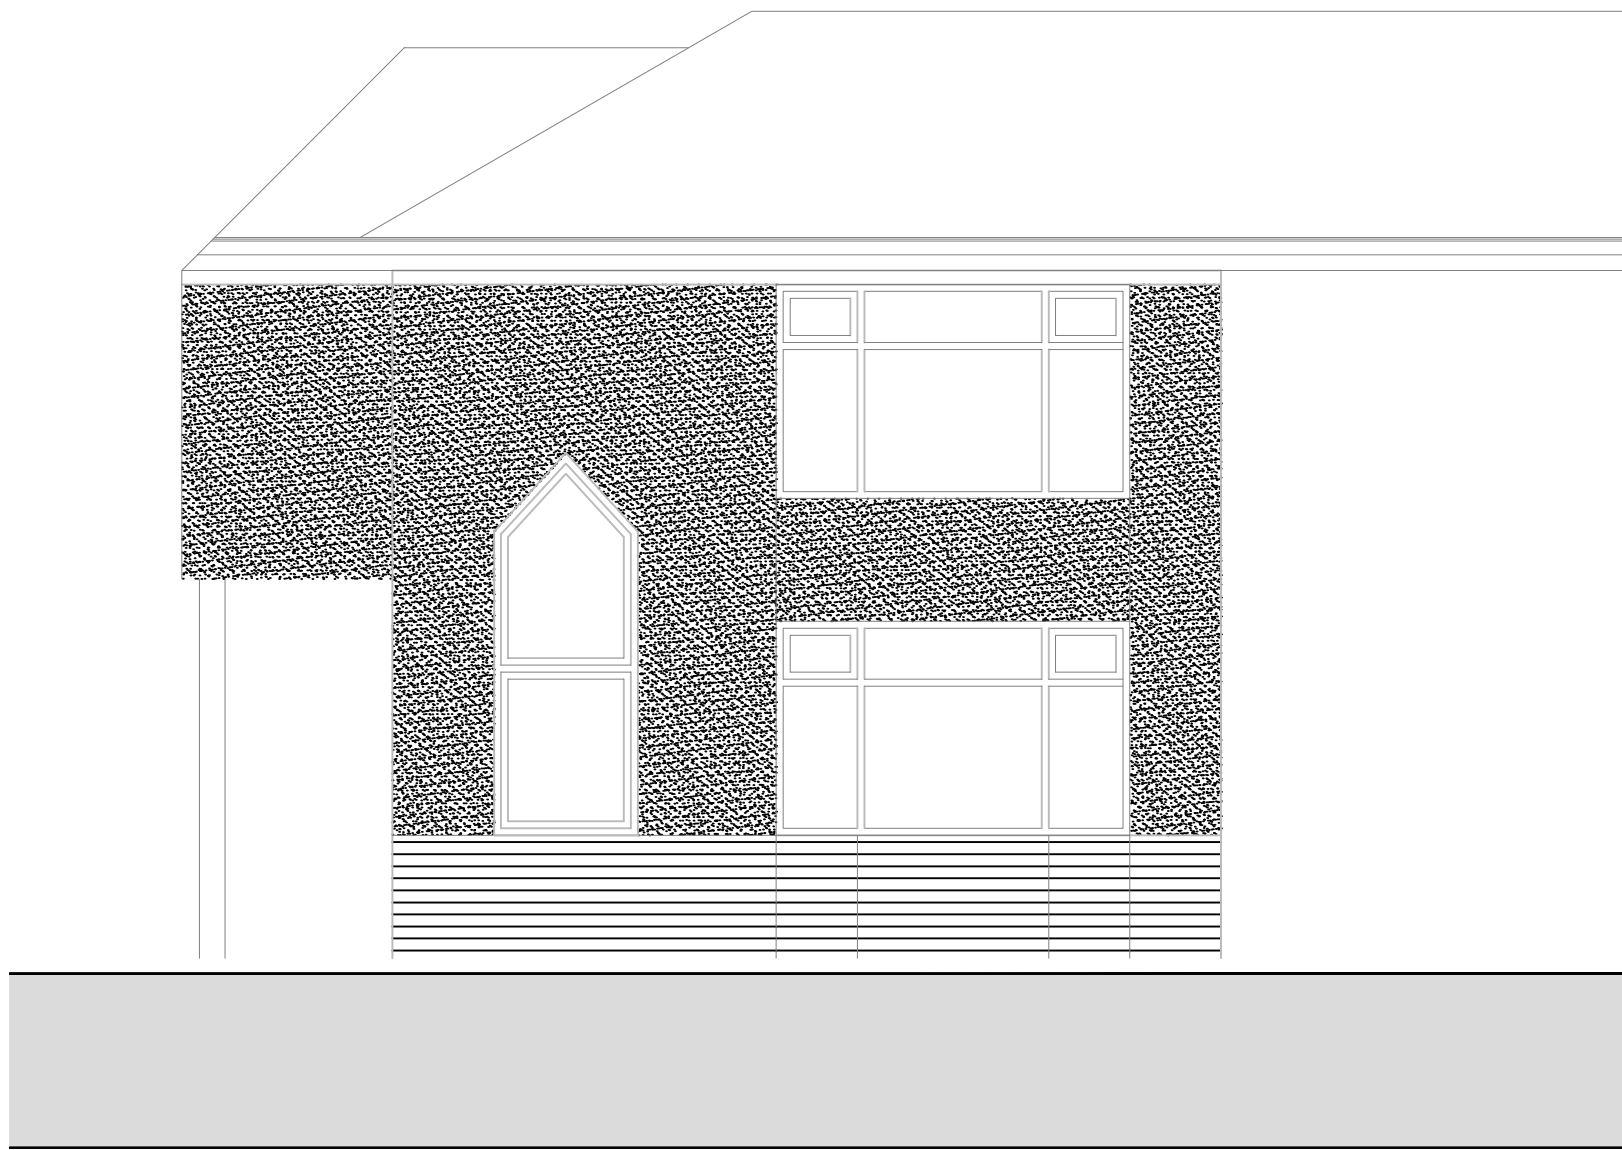


EXISTING FRONT ELEVATION 1:50

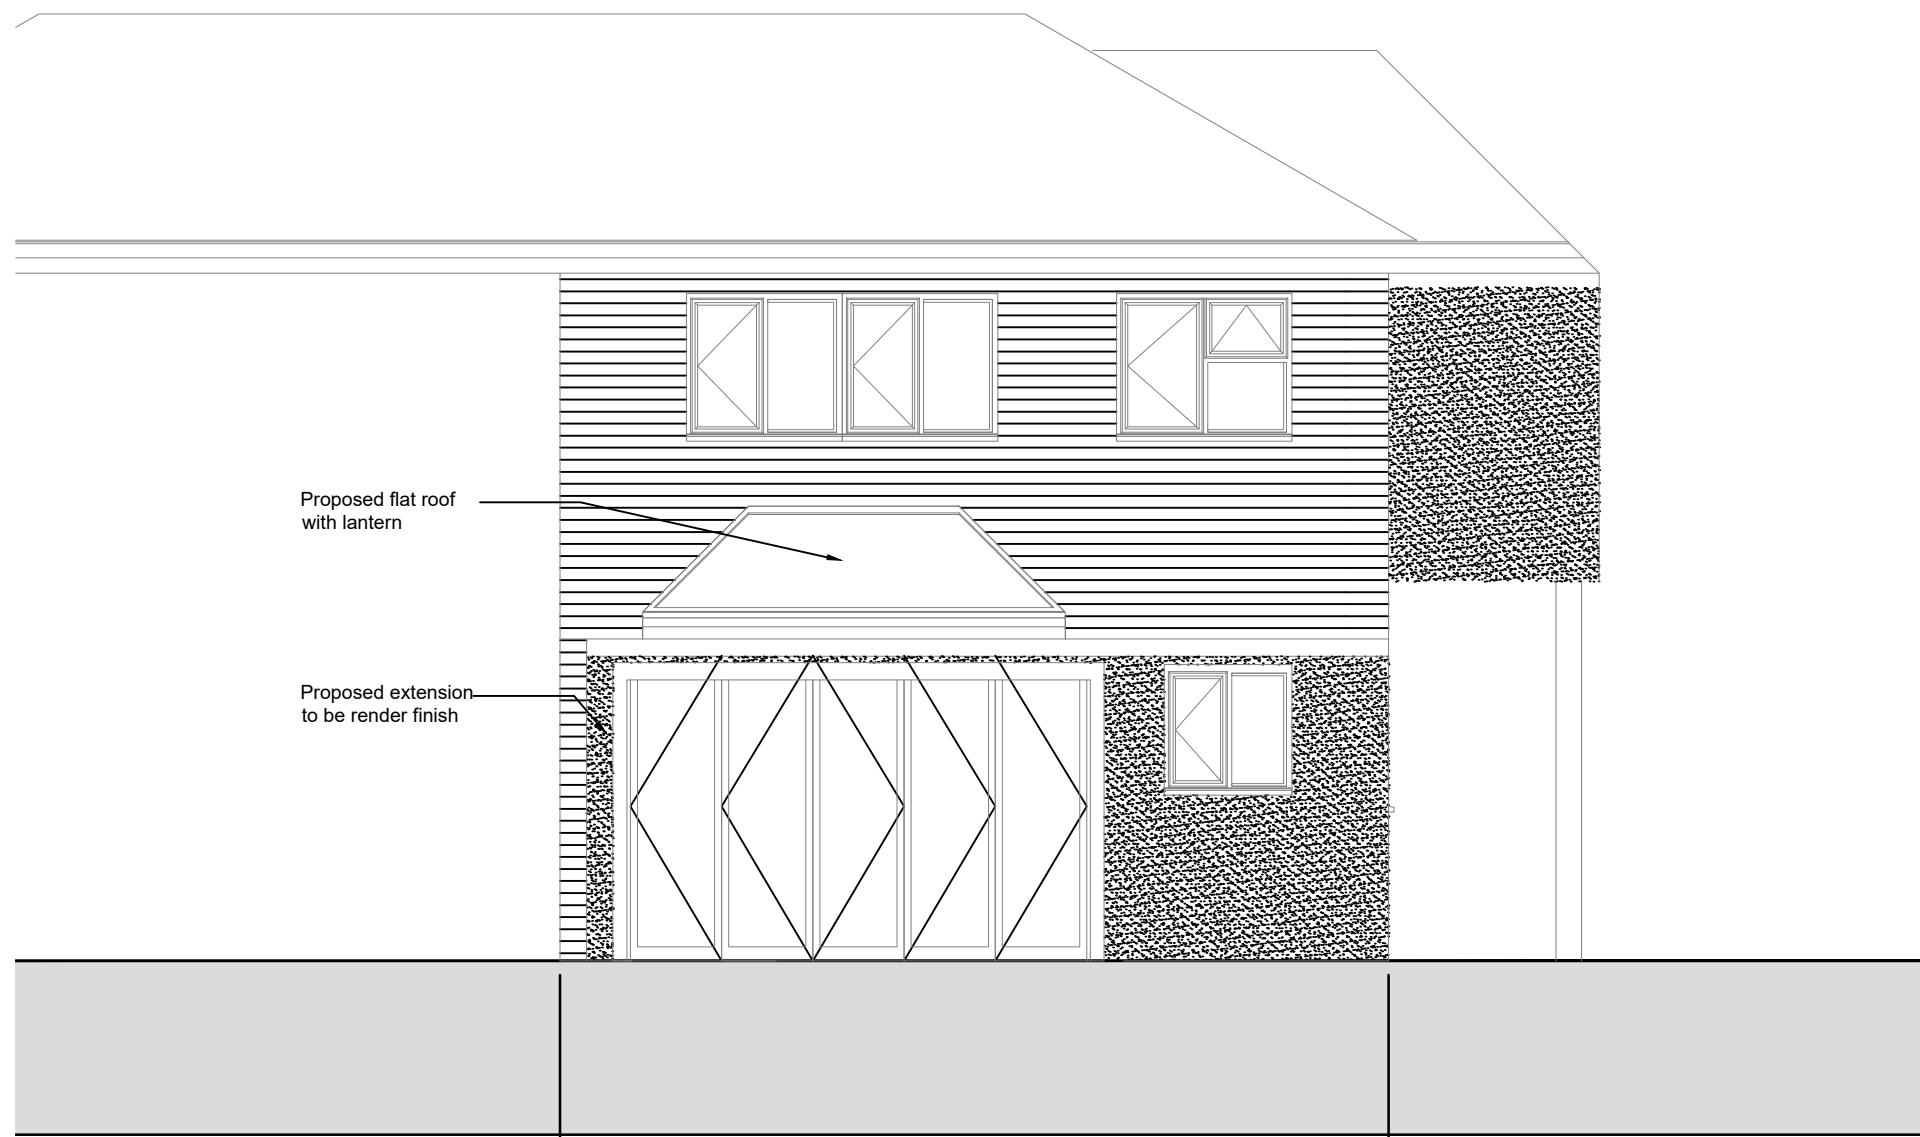

PROPOSED REAR ELEVATION 1:50



PROPOSED SIDE ELEVATION 1:50

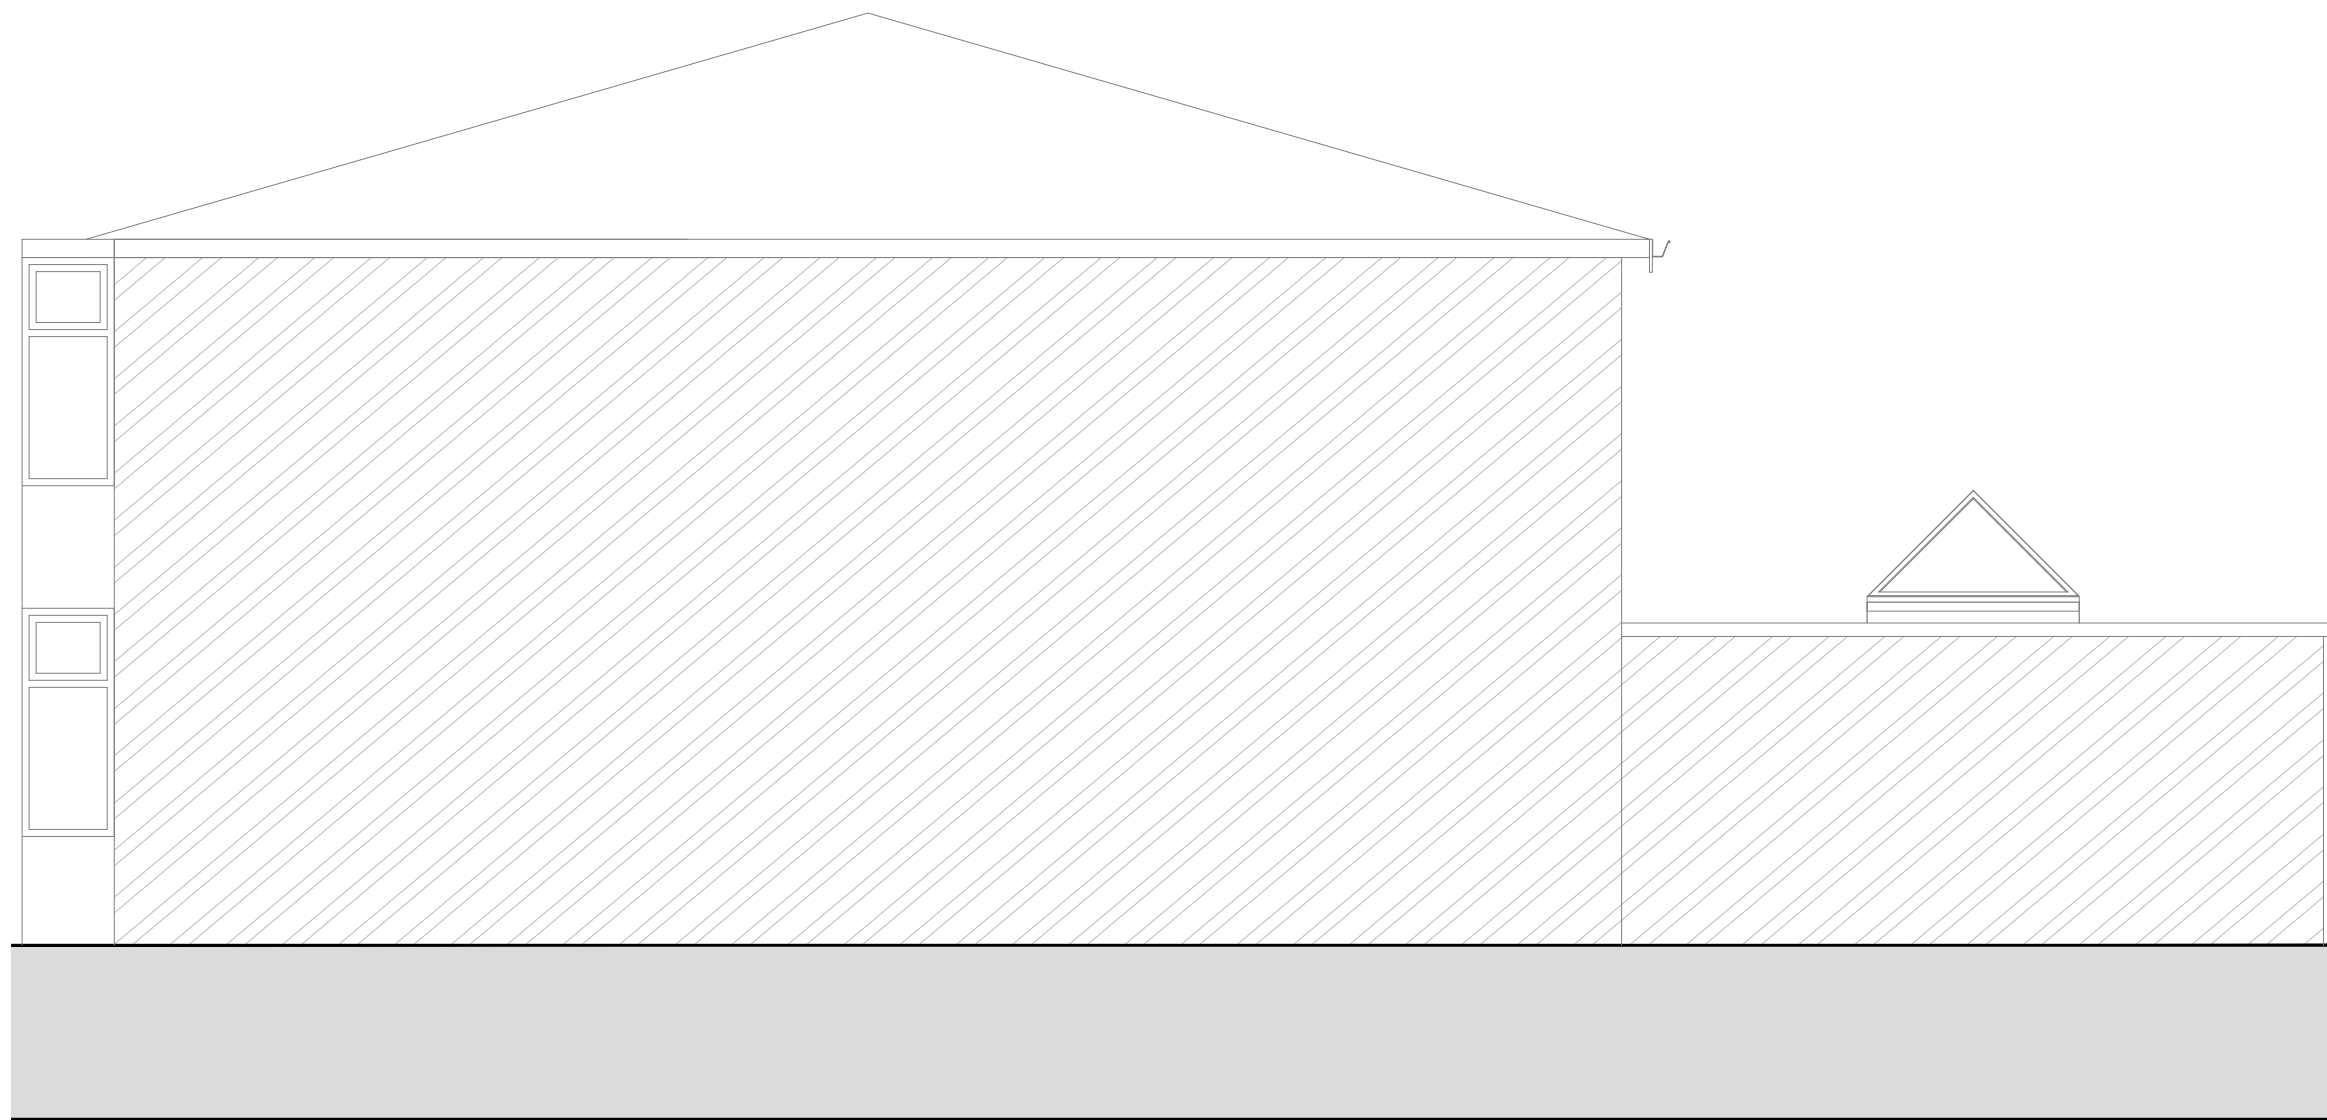

PROPOSED SIDE ELEVATION 1:50 (VIEW FROM No. 2)

