




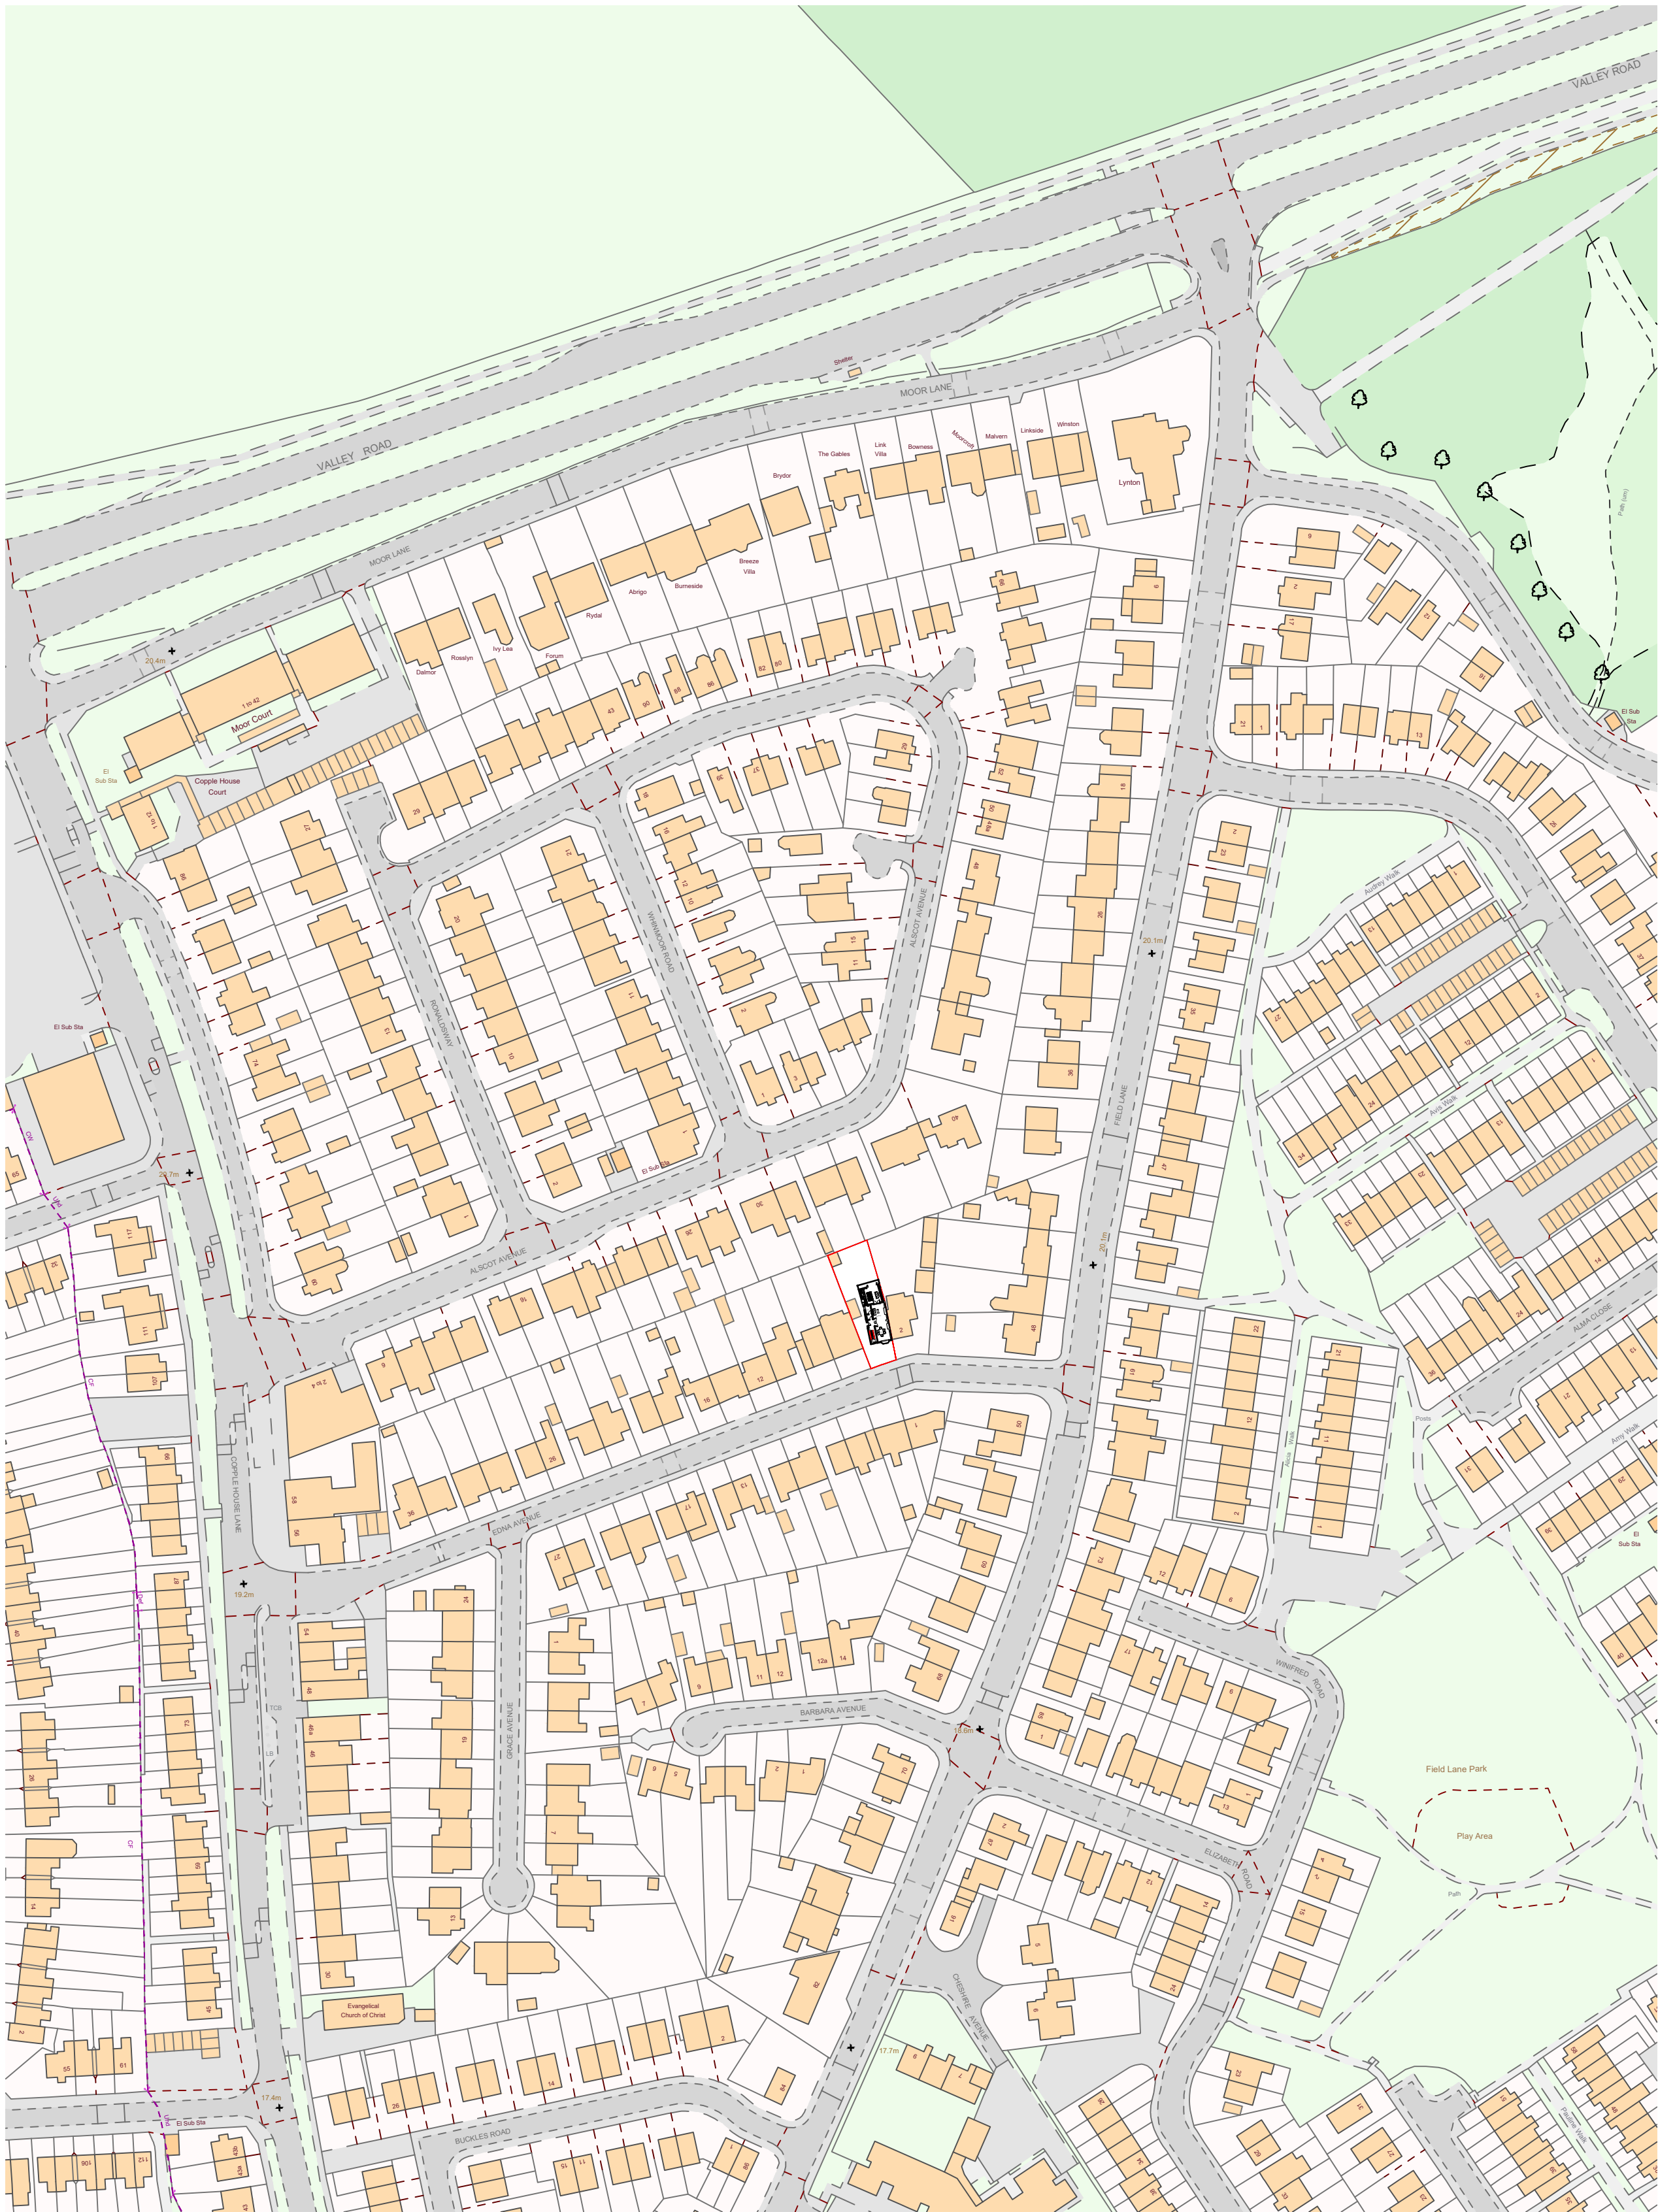


Location Plan 1:1250

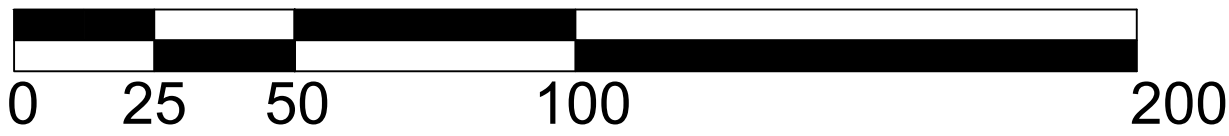

SCALE BAR 1:1250

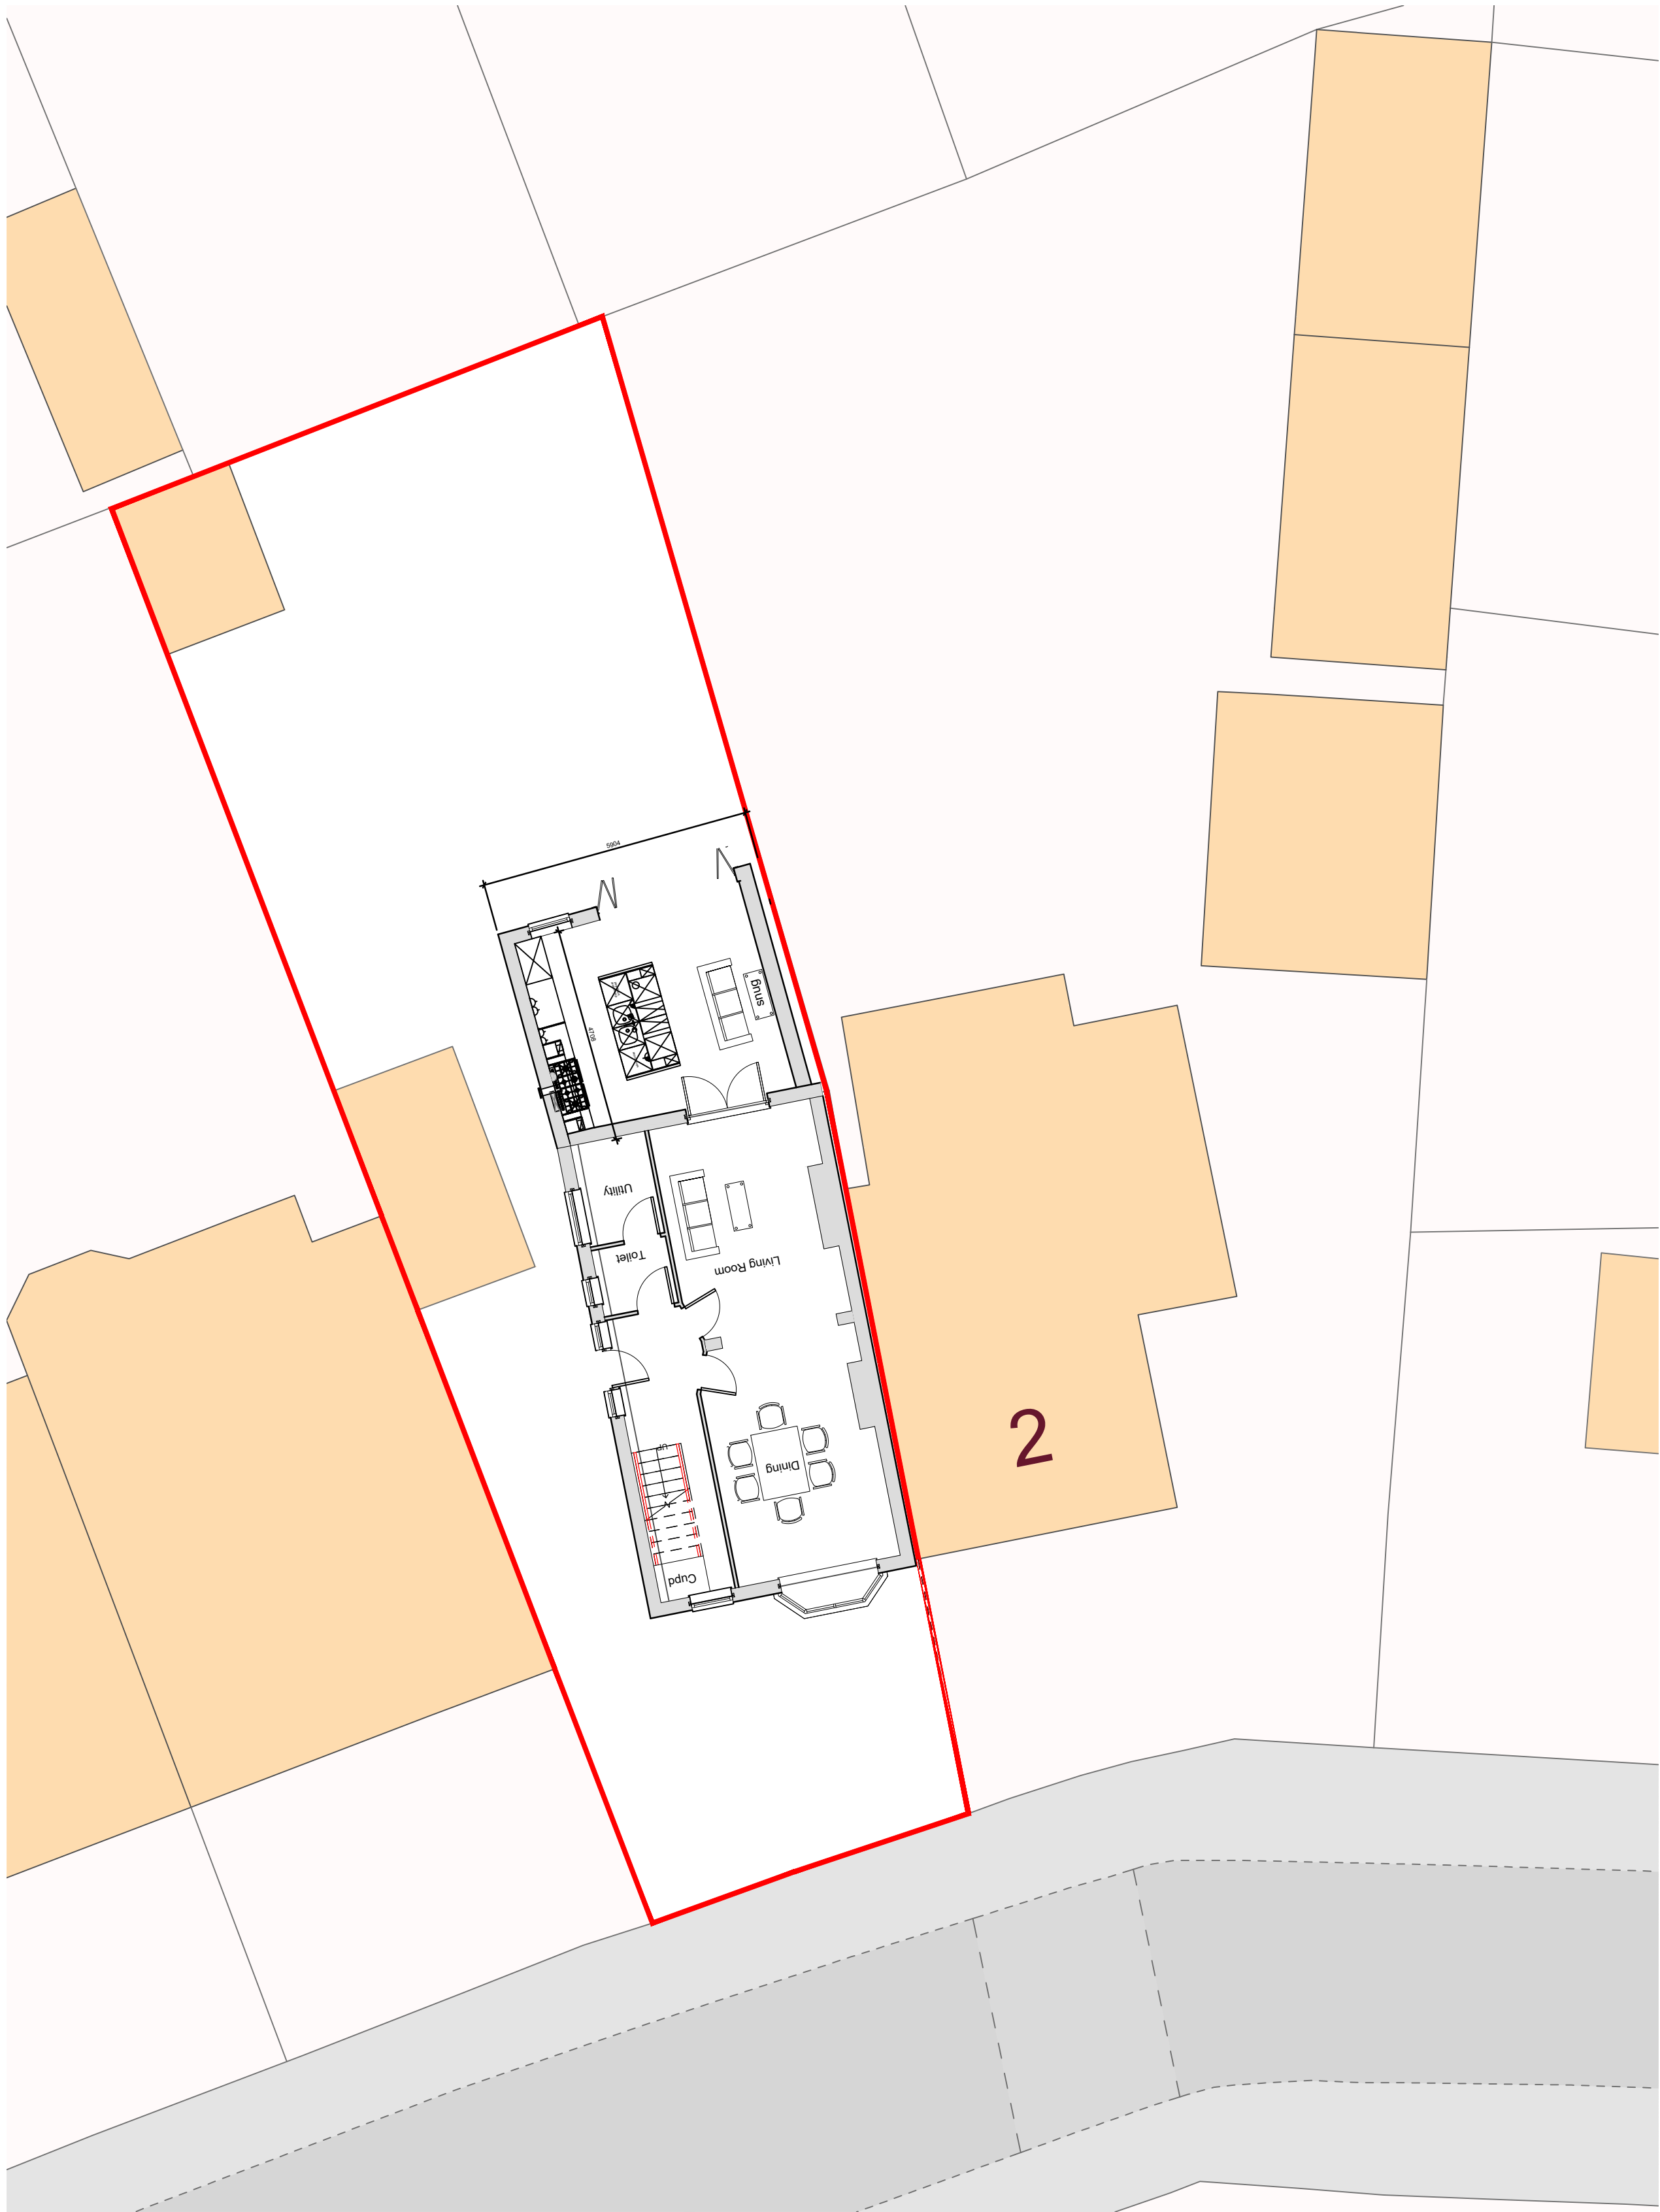

Site Plan 1:100

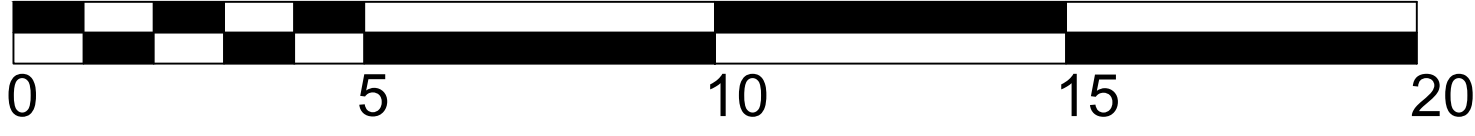

SCALE BAR 1:100

This drawing is copyright of Ricco Design Studio and may not be reproduced in any way without their specific permission.

All dimensions are to be checked on site. Do not scale from this drawing, work to figured dimensions only. Any errors or queries please contact Ricco Design Studio

Notes

1. Drawing for planning purposes only

Key

Site Boundary

02 Amend as per planner comments	28/06/21	GB
01 Issued for planning approval	14/05/2021	GB

REVISION DETAILS	Date	By
☐ Draft		
☐ Preliminary		
☐ For Approval		
☐ Planning		
☐ Building Regulations		
☐ Tender		
☐ Contract		
☐ Construction		
☐ As Built		

RICCODESIGN

S T U D I O

Level One Basecamp
49 Jamaica Street
Liverpool
L8 0AH

CLIENT
Jenni Talbot

PROJECT
Rear Extension 4 Edna Avenue Liverpool L10 0AN

DRAWING TITLE
Location & Site Plan

Drawn By	Scale @ A1:	Date:
GB	1:1250 & 1:100	28/06/21

DRAWING NO:	Revision:
RDS-EDN-LP-01	02