





Datum 35.00m

1

Existing East Front Elevation

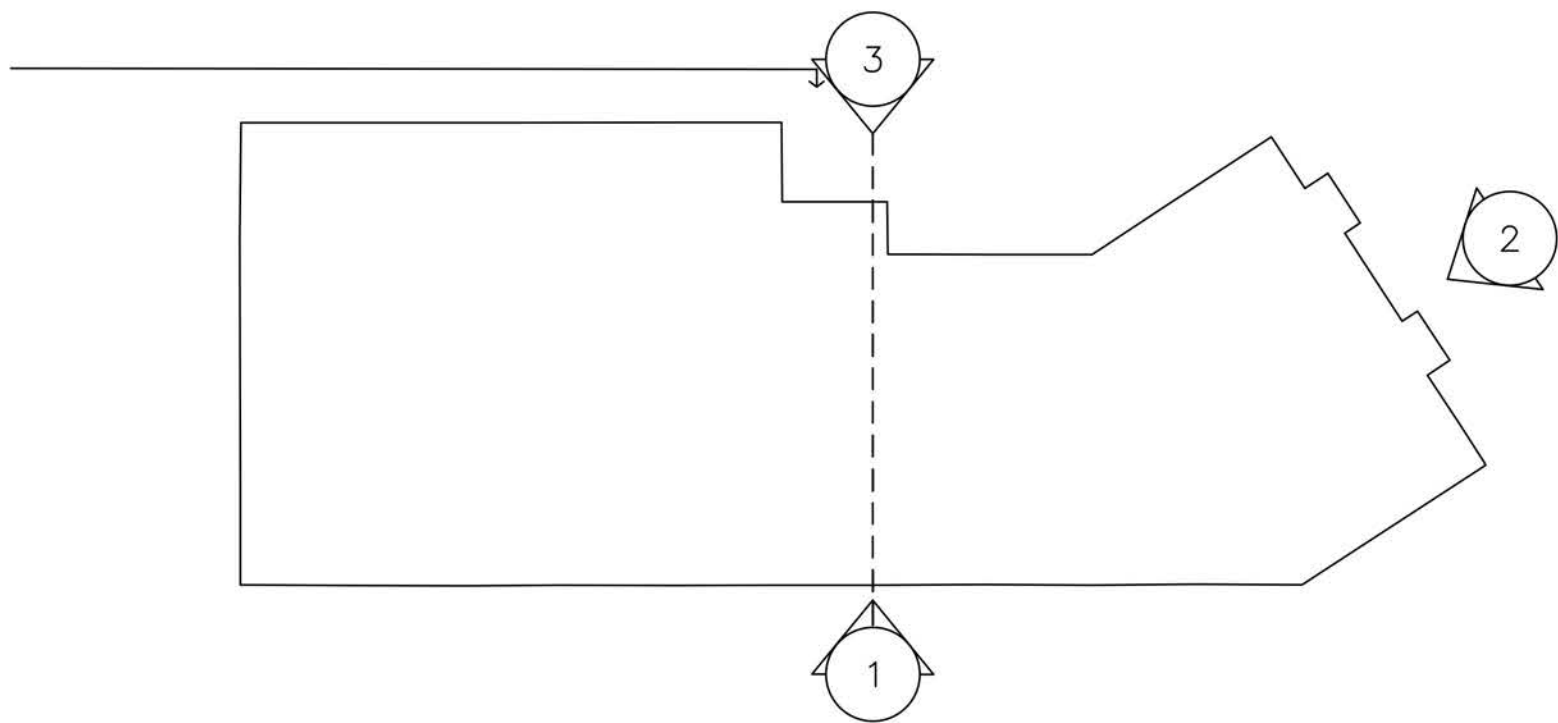


Key View

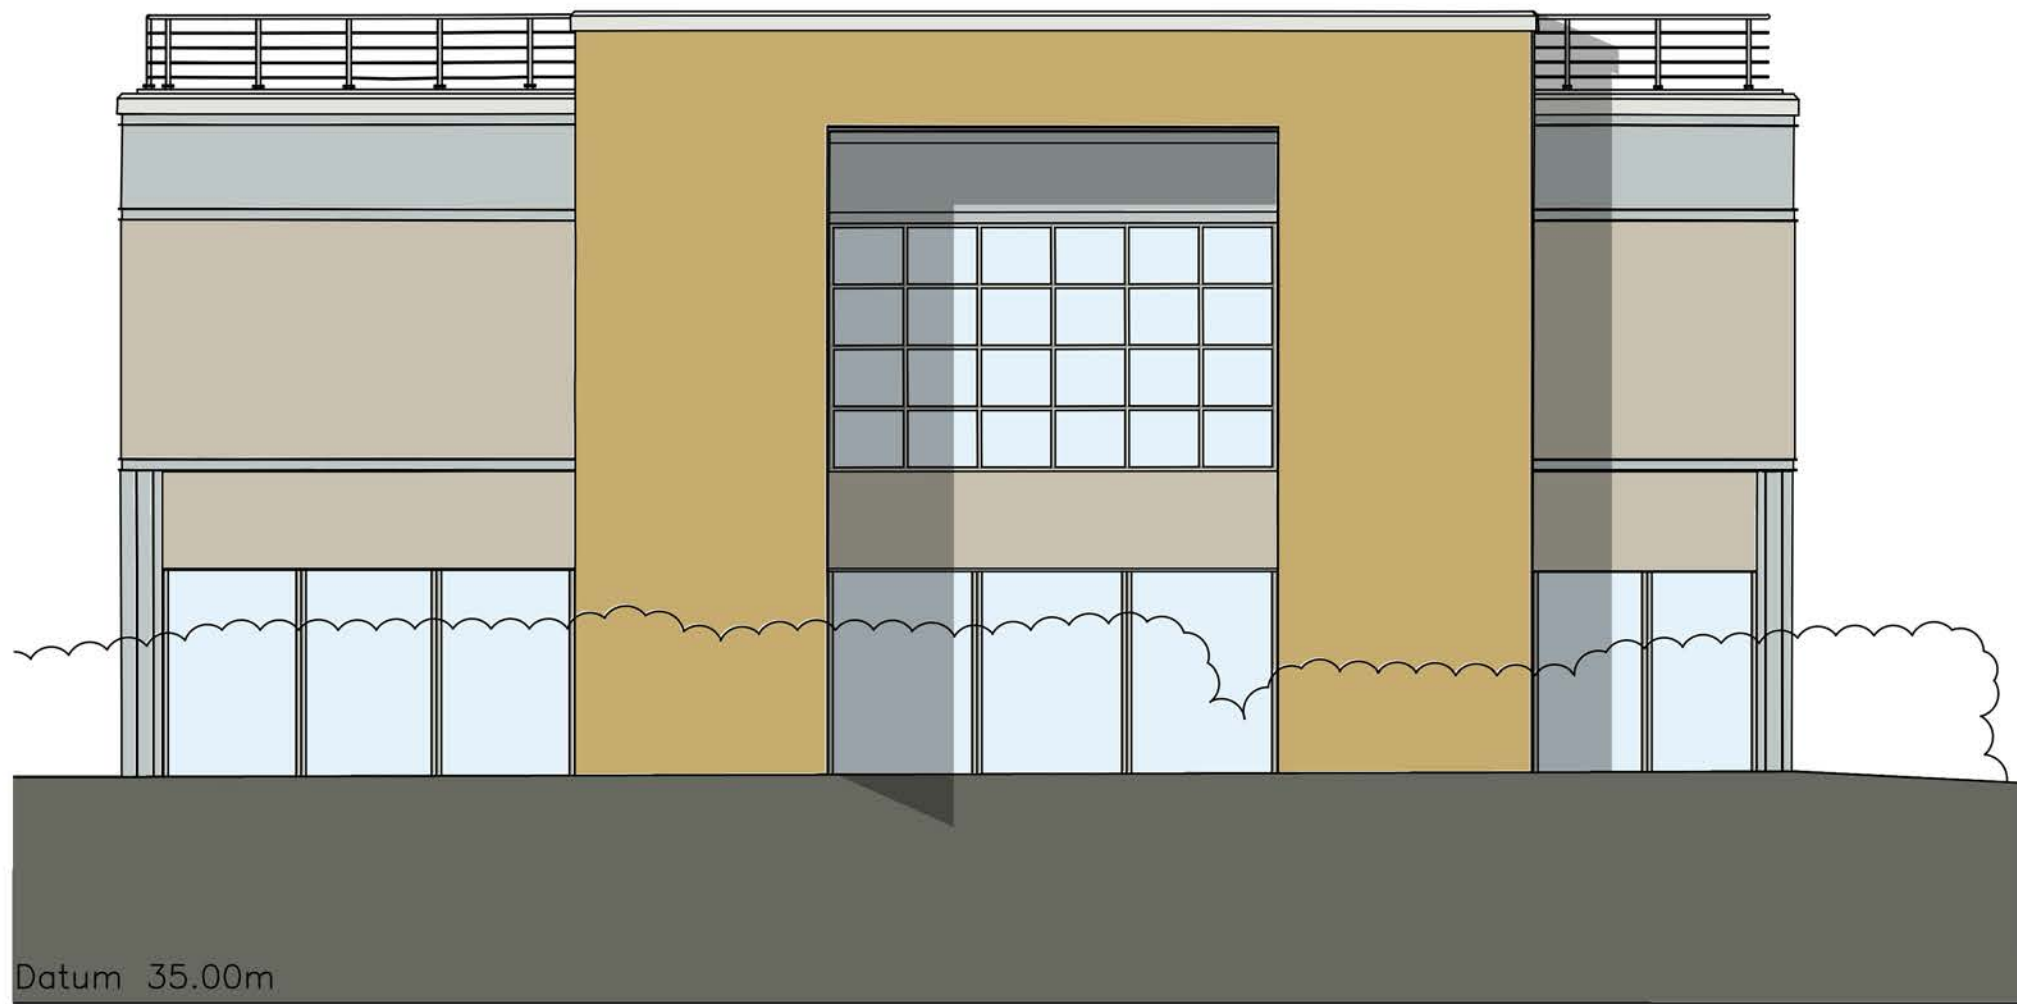

Datum 35.00m

2

Existing North Side Elevation

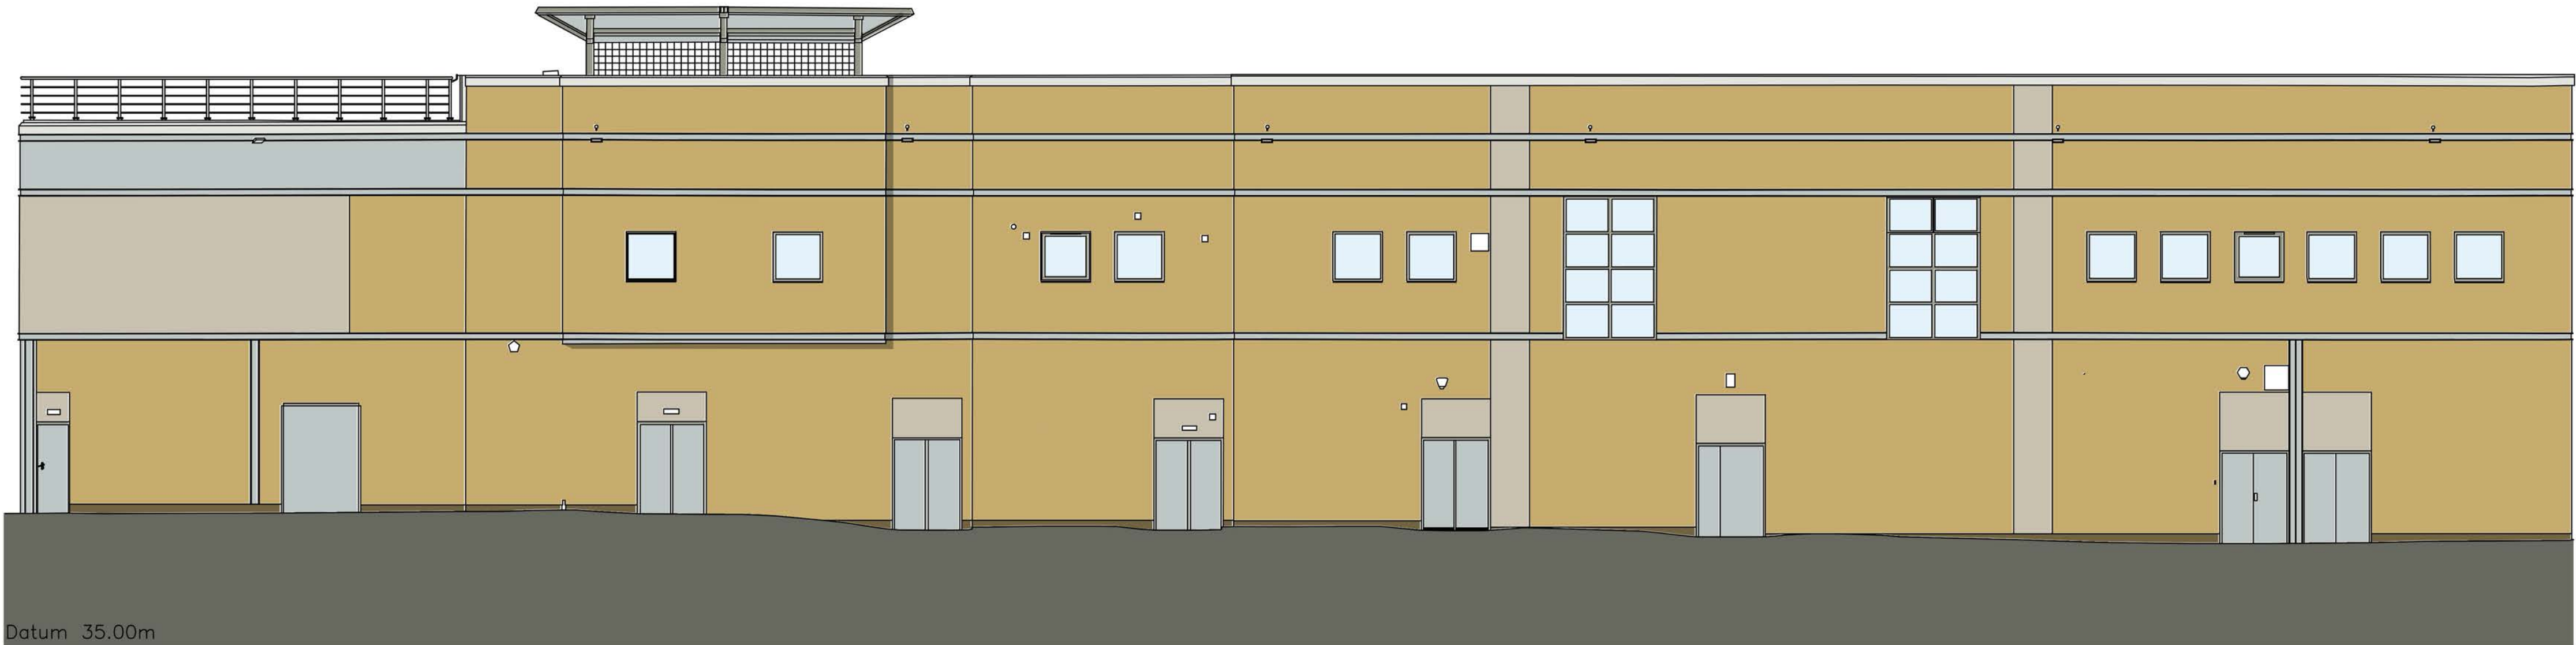

Datum 35.00m

3

Existing West Rear Elevation



	-		-	-
Rev.	Description	Date	By	Chk'd
REVISIONS				
purpose				
PLANNING				
		architecture masterplanning landscape conservation sustainability		
Studio 204B The Tea Factory, 82 Wood Street, Liverpool L1 4DQ T +44 (0)151 707 0110 E cass-liverpool@cass-design.co.uk W www.cass-design.co.uk				
client				
Knowsley MBC				
project				
Cavendish Walk, Huyton				
drawing title				
ELEVATIONS AS EXISTING				
scale @ A1 1:100		MER1078C-004		
date 29/07/2025				
drn TOC. chk'd AW				

[REDACTED]

[REDACTED]

[REDACTED]