

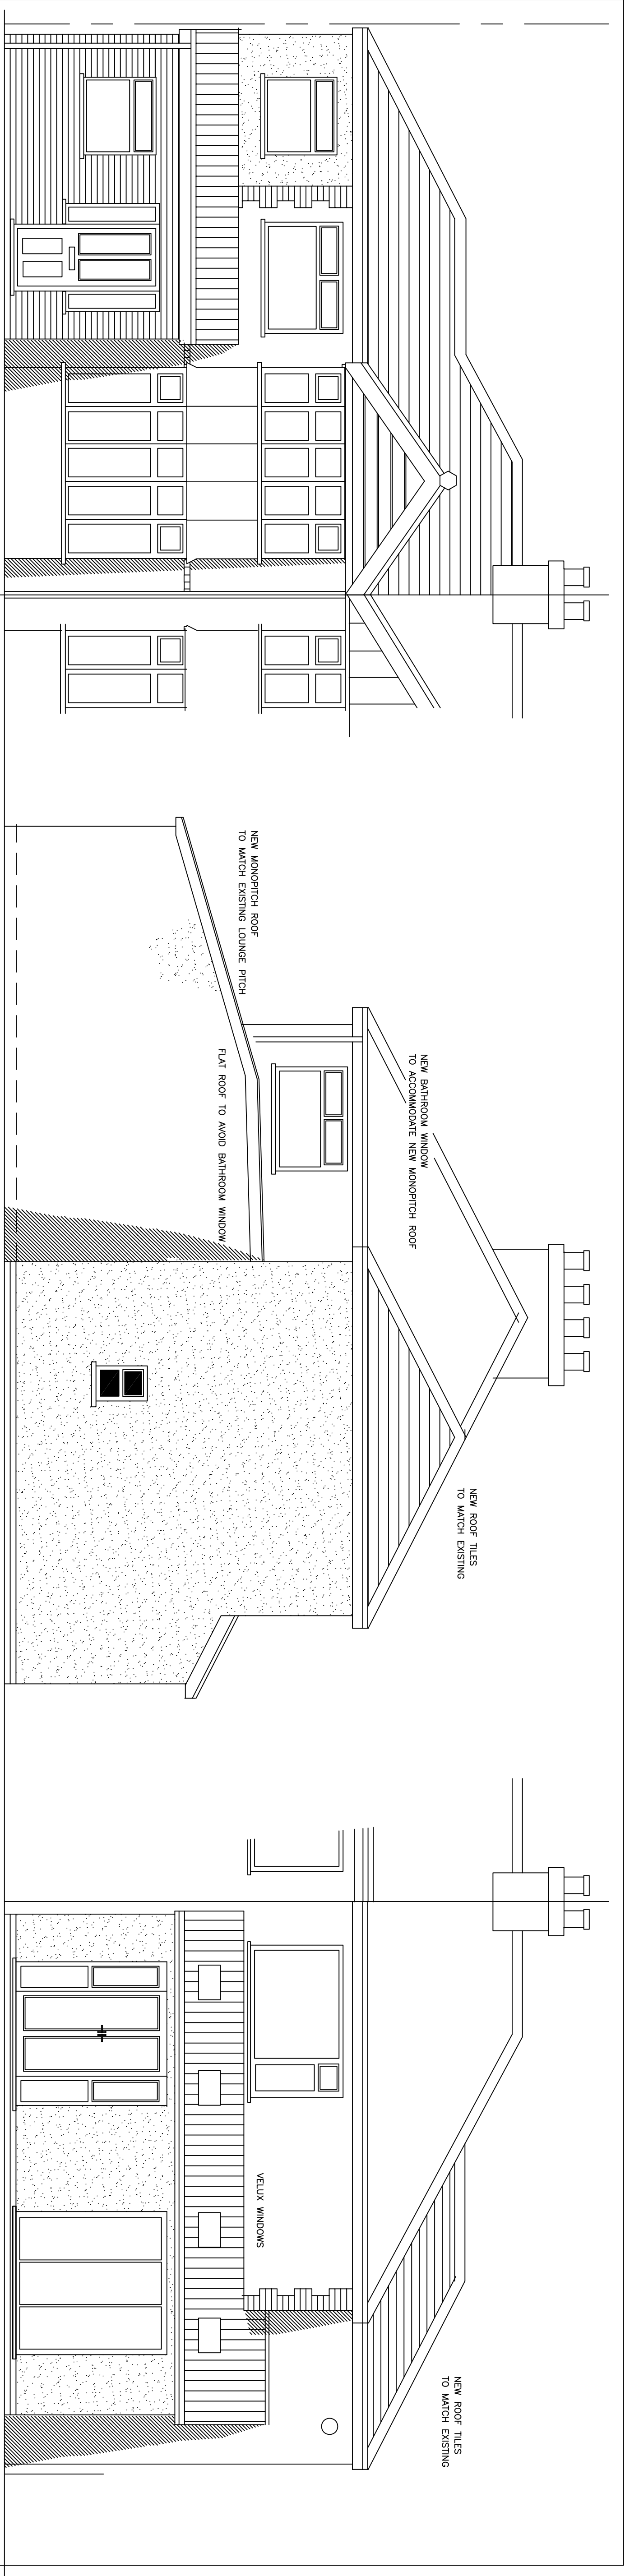


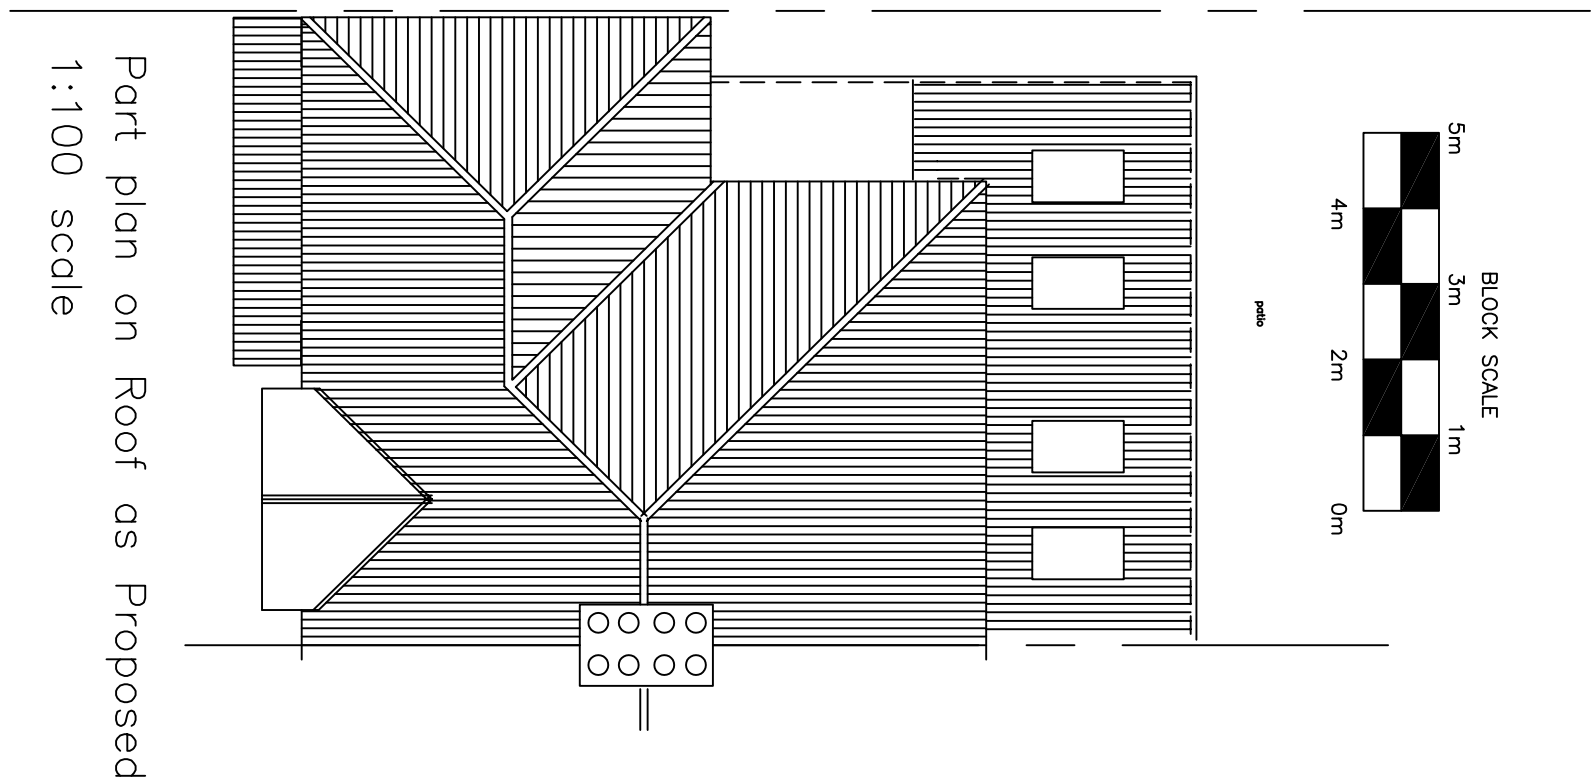

Front elevation as Proposed
1:50 scale

Side elevation as Proposed
1:50 scale

Rear elevation as Proposed
1:50 scale

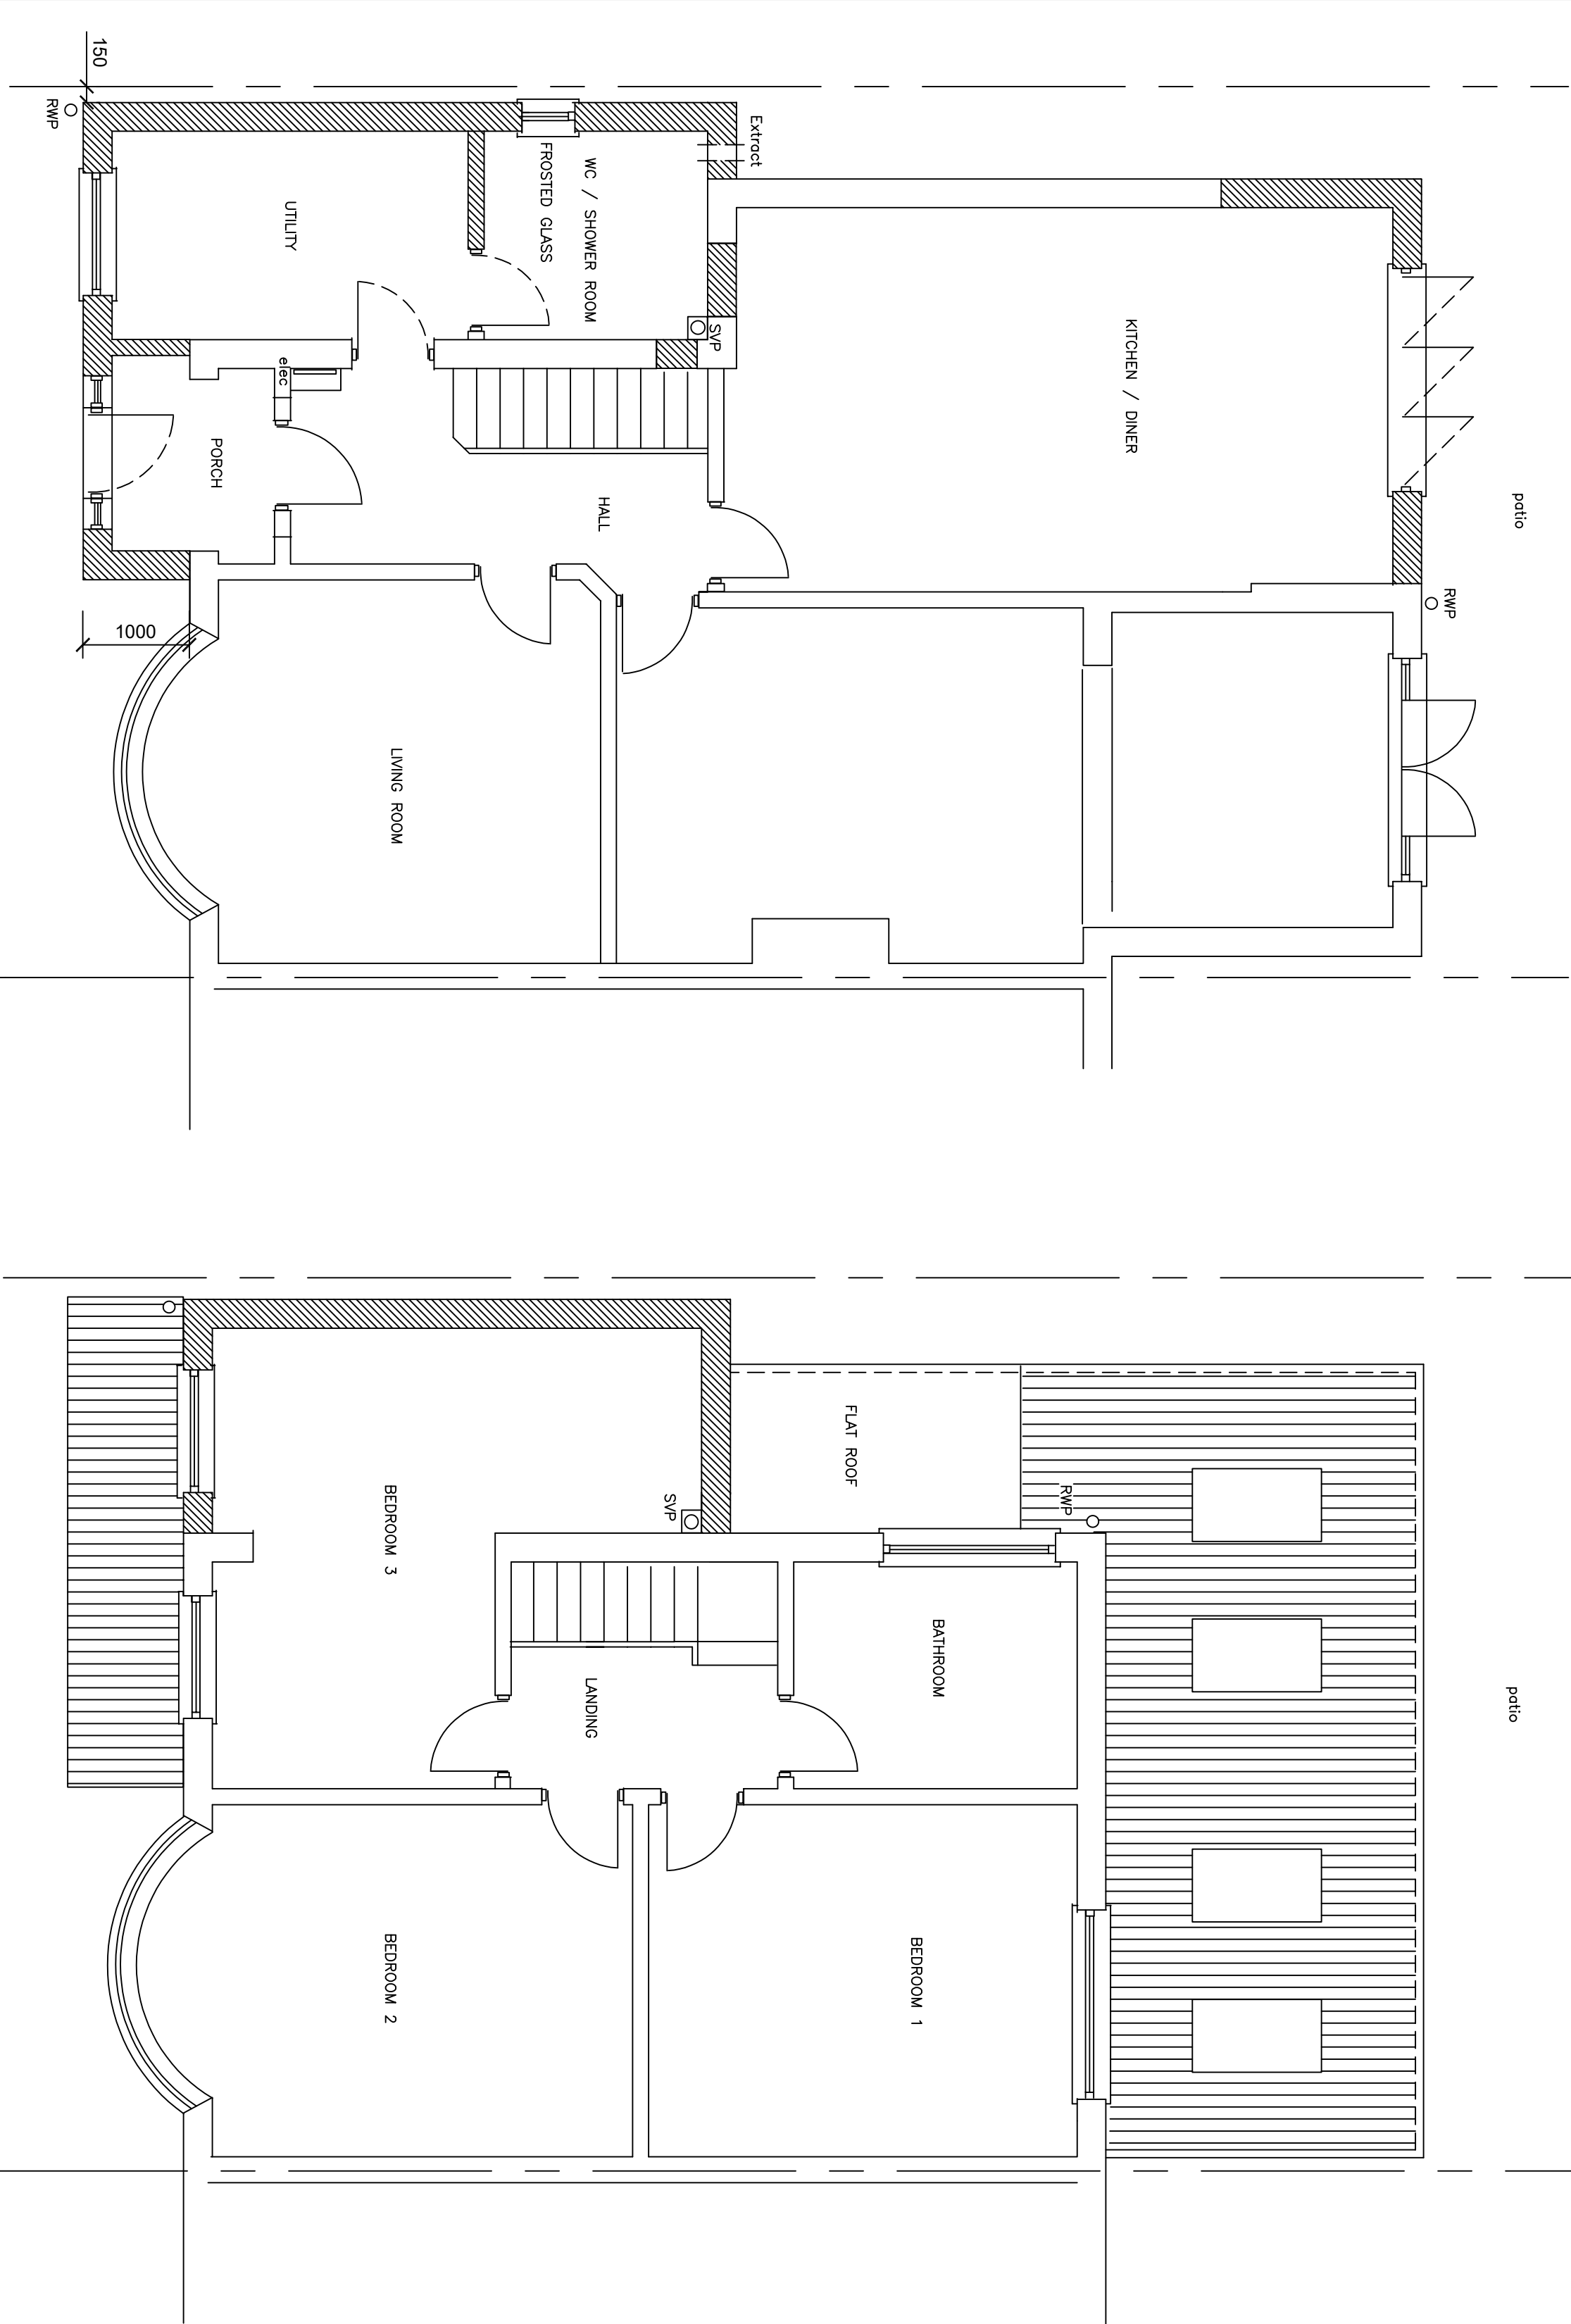

SEE DRAWING 01- FOR EXISTING PLANS

FOR PLANNING ONLY
BUILDING CONTRACTOR TO ARRANGE FOR BUILDING NOTICE SUBMISSION
AND COMPLIANCE WITH BUILDING REGULATIONS

NOTES
Velux windows in rear extension roof
New windows and rainwater goods to be upvc
Rendered blockwork to with brick plinths to side and rear
Facing Brickwork finish to to new porch
Roof tiles to match existing- small area of flat roof to rear

Part plan on ground floor as Proposed
1:50 scale

Part plan on first floor as Proposed
1:50 scale

Proposed floor plans and Elevations
34 Briar Drive
L36 9XQ
Mr P. Brady
Proposed double storey side & rear single storey Extension
APRIL 2026
Scale 1 : 50
DRG: 02