
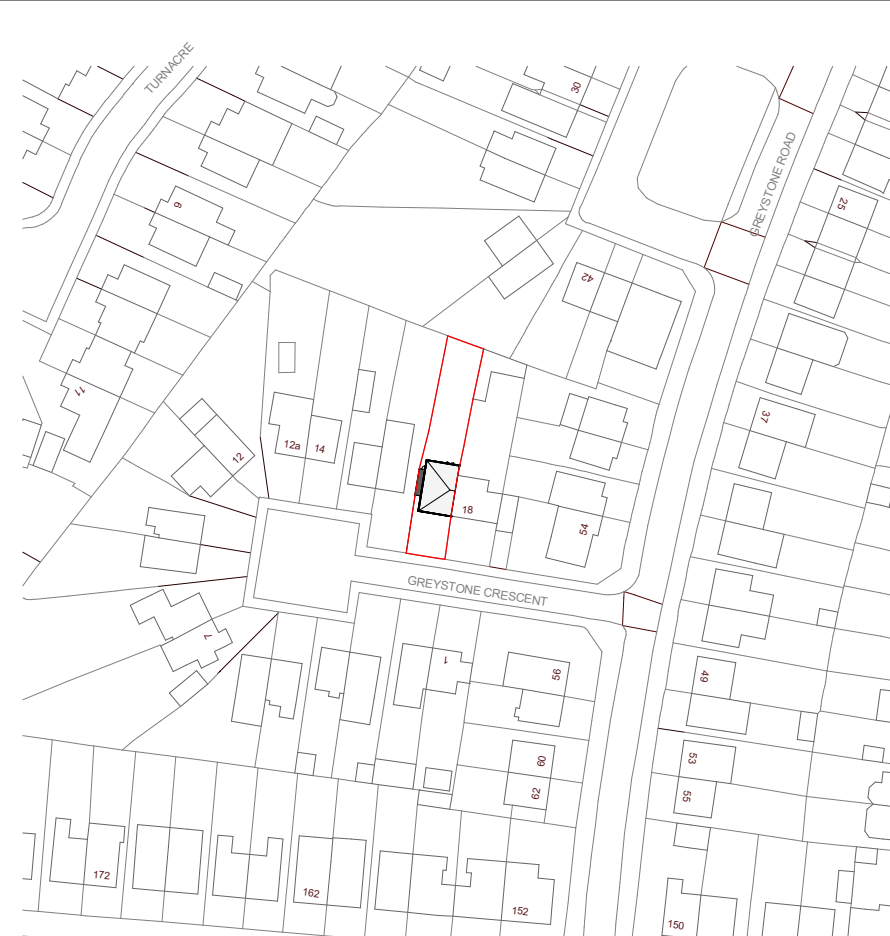


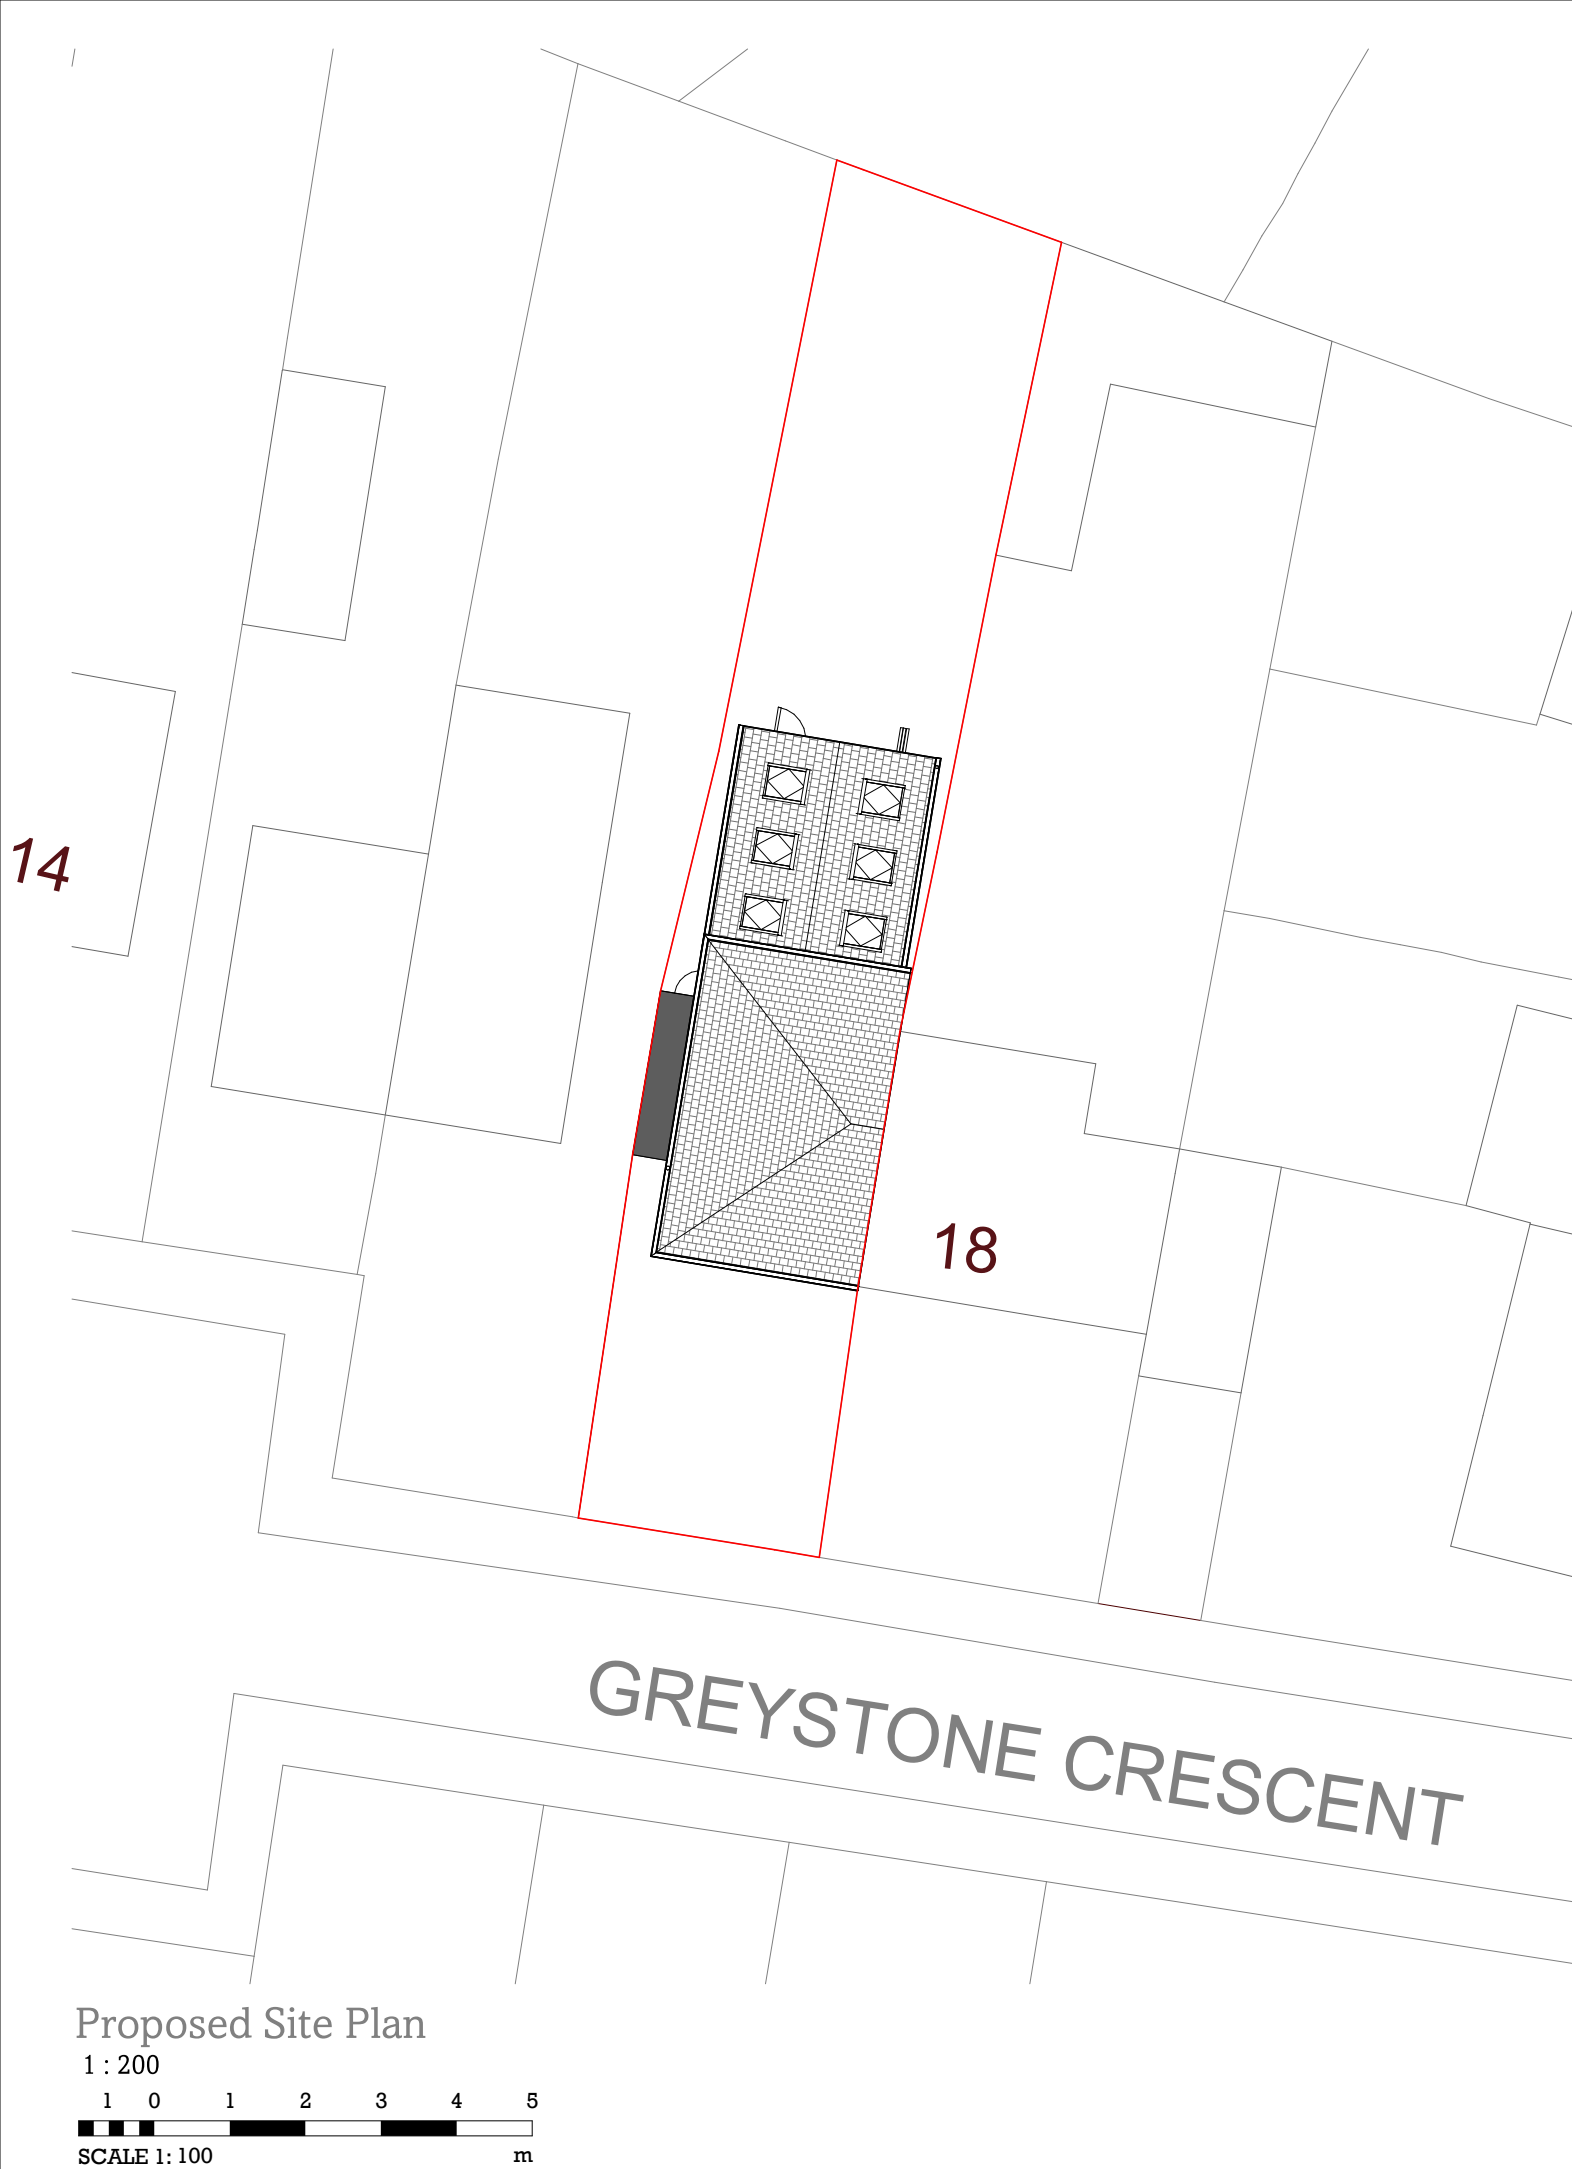

Please Note:
Drawings subject to relevant statutory approvals.
ALL DIMENSIONS TO BE CHECKED ON SITE BEFORE ANY WORK IS COMMENCED. Do not scale from this drawing. Work to figured dimensions only. © This drawing is copyright of ABF STUDIO_{LTD} and may not be reproduced in any way without their specific permission.

Location Plan
1 : 1250

☒ Preliminary	☐ Tender
☐ For Approval	☐ Construction
Client > Mark Farrell	
Project > 17 Greystone Crescent L14 6UJ	
Drawing Title > Location and Site Plan	
Scale > As indicated @ A3	Date > Nov 24'
Drawing No. > ABF-1158-01	Rev > A