
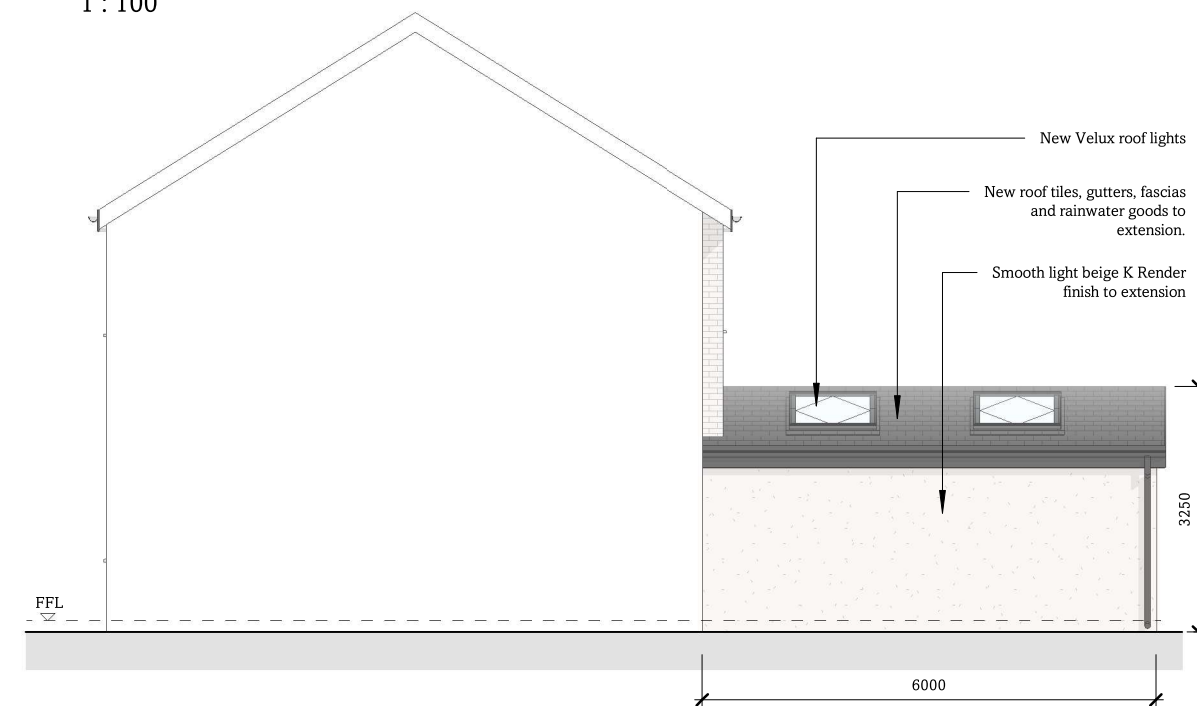
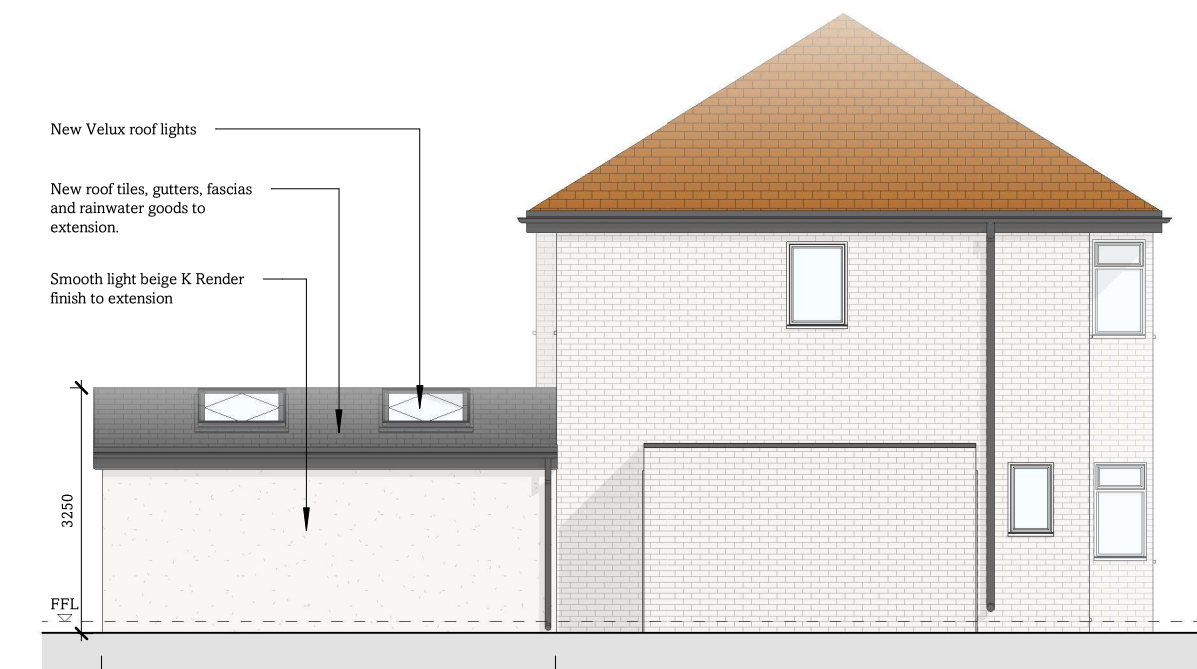
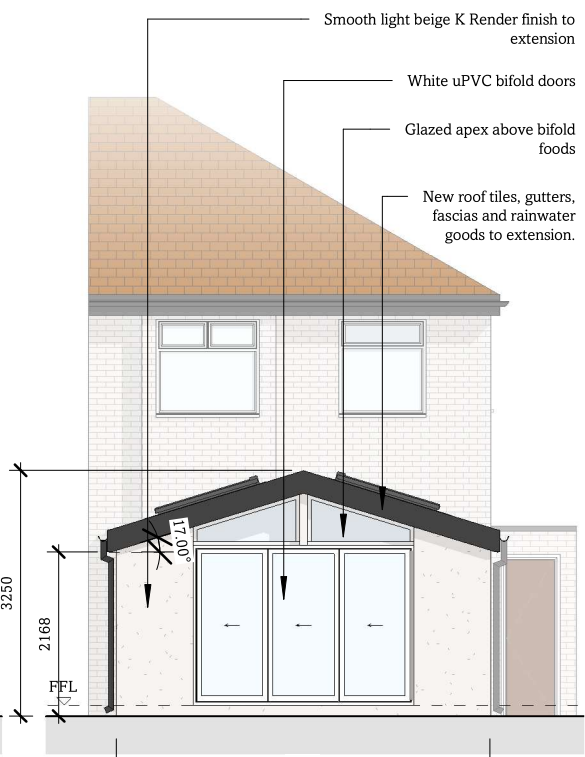


Please Note:
Drawings subject to relevant statutory approvals.
ALL DIMENSIONS TO BE CHECKED ON SITE BEFORE ANY WORK IS COMMENCED. Do not scale from this drawing. Work to figured dimensions only. © This drawing is copyright of ABF STUDIO, LTD and may not be reproduced in any way without their specific permission.

0.500 0 0.500 1 1.500 2 2.500

SCALE 1: 50m

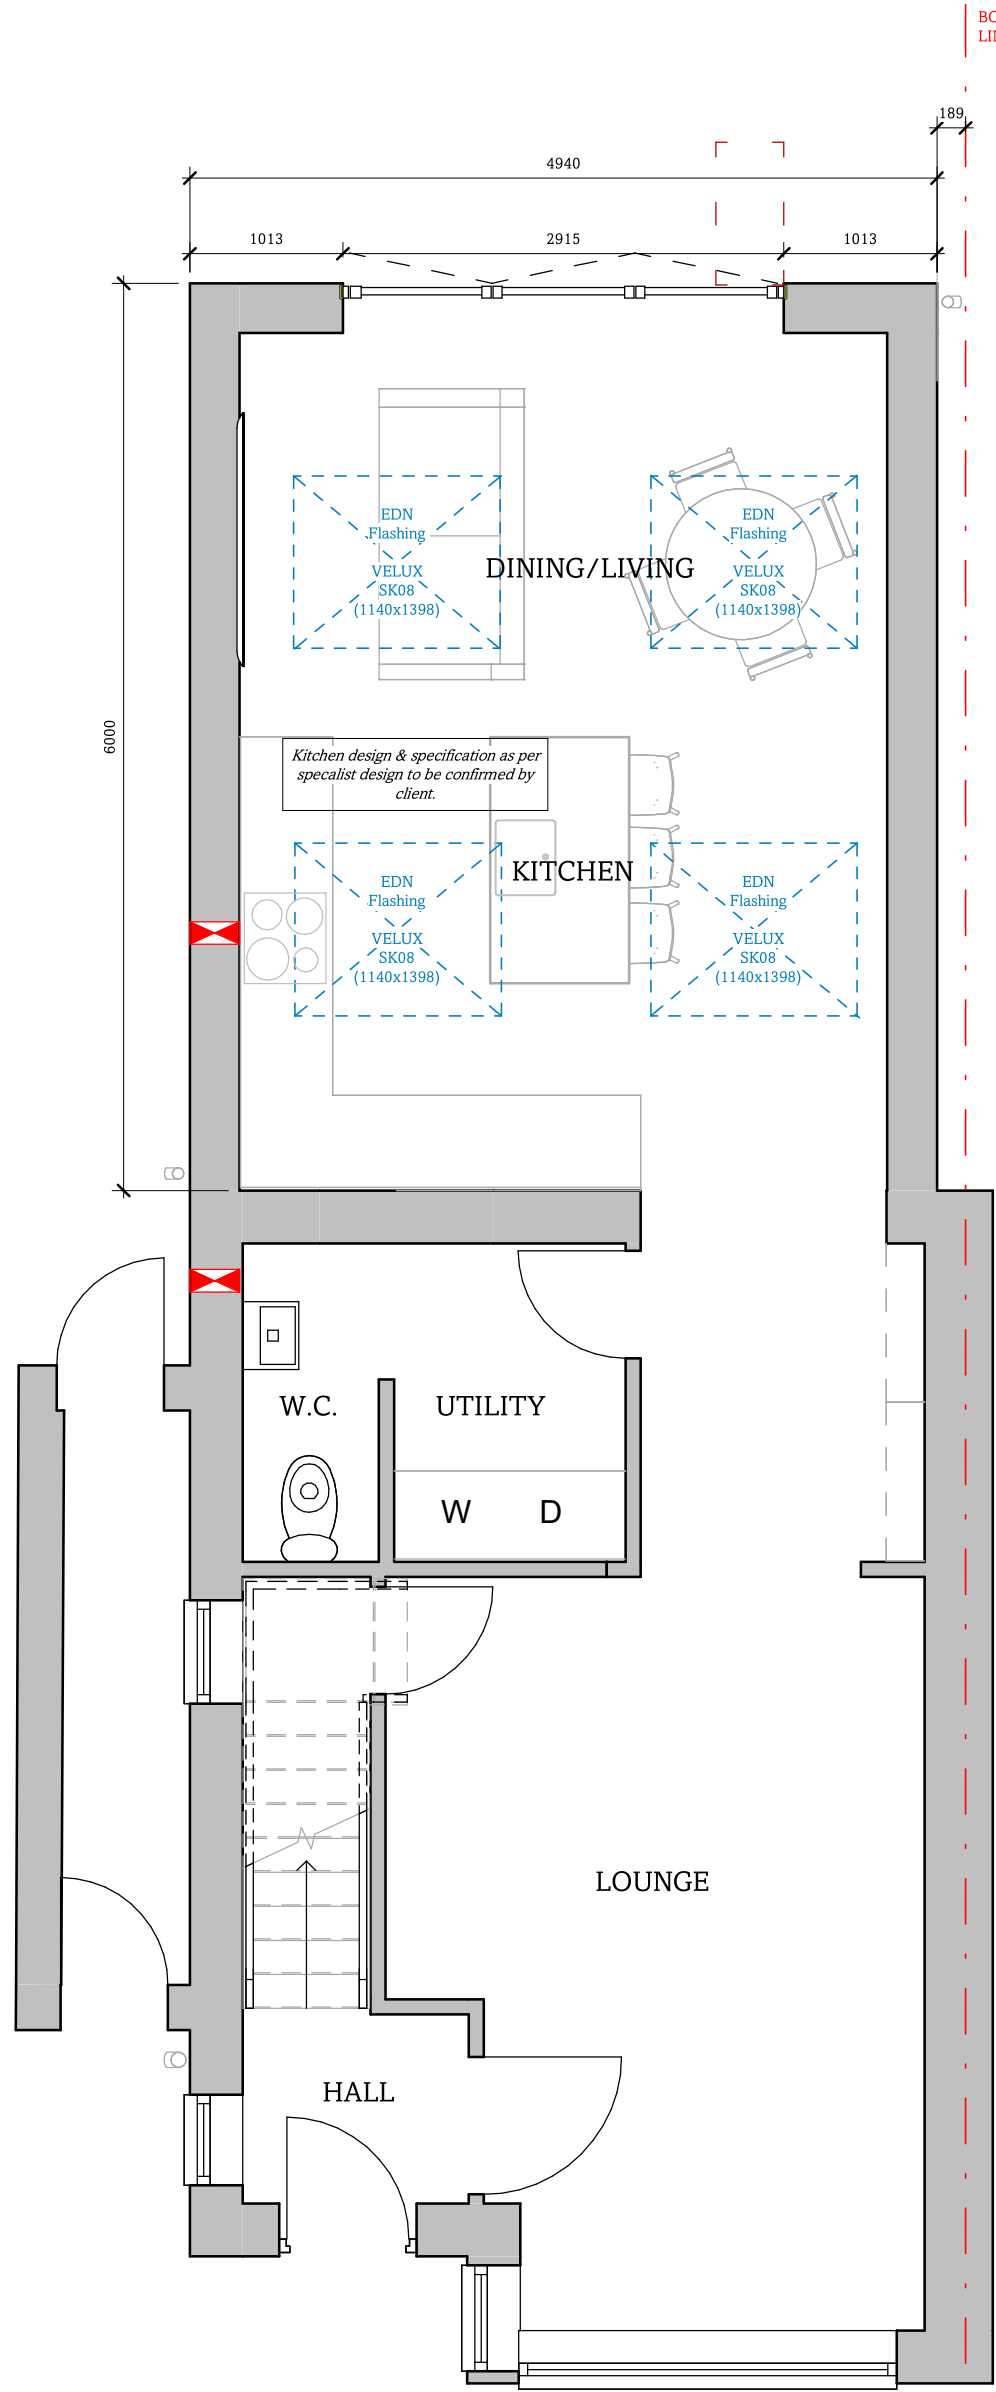

Proposed Ground Floor Plan

1 : 50

Proposed Side Elevation (No. 18)

1 : 100