





Front Elevation

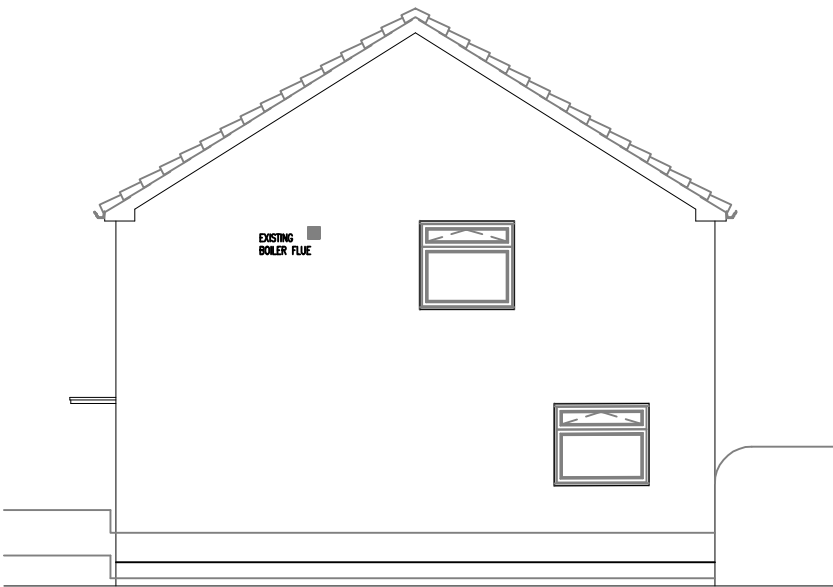


Side Elevation


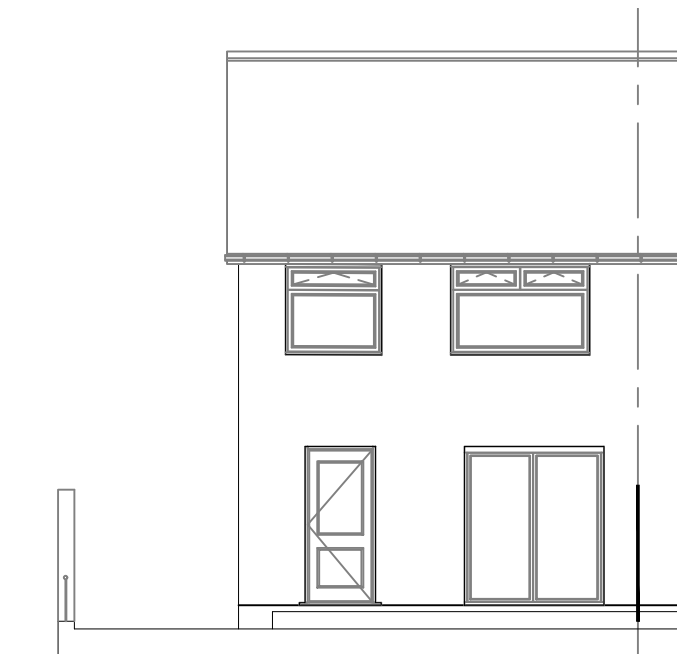


Rear Elevation

- NOTES:
1. THIS DRAWING IS TO BE READ IN CONJUNCTION WITH ALL OTHER PROJECT DRAWINGS
 2. ALL DETAILS AND DRAWINGS MUST BE READ IN CONJUNCTION WITH THE CONSTRUCTION SPECIFICATION

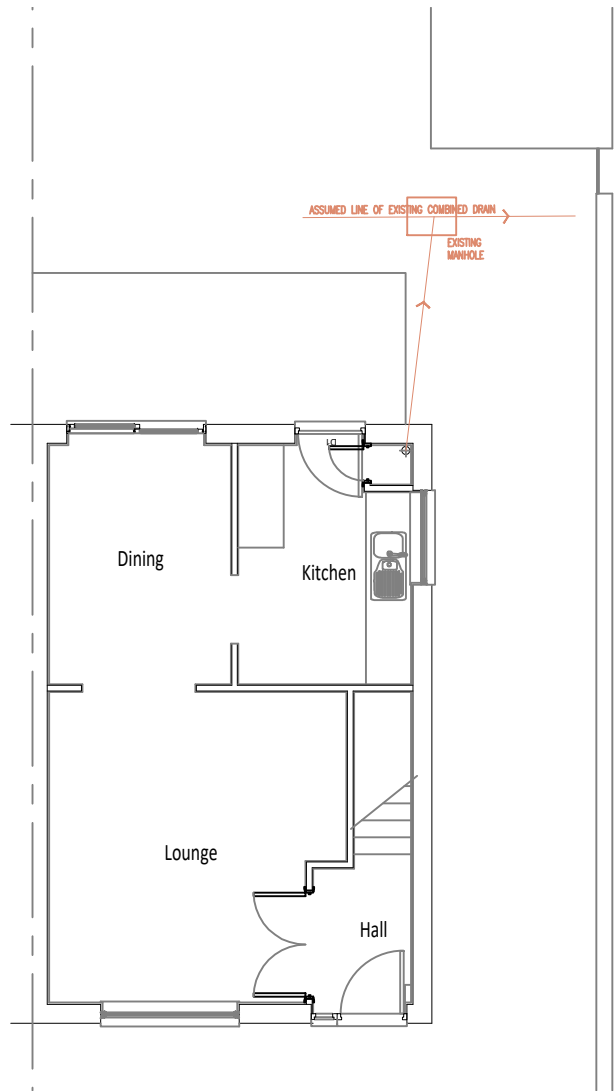



Ground Floor Plan

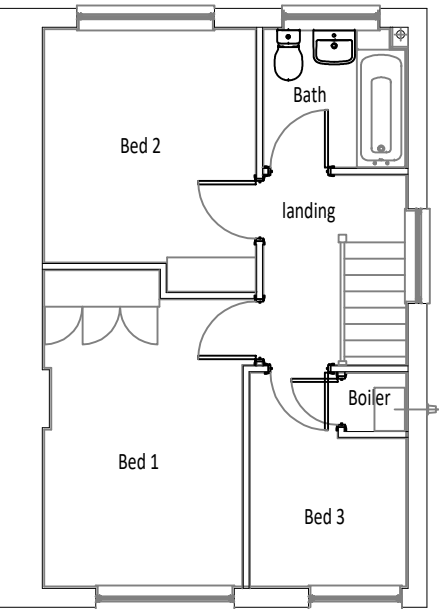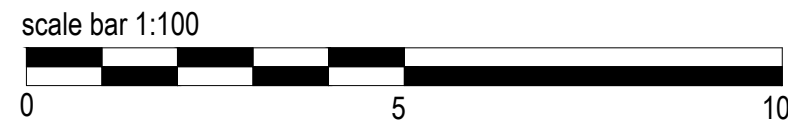

First Floor Plan



Location Plan Scale 1:1250

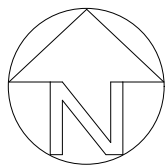 

A	14.01.22	Scalebars added
Rev	Date	Revision

NPArchitectural
architectural services
38 Churchlands Lane, Standish, Wigan, Lancs WN6 0XU
mob : 07810 247612 e-mail : nparchitectural@gmail.com

Client:
Mr & Mrs N Smith
19 Halton Hey
Whiston, Prescot
L35 3JP

Title
**Existing Floor Plans,
Elevations & Location Plan**

Scale	1:100 & 1:1250@A3
Date	13.12.21

Drg No	Rev
NPA 225. A01	A