

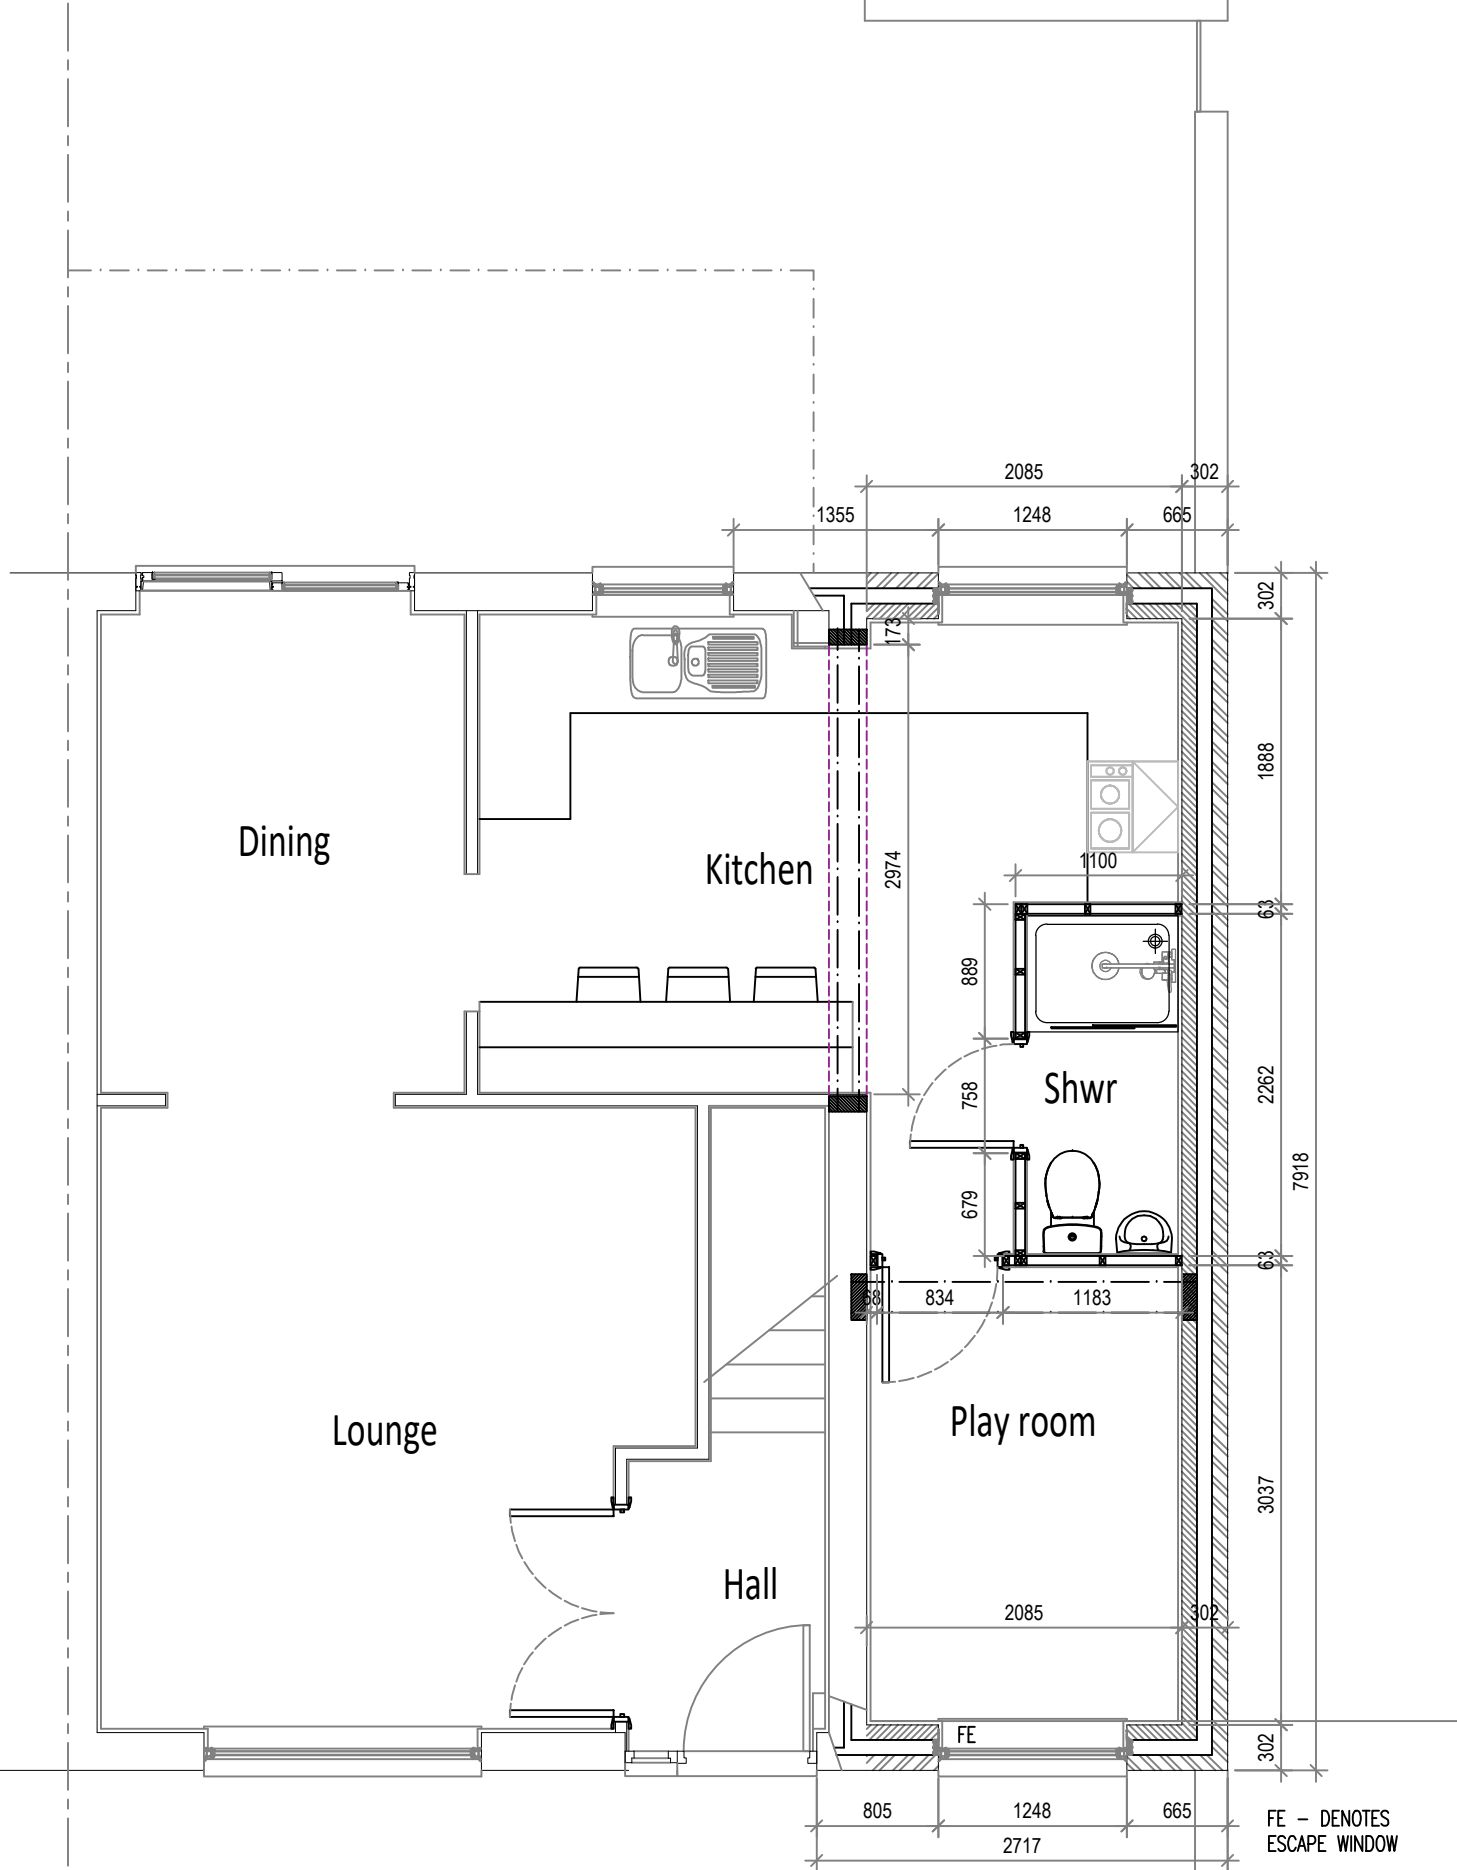


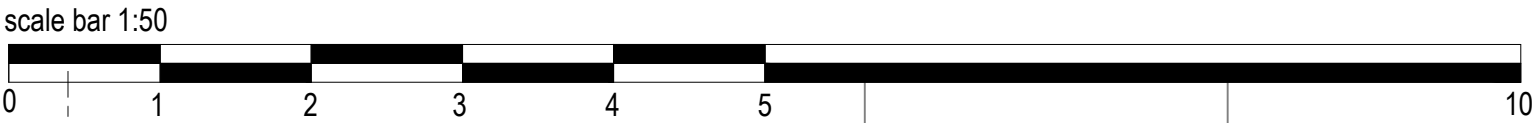

Ground Floor Plan

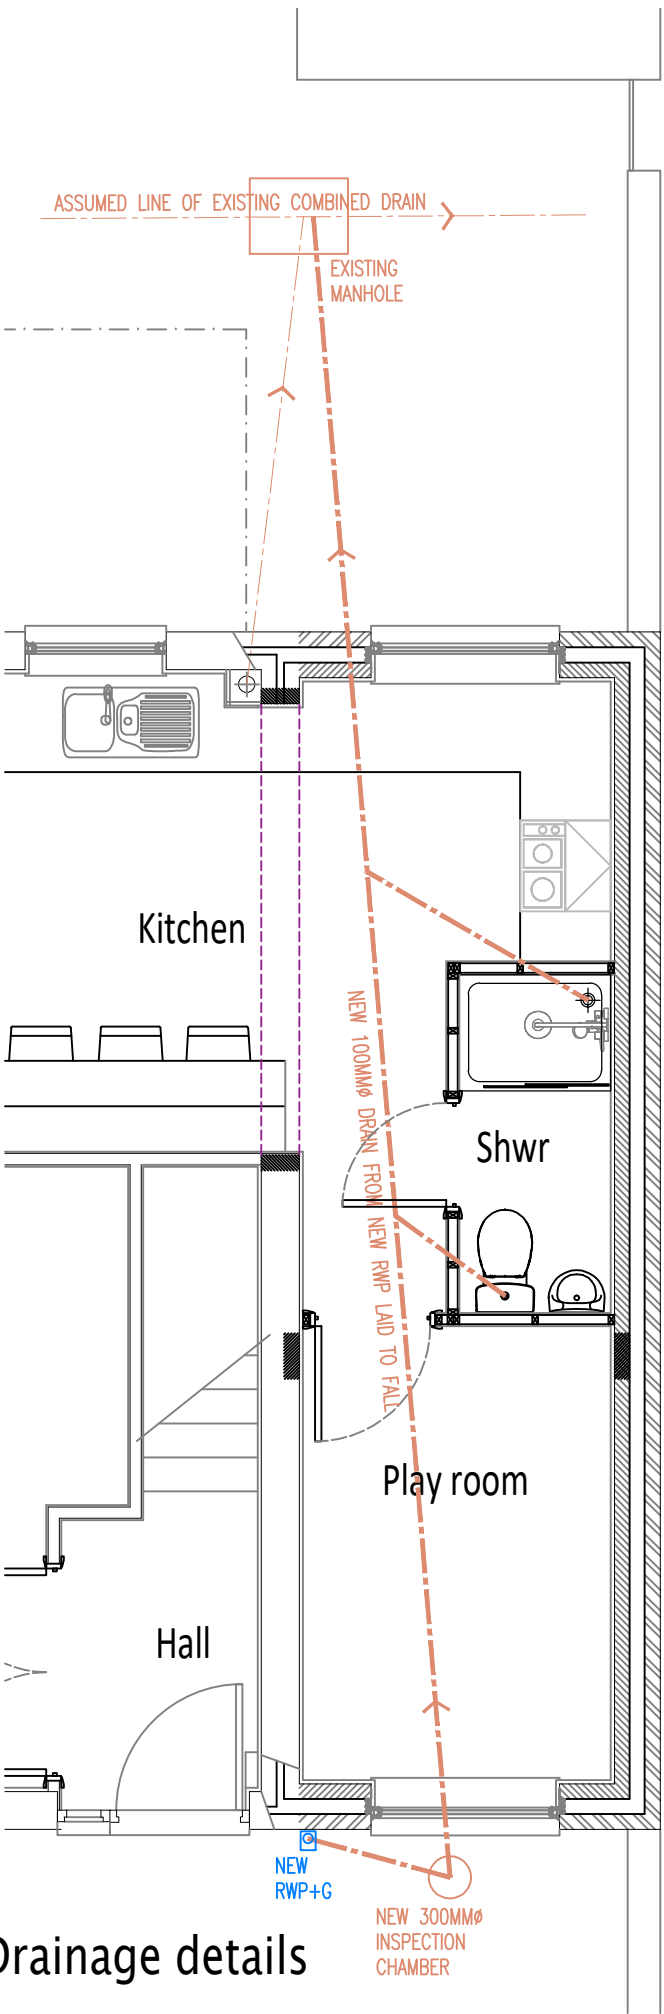

Drainage details

- NOTES:
1. THIS DRAWING IS TO BE READ IN CONJUNCTION WITH ALL OTHER PROJECT DRAWINGS
 2. ALL DETAILS AND DRAWINGS MUST BE READ IN CONJUNCTION WITH THE CONSTRUCTION SPECIFICATION

A	14.01.22	Scalebars added
Rev	Date	Revision

NPArchitectural
architectural services
38 Churchlands Lane, Standish, Wigan, Lancs WN6 0XU
mob : 07810 247612 e-mail : nparchitectural@gmail.com

Client:
Mr & Mrs N Smith
19 Halton Hey
Whiston, Prescot
L35 3JP

Title
**Proposed Ground Floor plan
& Drainage details**

Scale	1:50@A3
Date	13.12.21

Drg No	Rev
NPA 225. A02	A