


- All dimensions and levels are to be checked on site.
- Any discrepancies are to be reported to the architect before any work commences
- The drawing shall not be scaled to ascertain any dimensions. Work to figured dimensions only.
- The drawing shall not be reproduced without express written permission from AEW.
- The architect's drawings and assembly boundaries are not used to construct the building. AEW cannot be responsible for the accuracy or scale discrepancy of base plans supplied to them.
- All works are to be undertaken in accordance with Building Regulations and the latest British Standards.
- All proprietary materials and products are to be used strictly in accordance with the manufacturers recommendations.


CDM 2015

Client notified of duties:
Principal Designer:
Unless noted below, all known hazards have been highlighted on the drawing.

 


To be read in conjunction with drawing
B8391-AEW-XX-XX-DR-A-0503

The cycle shelters are clustered together within a secure compound. Cycle store compound to be securely locked via code lock entry

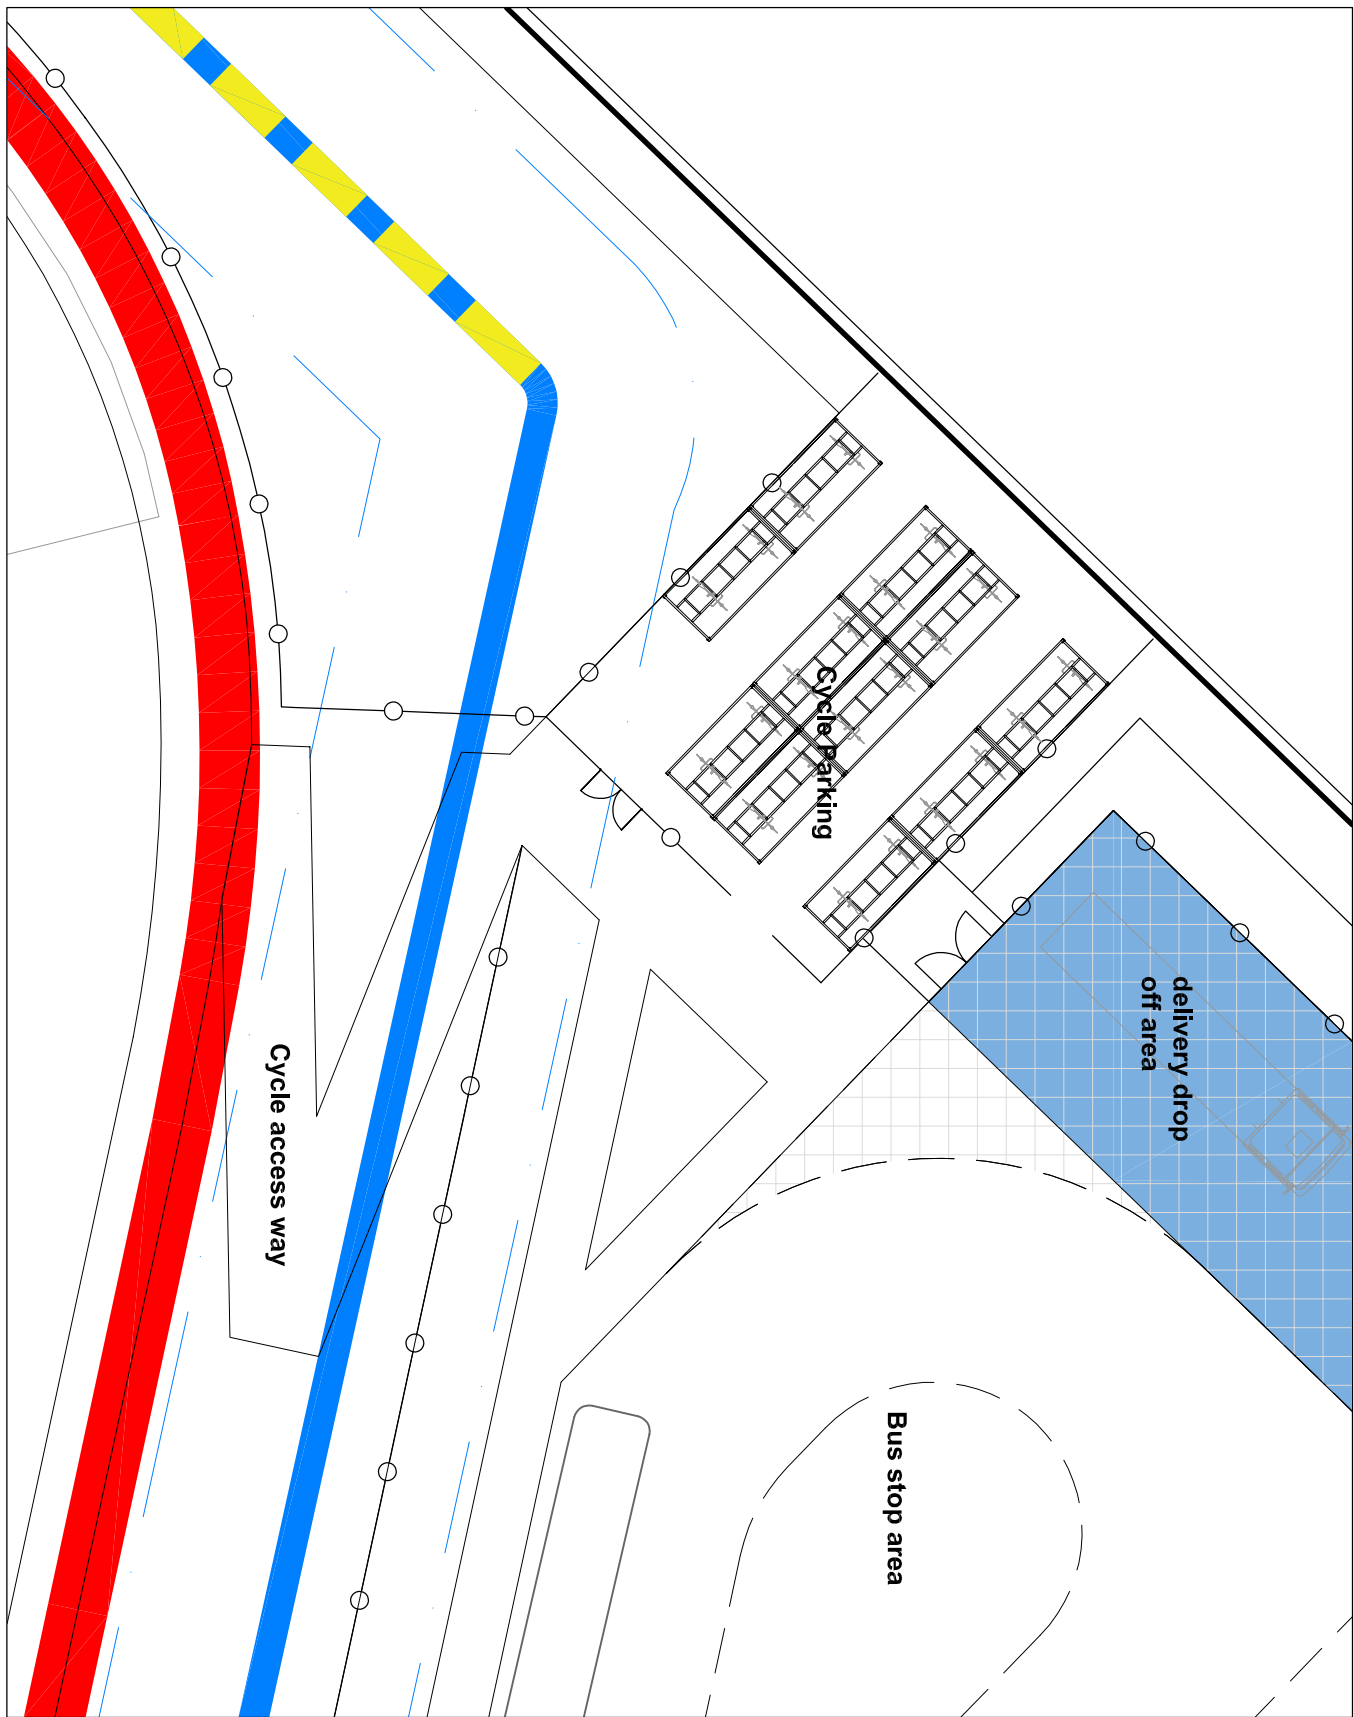

FLOOR PLAN

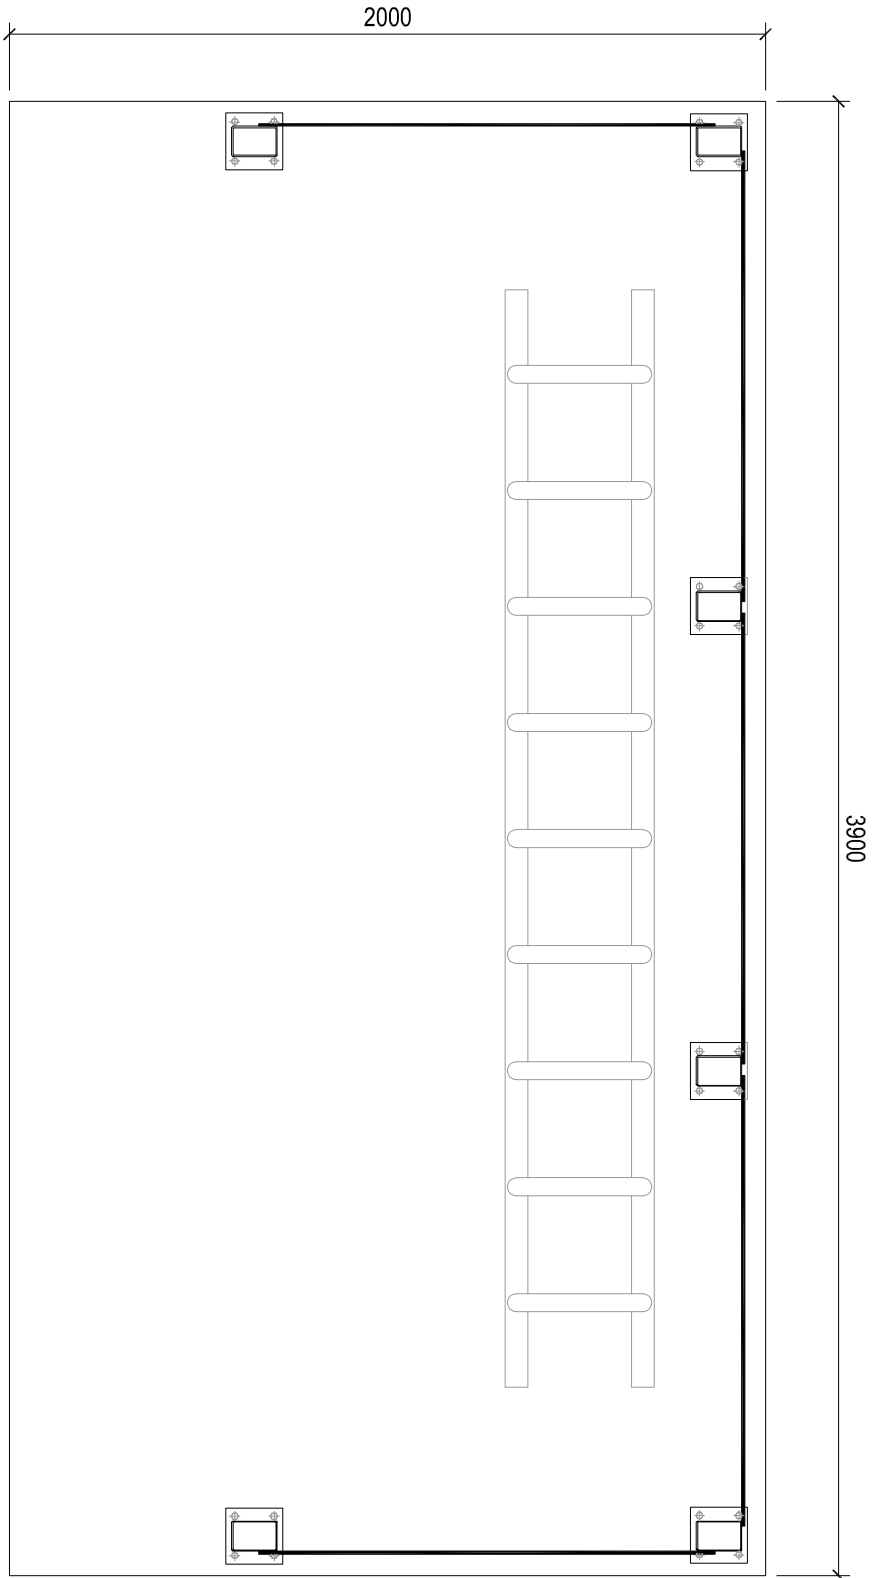


FRONT ELEVATION



- Cycle Shelter
RBece
Bicycle Shelter Type 3
Aluminium stands provided with a coating in RAL 7016
- To include 9 space Cycle Rack Parker. Spaces at 307mm centres

SIDE ELEVATION

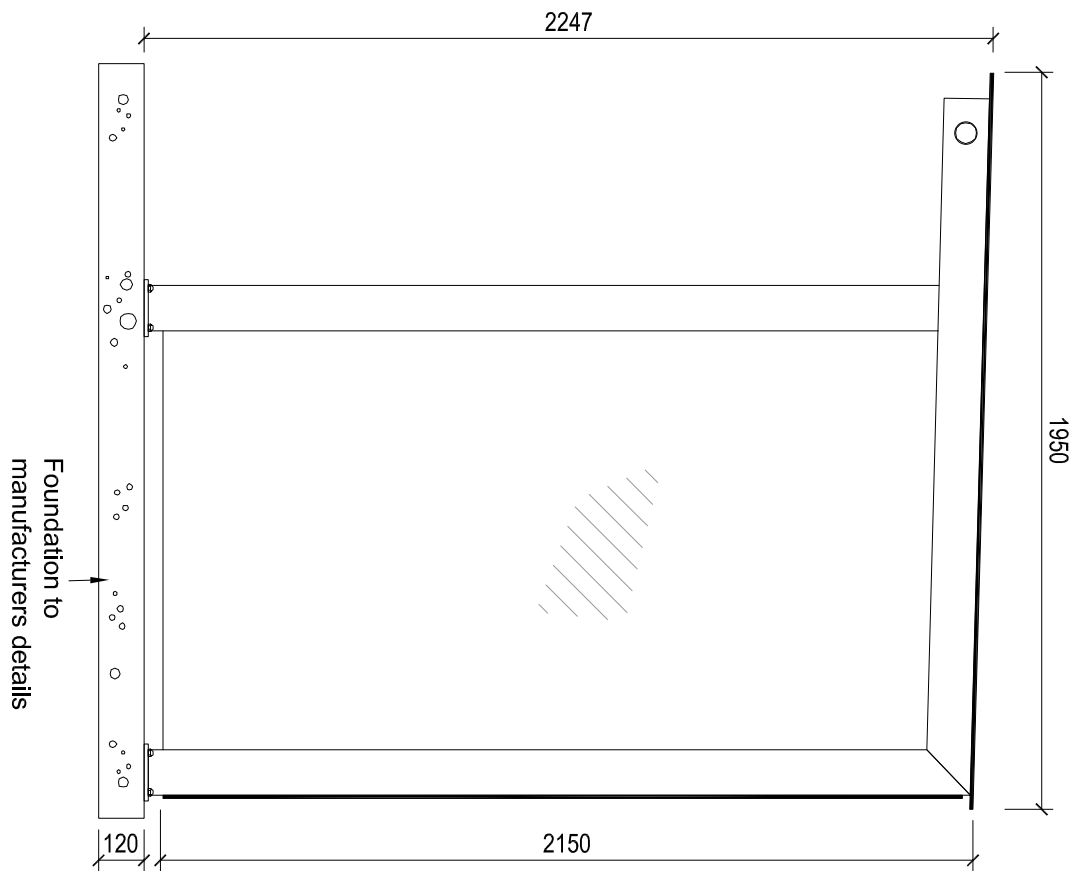

Project
PLP Knowsley

Drawing title
Proposed Cycle Store Details

date 04/02/20 drawn TF
scale@A2 1:2500 @ A3 checked AL

Job No

B8391-AEW-XX-XX-DR-A-0516

Rev

P4