



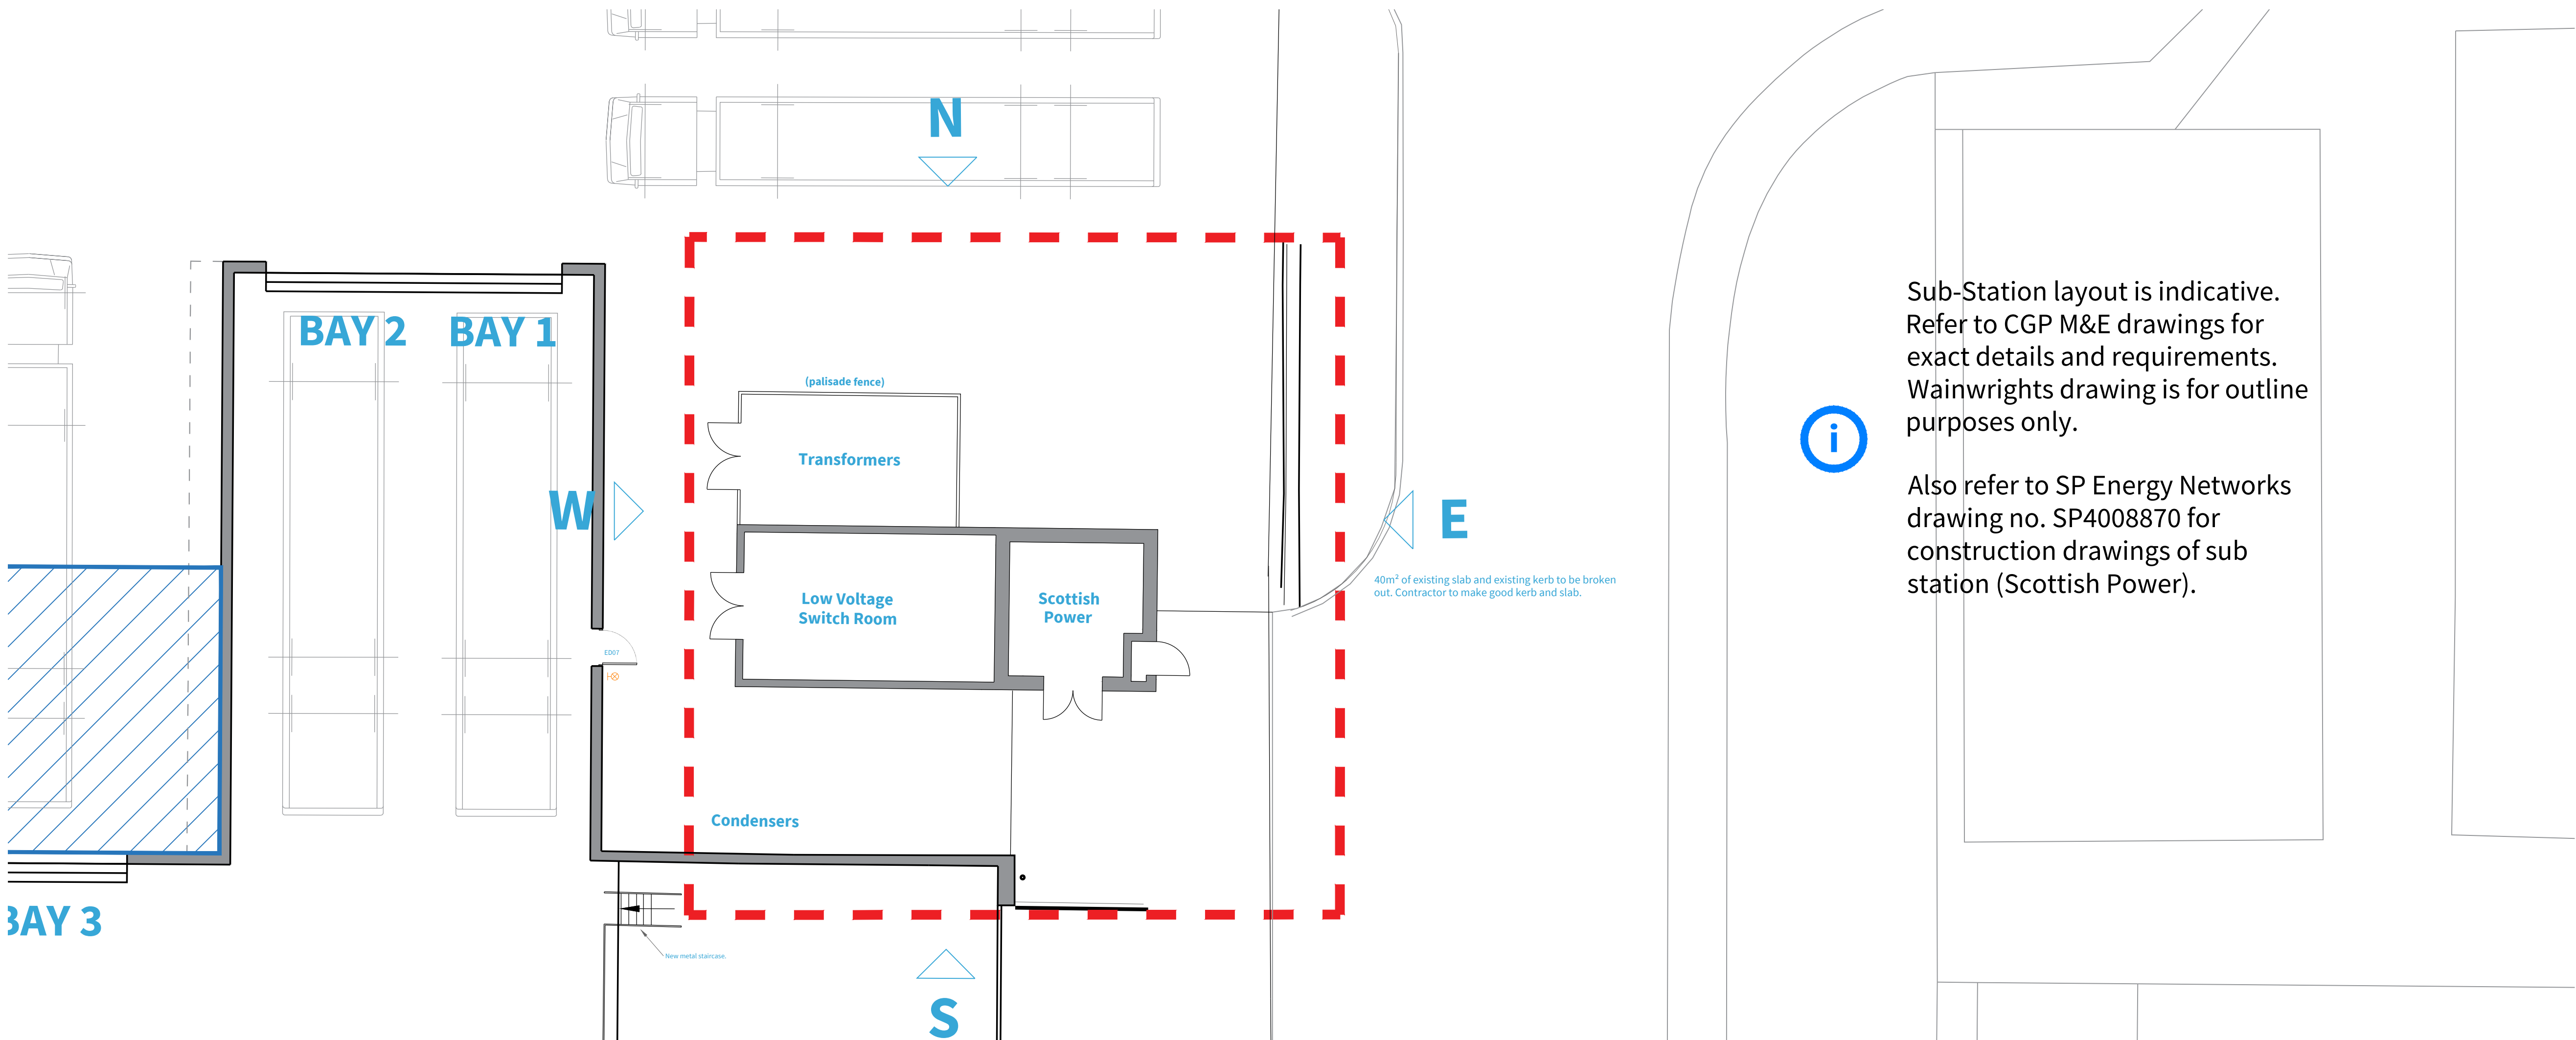


PROPOSED FLOOR PLAN (1:100)

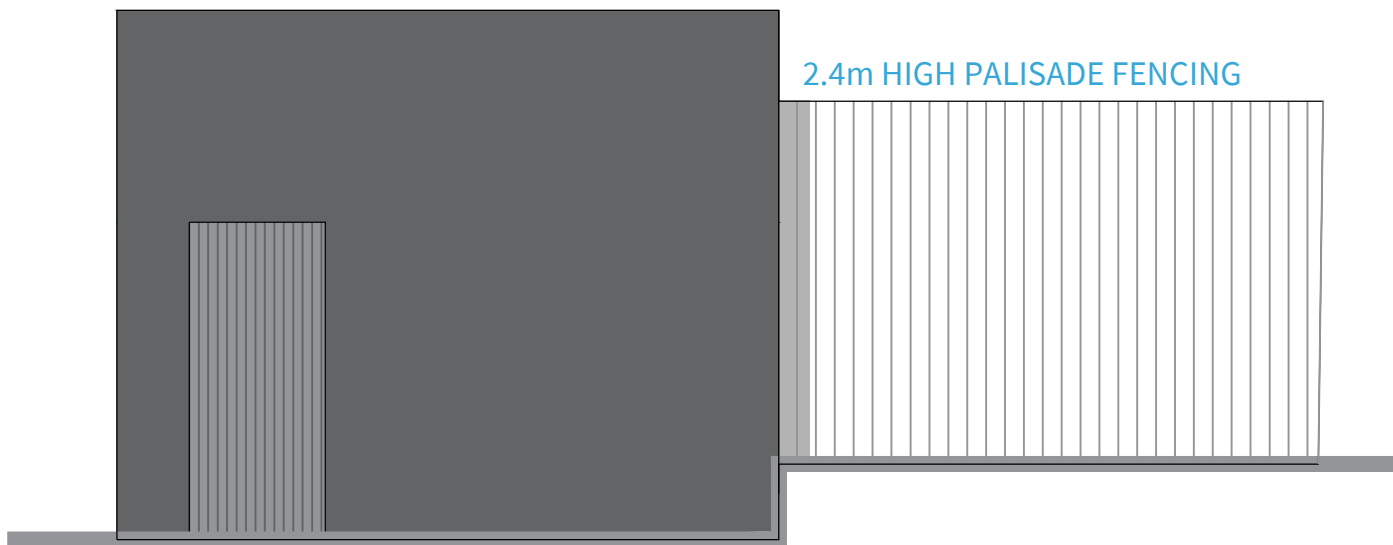

PROPOSED EAST ELEVATION (1:50)



PROPOSED NORTH ELEVATION (1:50)

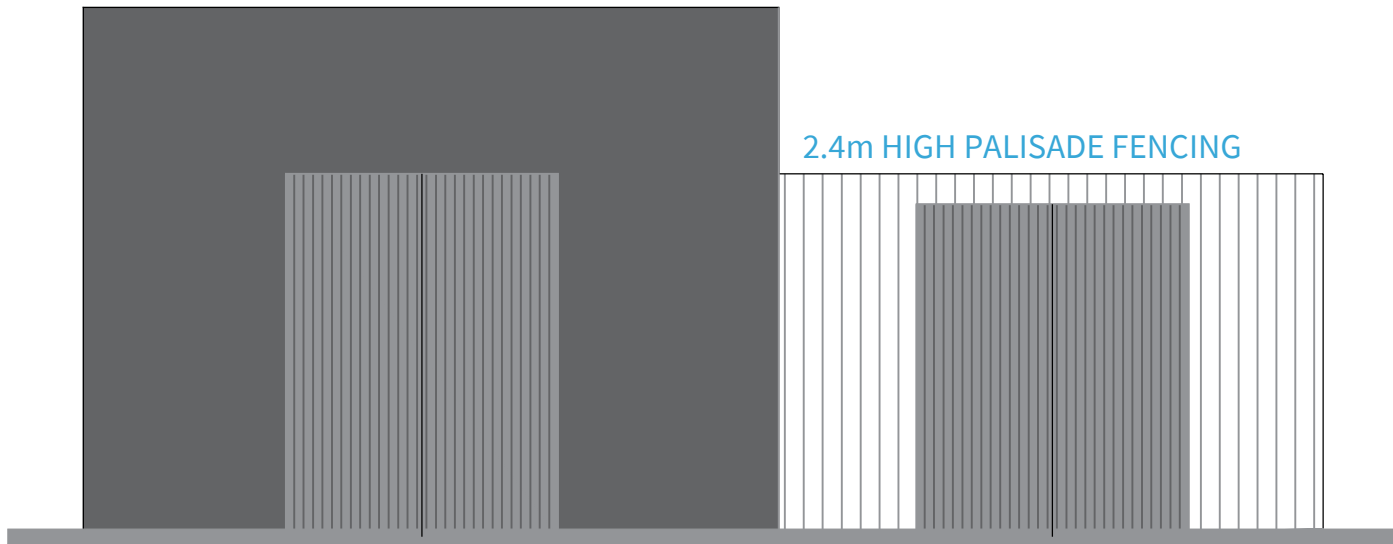

PROPOSED WEST ELEVATION (1:50)



PROPOSED SOUTH ELEVATION (1:50)

N

Do not scale this drawing. Check all dimensions on site. This drawing to be read in conjunction with all relevant drawings. All work to be in accordance with Building Regulations and relevant British Standards. This drawing produced for use in this project only and may not be used for any other purpose. Wainwrights accepts no liability for the use of this drawing other than the purpose for which it was intended. This drawing may not be reproduced without prior written agreement.

© COPYRIGHT (WAINWRIGHTS) EXISTS ON ALL INFORMATION AND DESIGNS CONTAINED UPON THIS DRAWING.

1:50

1 M

2.5 M

5 M

Sub-Station layout is indicative. Refer to CGP M&E drawings for exact details and requirements. Wainwrights drawing is for outline purposes only.

Also refer to SP Energy Networks drawing no. SP4008870 for construction drawings of sub station (Scottish Power).

C	Sub station design updated.	14.08.2023	CH	JW
B	High Voltage room removed	26.06.2023	ER	DD
A	Initial CONTRACT Issue	13.03.2023	ER	DD

REV	DESCRIPTION	DATE	BY	CHECK

WAINWRIGHTS

SURVEYORS | ARCHITECTS | PROJECT MANAGERS

A:

7 Calder Close, Calder Park, Wakefield

T:

01924 911 445

W:

www.wainwrights.uk.com

CONSTRUCTION

CLIENT

SRCL

PROJECT

BRADMAN ROAD
KOWSLEY

TITLE

SUB-STATION LAYOUT

SCALE @ A1	DATE	DRAWN	CHECKED
1:50/ 1:100	07.03.2023	ER	DD
PROJECT No.	DRAWING No.	REVISION	
WAC 1186	(20) 06	C	