
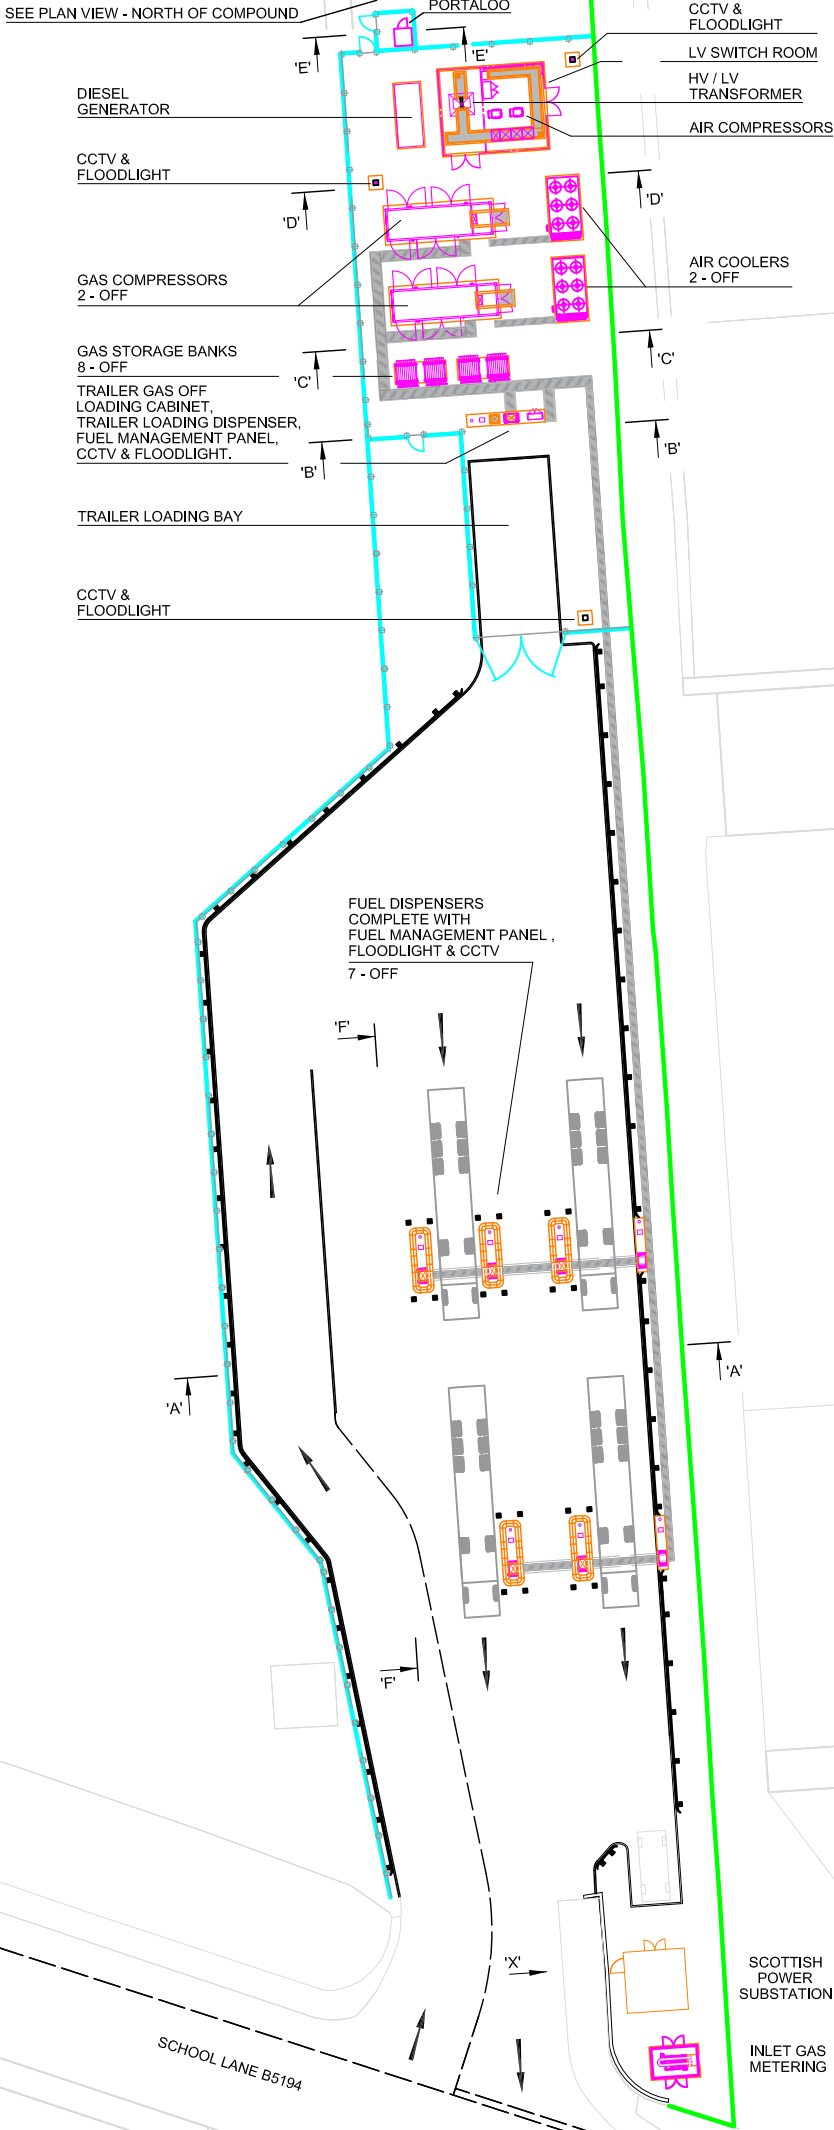


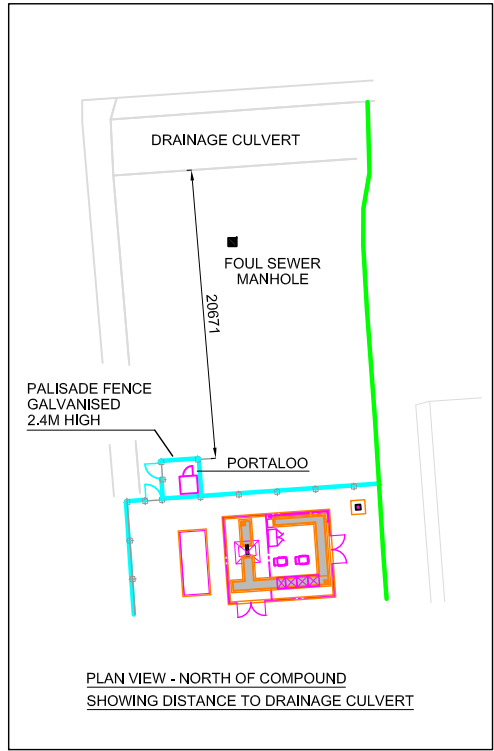

PLANNING ISSUE

REVISIONS:				
REV	DESCRIPTION	DATE	CHK	APP
A	PLANNING ISSUE	29-10-21	MS	MS
B	PORTALOO COMPOUND ADDED. PLANNING ISSUE	27-07-26	AS	DN
C	PLANNING ISSUE	09-09-26	AS	DN

KEY

	CHANNEL C/W COVER FOR HIGH PRESSURE GAS PIPEWORK ROUTING & COOLING WATER
	SITE BOUNDARY PALISADE FENCE 2.4m HIGH
	EXISTING FENCE
	CRASH BARRIER

CLIENT:

PROJECT:
SATURN PARK CNG STATION
KNOWSLEY

TITLE:
CNG STATION SITE PLAN

SCALE: 1:500 @ A3 DRAWN: KJB
CHECKED: MS CAD: DATE: 28-10-2021
APPROVED: MS SHEET: 1 OF 1

PROJECT No: SATURN PARK

DRAWING No: SATURN PARK SITE PLAN

REVISION: C



16 BERKELEY STREET
LONDON
W1J 8DZ
TEL: 02039 073936
WEB: www.cngfuels.com