
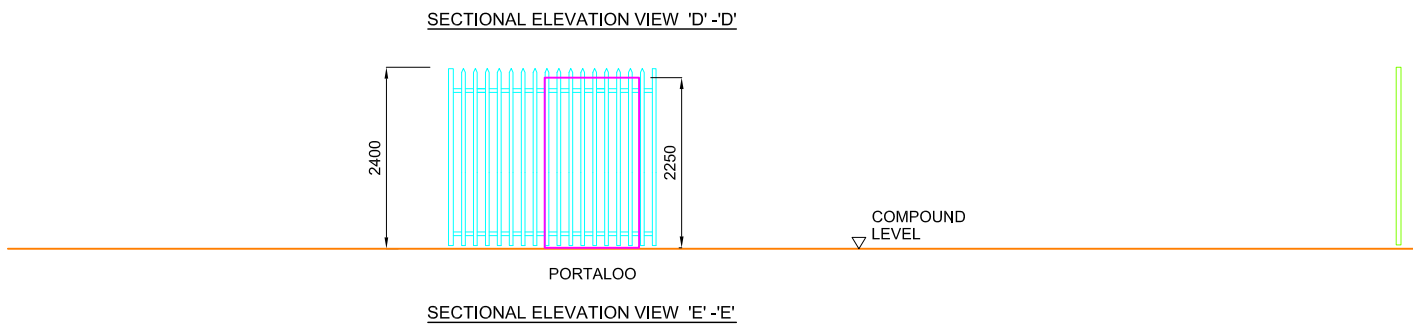
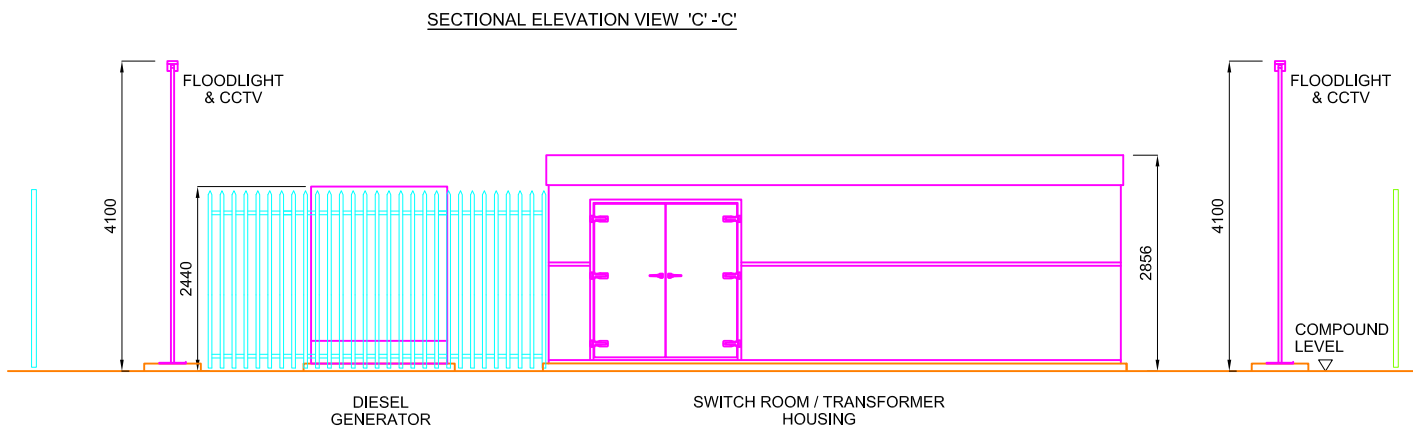
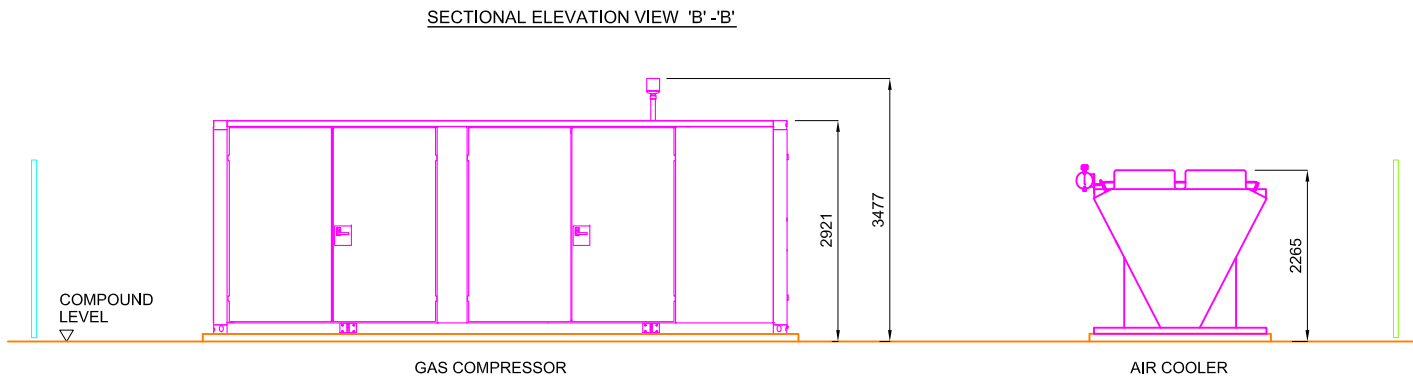
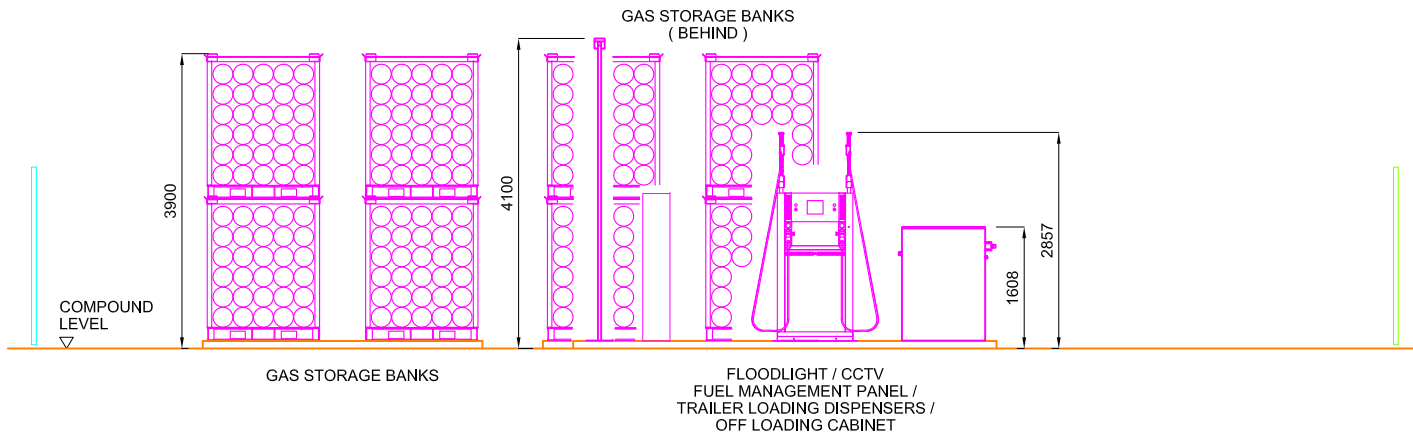


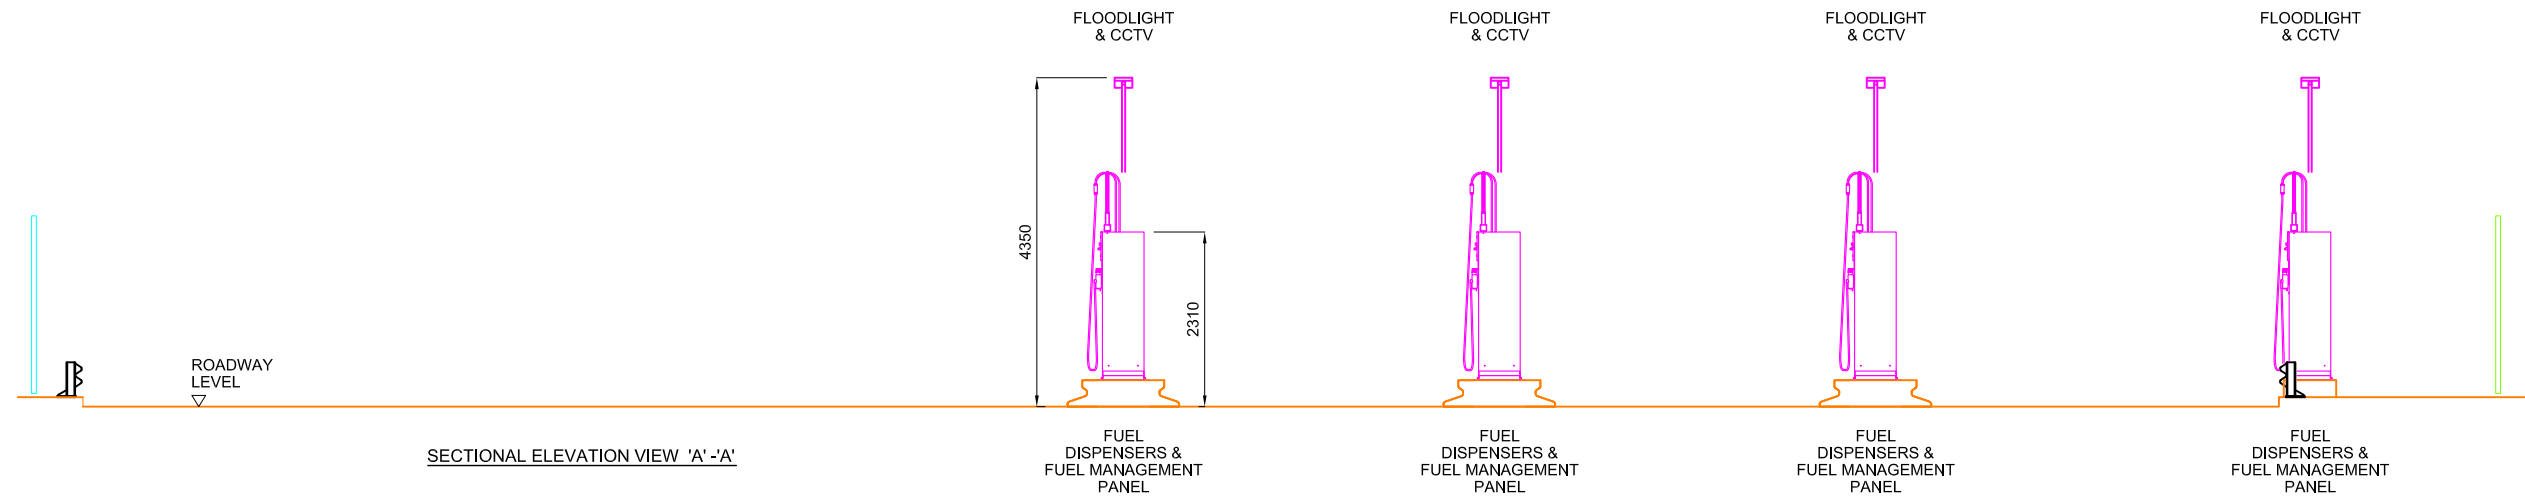


PLANNING ISSUE

REVISIONS:				
REV	DESCRIPTION	DATE	CHK	APP
A	PLANNING ISSUE	29-10-21	MS	MS
B	PLANNING ISSUE	09-09-26	AS	DN

NOTES

1. ALL DIMENSIONS SHOWN ARE IN MILLIMETRES UNLESS OTHERWISE STATED.
2. TO BE READ IN CONJUNCTION WITH SITE PLAN.

KEY

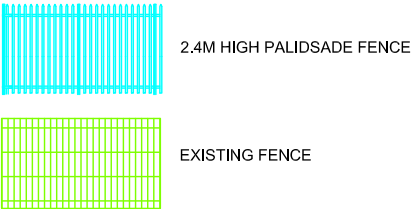

CLIENT:

PROJECT:
SATURN PARK CNG STATION
KNOWSLEY

TITLE:
CNG STATION SITE ELEVATION VIEWS

SHEET 1

SCALE: 1:100 @ A3 DRAWN: KJB
CHECKED: MS CAD: DATE: 29-10-2021
APPROVED: MS SHEET: 1 OF 2

PROJECT No: SATURN PARK

DRAWING No: SATURN PARK ELEVATION VIEWS SHT 1

REVISION: B

16 BERKELEY STREET
LONDON
W1J 8DZ
TEL: 02039 073936
WEB: www.cngfuels.com

