


PLANNING ISSUE

REVISIONS:				
REV	DESCRIPTION	DATE	CHK	APP
A	PLANNING ISSUE	29-10-21	MS	MS
B	PLANNING ISSUE	09-09-26	AS	DN

NOTES

1. ALL DIMENSIONS SHOWN ARE IN MILLIMETRES
UNLESS OTHERWISE STATED.
2. TO BE READ IN CONJUNCTION WITH SITE PLAN.

KEY

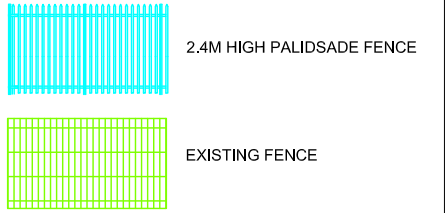

CLIENT:

PROJECT:

SATURN PARK CNG STATION
KNOWSLEY

TITLE:
CNG STATION SITE ELEVATION VIEWS

CNG STATION SITE ELEVATION VIEWS


SHEET 2

SCALE: 1:100	@ A3	DRAWN: KJB
CHECKED: MS	CAD:	DATE: 29-10-2021
APPROVED: MS		SHEET: 2 OF 2


PROJECT No: SATURN PARK

DRAWING No: SATURN PARK ELEVATION VIEWS SHT 2


REVISION: B

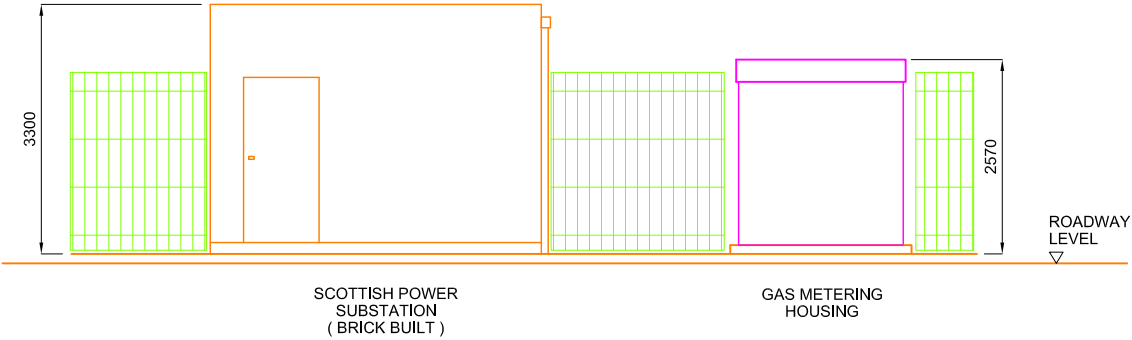

ELEVATION VIEW ON ARROW 'X'

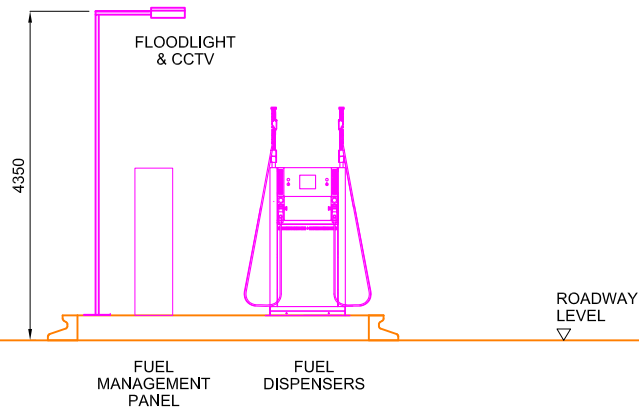

SECTIONAL ELEVATION VIEW 'F'

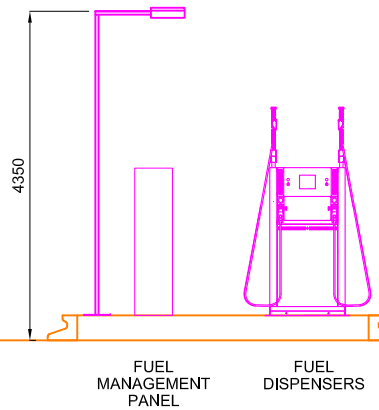

FUEL
MANAGEMENT
PANEL

