




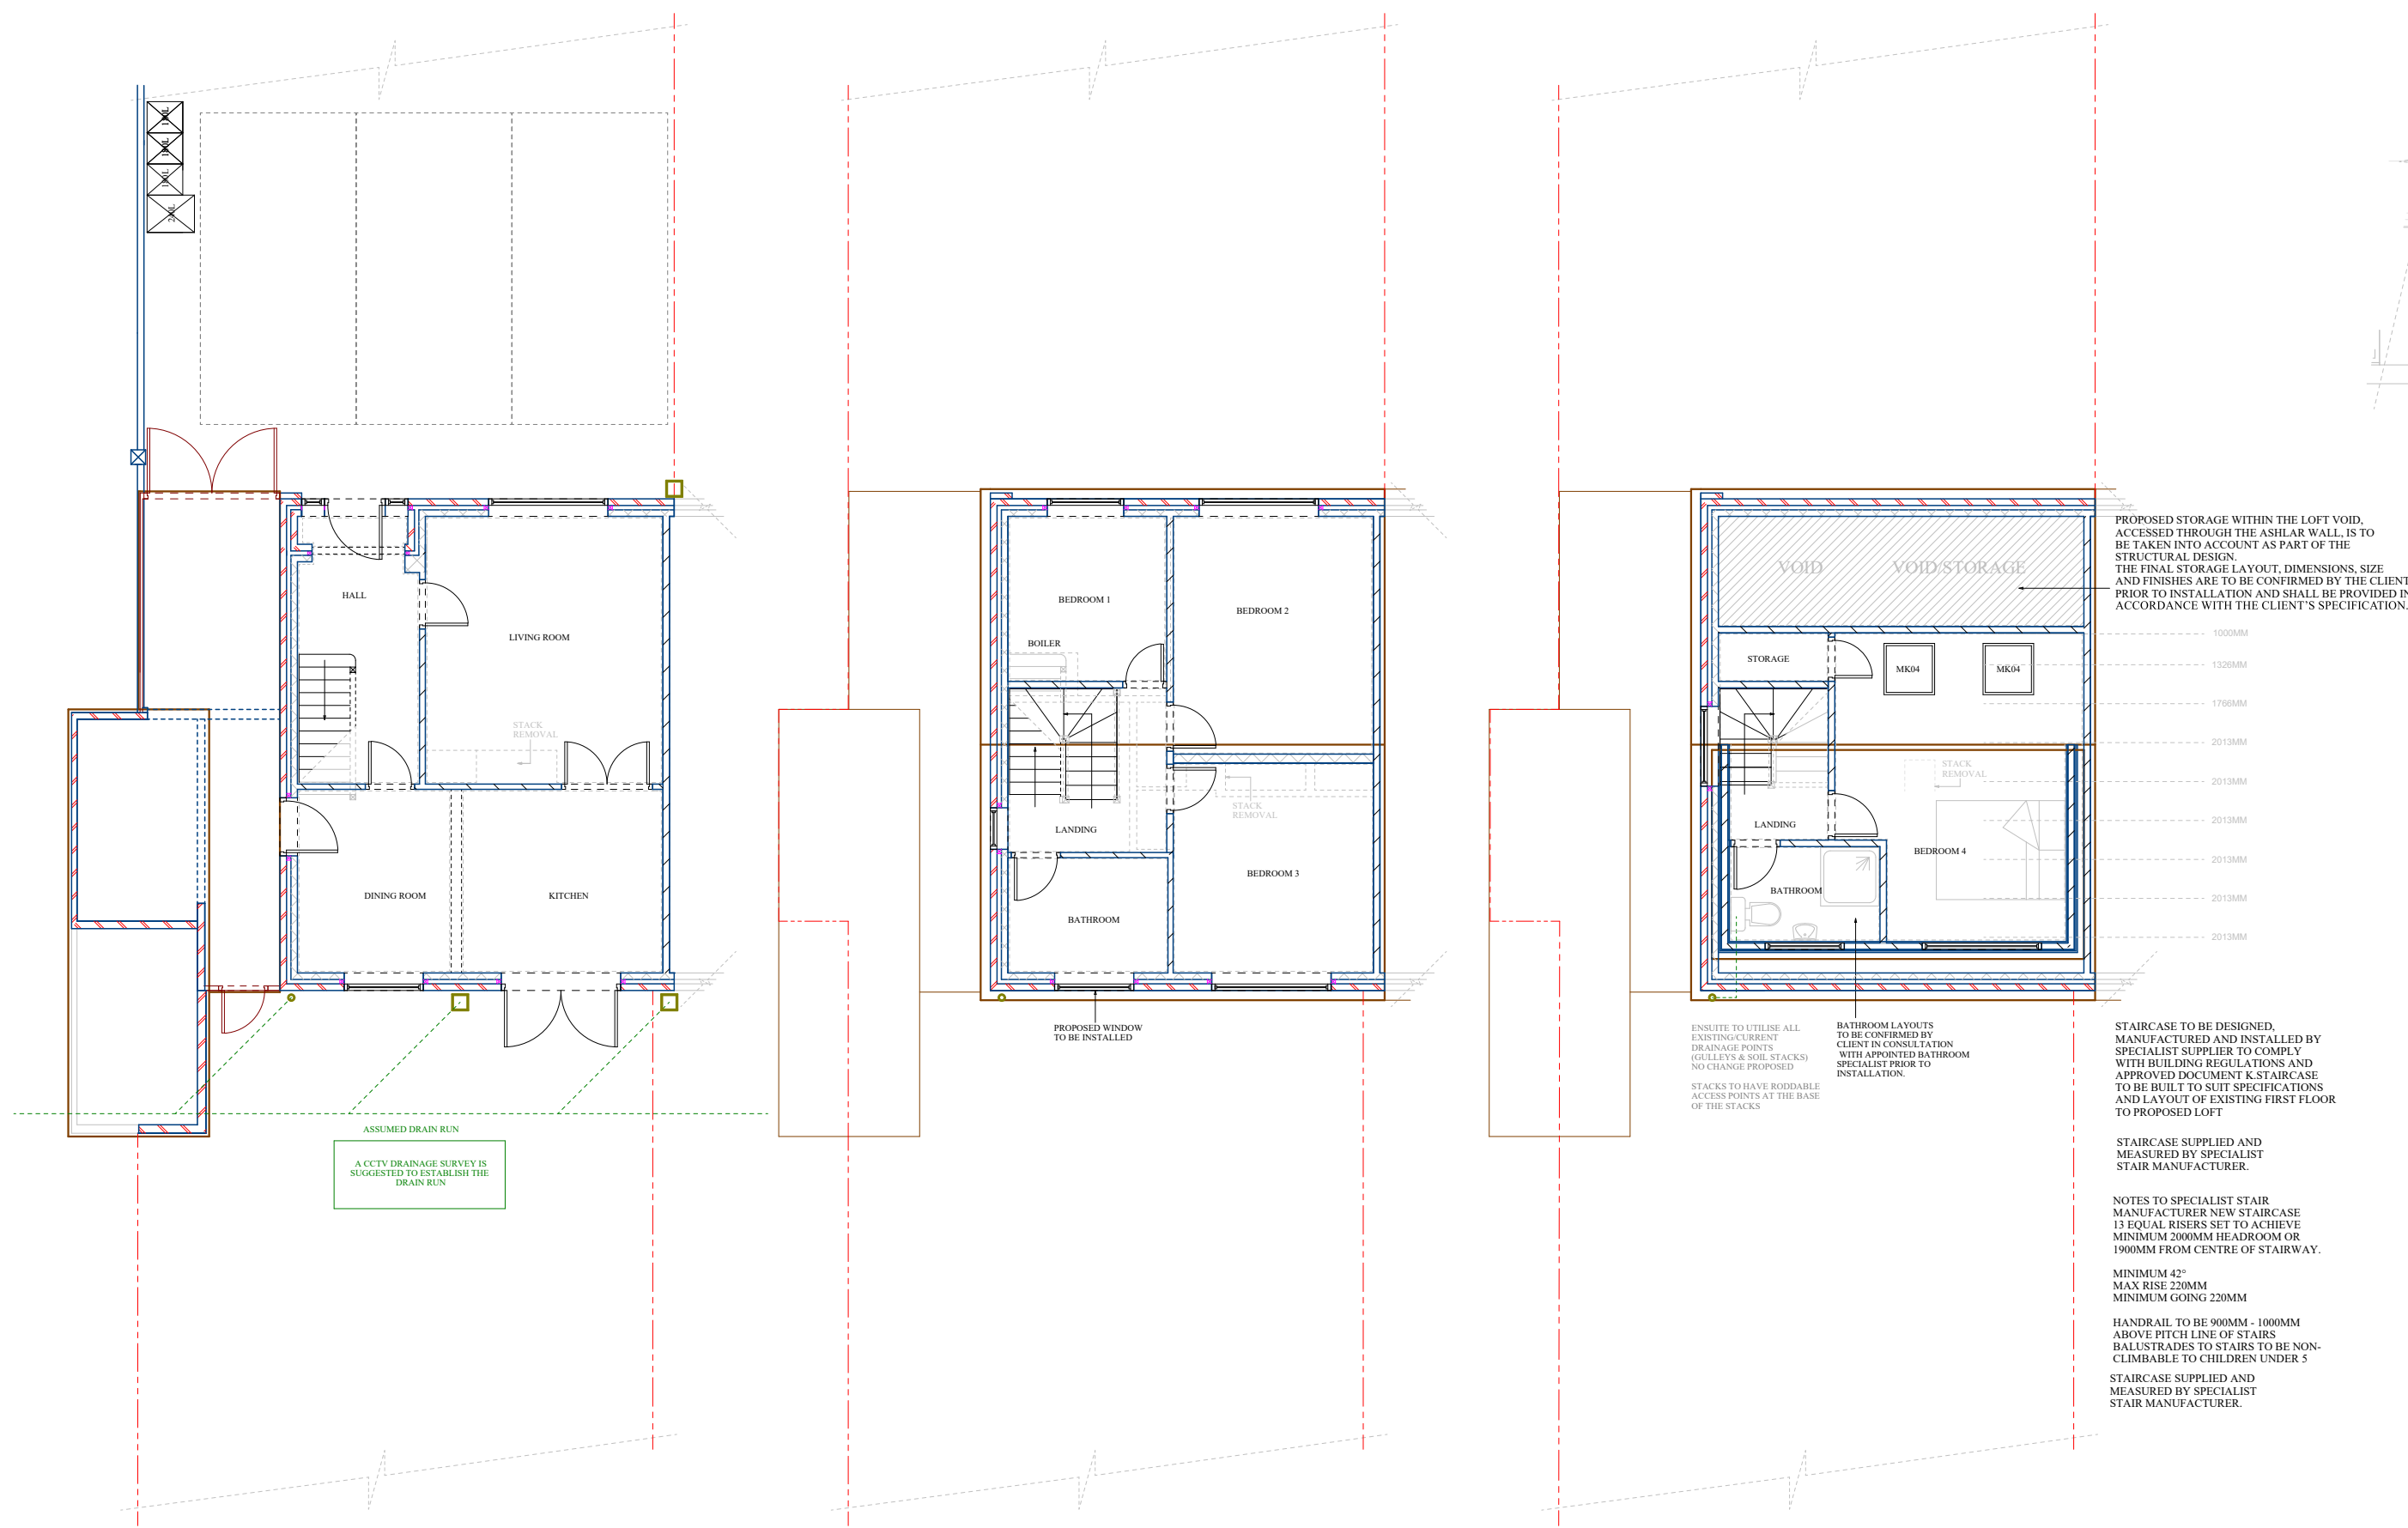


PROPOSED FRONT ELEVATION

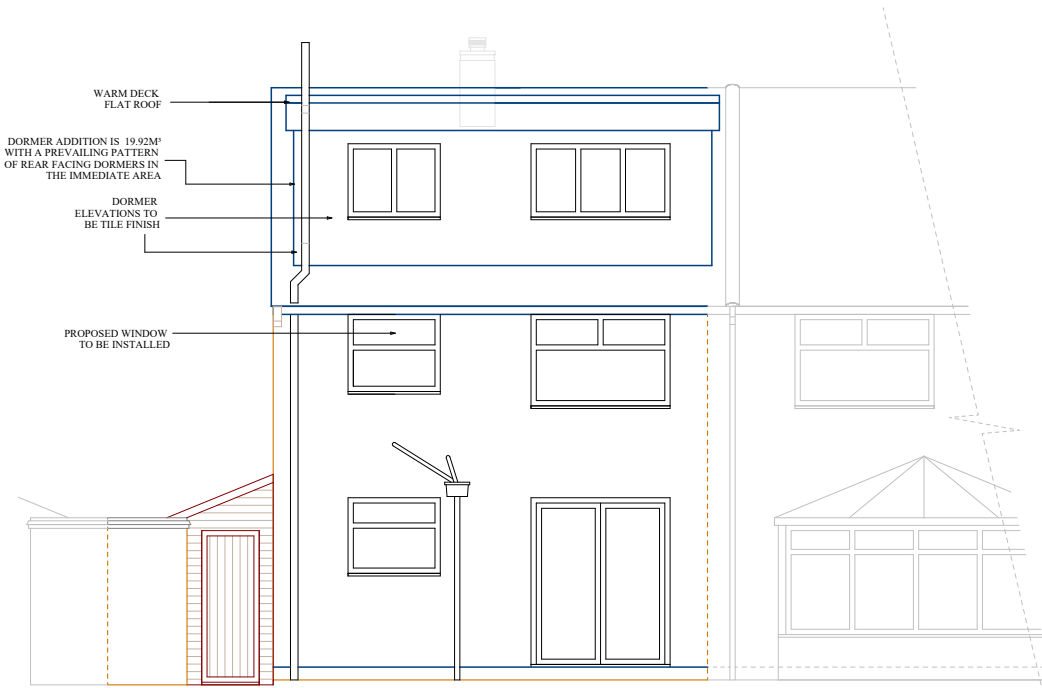


PROPOSED REAR ELEVATION

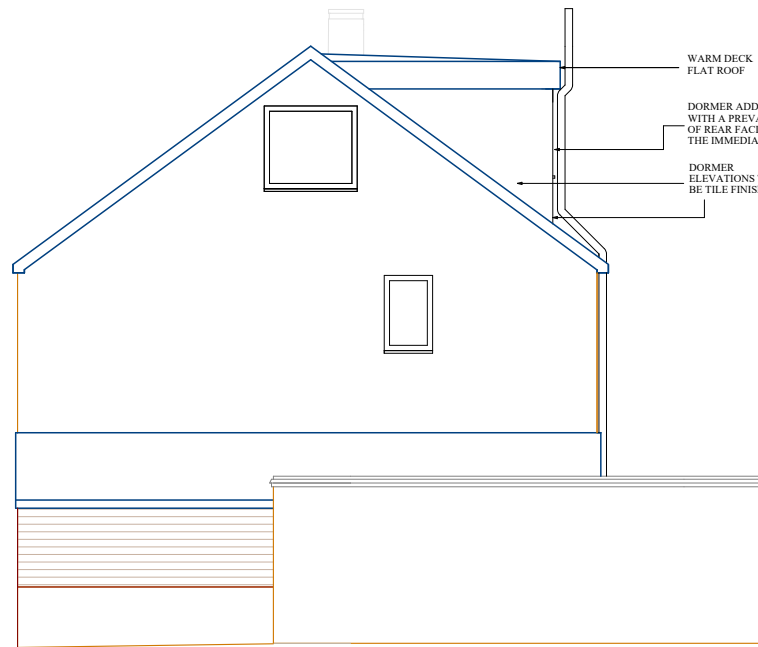


PROPOSED RIGHT SIDE ELEVATION

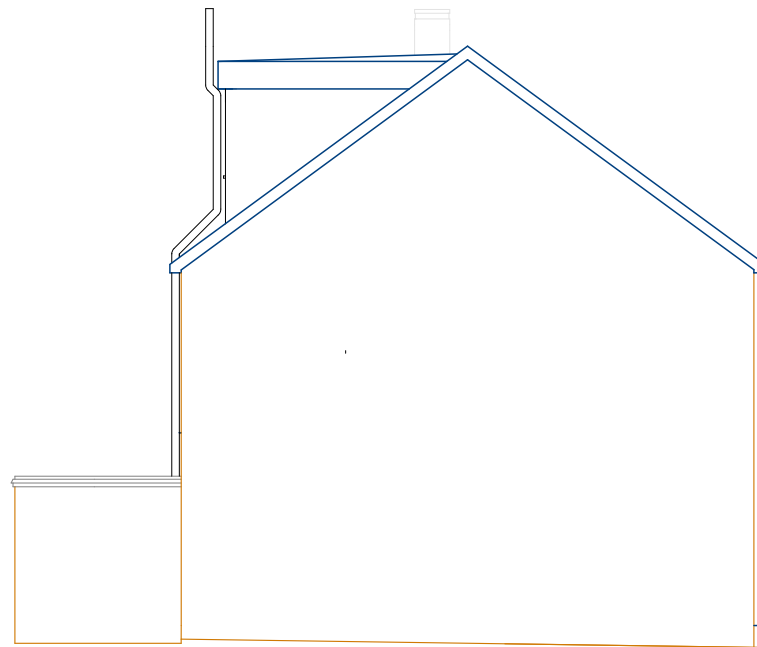

PROPOSED LEFT SIDE ELEVATION

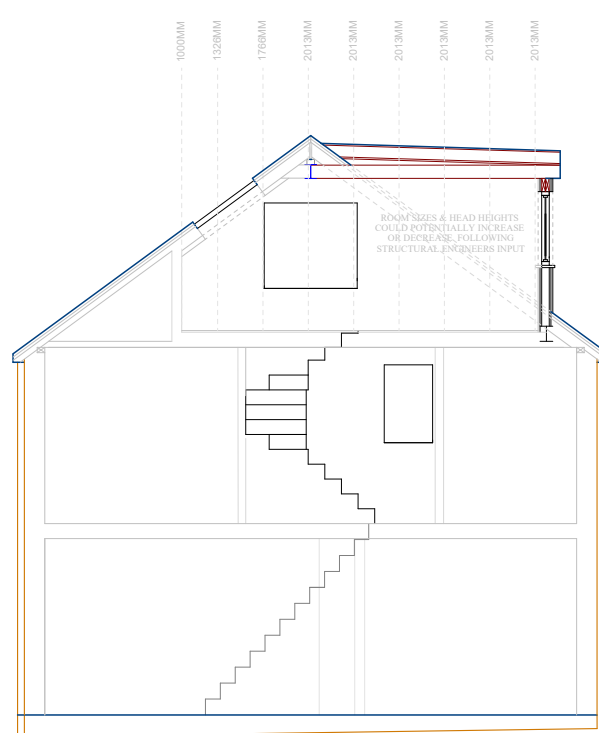

PROPOSED RIGHT SIDE CROSS SECTION

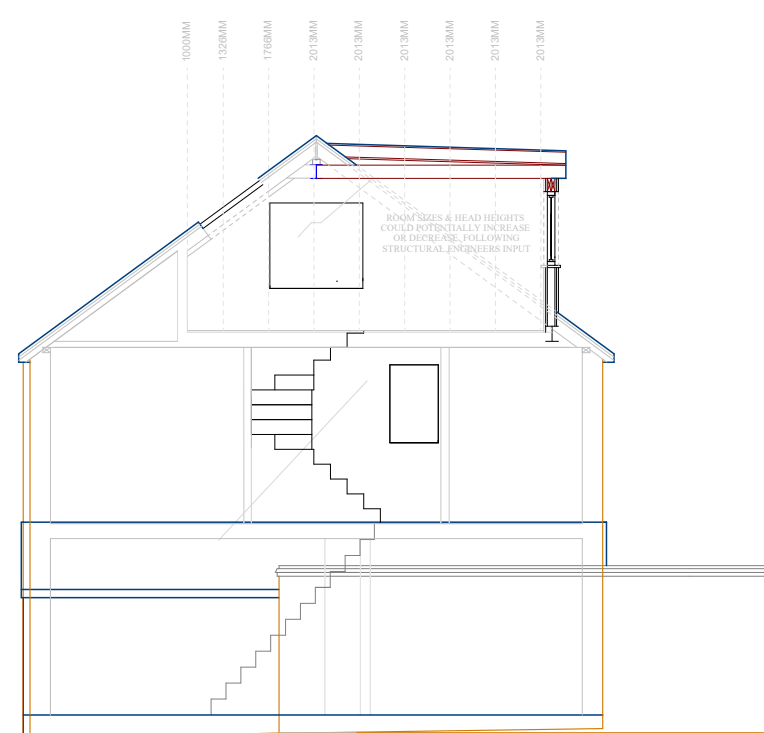

PROPOSED RIGHT SIDE CROSS SECTION

Notes

These Drawings have been provided for submission to the local authority for Planning Approval and/or Building Regulations approval.

It is the responsibility of any nominated builder/contractor to take full site measurements & provisions for drain runs before any development commences.

The survey has been carried out to what is visible to the naked eye. No investigations have been carried out such as the removal of plasterboard the lifting of floorboards, loft investigations or ground suitability.

Copyright © Date 21/08/2026 Produced by Chris Marsden of PLANS 2 EXTEND LTD
All rights reserved. No part of these drawings may be reproduced, altered, distributed, or transmitted in any form or by any means, including photocopying, or other electronic or mechanical methods, without the prior written permission of PLANS 2 EXTEND.

For permission requests, write or Email. to Chris Marsden at the address below:

Plans 2 Extend Ltd
34 MARKET STREET
ATHERTON
M46 0DG
01942 466031
email address: chris@plans2extend.co.uk

IT IS THE RESPONSIBILITY OF THE CLIENT AND CONTRACTOR TO ADVISE PLANS2EXTEND OF ANY POTENTIAL CHANGES TO THE PROPOSED SCHEME.

PLANS2EXTEND WILL NOT BE RESPONSIBLE FOR THE RESULTS FOLLOWING ANY DEVIATIONS TO THE APPROVED DRAWINGS.

MEASUREMENTS ARE MASONRY TO MASONRY AND DO NOT INCLUDE INTERNAL FINISHES.

WINDOW HEIGHTS MAY CHANGE FOLLOWING STRUCTURAL ENGINEERS INPUT



Plans 2 Extend Ltd: 07557367769

PROJECT:
RAAR DORMER LOFT CONVERSION

ADDRESS:
11 SINGLETON DRIVE
KNOWSLEY
PRESCOT
L34 0HP

PLANNING PURPOSE DRAWINGS

CLIENT: MATTHEW FURLONG

Drawing No. P2E10072026A


Scale
1:100

Date: 21/08/2026

Drawn by:

Checked by:

Page Size - A1

 

Plans 2 Extend Ltd
34 MARKET STREET
ATHERTON
M46 0DG
01942 466031
email address: chris@plans2extend.co.uk

drawings subject to final approval