




SCALE BAR 1:100

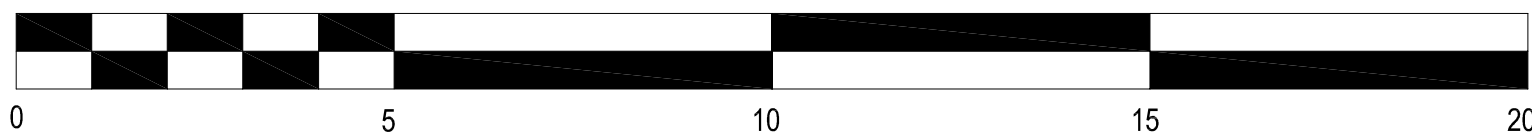


- NOTES:
1. THIS DRAWING MUST NOT BE SCALED
 2. THIS DRAWING IS TO BE READ IN CONJUNCTION WITH ALL OTHER PROJECT DRAWINGS
 3. ALL DETAILS AND DRAWINGS MUST BE READ IN CONJUNCTION WITH THE CONSTRUCTION SPECIFICATION

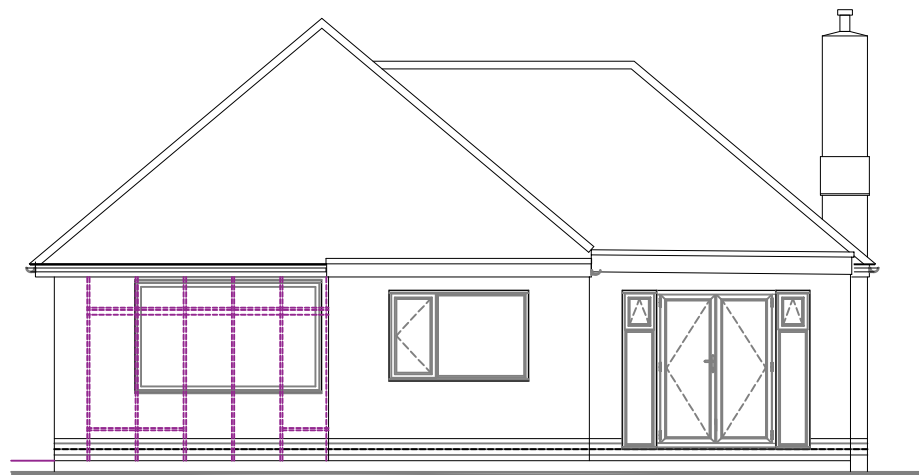


Rear Elevation

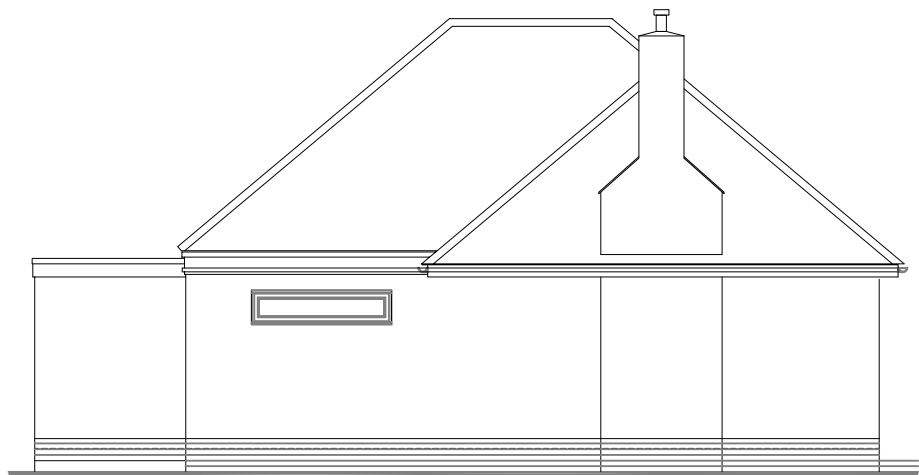

Side Elevation

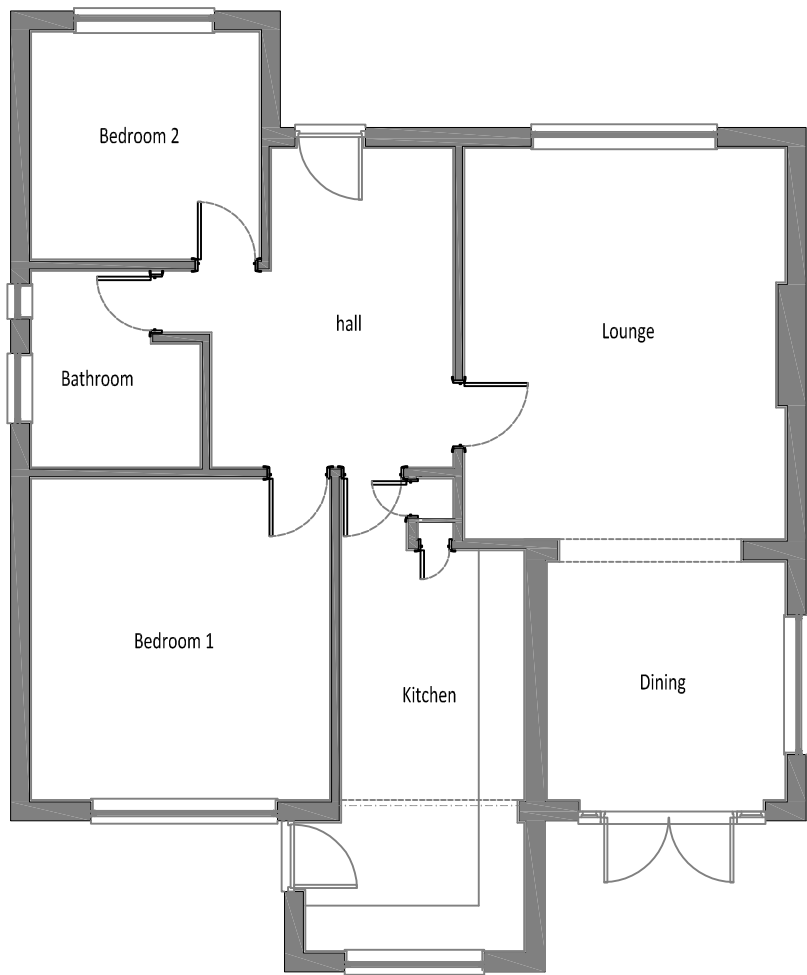

Ground Floor Plan

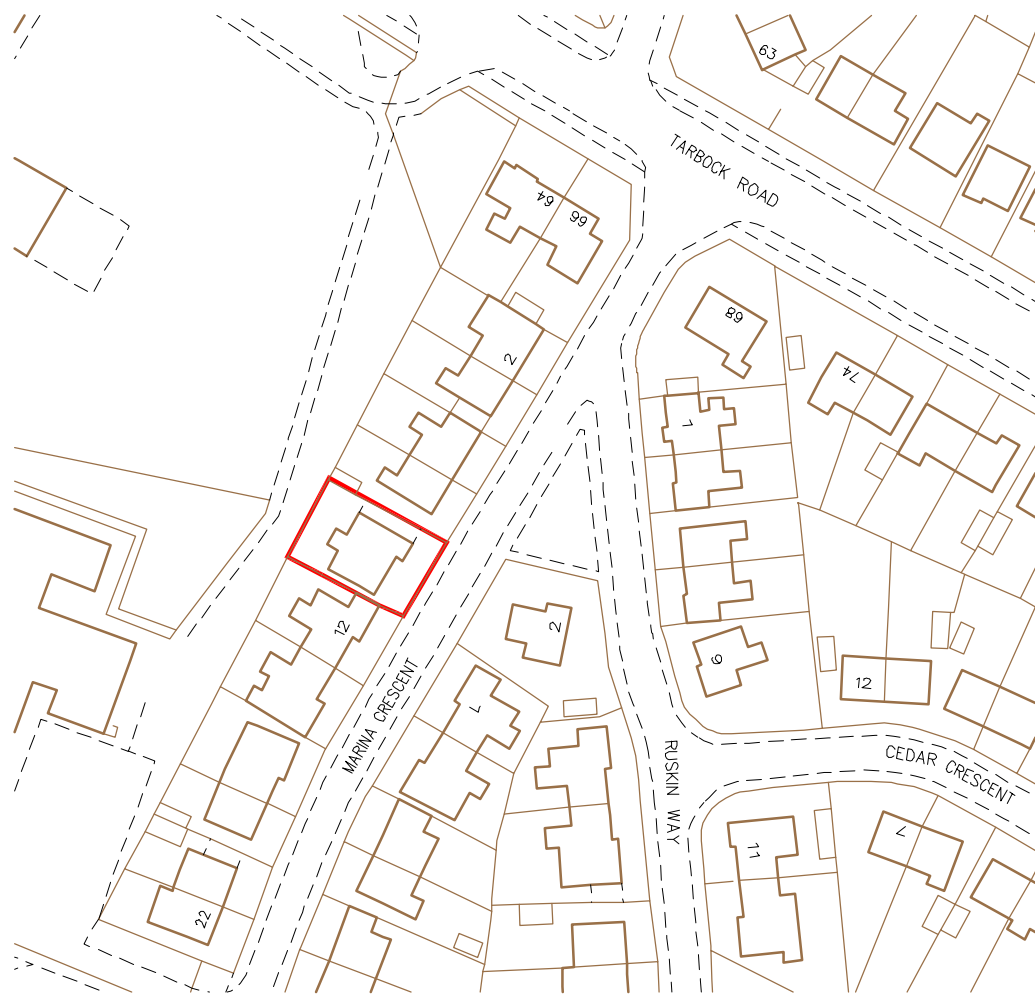

Location Plan Scale 1:1250

SCALE BAR 1:1250



A	16.04.21	Scalebars added
Rev	Date	Revision

NPArchitectural
architectural services
38 Churchlands Lane, Standish, Wigan, Lancs WN6 0XU
mob : 07810 247612 e-mail : nparchitectural@gmail.com

Client:
Mr C Needham
10 Marina Crescent
Huyton
L36 5XL

Title
**Existing Floor Plan,
Elevations & Location Plan**

Scale	1:100 & 1:1250@A3
Date	08.03.21

Drg No	Rev
NPA 209. A01	A