



SCALE BAR 1:50

 


- NOTES:
- 1. THIS DRAWING MUST NOT BE SCALED
 - 2. THIS DRAWING IS TO BE READ IN CONJUNCTION WITH ALL OTHER PROJECT DRAWINGS
 - 3. ALL DETAILS AND DRAWINGS MUST BE READ IN CONJUNCTION WITH THE CONSTRUCTION SPECIFICATION

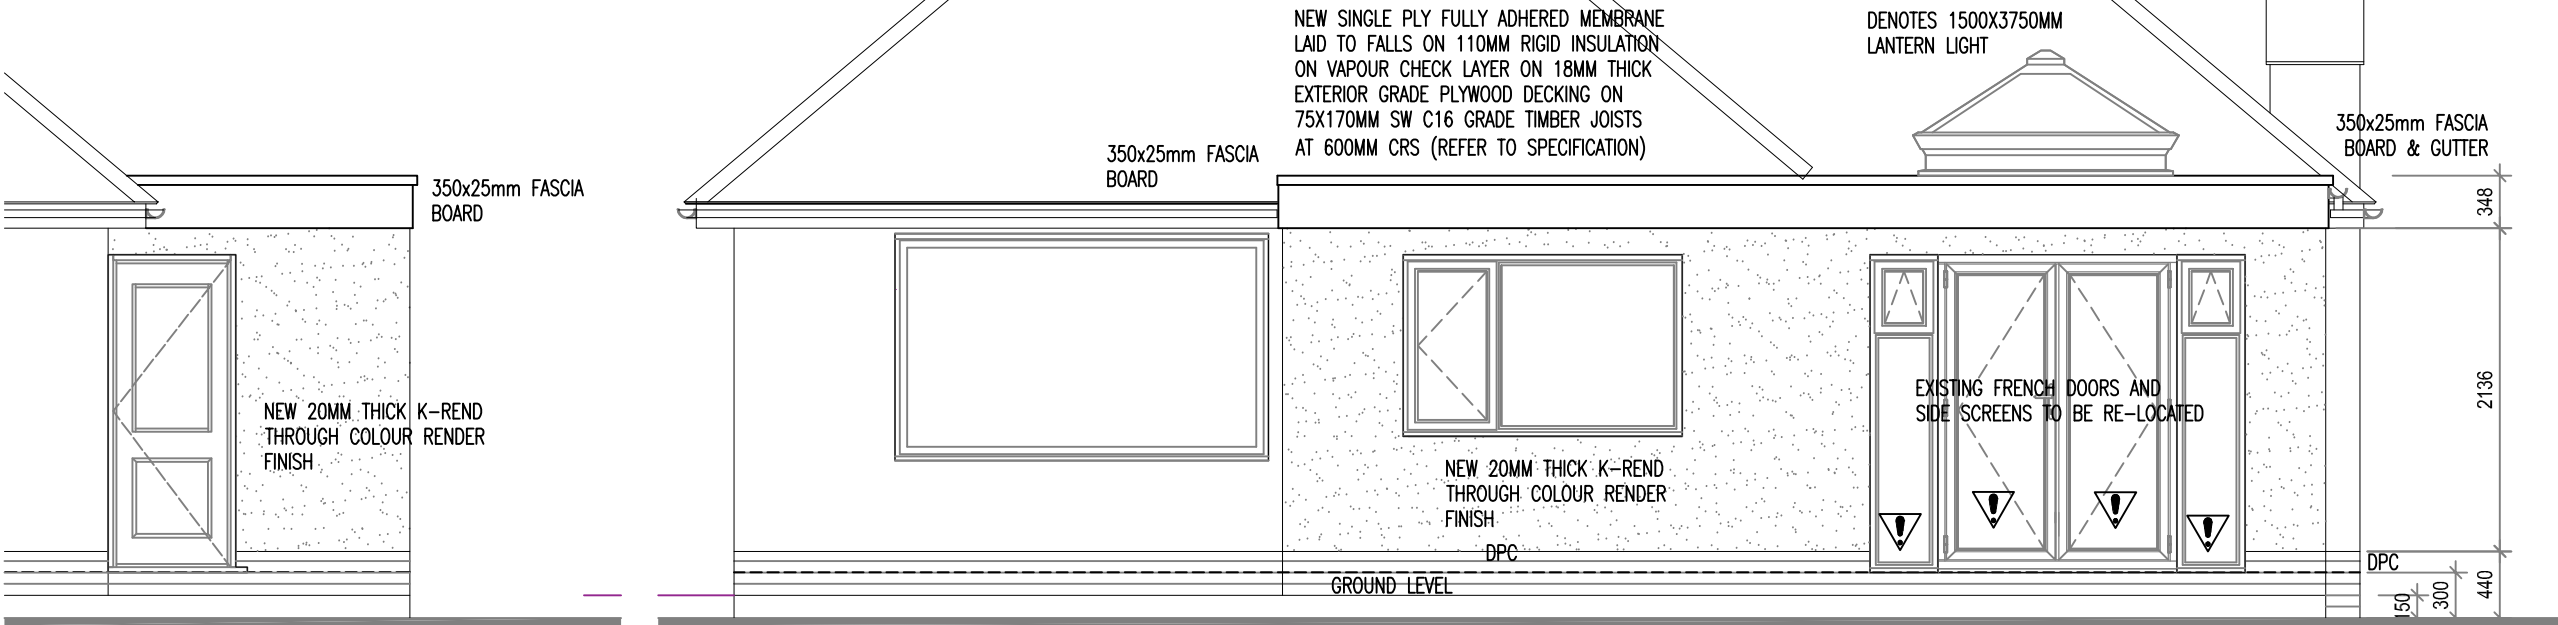

Side Elevation (partial)

Rear Elevation

! DENOTES TOUGHENED SAFETY GLASS TO DOORS AND WINDOWS.

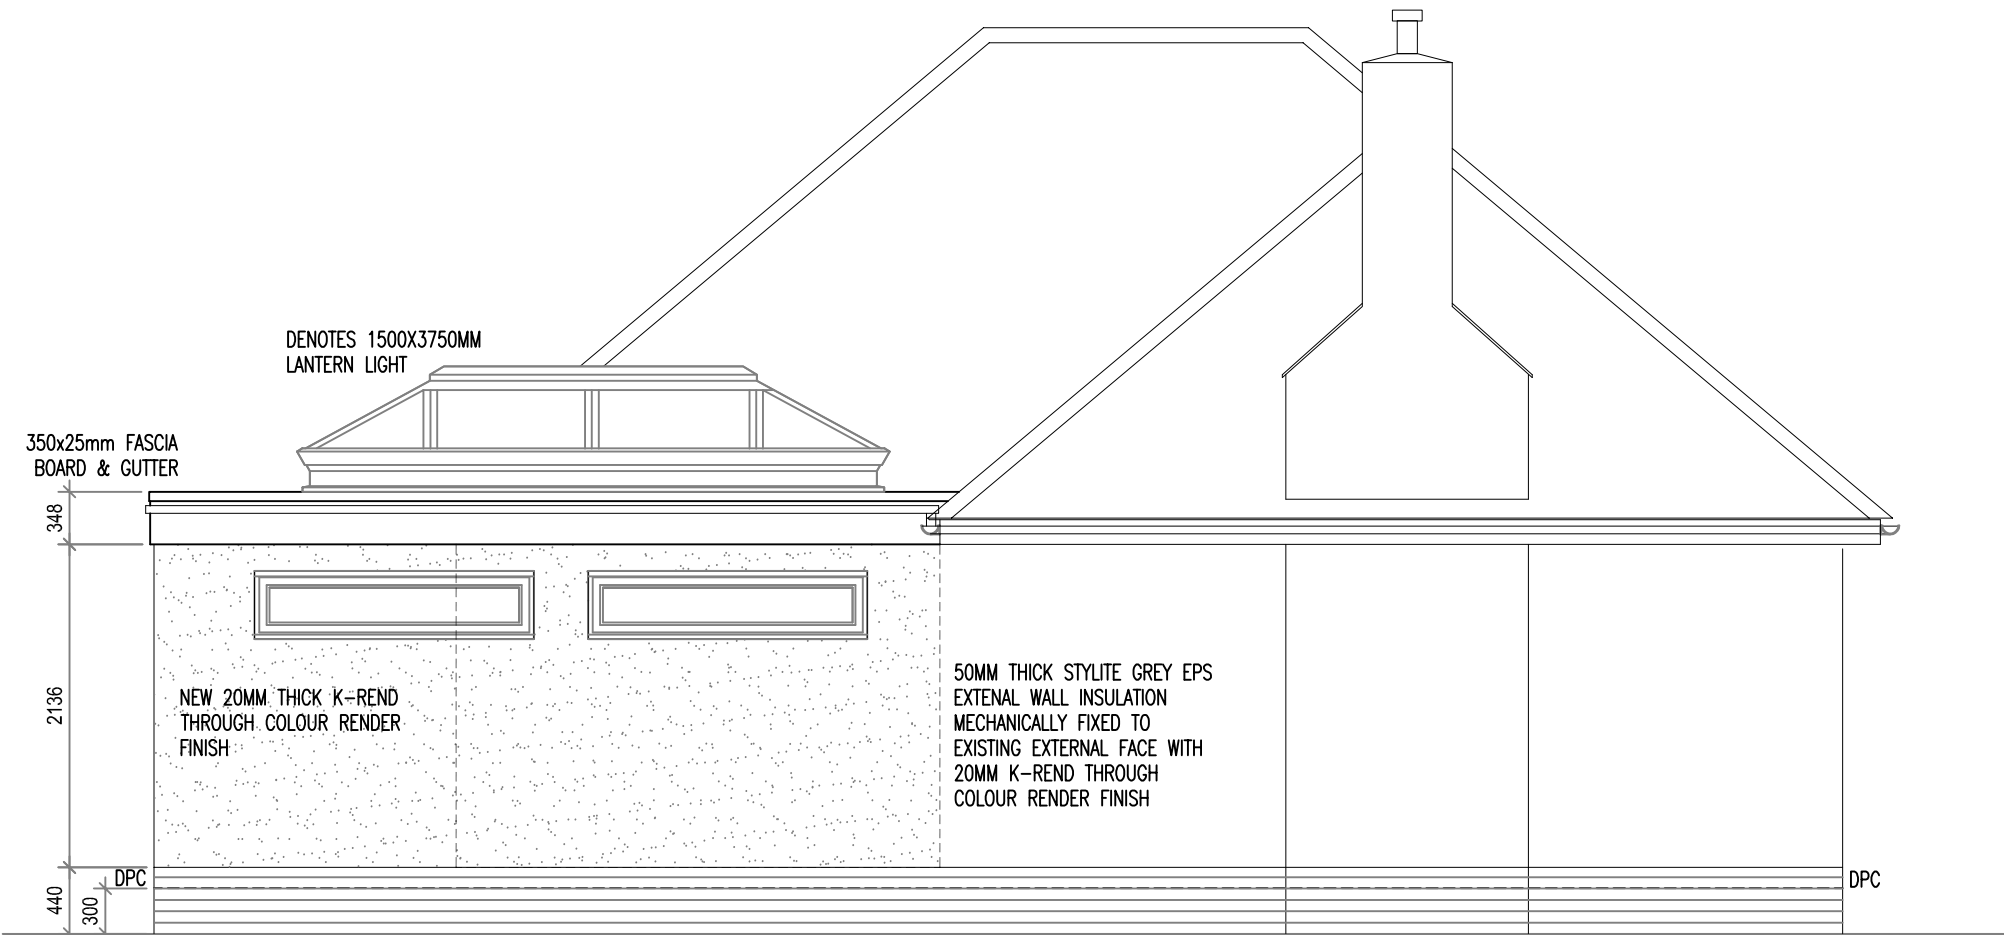

Side Elevation

A	16.04.21	Scalebars added
Rev	Date	Revision

NPArchitectural
architectural services
38 Churchlands Lane, Standish, Wigan, Lancs WN6 0XU
mob : 07810 247612 e-mail : nparchitectural@gmail.com

Client:

Mr C Needham
10 Marina Crescent
Huyton
L36 5XL

Title

Proposed Elevations

Scale	1:50@A3
Date	08.03.21

Drg No	Rev
NPA 209. A03	A