



SCALE BAR 1:50

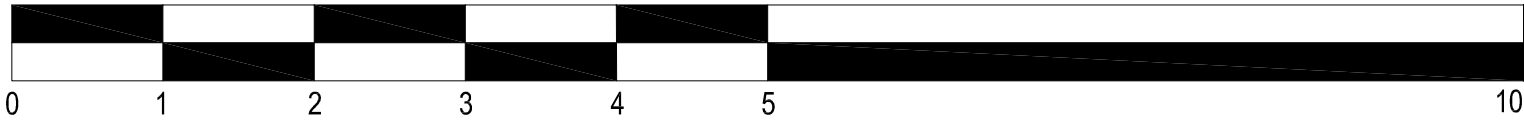

- NOTES:
- 1. THIS DRAWING MUST NOT BE SCALED
 - 2. THIS DRAWING IS TO BE READ IN CONJUNCTION WITH ALL OTHER PROJECT DRAWINGS
 - 3. ALL DETAILS AND DRAWINGS MUST BE READ IN CONJUNCTION WITH THE CONSTRUCTION SPECIFICATION

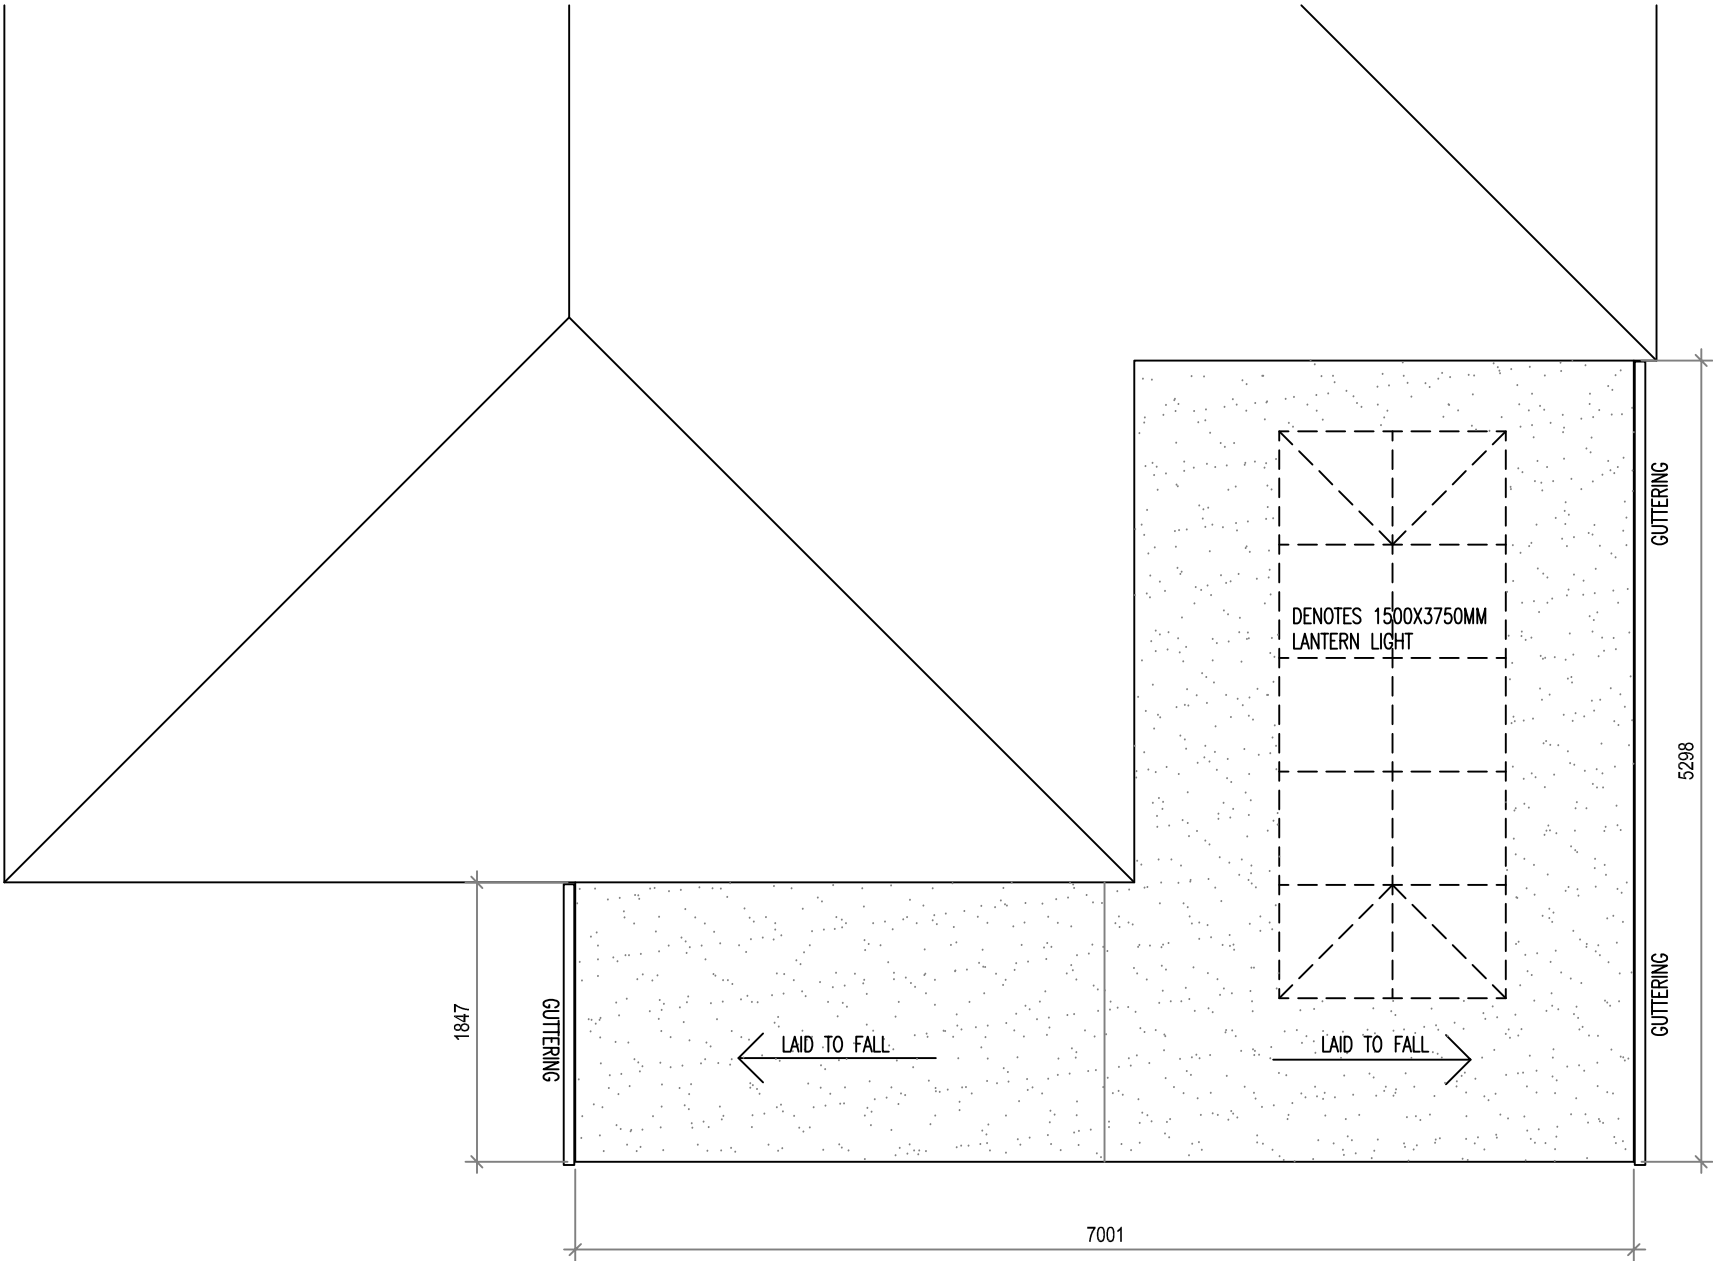

NEW SINGLE PLY FULLY ADHERED MEMBRANE
LAID TO FALLS ON 110MM RIGID INSULATION
ON VAPOUR CHECK LAYER ON 18MM THICK
EXTERIOR GRADE PLYWOOD DECKING ON
75X170MM SW C16 GRADE TIMBER JOISTS
AT 600MM CRS (REFER TO SPECIFICATION)

A	16.04.21	Scalebars added
Rev	Date	Revision

NPArchitectural

architectural services

38 Churchlands Lane, Standish, Wigan, Lancs WN6 0XU
mob : 07810 247612 e-mail : nparchitectural@gmail.com

Client:

Mr C Needham

10 Marina Crescent

Huyton

L36 5XL

Title

Proposed Flat roof plan

Scale	1:50@A3
Date	08.03.21

Drg No	Rev
NPA 209. A05	A