



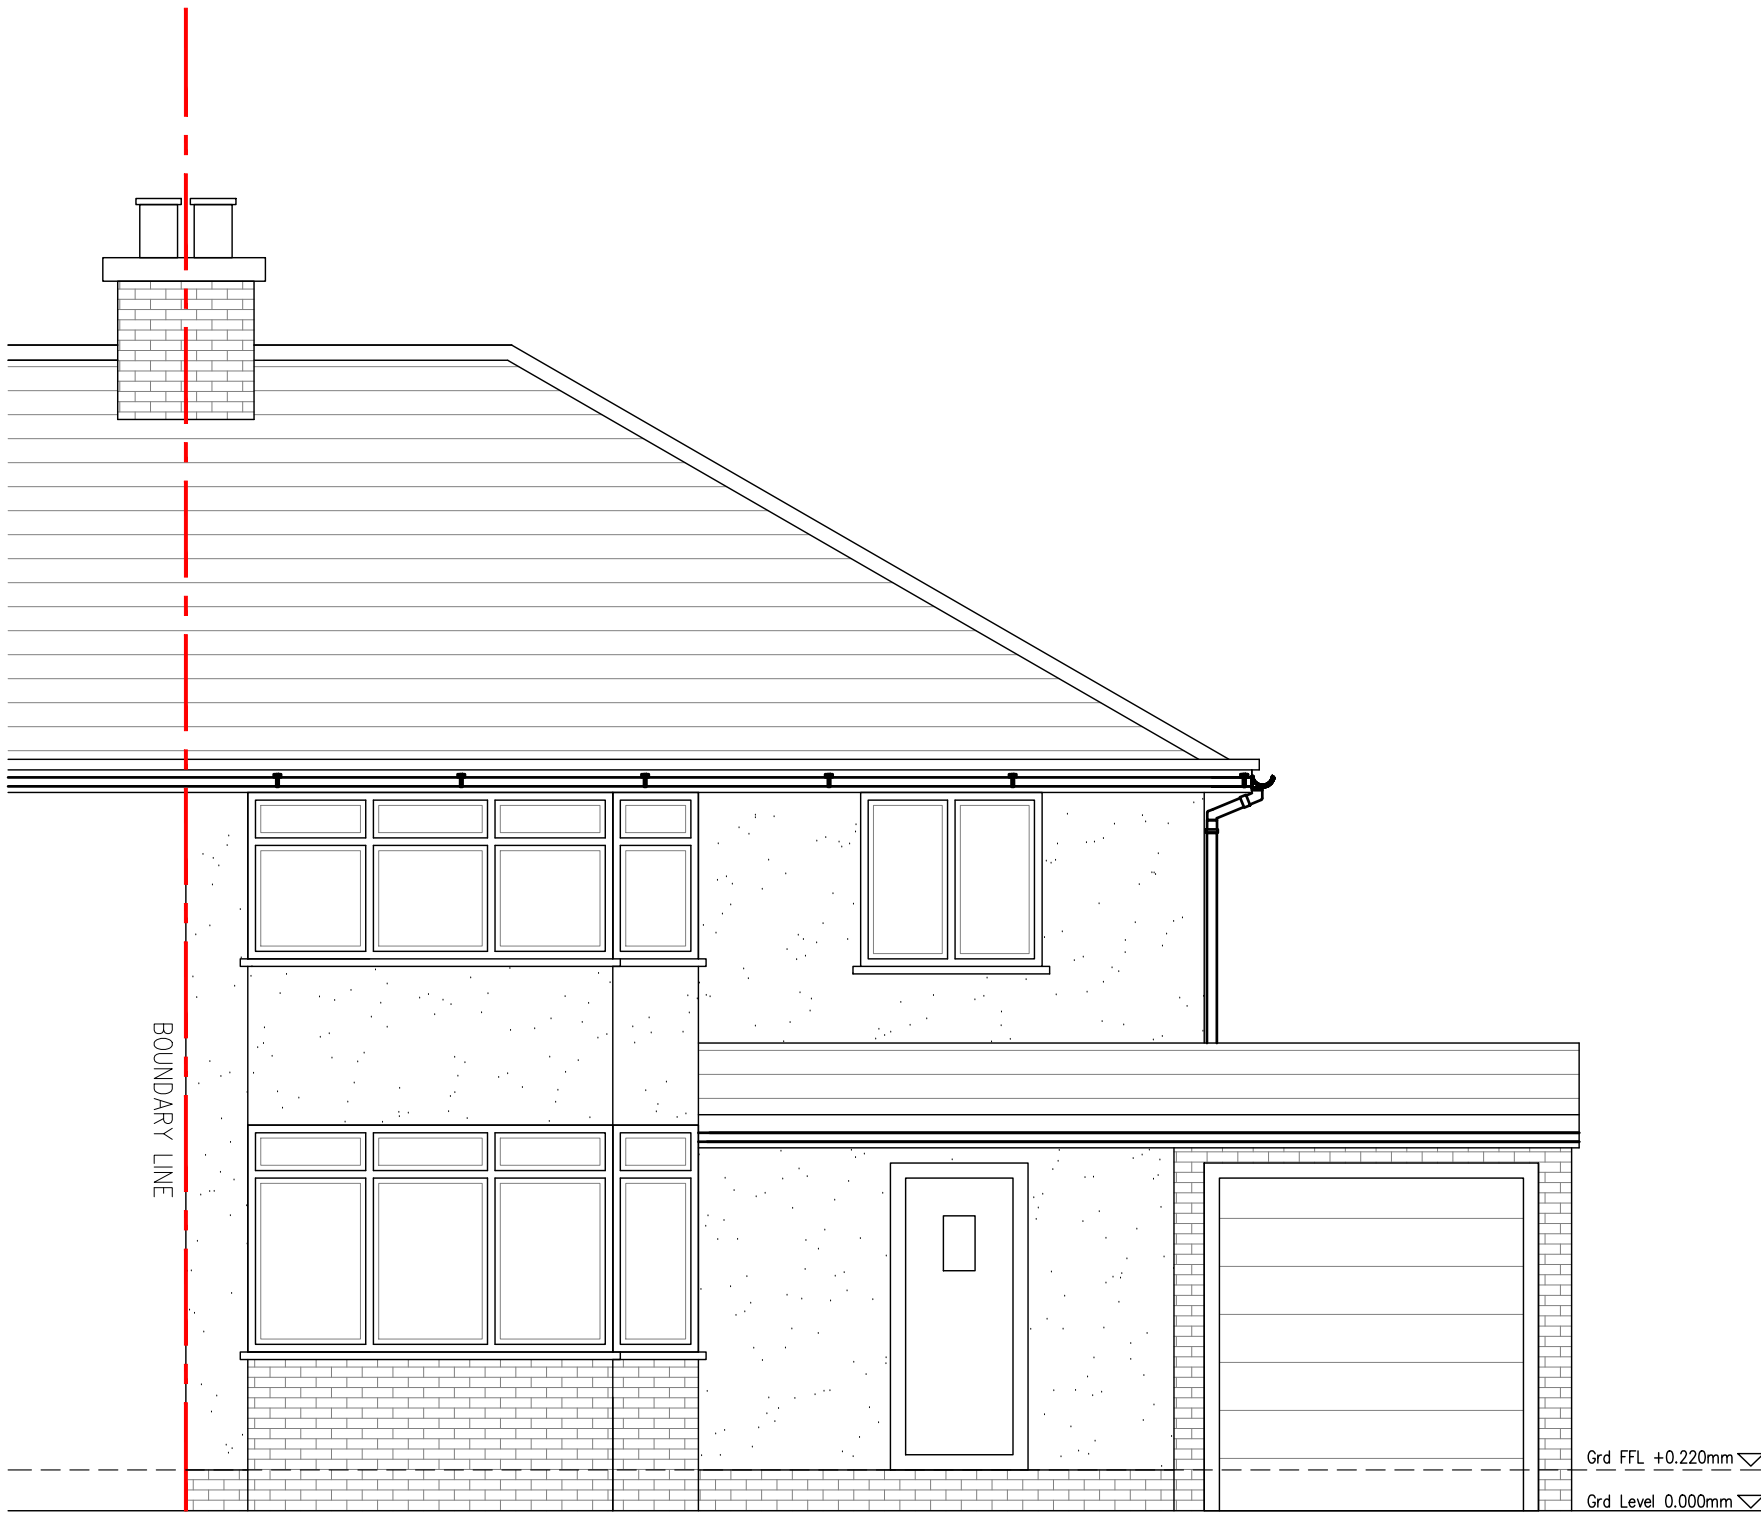


EXISTING FRONT ELEVATION | SCALE 1:50




EXISTING SIDE ELEVATION | SCALE 1:50

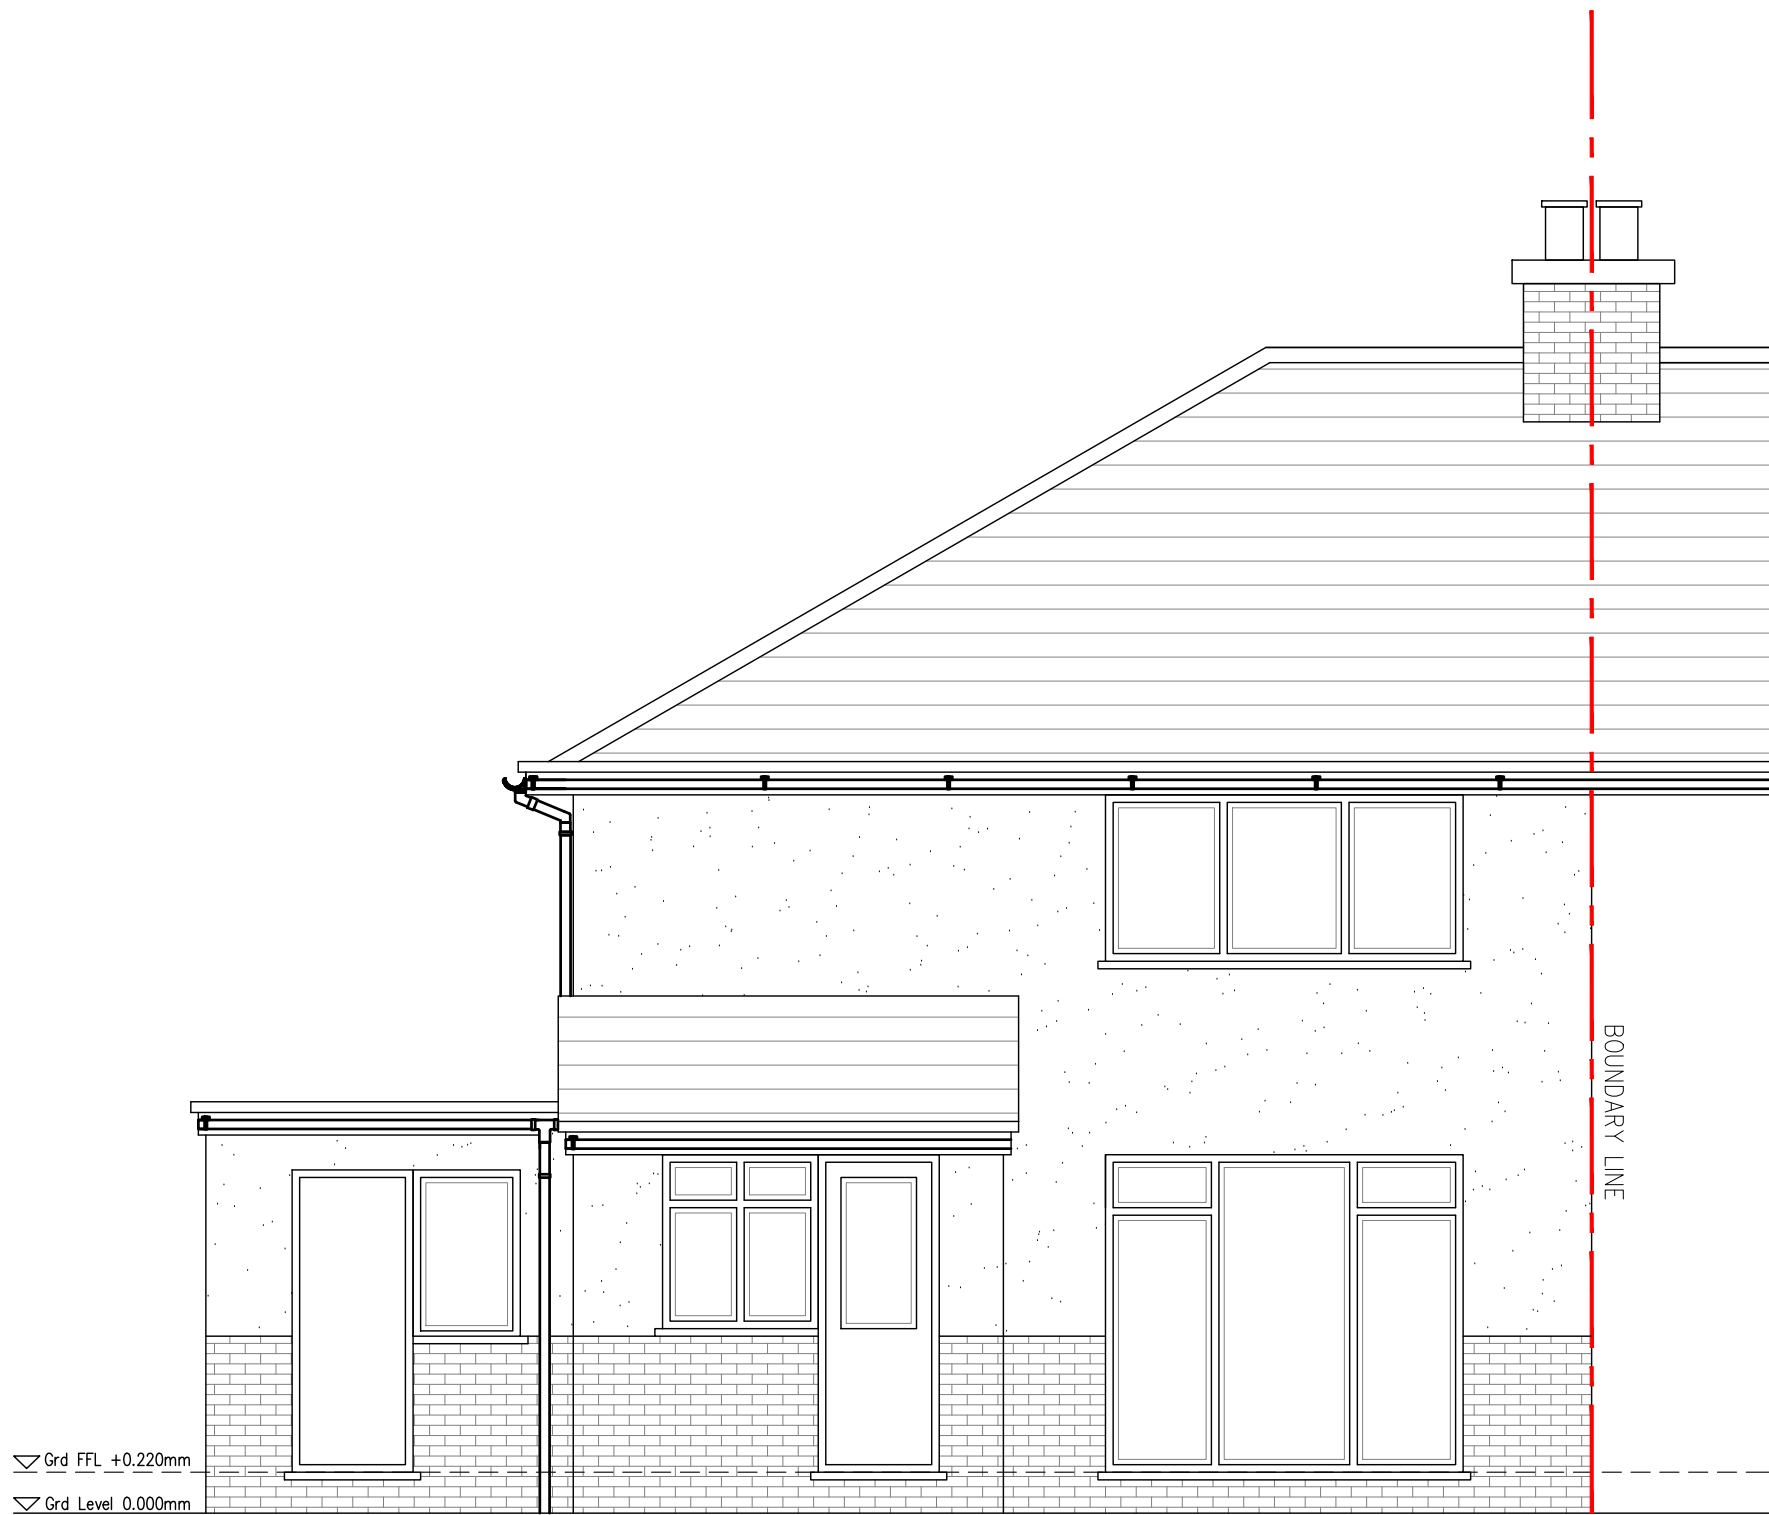

EXISTING REAR ELEVATION | SCALE 1:50

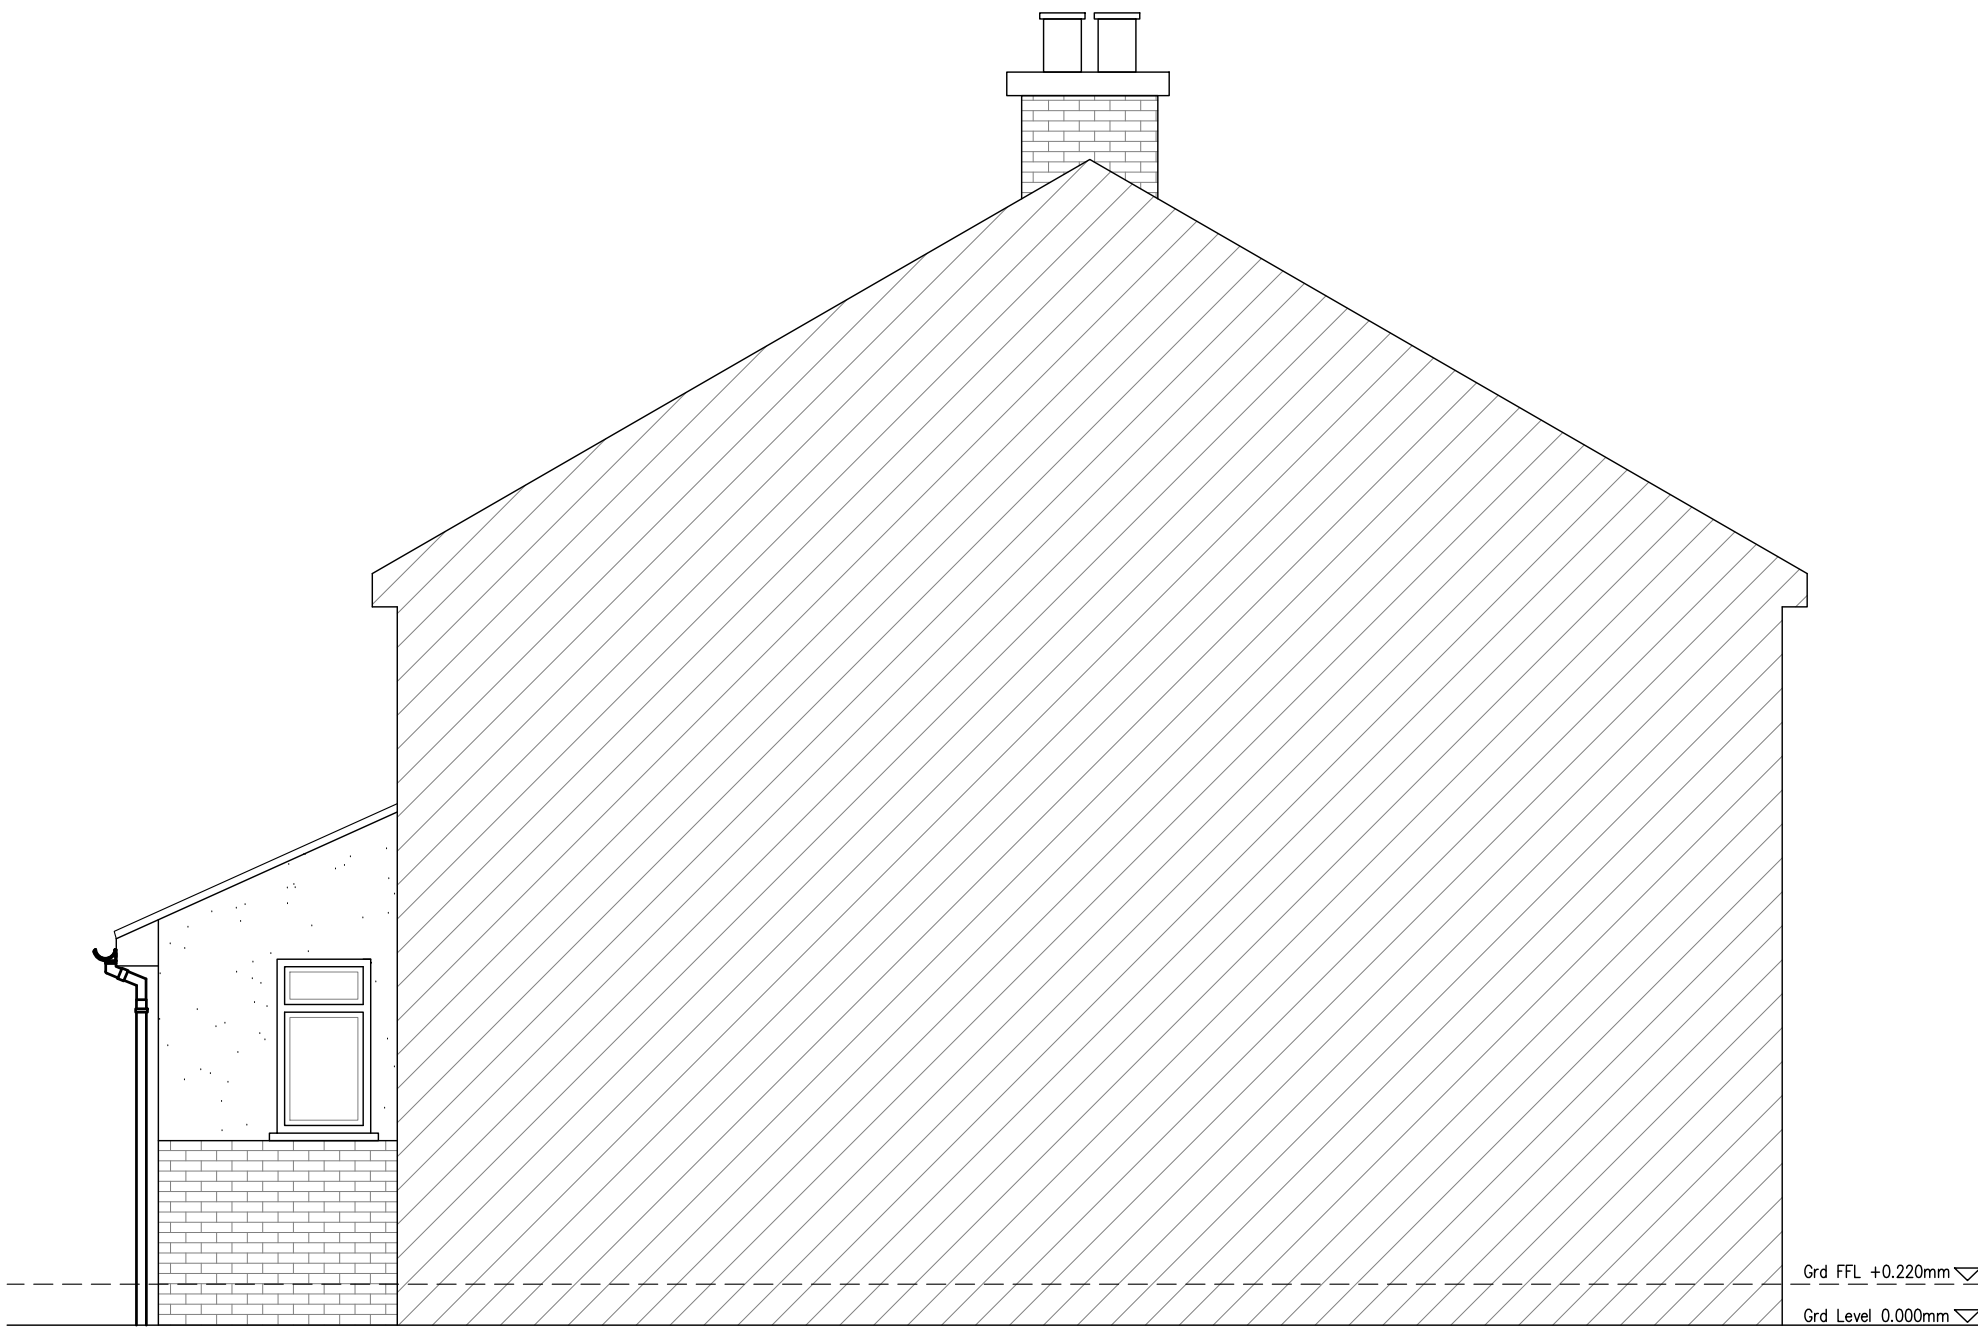

EXISTING SIDE ELEVATION | SCALE 1:50

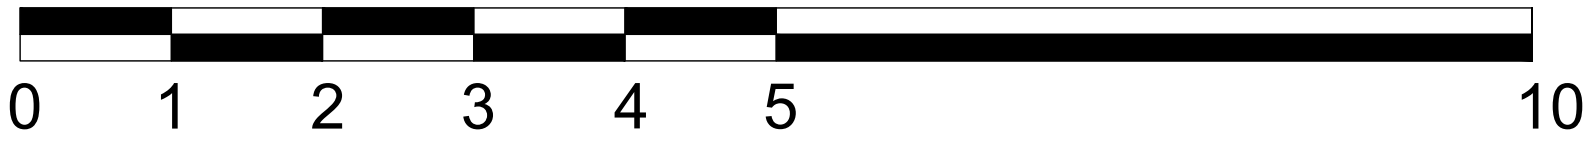

SCALE BAR 1:50