 
 


Notes:

LEGEND


-  high level double socket, mk edge
-  low level double socket, mk edge
-  shaver socket, mk edge
-  1 gang light switch, mk edge
-  2 way light switch, mk edge
-  3 pole fan isolator, mk edge
-  switched spur
-  32 amp double pole shower switch
-  mechanical extractor
-  tv point, mk edge
-  security alarm panel
-  telephone / data point, mk edge
-  slim profile 18w LED downlight
-  IP65 rated mains downlighter
-  pendant light fitting
-  decorative pendant light
-  external recessed floor light
-  recessed T5 LED strips
-  external PIR light
-  mains wired smoke detector
-  wet system radiator
-  towel / architectural radiator
-  fire door 30's

Copyright: All rights reserved. This drawing must not be reproduced without permission from S.A.M. Do not scale off this drawing. All dimensions are to be checked on site by contractor / sub contractor. Any discrepancies to be reported to S.A.M.


	Revision notes	Date	By	
--	----------------	------	----	--

46a Norfolk Street
Baltic Triangle
L1 0BS
Phone: 07414802022
Email: samcanavan1@hotmail.com


Client		Drawing Title			
BROOK DRIVE		PROPOSED PLAN			
Project Title		Drawn	Date		
		SC	06.05.21		
OUTHOUSE		Checked	Date		
		SC	06.05.21		
A1	DWG No.	6	1:30	Revision	Scale

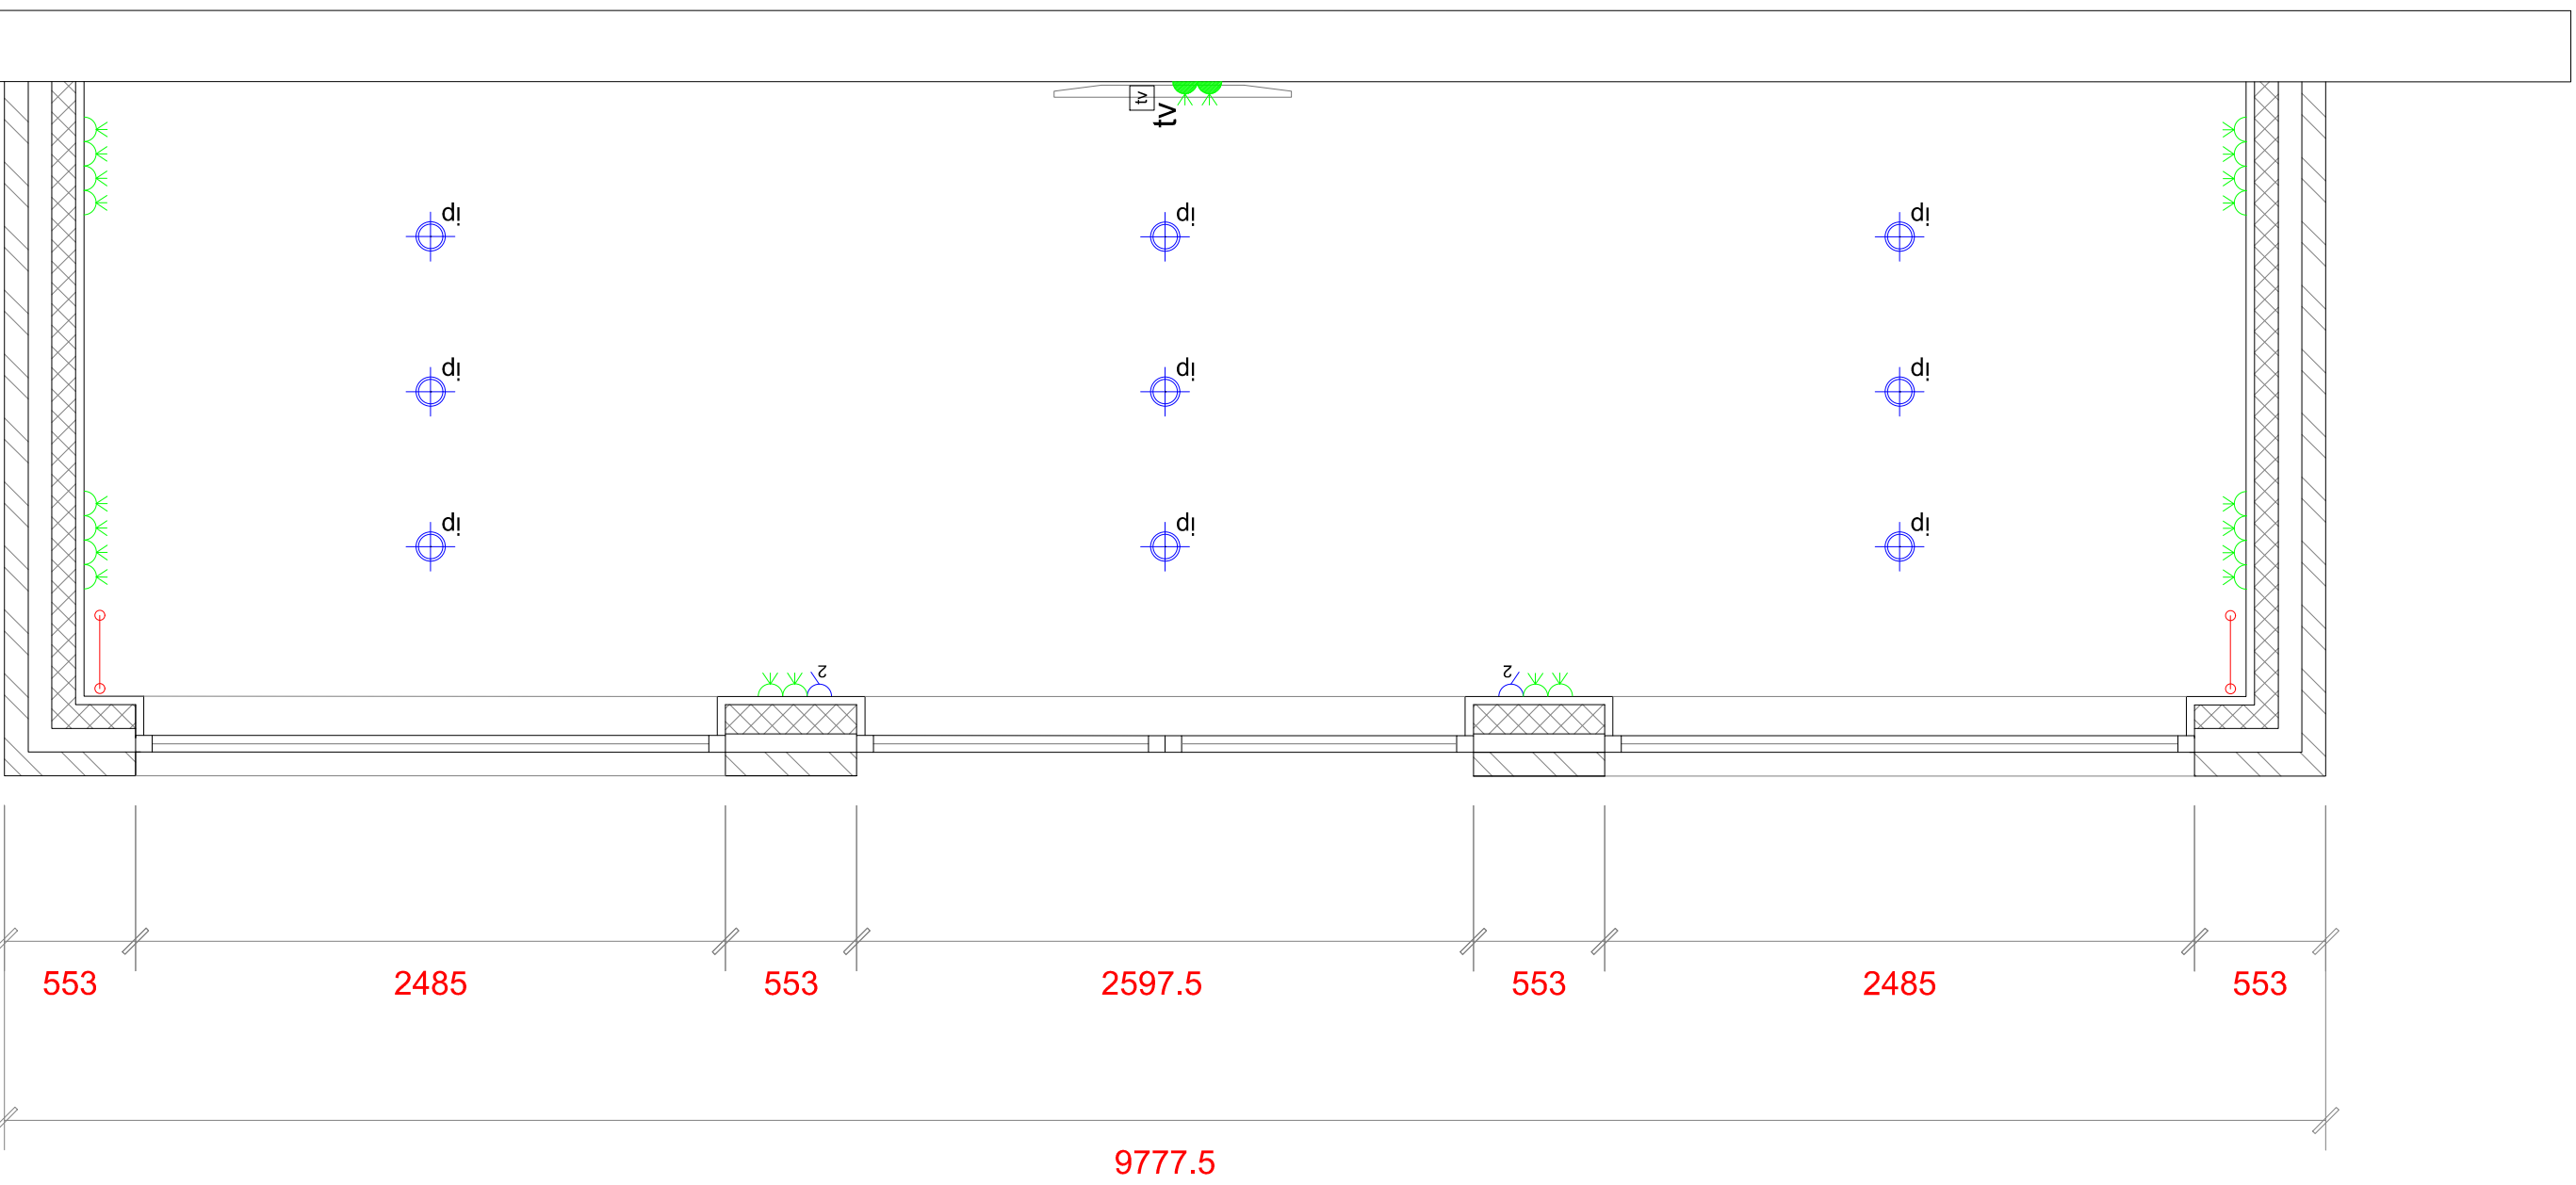

BRICK AND BLOCK BUILD

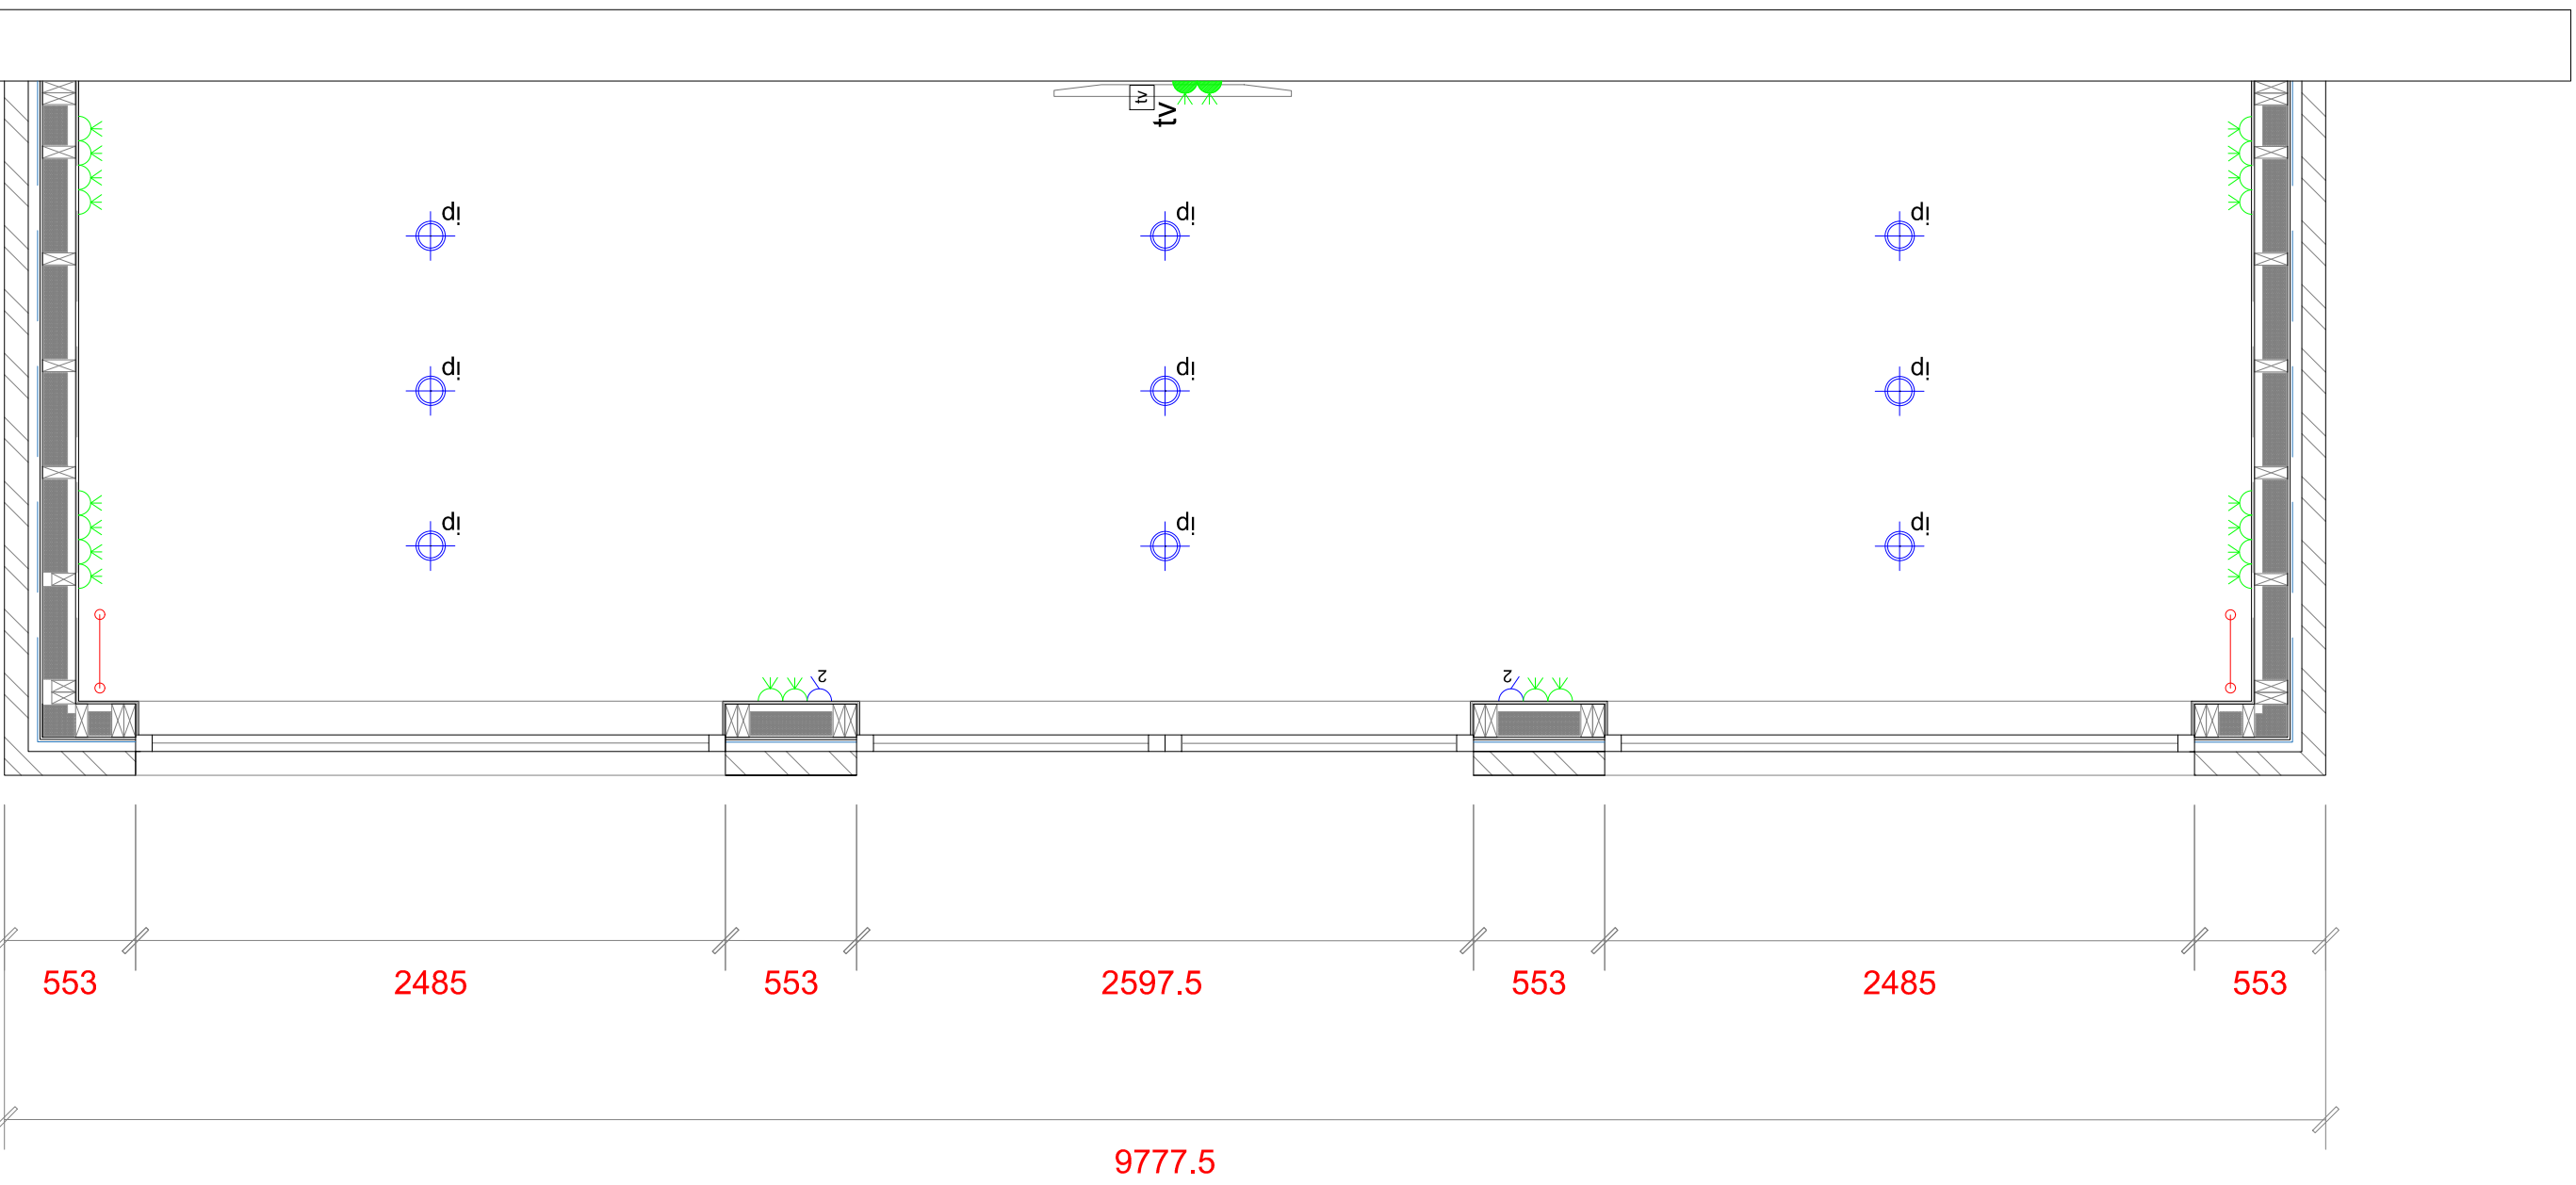

BRICK AND TIMBER BUILD

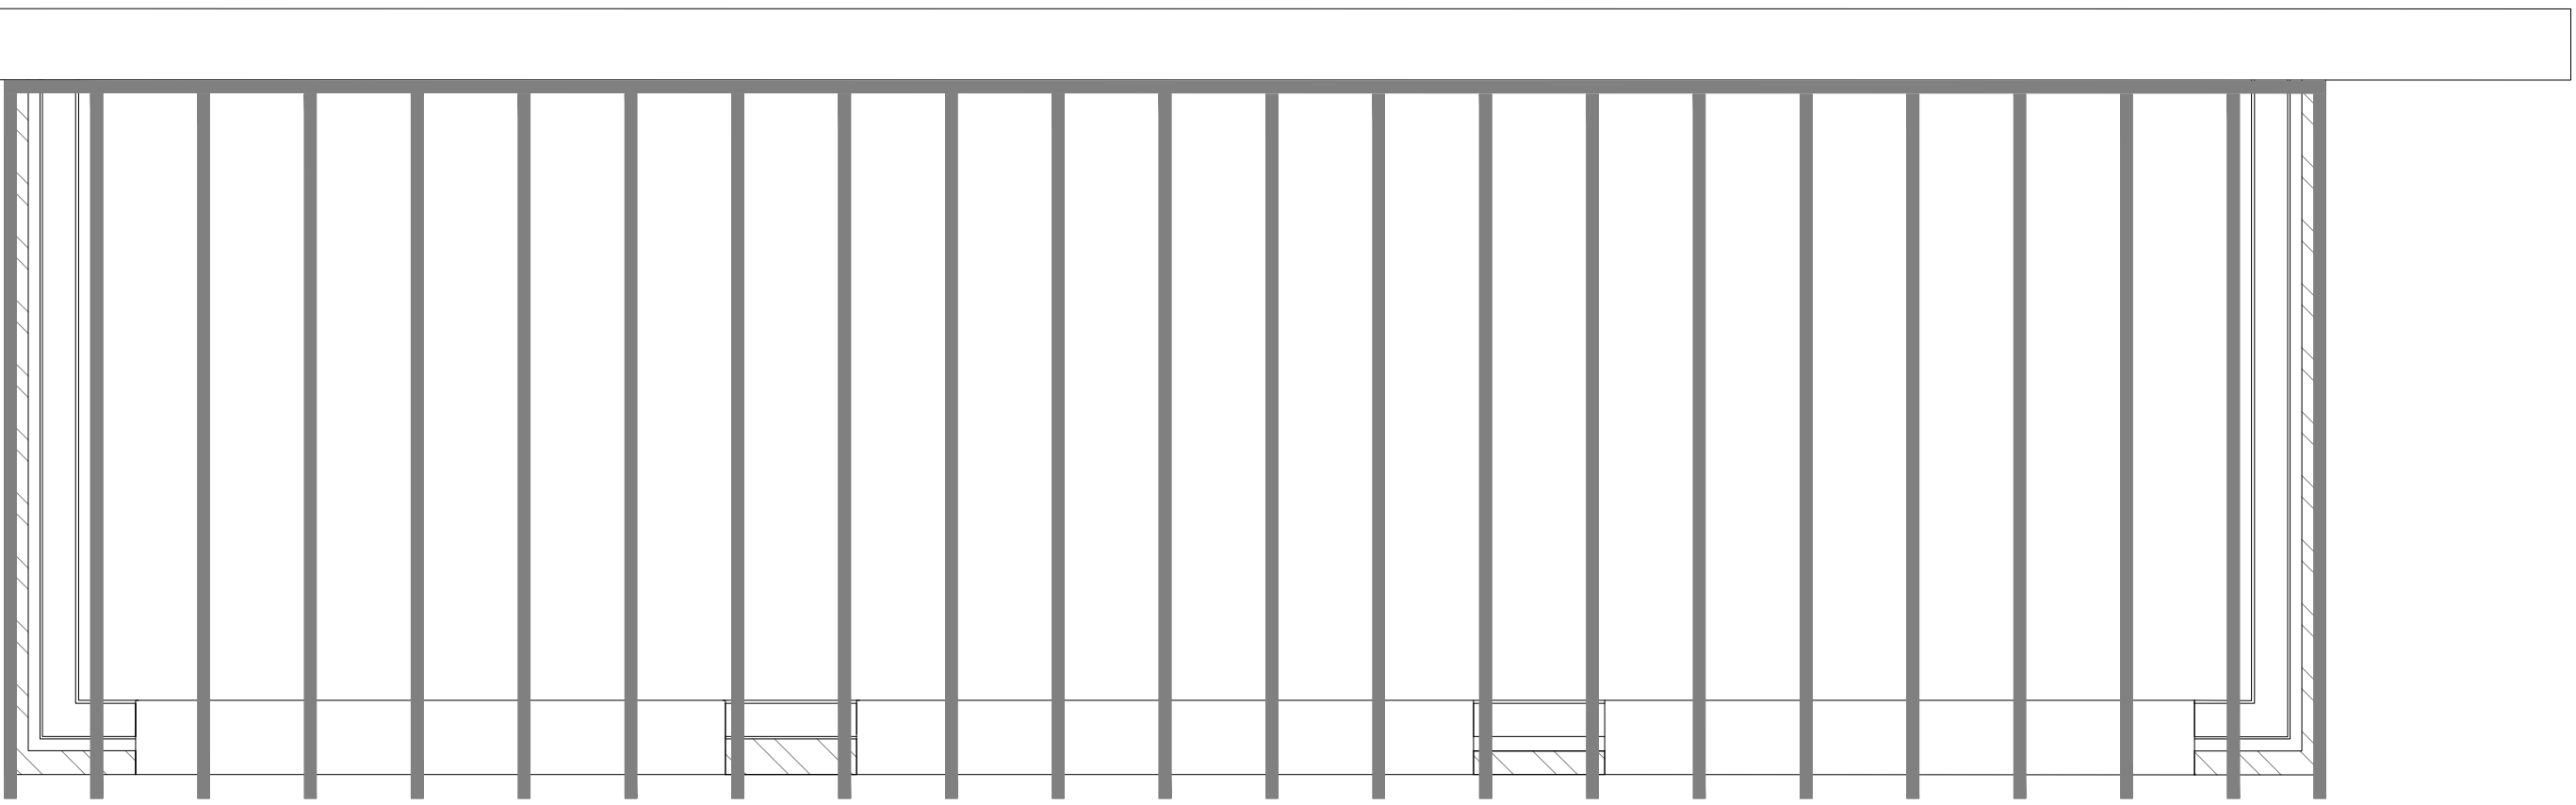

ROOF PLAN