



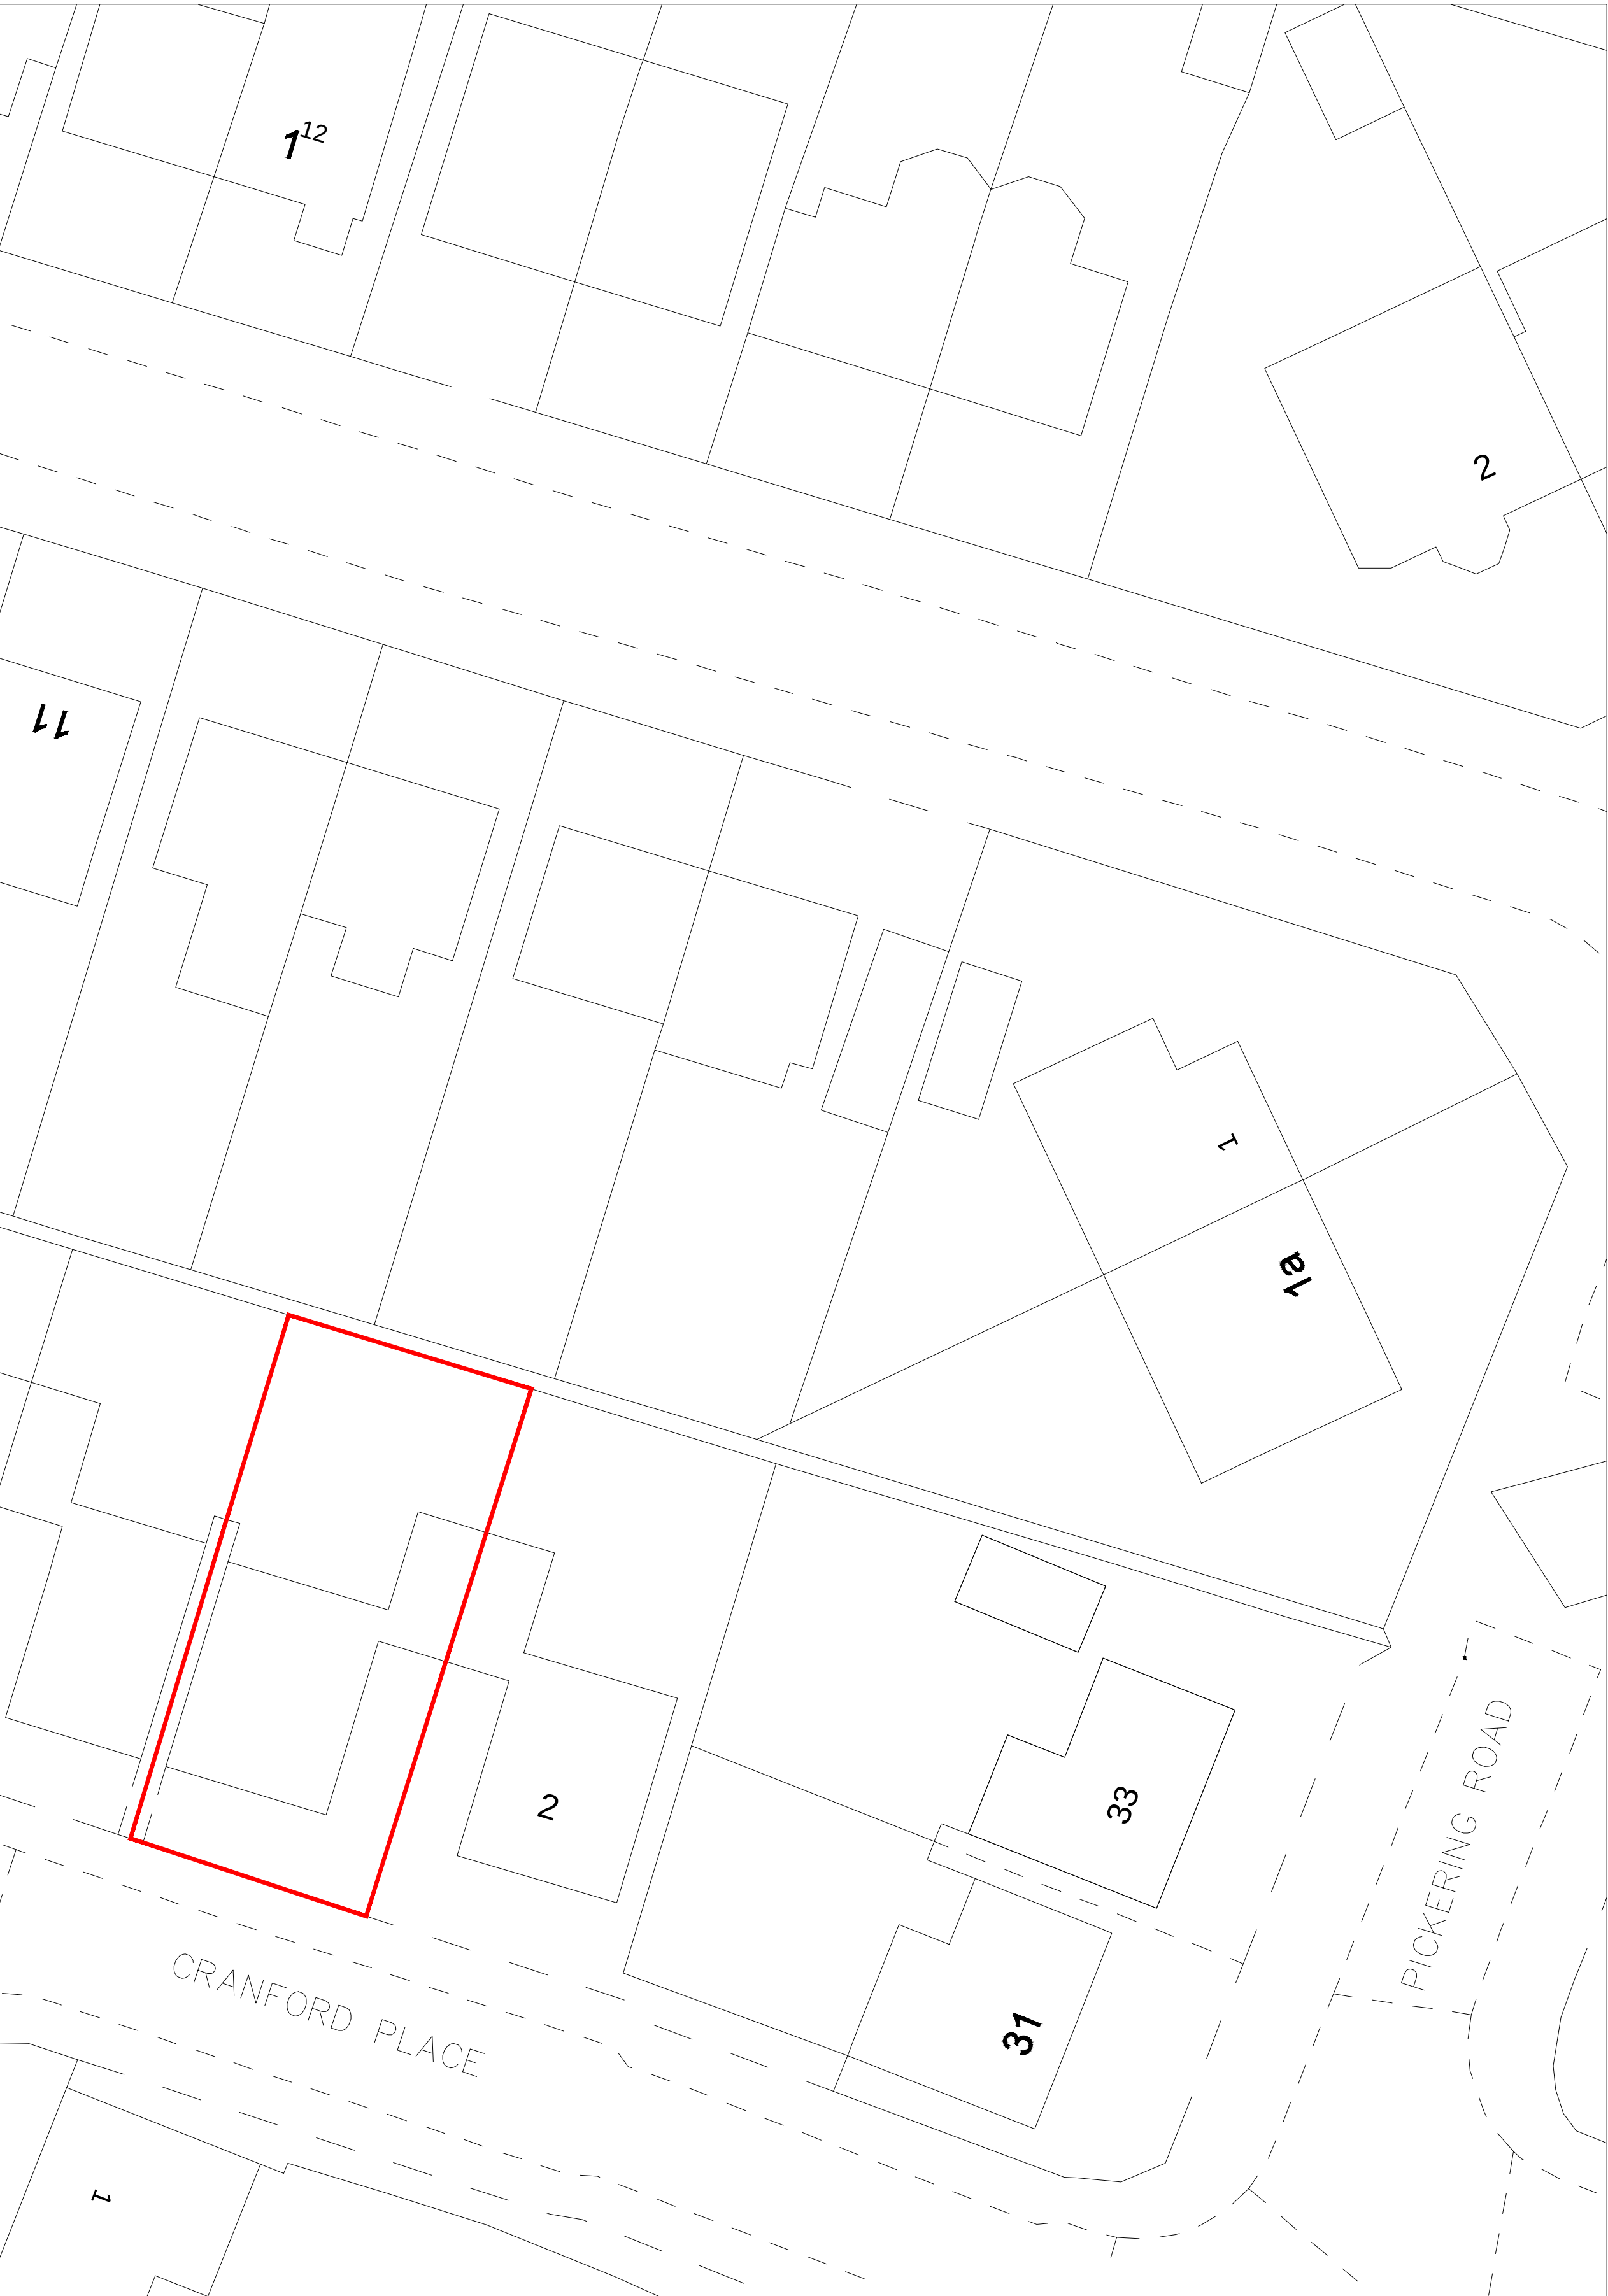


EXISTING SITE PLAN
Scale 1:200

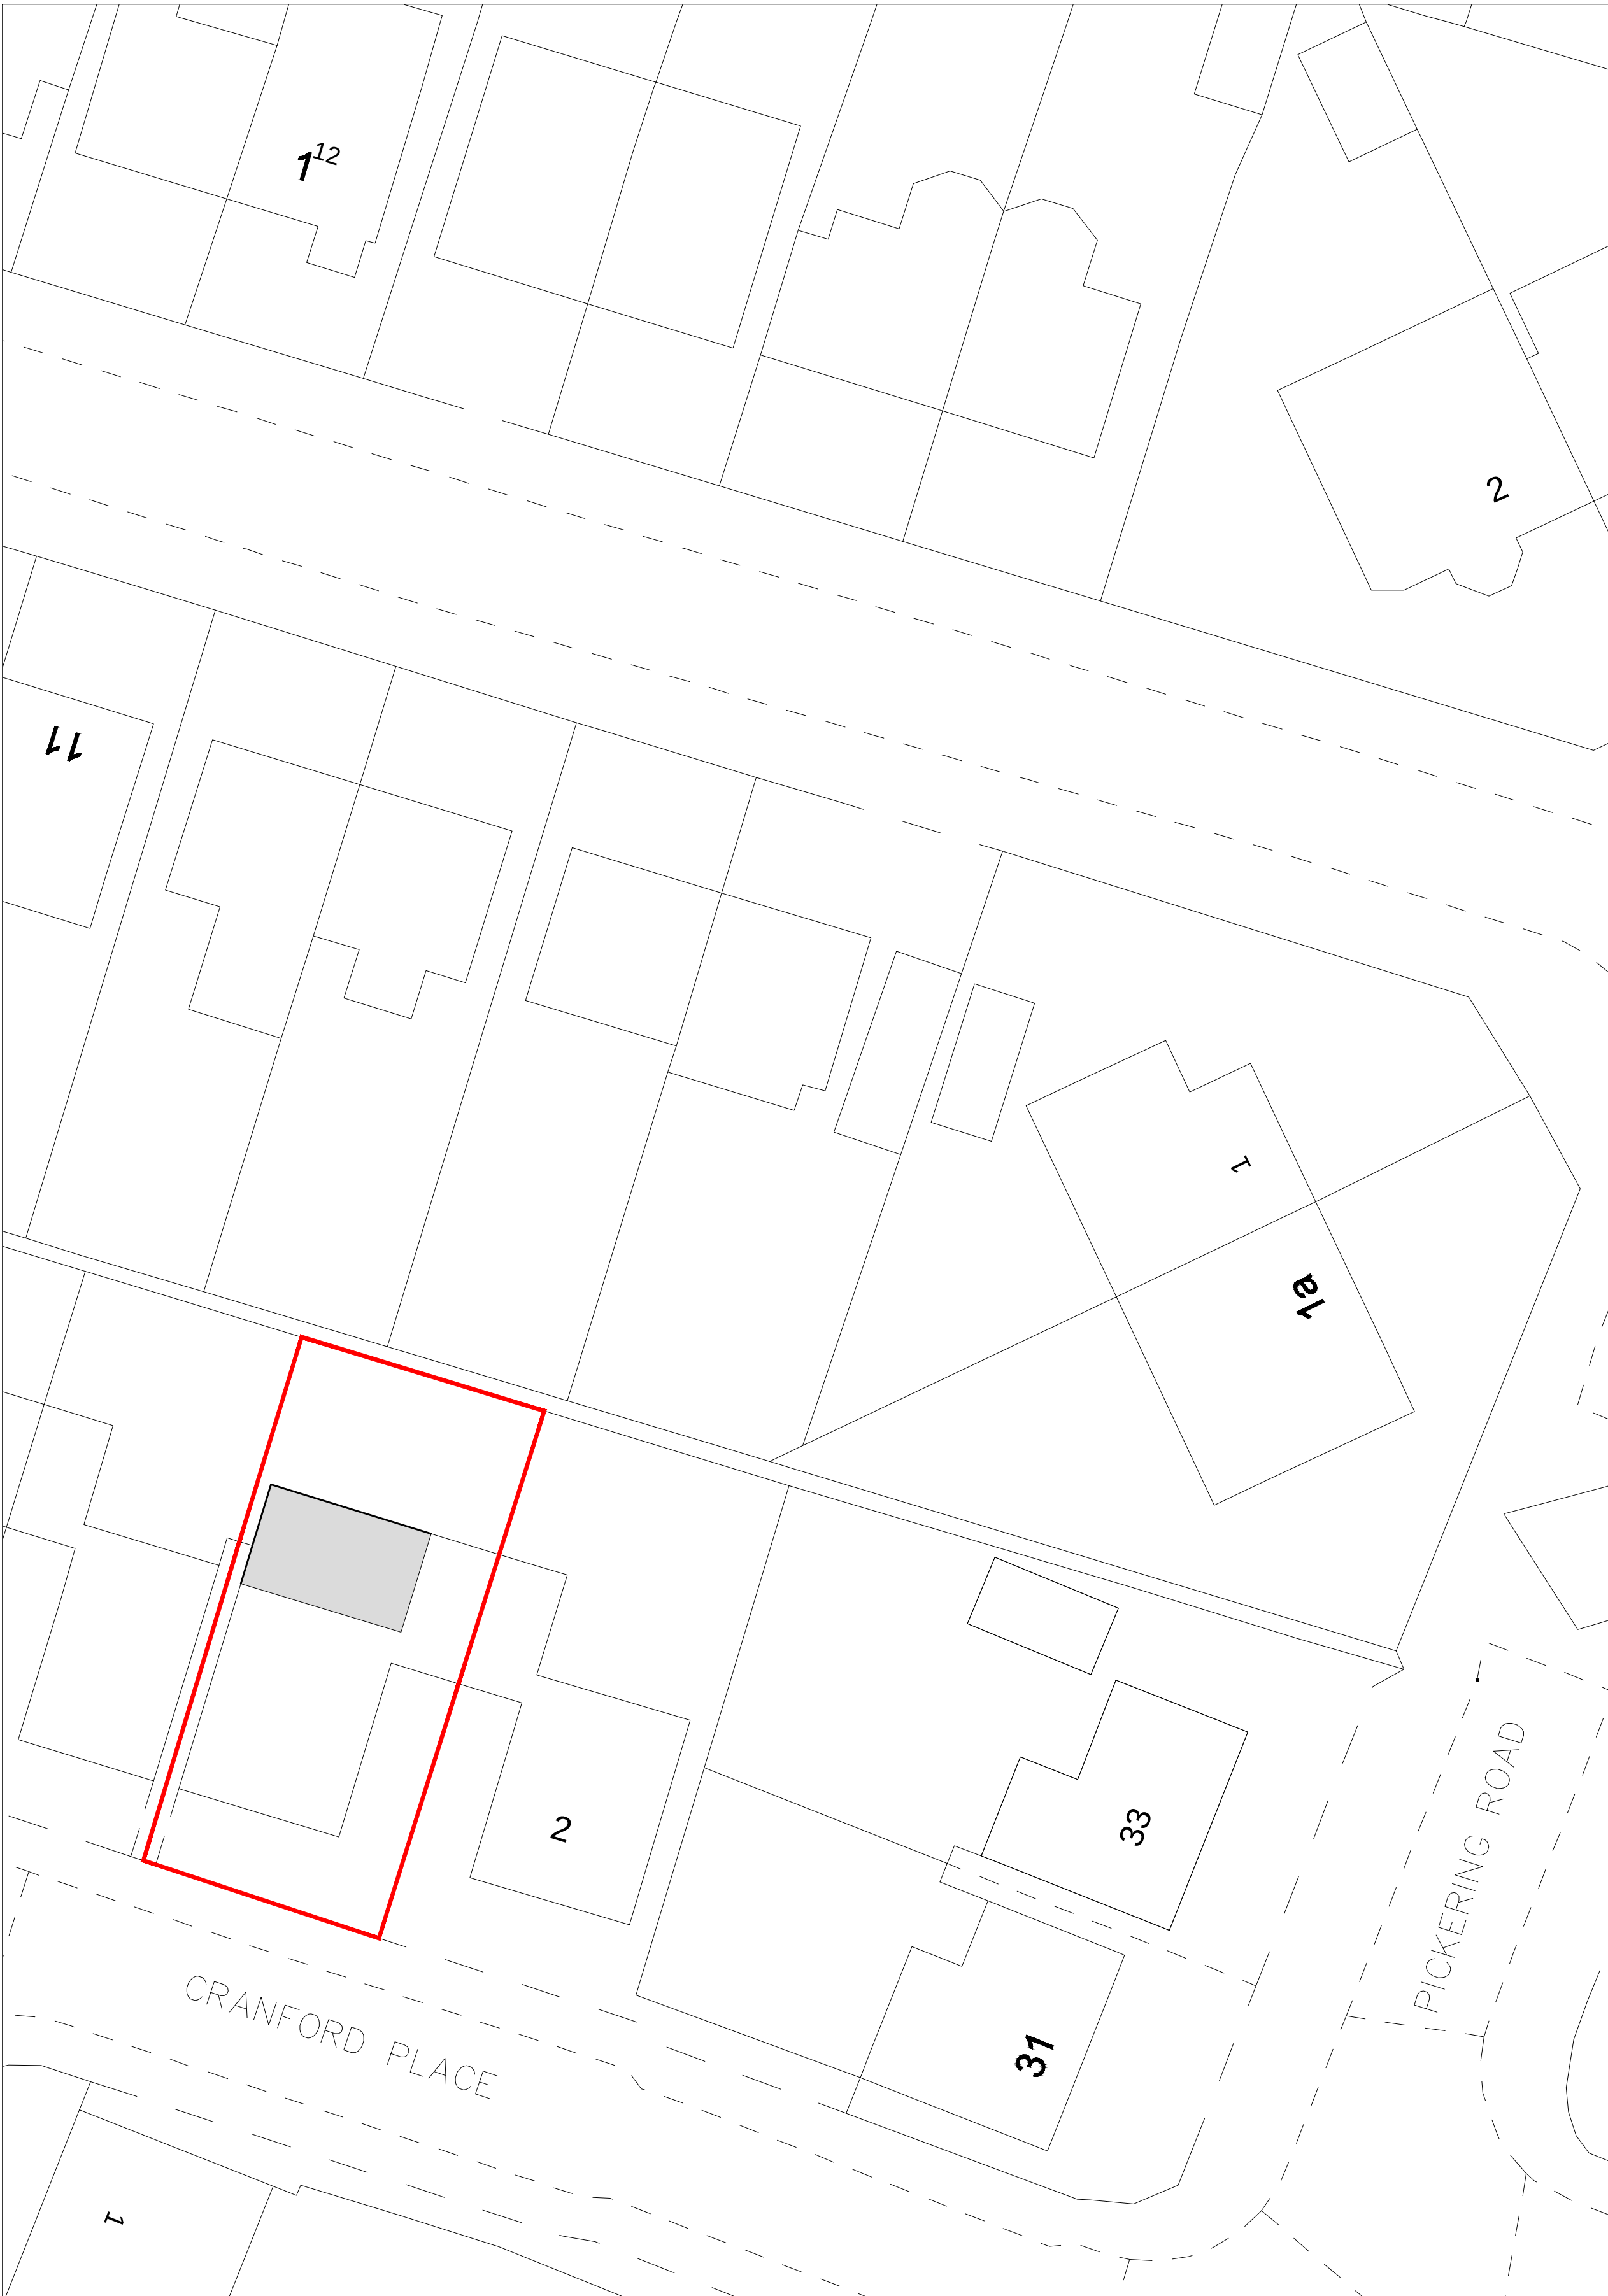


PROPOSED SITE PLAN
Scale 1:200

NOTES
All dimensions to be checked on site. Figured dimensions to be read in preference to scaled. Drawing author accepts no responsibility for any unauthorised amendments to the drawing and does not permit unauthorised copying of the drawing. This drawing is copyright and remains the property of drawing author unless otherwise agreed.

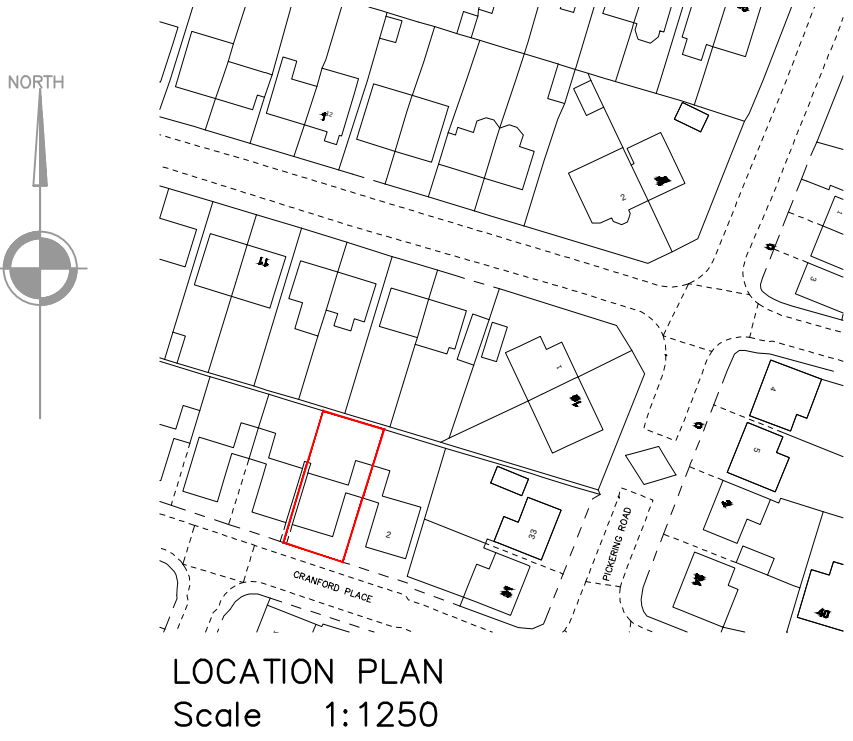

LOCATION PLAN
Scale 1:1250

 

Version	Amendment	Drawn & Date	Checked & Date	Approved & Date
McGovern Architectural Design				
Telephone : 0773200078 Email : mcc@mcgovrncd.com				
Internal Project Number				
Client				
MR_TUAN_NGO				
Project Name				
4_CRANFORD_PLACE_LIVERPOOL				
Drawing Title				
EXISTING&PROPOSED_SITE_PLANS				
Scale SHOWN	Original Size A1	*		
Date 01.02.23	Drawn MMC	Checked MMC	Approved *	Status *
Drawing Number				Revision B
PL_02				