




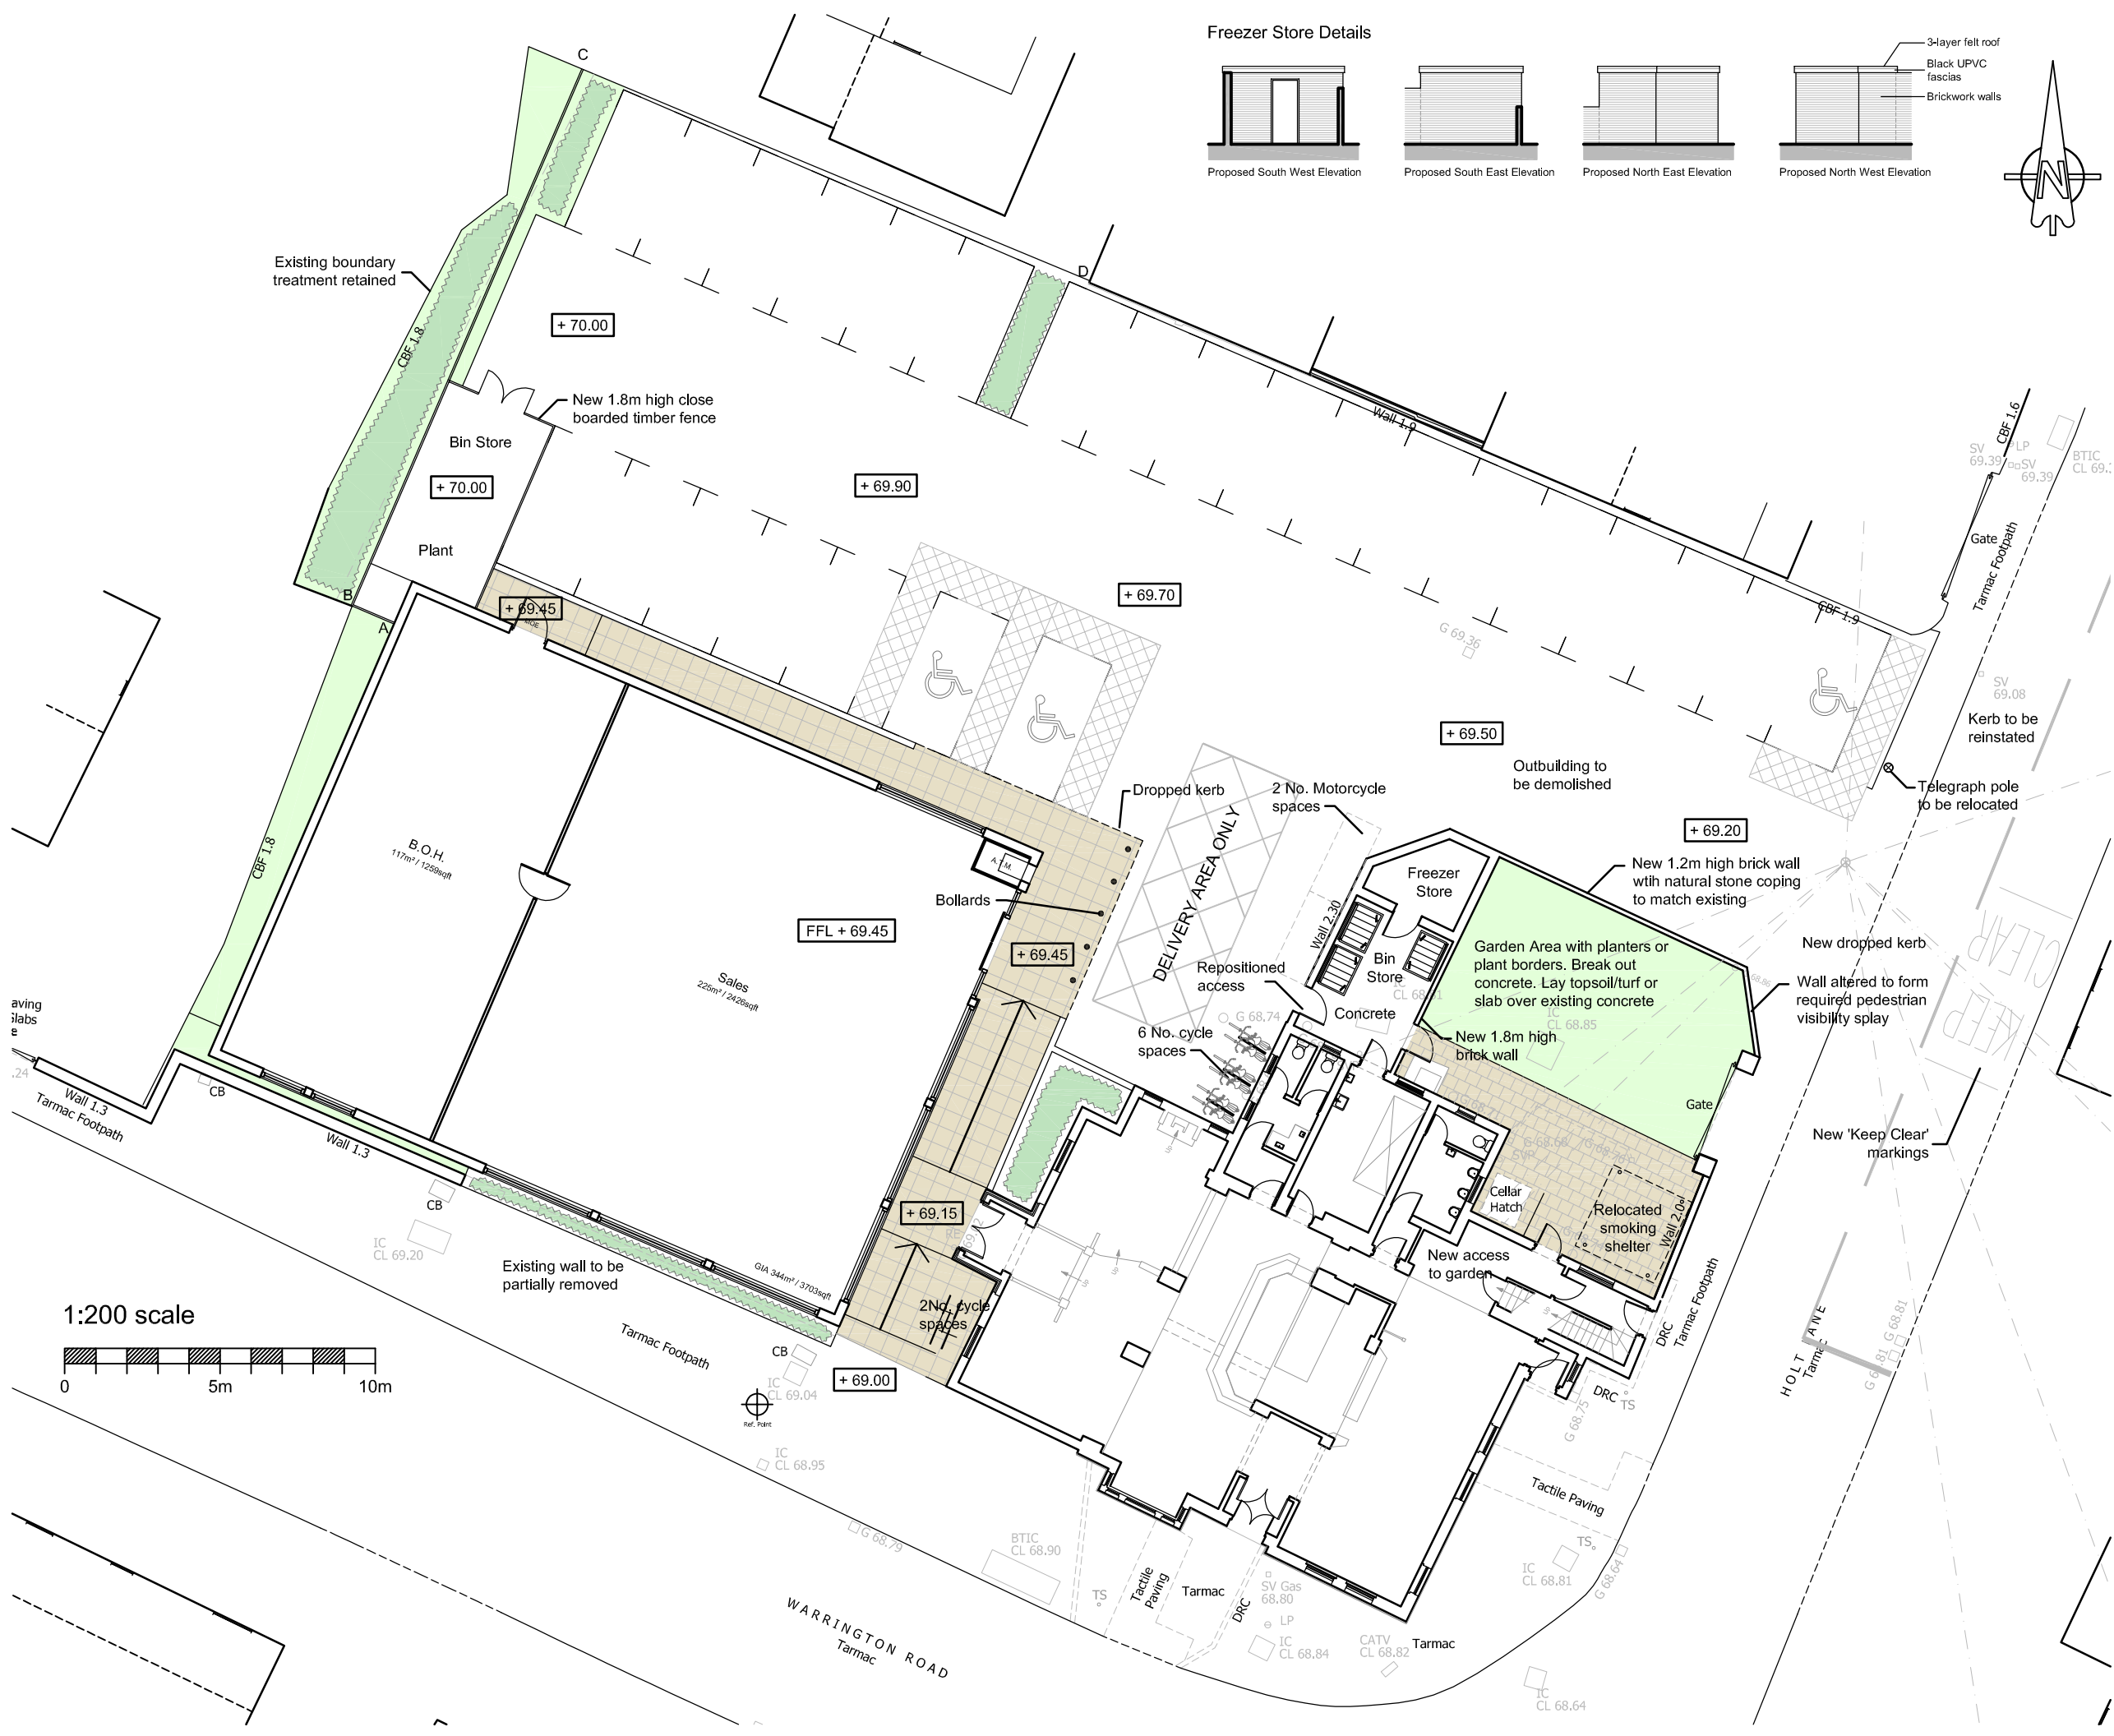

Freezer Store Details

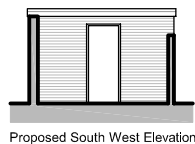


Proposed South West Elevation

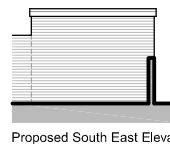


Proposed South East Elevation



Proposed North East Elevation

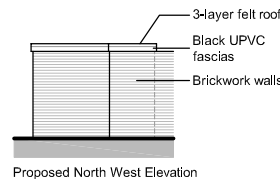


Proposed North West Elevation

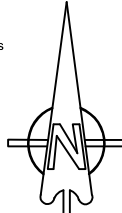


NOTES

GENERAL NOTES:
1. THIS DRAWING IS TO BE READ IN CONJUNCTION WITH THE OTHER RELEVANT CONSULTANTS DRAWINGS.
2. ALL FINISHES ARE TO CONFORM TO THE CURRENT BUILDING REGULATIONS.
3. REFER TO A SEPARATE DOCUMENT FOR THE DESIGNERS RISK ASSESSMENT.
4. ALL WORKS OR MATERIALS INDICATED ON THIS DRAWING ARE TO BE TO THE LATEST RELEVANT BRITISH STANDARDS AND CARRIED OUT IN ACCORDANCE WITH THE BRITISH STANDARDS CODES OF PRACTICE OR RECOGNIZED INSTITUTE OR TRADE ASSOCIATION RECOMMENDATIONS AND PUBLICATIONS.


Soft Landscaping

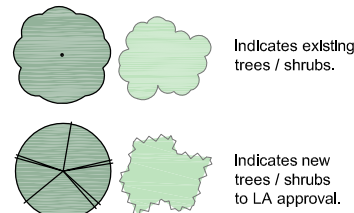

Hard Landscaping

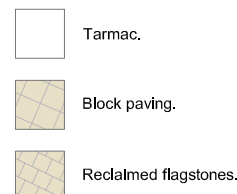

Boundary treatment details

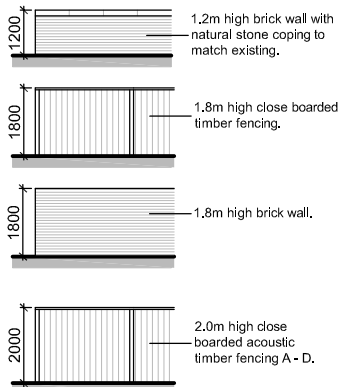

P16	Nov 2021	PLANNING	JCB	
P15	Nov 2021	Delivery bay repositioned. Size of external door to BOH area amended.	TH	
Revision	Date	Description	Drawn	Chkd

Lansdowne House
25-26 Hampshire Terrace
Portsmouth PO1 2QF
Hampshire England

Tel: (023) 92 755 333
E-Mail: admh@plcarchitects.com
Web: www.plcarchitects.com

Client:
Cordage Estates Limited

Project:
The Holt
Rainhill

Drawing Title:
Proposed Site Layout

Drawn By	Date	Checked By	Date	Approved By	Date
JCB	Oct '19				
Drawing No.	19.3177.100	Revision:	P16	Scale:	1:200 @ A3

PLC ARCHITECTS © COPYRIGHT RESERVED 2019
NOT TO BE SCALED. DIMENSIONS TO BE CHECKED ON SITE
SCALING ONLY FOR LOCAL AUTHORITY PURPOSES