



NOTES


GENERAL NOTES:
1. THIS DRAWING IS TO BE READ IN CONJUNCTION WITH THE OTHER RELEVANT CONSULTANTS DRAWINGS.
2. ALL FINISHES ARE TO CONFORM TO THE CURRENT BUILDING REGULATIONS.
3. REFER TO A SEPARATE DOCUMENT FOR THE DESIGNERS RISK ASSESSMENT.
4. ALL WORKS OR MATERIALS INDICATED ON THIS DRAWING ARE TO BE TO THE LATEST RELEVANT BRITISH STANDARDS AND CARRIED OUT IN ACCORDANCE WITH THE BRITISH STANDARDS CODES OF PRACTICE OR RECOGNIZED INSTITUTE OR TRADE ASSOCIATION RECOMMENDATIONS AND PUBLICATIONS.

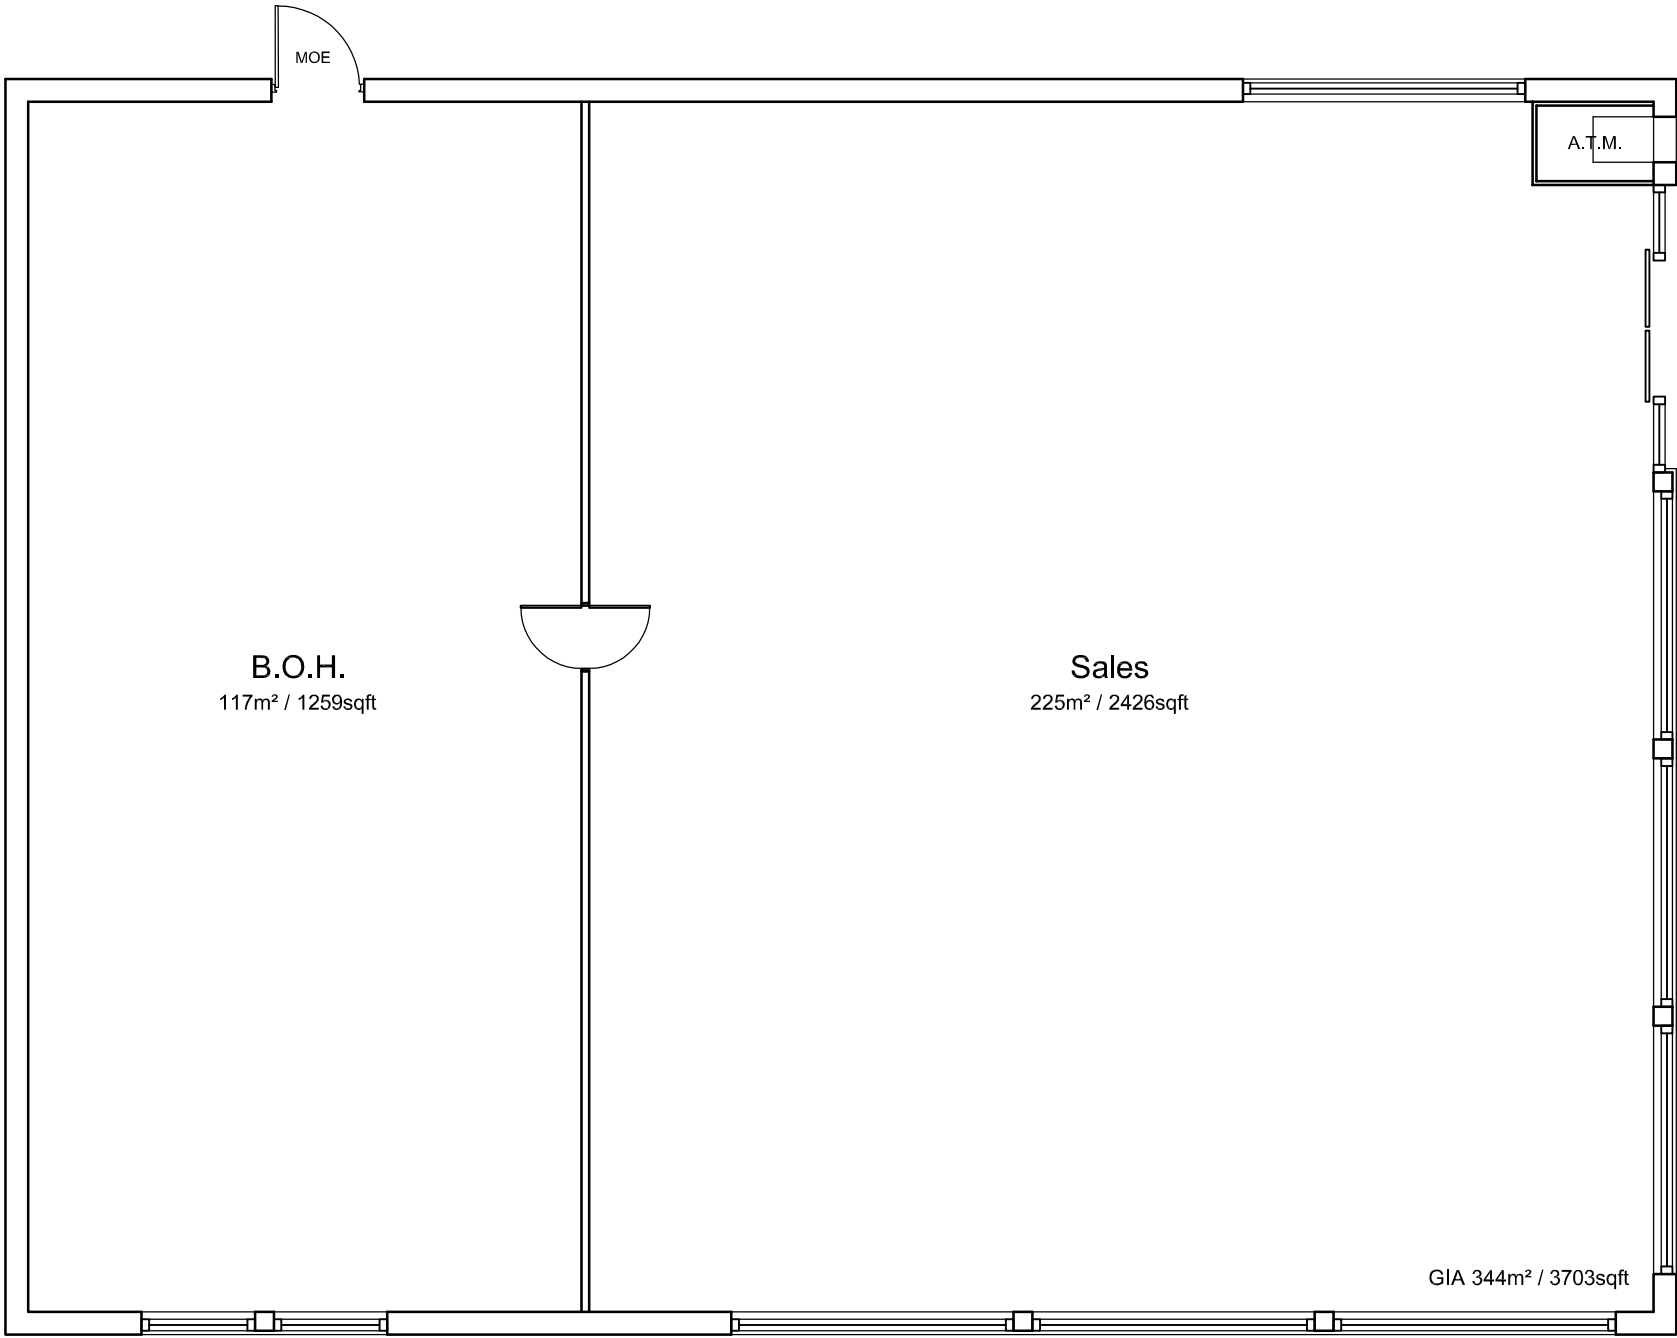

Proposed Ground Floor Plan

 

1:100 scale

 

P6	Nov 2021	PLANNING	JCB	
P5	Nov 2021	Size of external door to proposed BOH area amended.	TH	
P4	Feb 2020	Amendments to suit client comments	LW	
P3	Feb 2020	Amendments to suit client comments	LW	
P2	Jan 2020	Planning Application	LW	
Revision	Date	Description	Drawn	Chkd

PLC

ARCHITECTS

Lansdowne House
25-26 Hampshire Terrace
Portsmouth PO1 2QF
Hampshire England

Tel: (023) 92 755 333

E-Mail: admh@plcarchitects.com
Web: www.plcarchitects.com

Client:
Cordage Estates Limited

Project:
The Holt
Rainhill

Drawing Title:
Convenience Store
Proposed Floor Layout

Drawn By JCB	Date Oct '19	Checked By	Date	Approved By	Date
Drawing No. 19.3177.101	Revision: P6	Scale: 1:100 @ A3			