




GENERAL NOTES:
1. THIS DRAWING IS TO BE READ IN CONJUNCTION WITH THE OTHER RELEVANT CONSULTANTS DRAWINGS.
2. ALL FINISHES ARE TO CONFORM TO THE CURRENT BUILDING REGULATIONS.
3. REFER TO A SEPARATE DOCUMENT FOR THE DESIGNERS RISK ASSESSMENT.
4. ALL WORKS OR MATERIALS INDICATED ON THIS DRAWING ARE TO BE TO THE LATEST RELEVANT BRITISH STANDARDS AND CARRIED OUT IN ACCORDANCE WITH THE BRITISH STANDARDS CODES OF PRACTICE OR RECOGNIZED INSTITUTE OR TRADE ASSOCIATION RECOMMENDATIONS AND PUBLICATIONS.

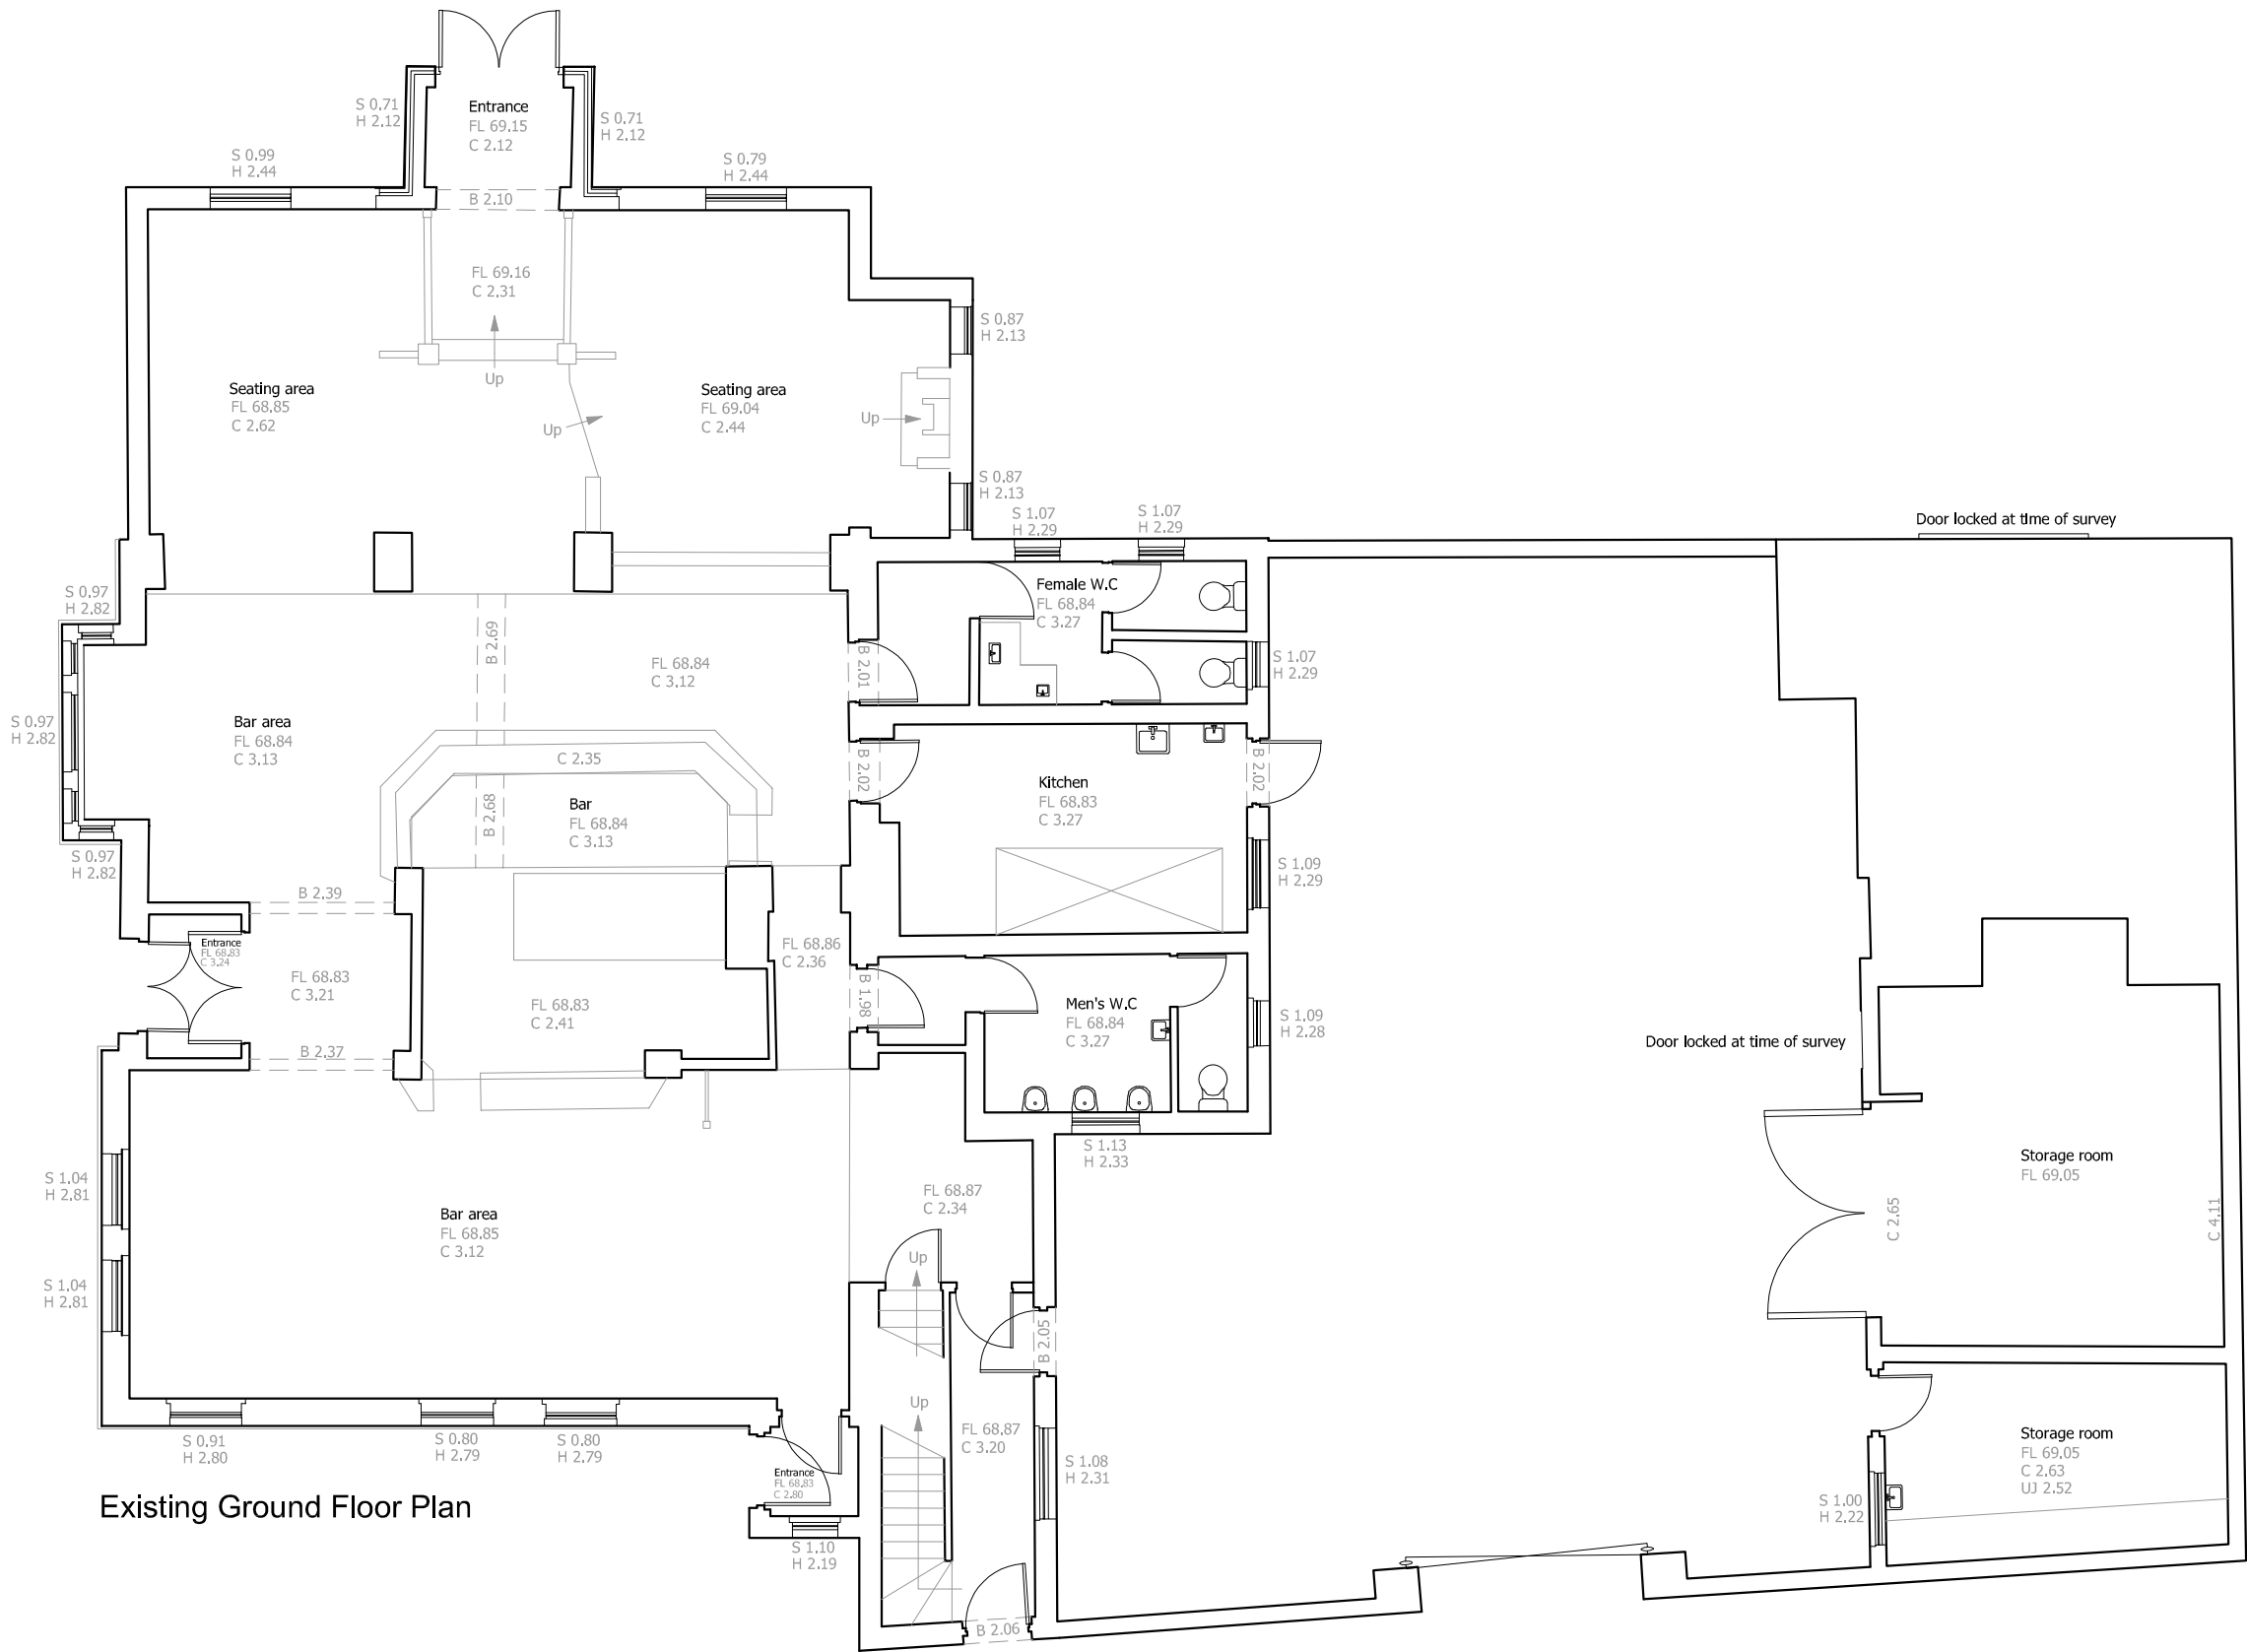

Existing Ground Floor Plan

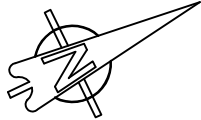

1:100 scale

 

P2	Nov 2021	PLANNING	JCB	
P1	Jan 2020	Planning Application	LW	
Revision	Date	Description	Drawn	Chkd

PLC

ARCHITECTS

Lansdowne House

25-26 Hampshire Terrace

Portsmouth PO1 2QF

Hampshire England

Tel: (023) 92 755 333

E-Mail: admin@plcarchitects.com

Web: www.plcarchitects.com

Client:
Cordage Estates Limited

Project:
The Holt
Rainhill

Drawing Title:
Public House
Existing Ground Floor Plan

Drawn By	Date	Checked By	Date	Approved By	Date
LW	Jan '20				
Drawing No.	Revision	Scale			
19.3177.105	P2	1:100 @ A3			