

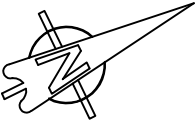


GENERAL NOTES:
1. THIS DRAWING IS TO BE READ IN CONJUNCTION WITH THE OTHER RELEVANT CONSULTANTS DRAWINGS.
2. ALL FINISHES ARE TO CONFORM TO THE CURRENT BUILDING REGULATIONS.
3. REFER TO A SEPARATE DOCUMENT FOR THE DESIGNERS RISK ASSESSMENT.
4. ALL WORKS OR MATERIALS INDICATED ON THIS DRAWING ARE TO BE TO THE LATEST RELEVANT BRITISH STANDARDS AND CARRIED OUT IN ACCORDANCE WITH THE BRITISH STANDARDS CODES OF PRACTICE OR RECOGNIZED INSTITUTE OR TRADE ASSOCIATION RECOMMENDATIONS AND PUBLICATIONS.

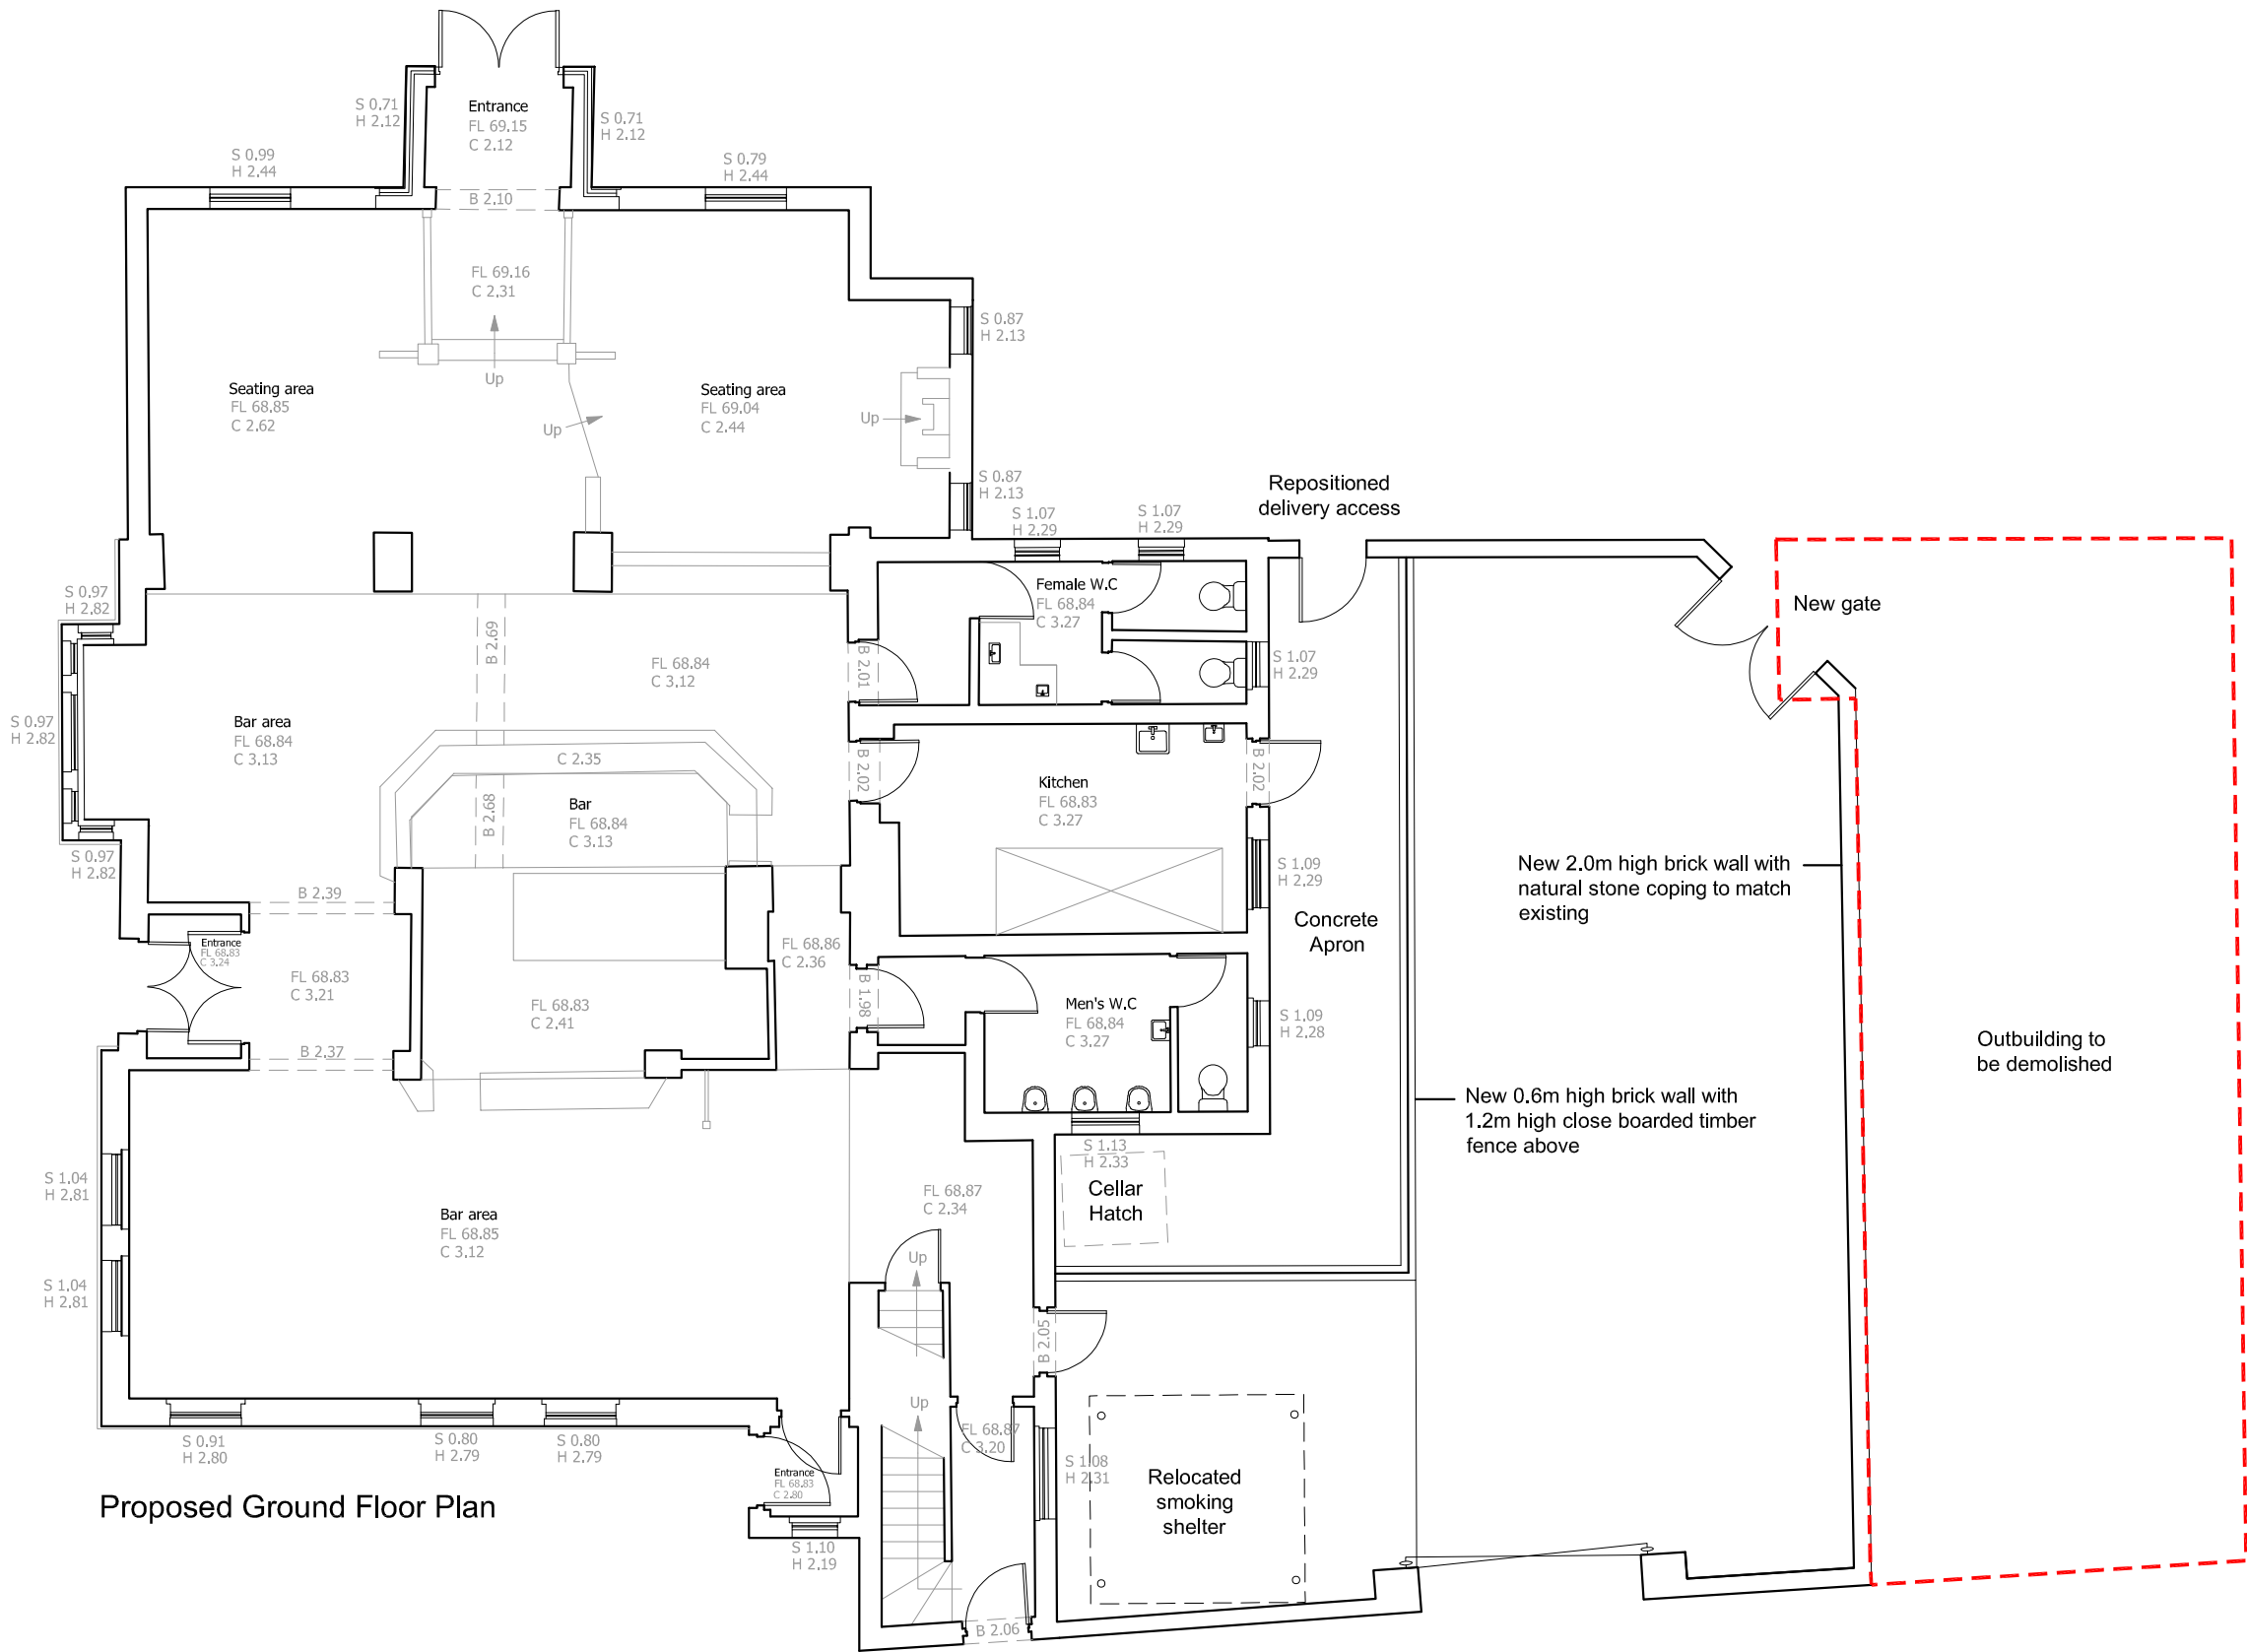

1:100 scale

 

P4	Nov 2021	PLANNING	JCB	
P3	Feb 2020	Amendments to suit client comments	LW	
P2	Feb 2020	Planning Application	LW	
P1	Jan 2020	Planning Application	LW	
Revision	Date	Description	Own	Chkd

PLC ARCHITECTS
Lansdowne House
25-26 Hampshire Terrace
Portsmouth PO1 2QF
Hampshire England
Tel: (023) 92 755 333
E-Mail: admin@plcarchitects.com
Web: www.plcarchitects.com

Client:
Cordage Estates Limited

Project:
The Holt
Rainhill

Drawing Title:
Public House
Proposed Ground Floor Plan

Drawn By	Date	Checked By	Date	Approved By	Date
LW	Jan '20				
Drawing No.	19.3177.106	Revision	P4	Scale	1:100 @ A3

PLC ARCHITECTS © COPYRIGHT RESERVED 2019
NOT TO BE SCALED. DIMENSIONS TO BE CHECKED ON SITE
SCALING ONLY FOR LOCAL AUTHORITY PURPOSES