



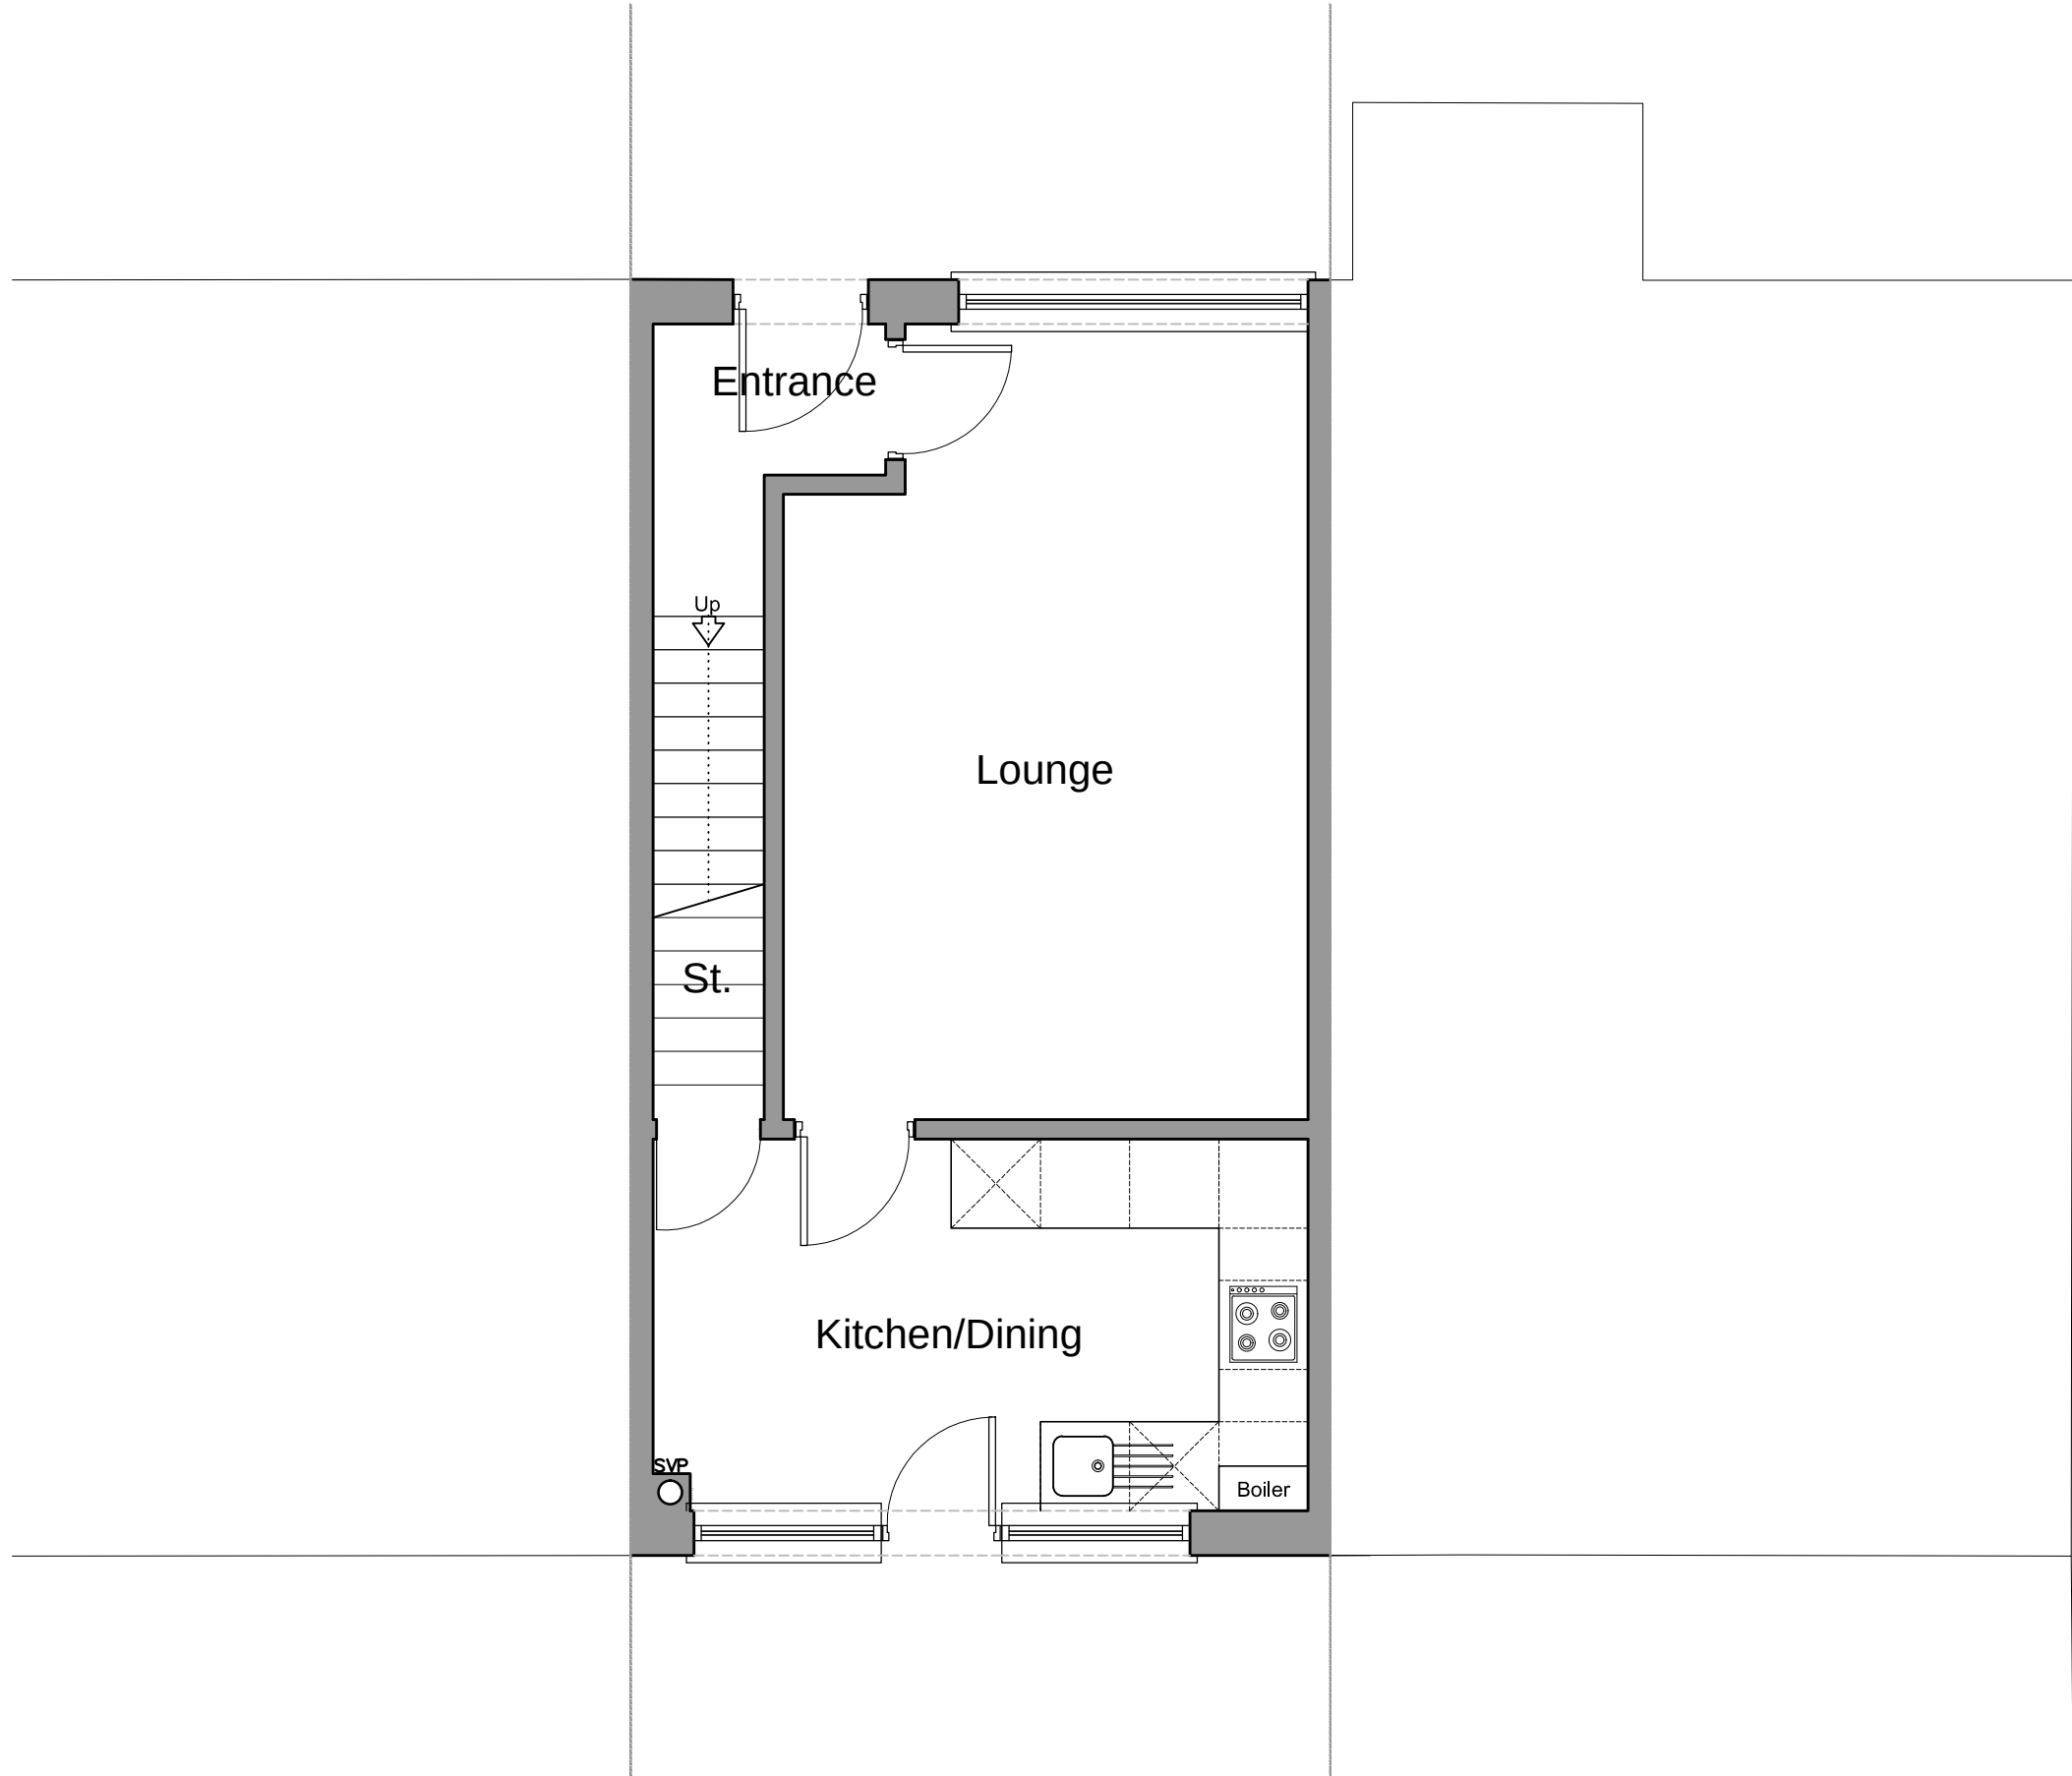


EXISTING GROUND FLOOR PLAN
Scale 1:50




EXISTING FIRST FLOOR PLAN
Scale 1:50

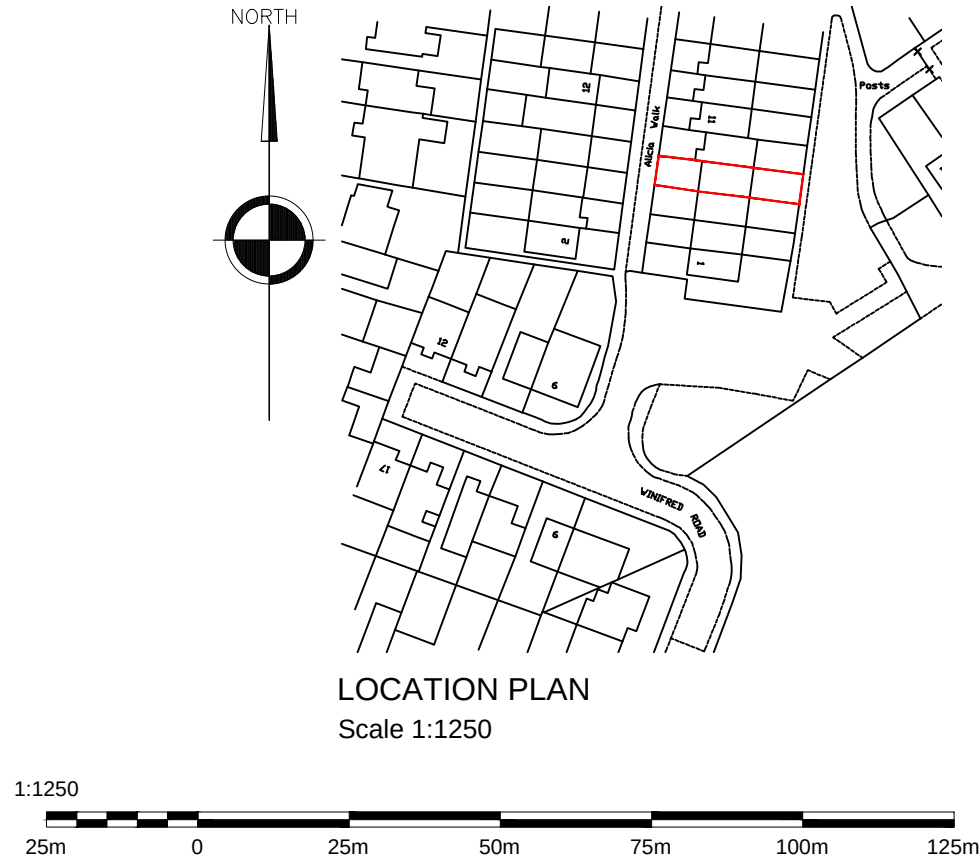


LOCATION PLAN
Scale 1:1250

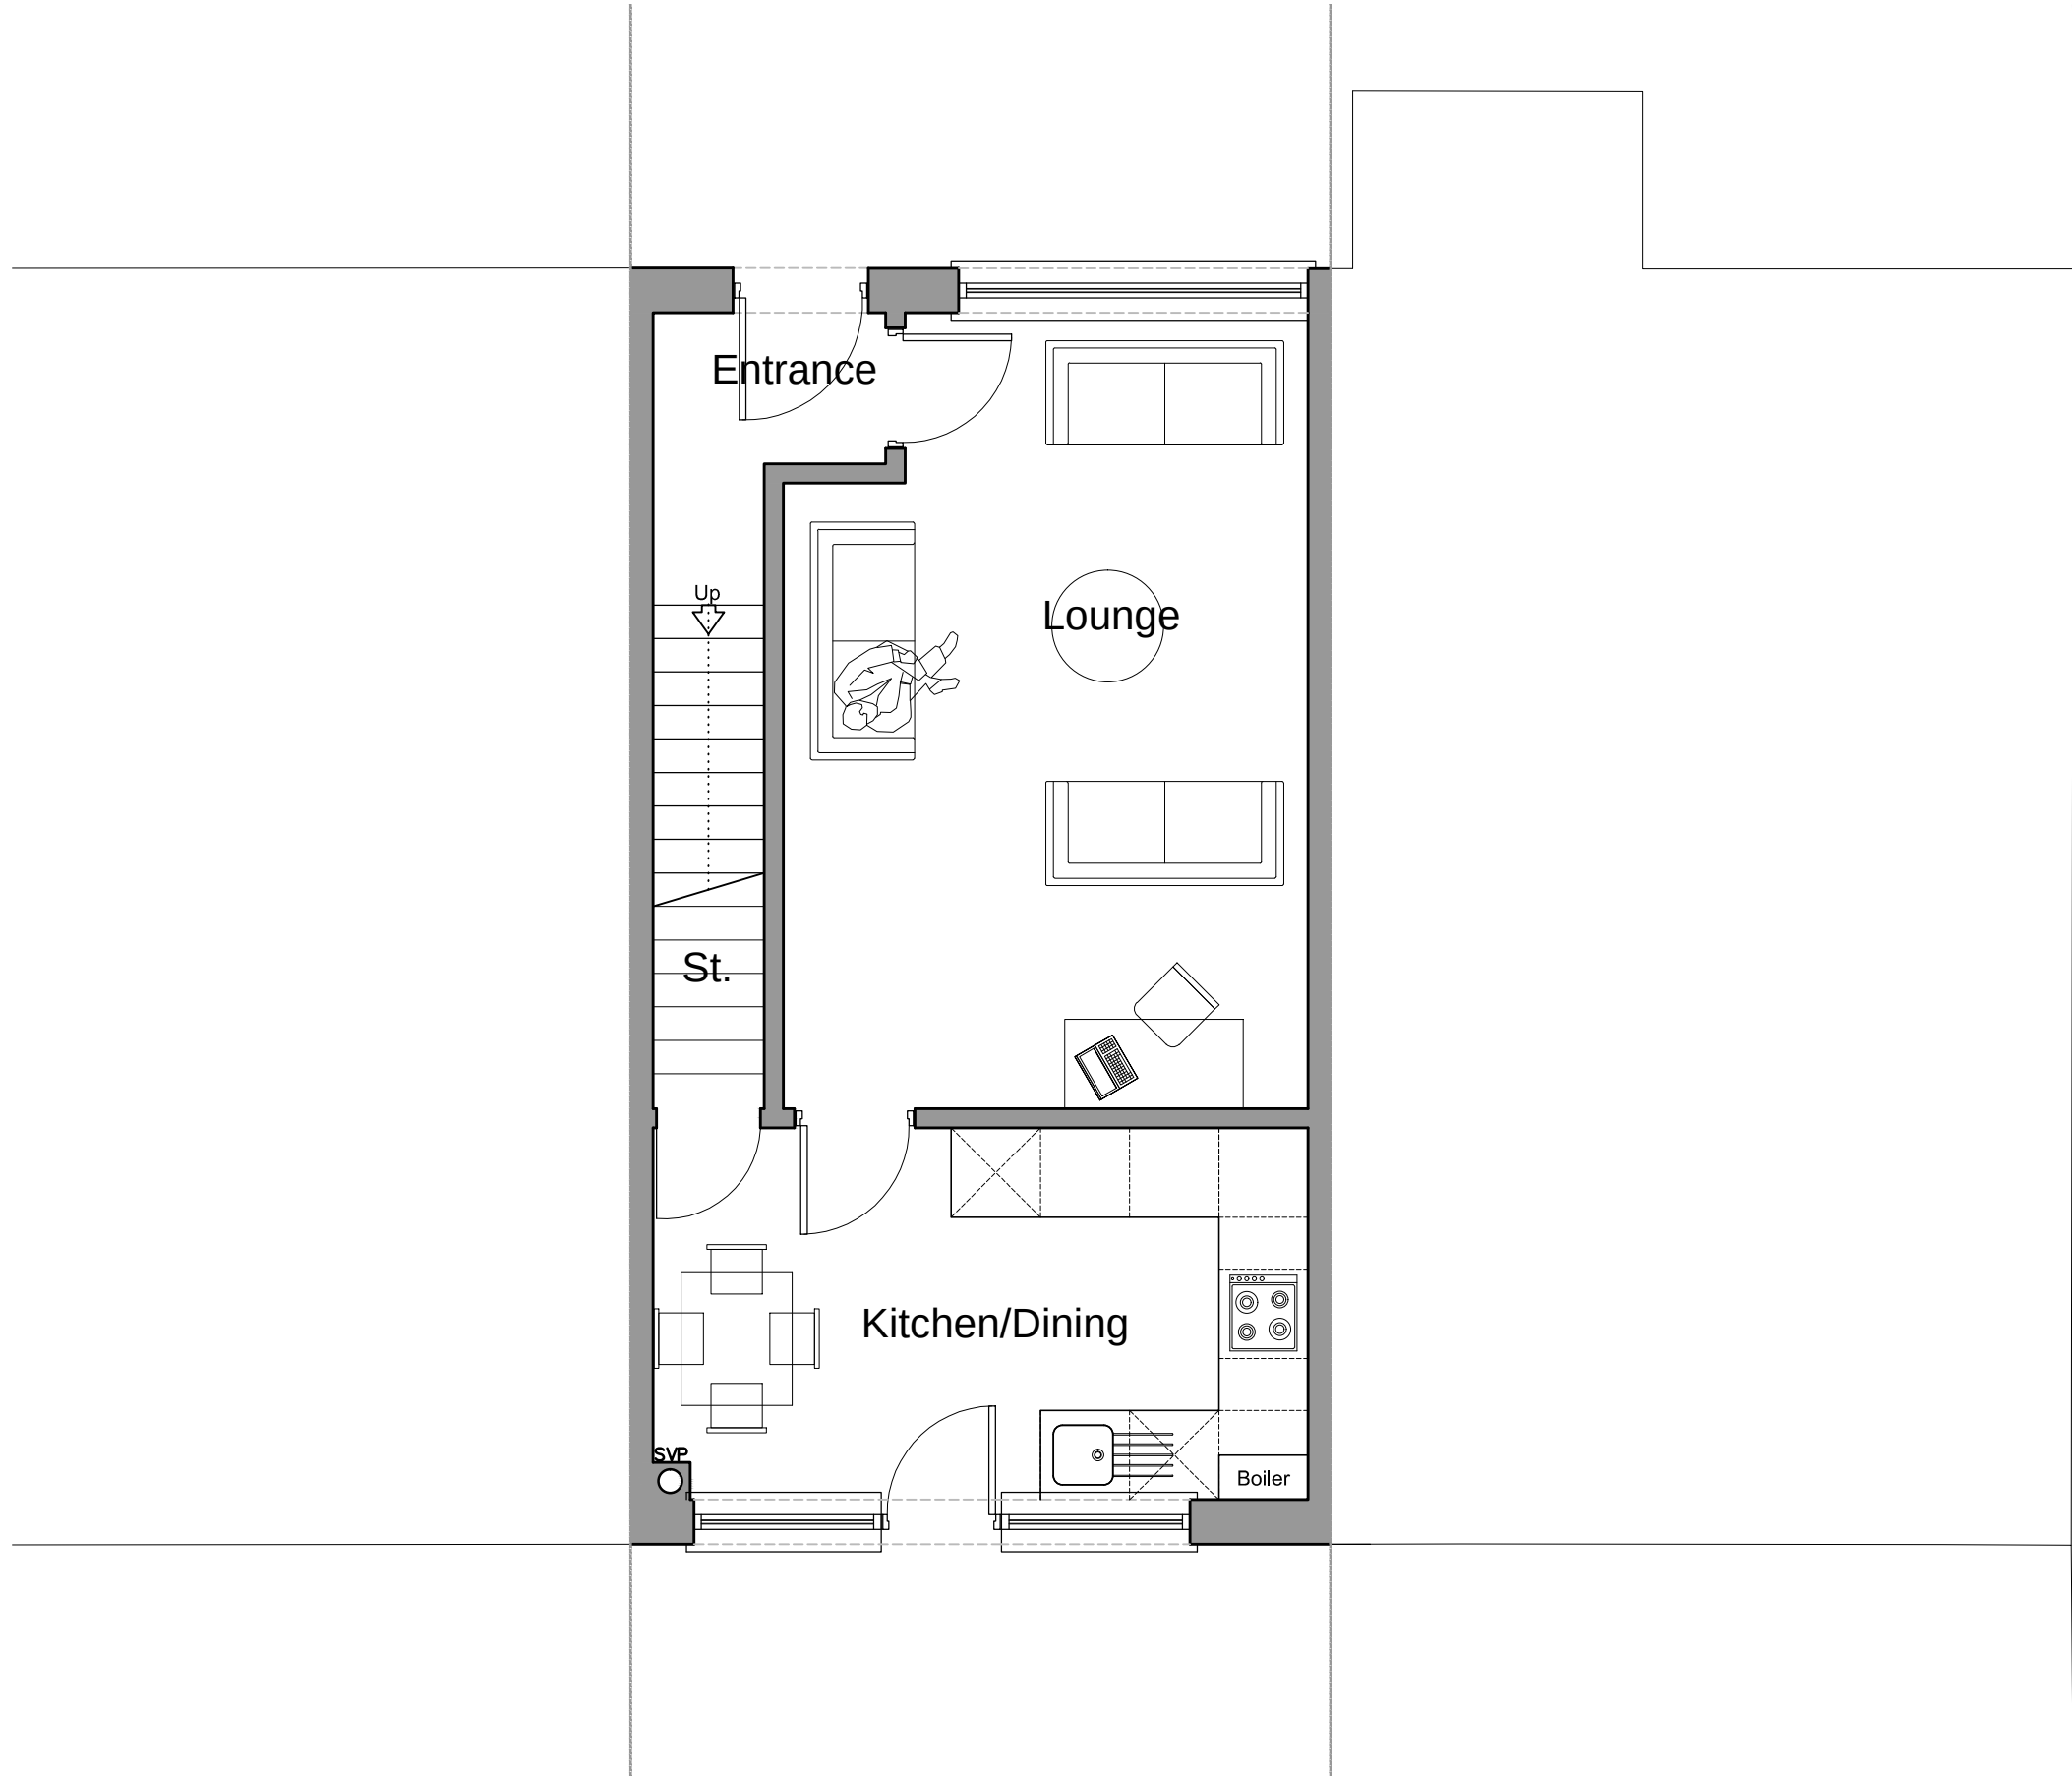

PROPOSED GROUND FLOOR PLAN
Scale 1:50

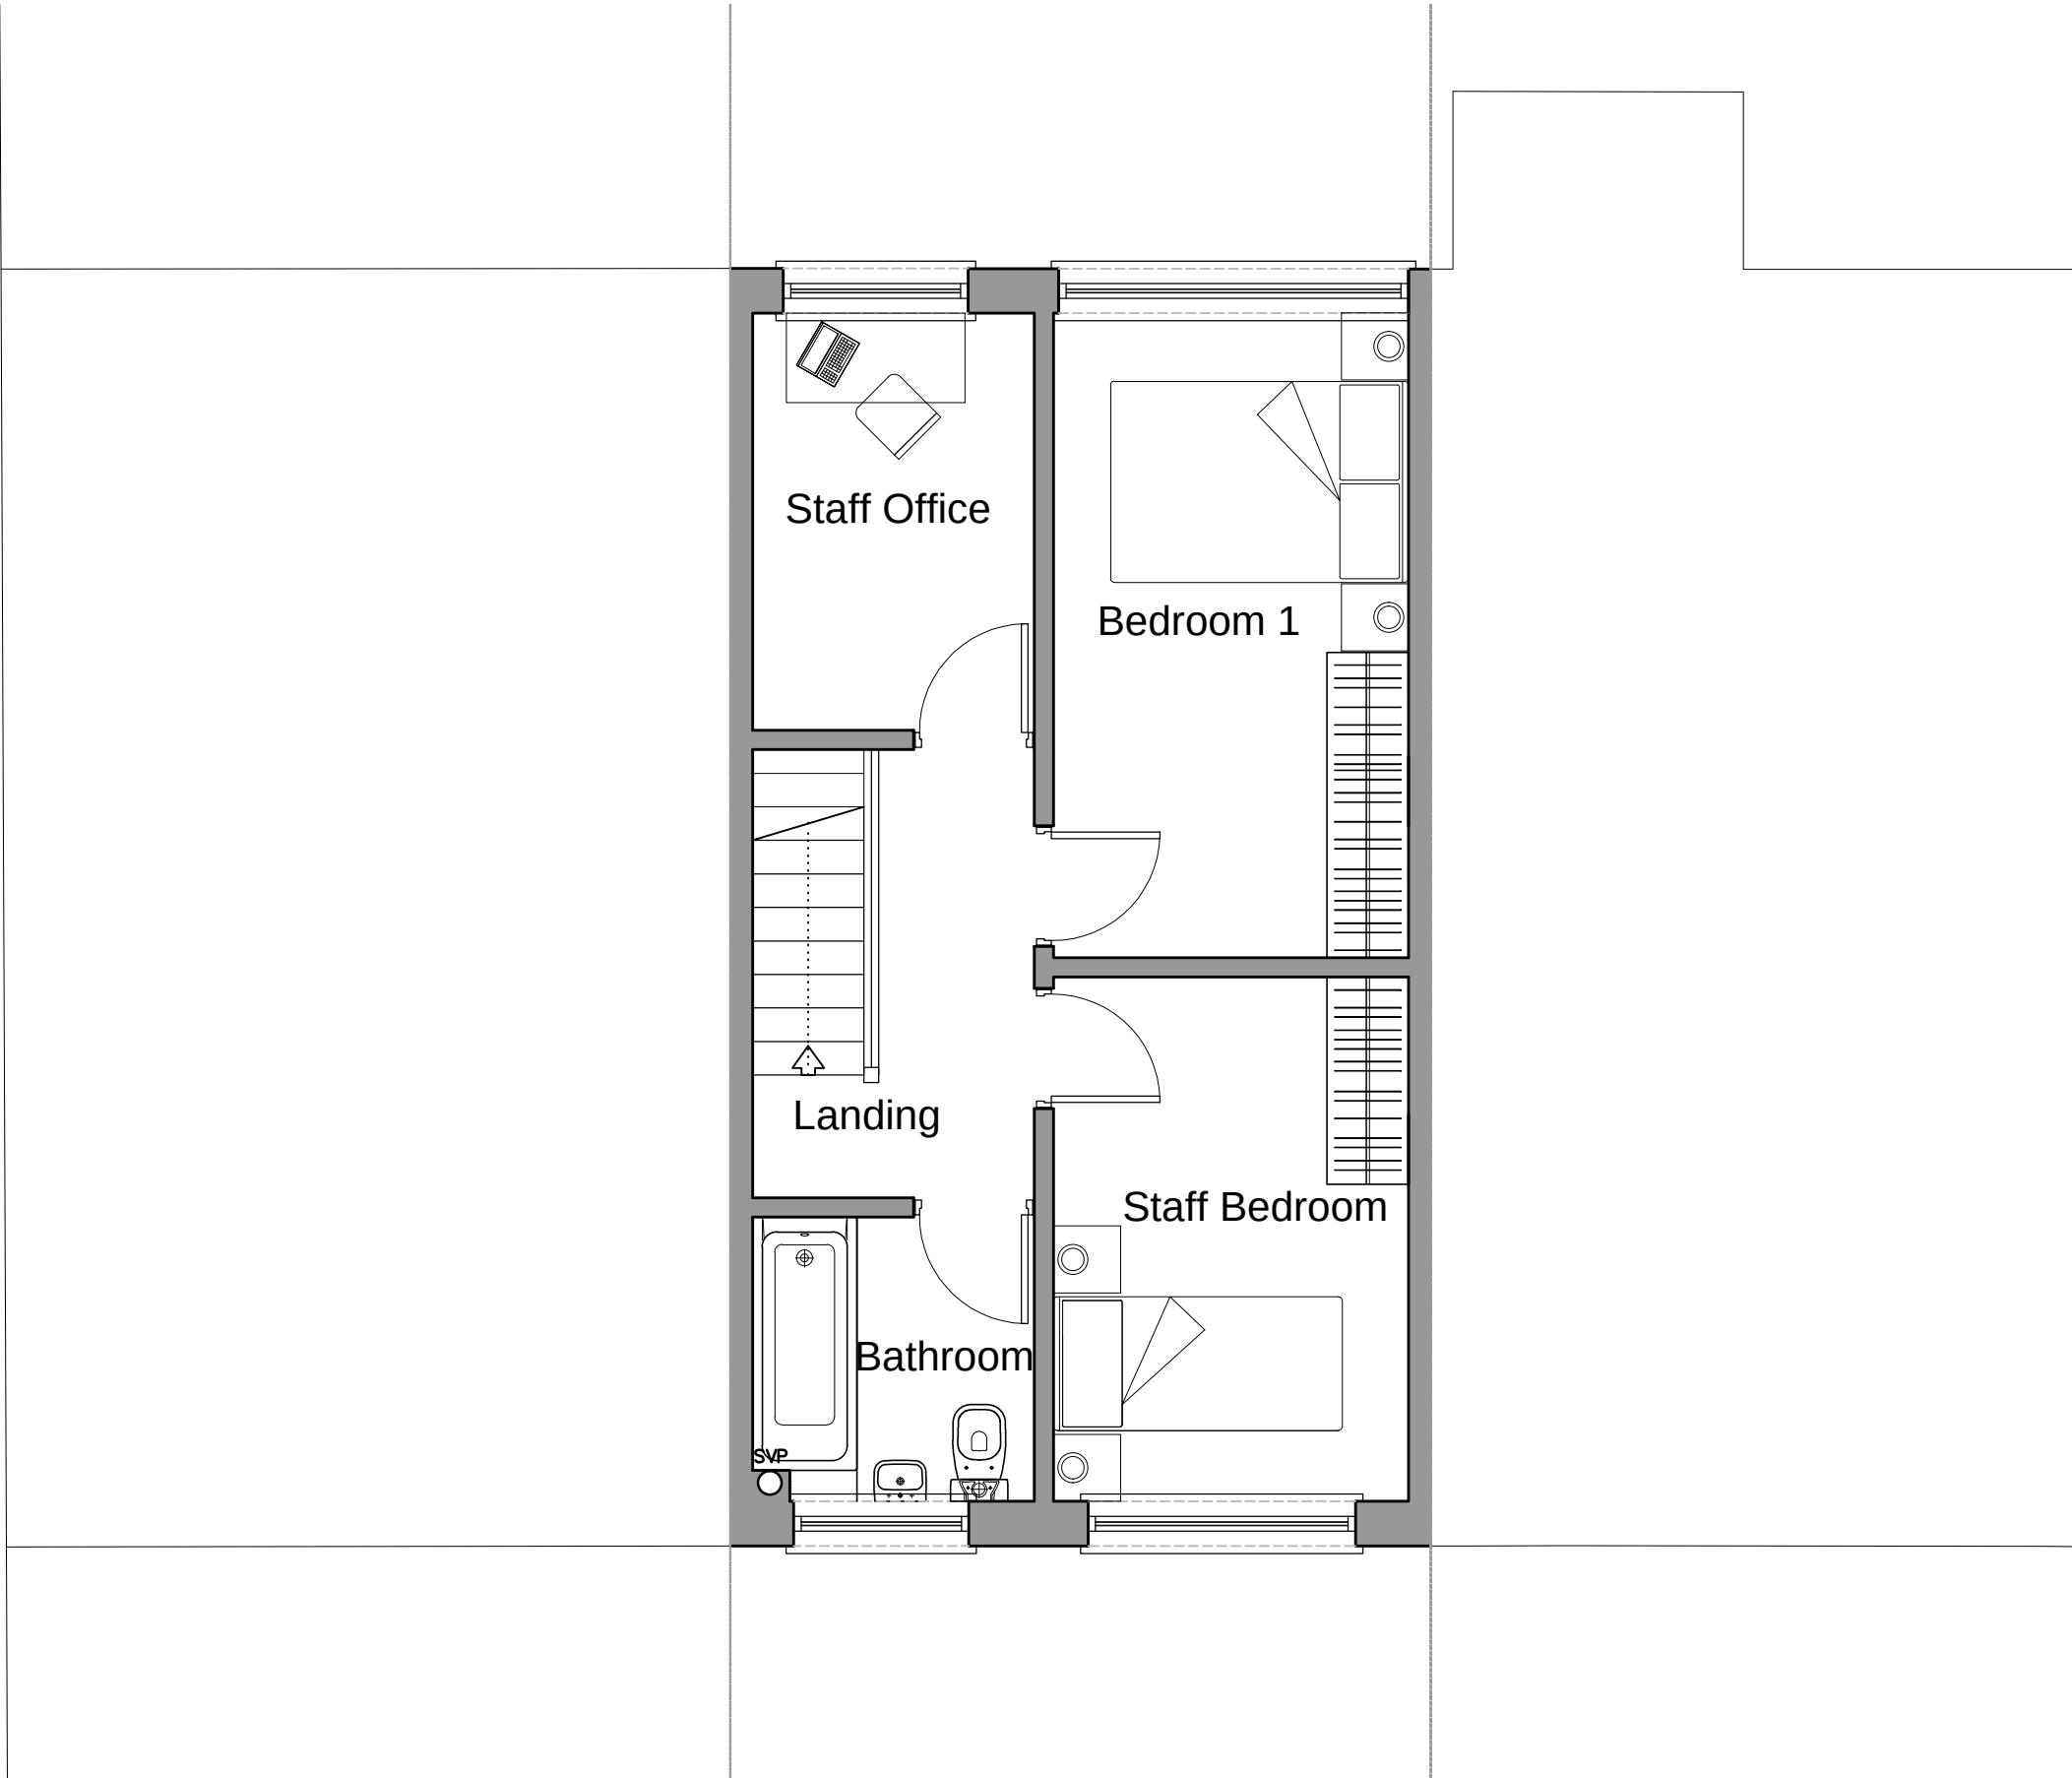

PROPOSED FIRST FLOOR PLAN
Scale 1:50

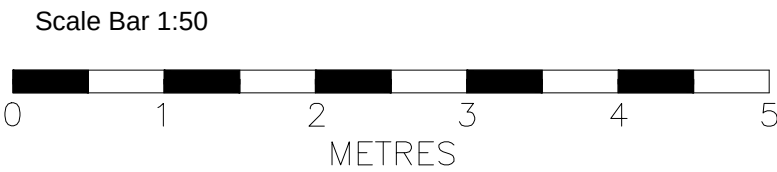

NOTES
All dimensions to be checked on site. Figured dimensions to be read in preference to scaled. Drawing author accepts no responsibility for any unauthorised amendments to the drawing and does not permit unauthorised copying of the drawing. This drawing is copyright and remains the property of drawing author unless otherwise agreed.

Version	Amendment	Drawn & Date	Checked & Date	Approved & Date
McGovern Architectural Design Telephone: 0772028019 Email: mkgovern-architecturaldesign@hotmail.com				
Internal Project Number *				
Client ASPIRE_CARE_COLLECTIVE				
Project Name S_ALICIA_WALK_FAZAKERLEY_L10_4YX				
Drawing Title EXISTING&PROPOSED_PLANS				
Scale SHOWN	Original Size A1	*		
Date APRIL_26	Drawn MMC	Checked MMC	Approved *	Status *
Drawing Number				Revision A

PL_01