





PROPOSED SITE PLAN
Scale 1:200

NOTES
All dimensions to be checked on site. Figured dimensions to be read in preference to scaled. Drawing author accepts no responsibility for any unauthorised amendments to the drawing and does not permit unauthorised copying of the drawing. This drawing is copyright and remains the property of drawing author unless otherwise agreed.

 

LOCATION PLAN
Scale 1:1250

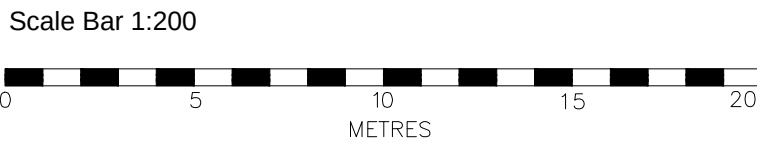

Version	Amendment	Drawn & Date	Checked & Date	Approved & Date
McGovern Architectural Design Telephone: 07720280019 Email: mcgovern-architecturaldesign@hotmail.com				
Internal Project Number *				
Client ASPIRE_CARE_COLLECTIVE				
Project Name S_ALICIA_WALK_FAZAKERLEY_L10_4YX				
Drawing Title EXISTING&PROPOSED_SITE_PLANS				
Scale SHOWN	Original Size A1	*		
Date APRIL_26	Drawn MMC	Checked MMC	Approved *	
Drawing Number			Status *	
			Revision A	

PL_02