
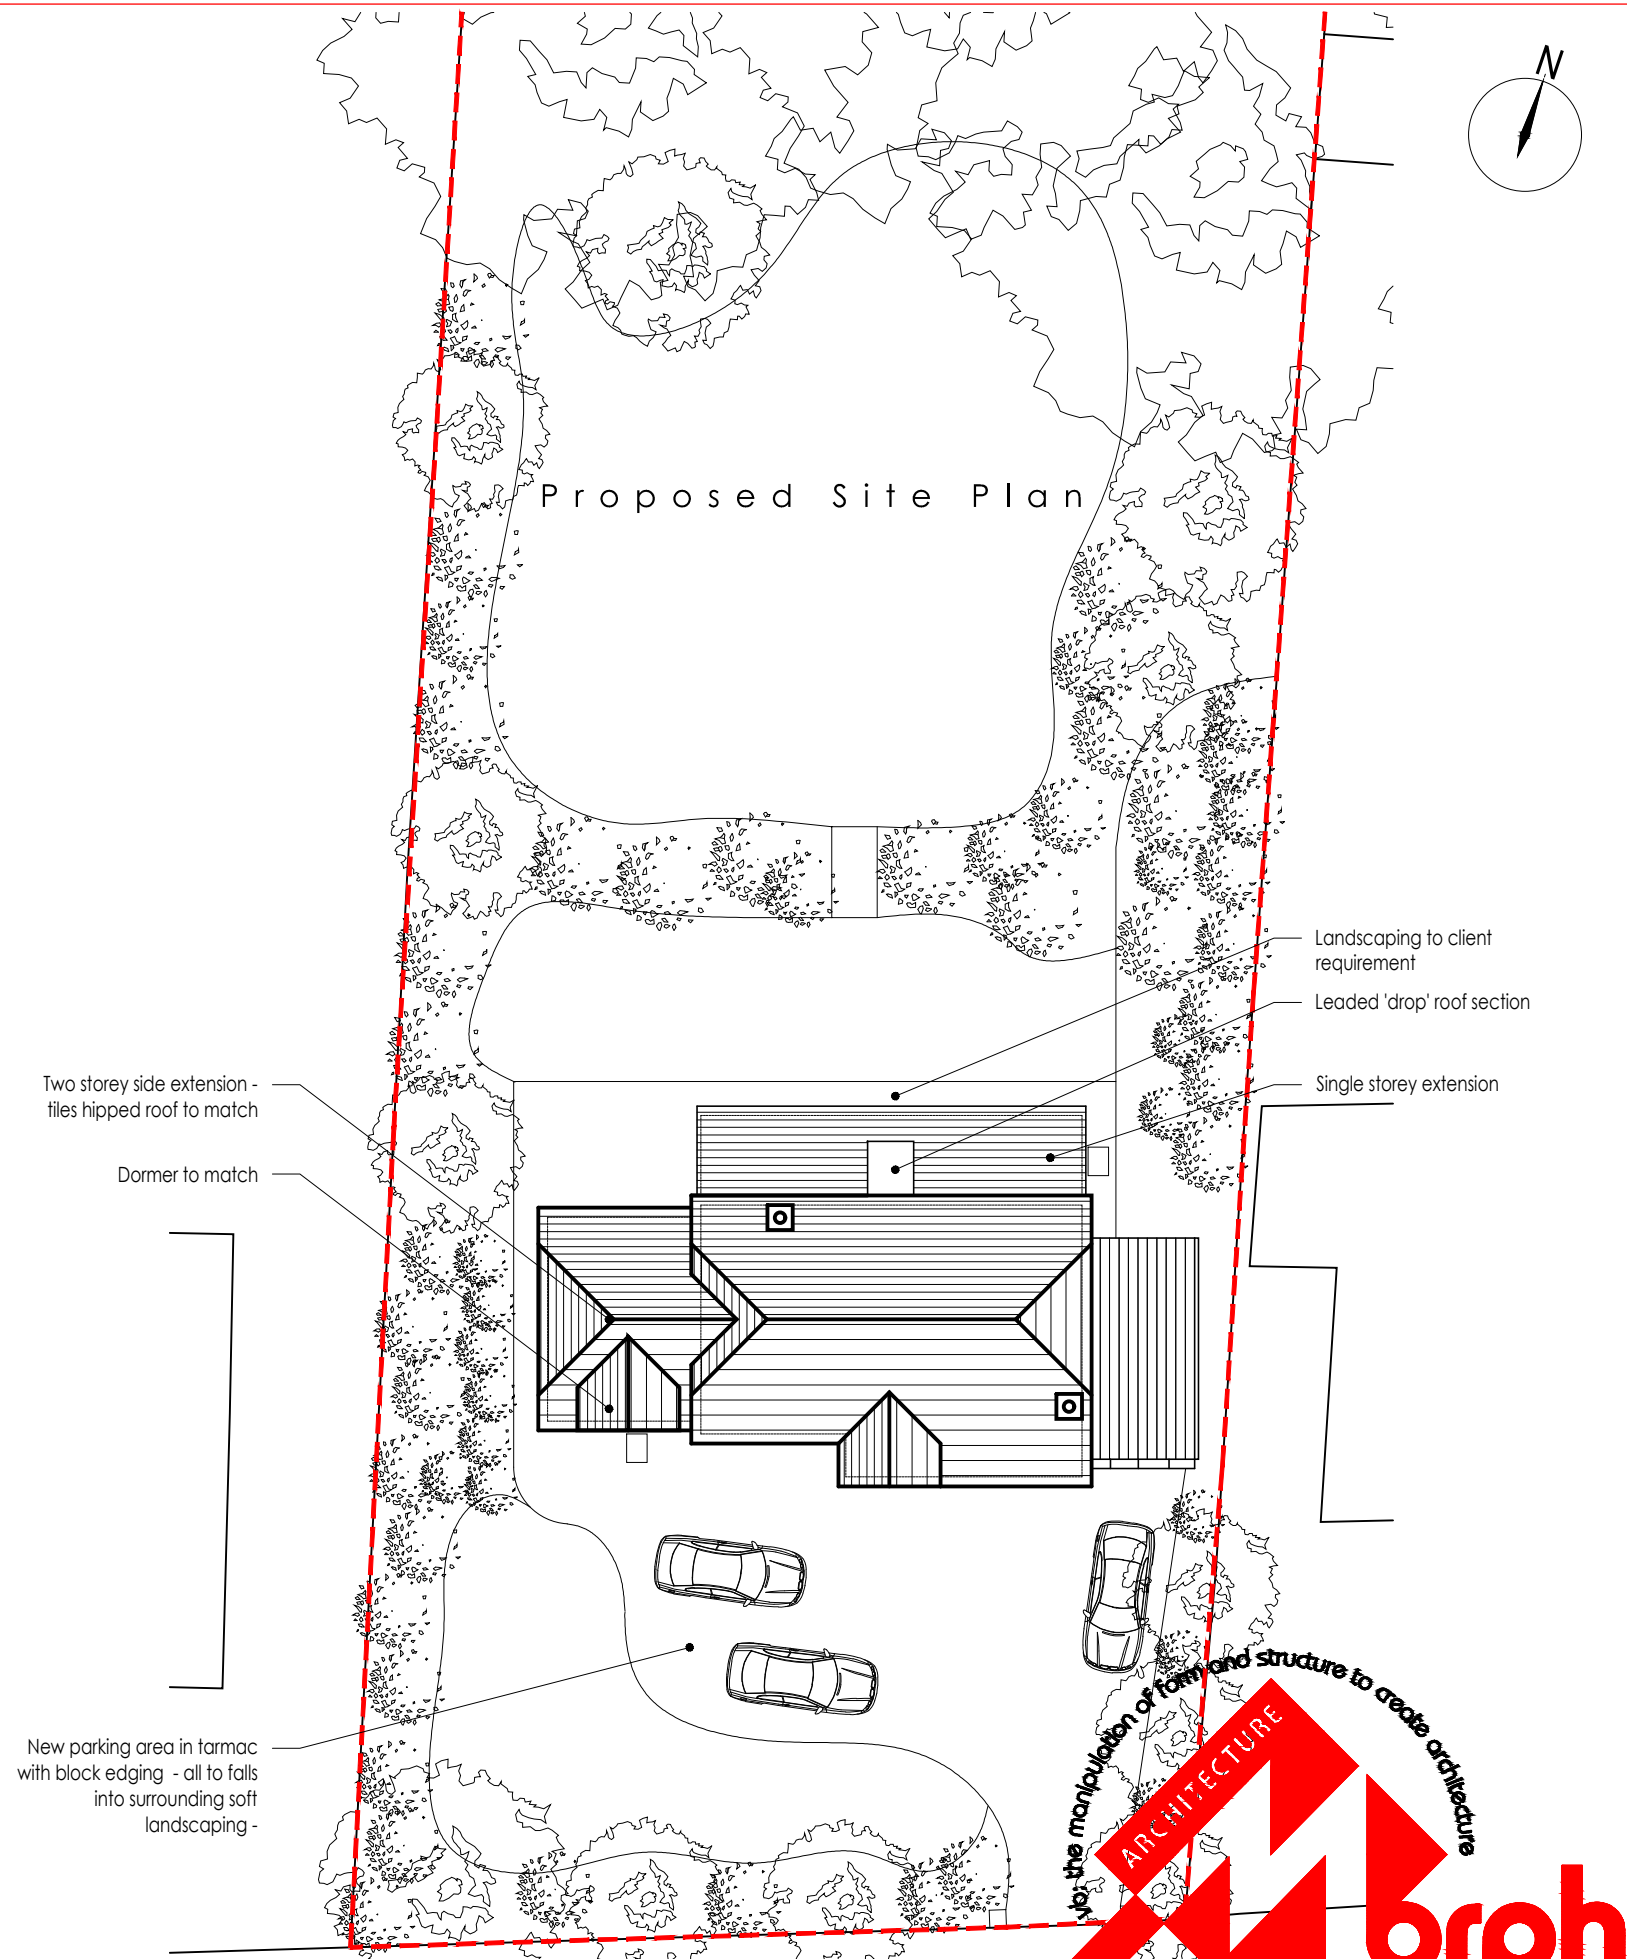


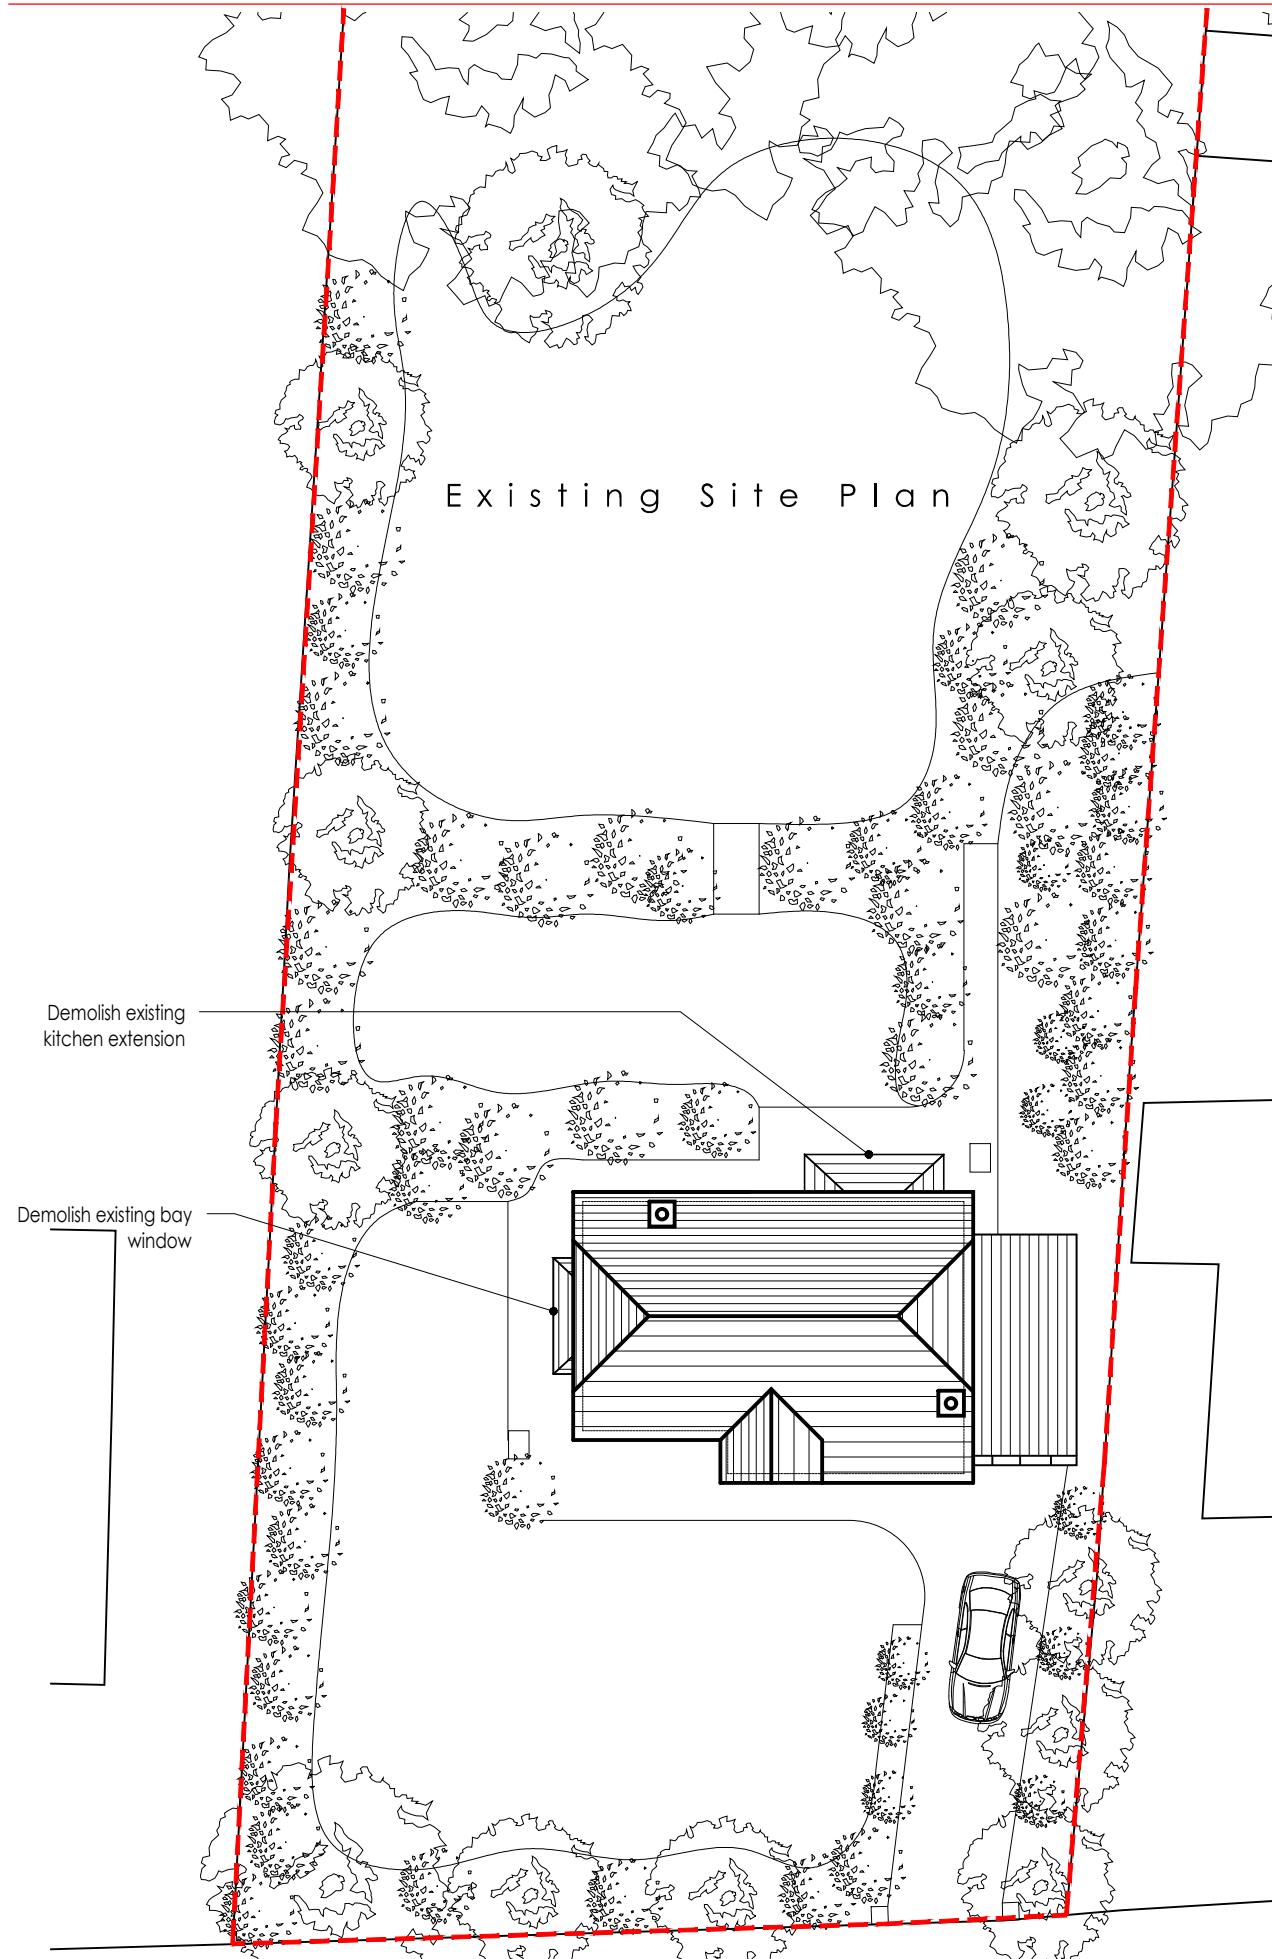

Project/Client

17 Higher Road, Liverpool, L25 0QG
Mr & Mrs Howard

Drawing Title

Existing & Proposed Site Plans

Date

July 2023

Status


Planning

Scale

1:200@A3
1 2 3 4 mtrs

Drawing Number

23-700-002

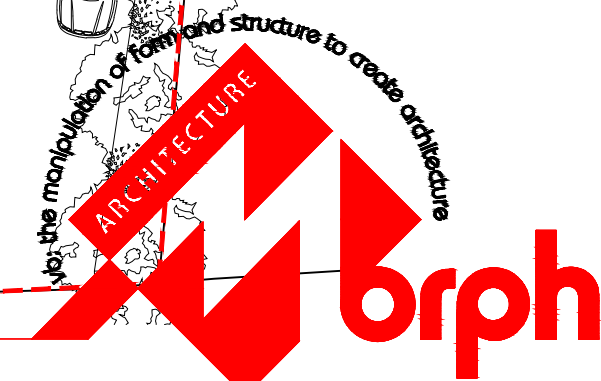

info@morpharchitecture.co.uk www.morpharchitecture.co.uk