



Ground Floor Plan

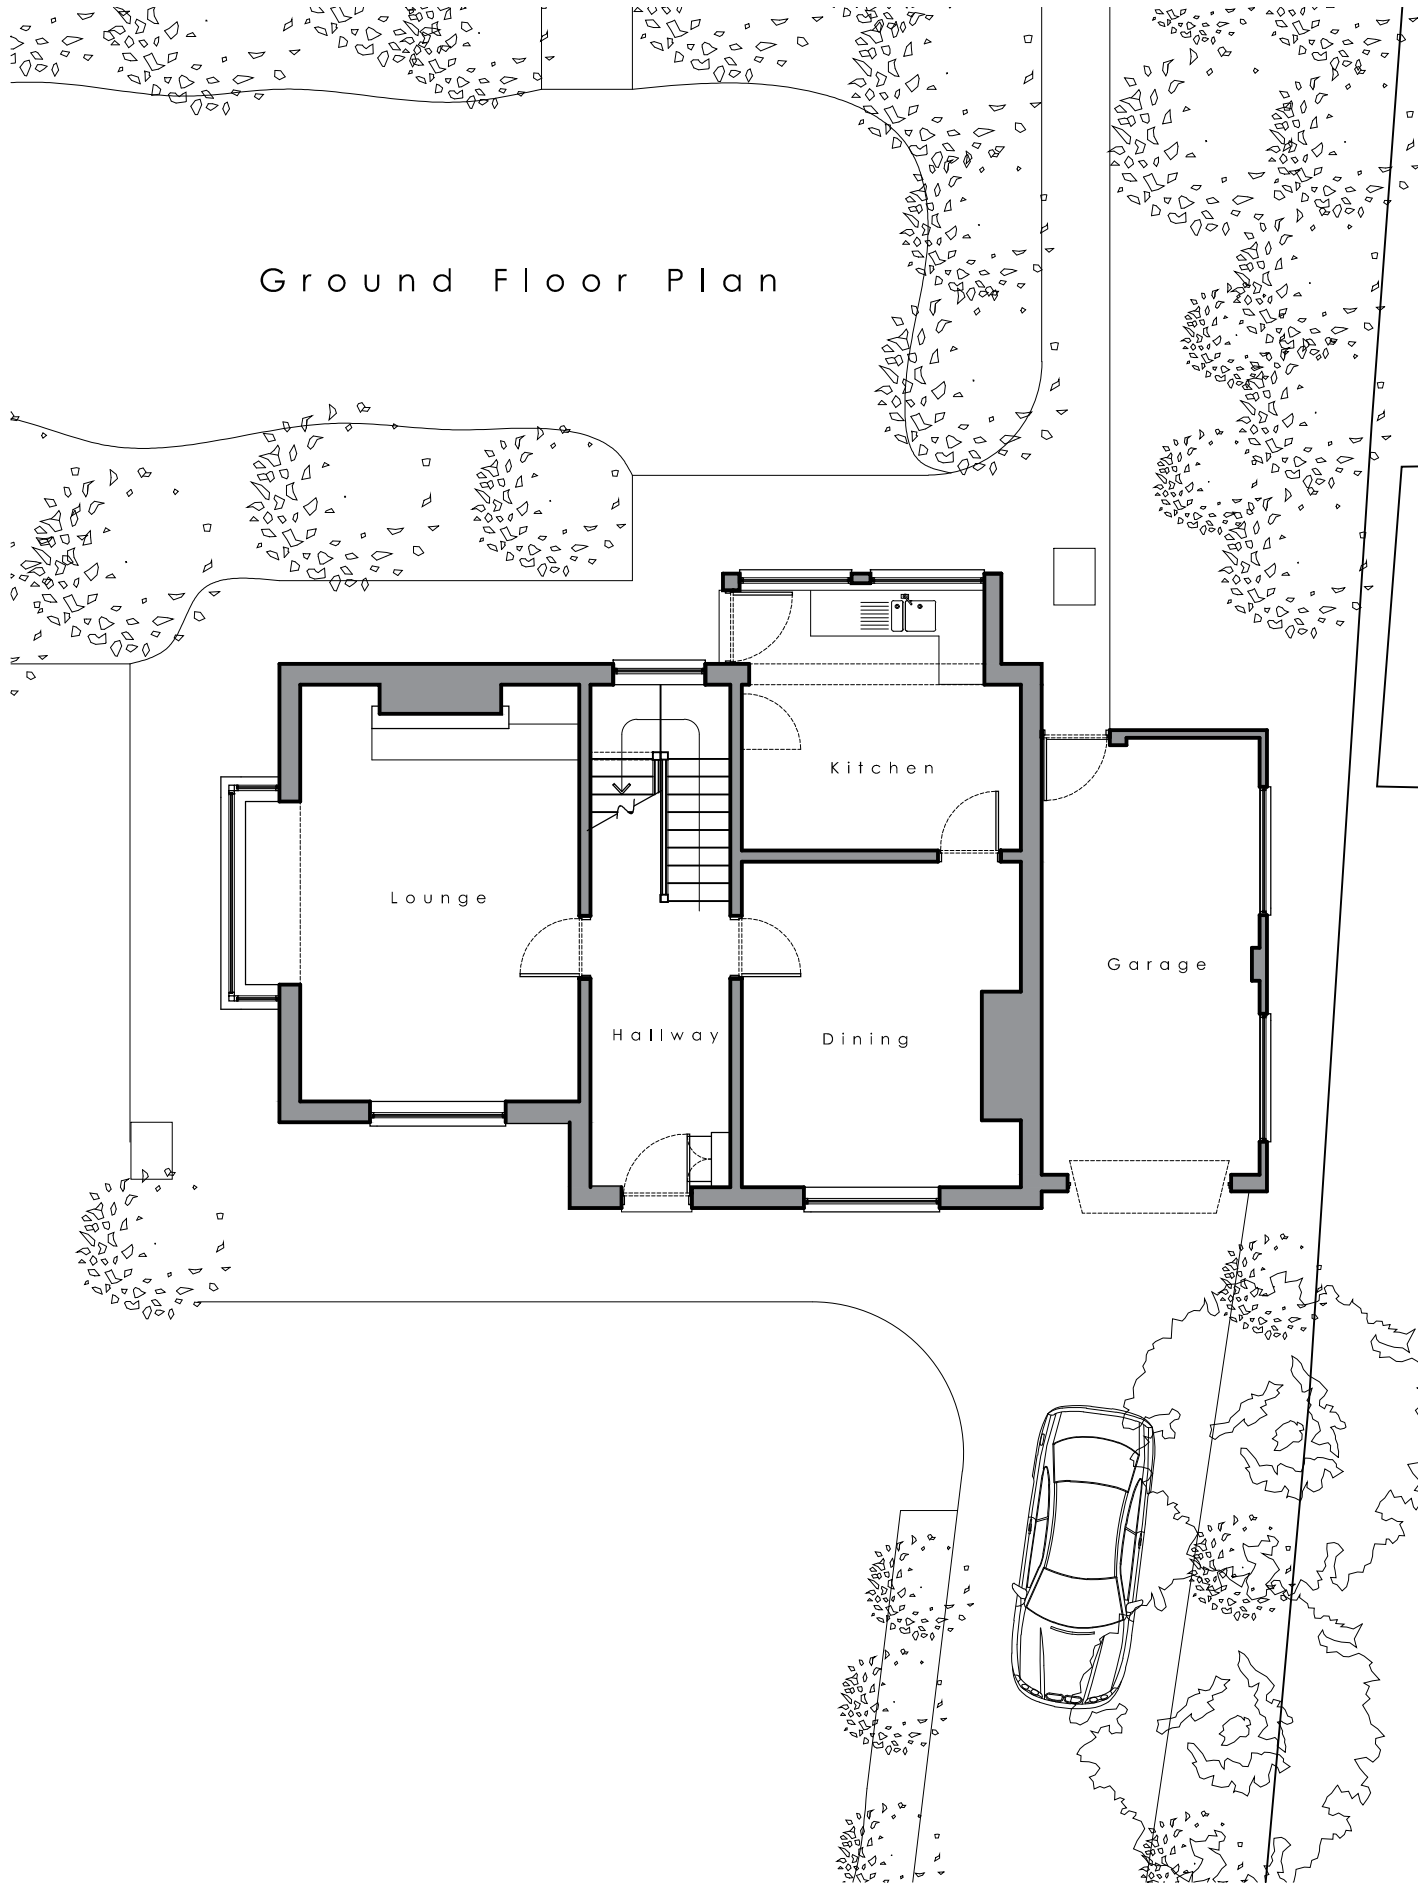

First Floor Plan

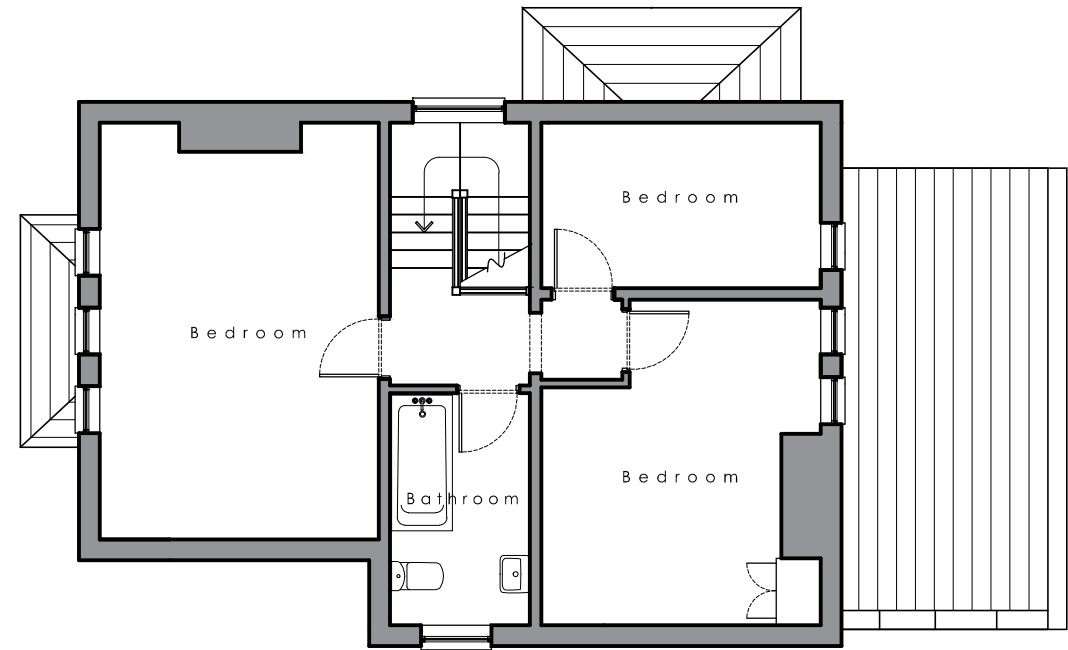

Project/Client

17 Higher Road, Liverpool, L25 0QG
Mr & Mrs Howard

Drawing Title

Existing Floor Plans

Date

July 2023

Status

Planning

Scale

1:100@A3
1 2 mtrs

Drawing Number

23-700-003



info@morpharchitecture.co.uk www.morpharchitecture.co.uk