


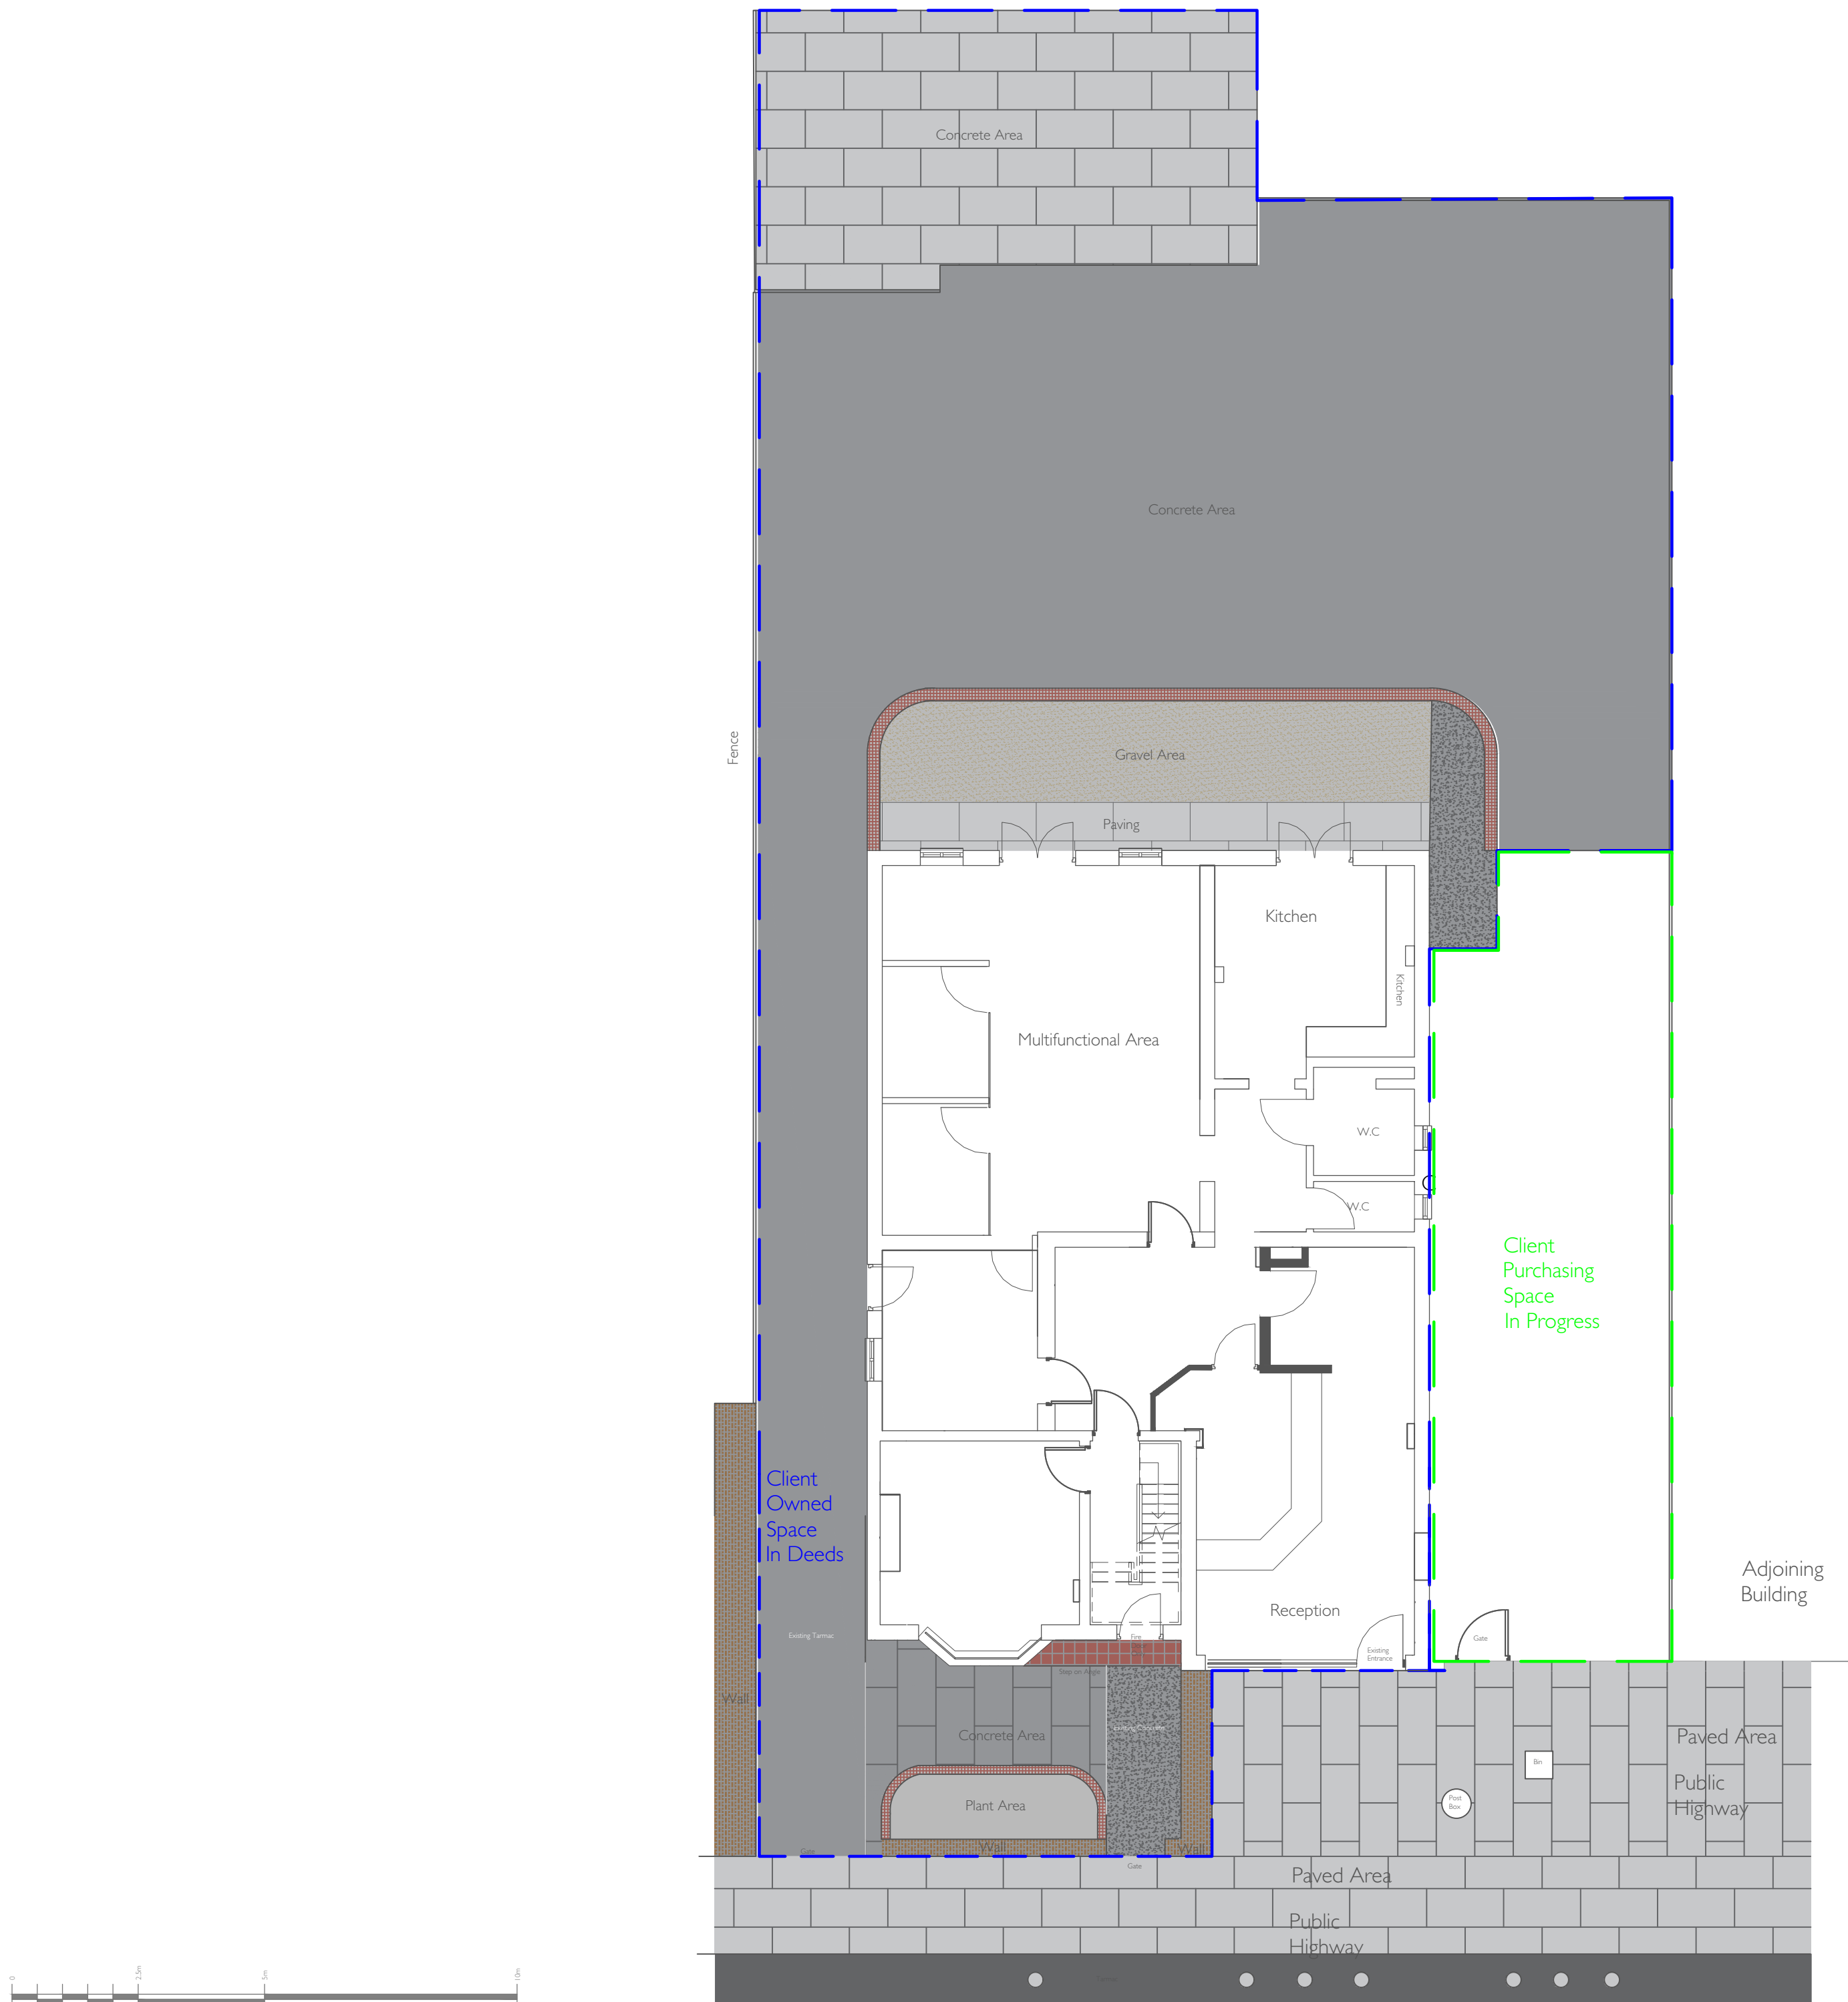

Plan View

FOR COMMENT

17.08.22 Issue Date, AMR Drawn By,

OPUS4
HAPPY SPACES - HAPPY PEOPLE

The Bank Building - 11 Melbourne Street
Salybridge, Cheshire - SK15 2JE

T : 0161 402 3340
W: www.opus-4.com
E: hello@opus-4.com

Client Name
ENTERPIRSE
Floor Number
Ground & First Floor
Client Address
Hall Lane
Liverpool
L36 6AX

Drawing Title:
EXISTING SITE PLAN

Drawn By:
AMR

Scale:
1:100 @ A1

Drawing No	Revision
D9 702 001 020	A