


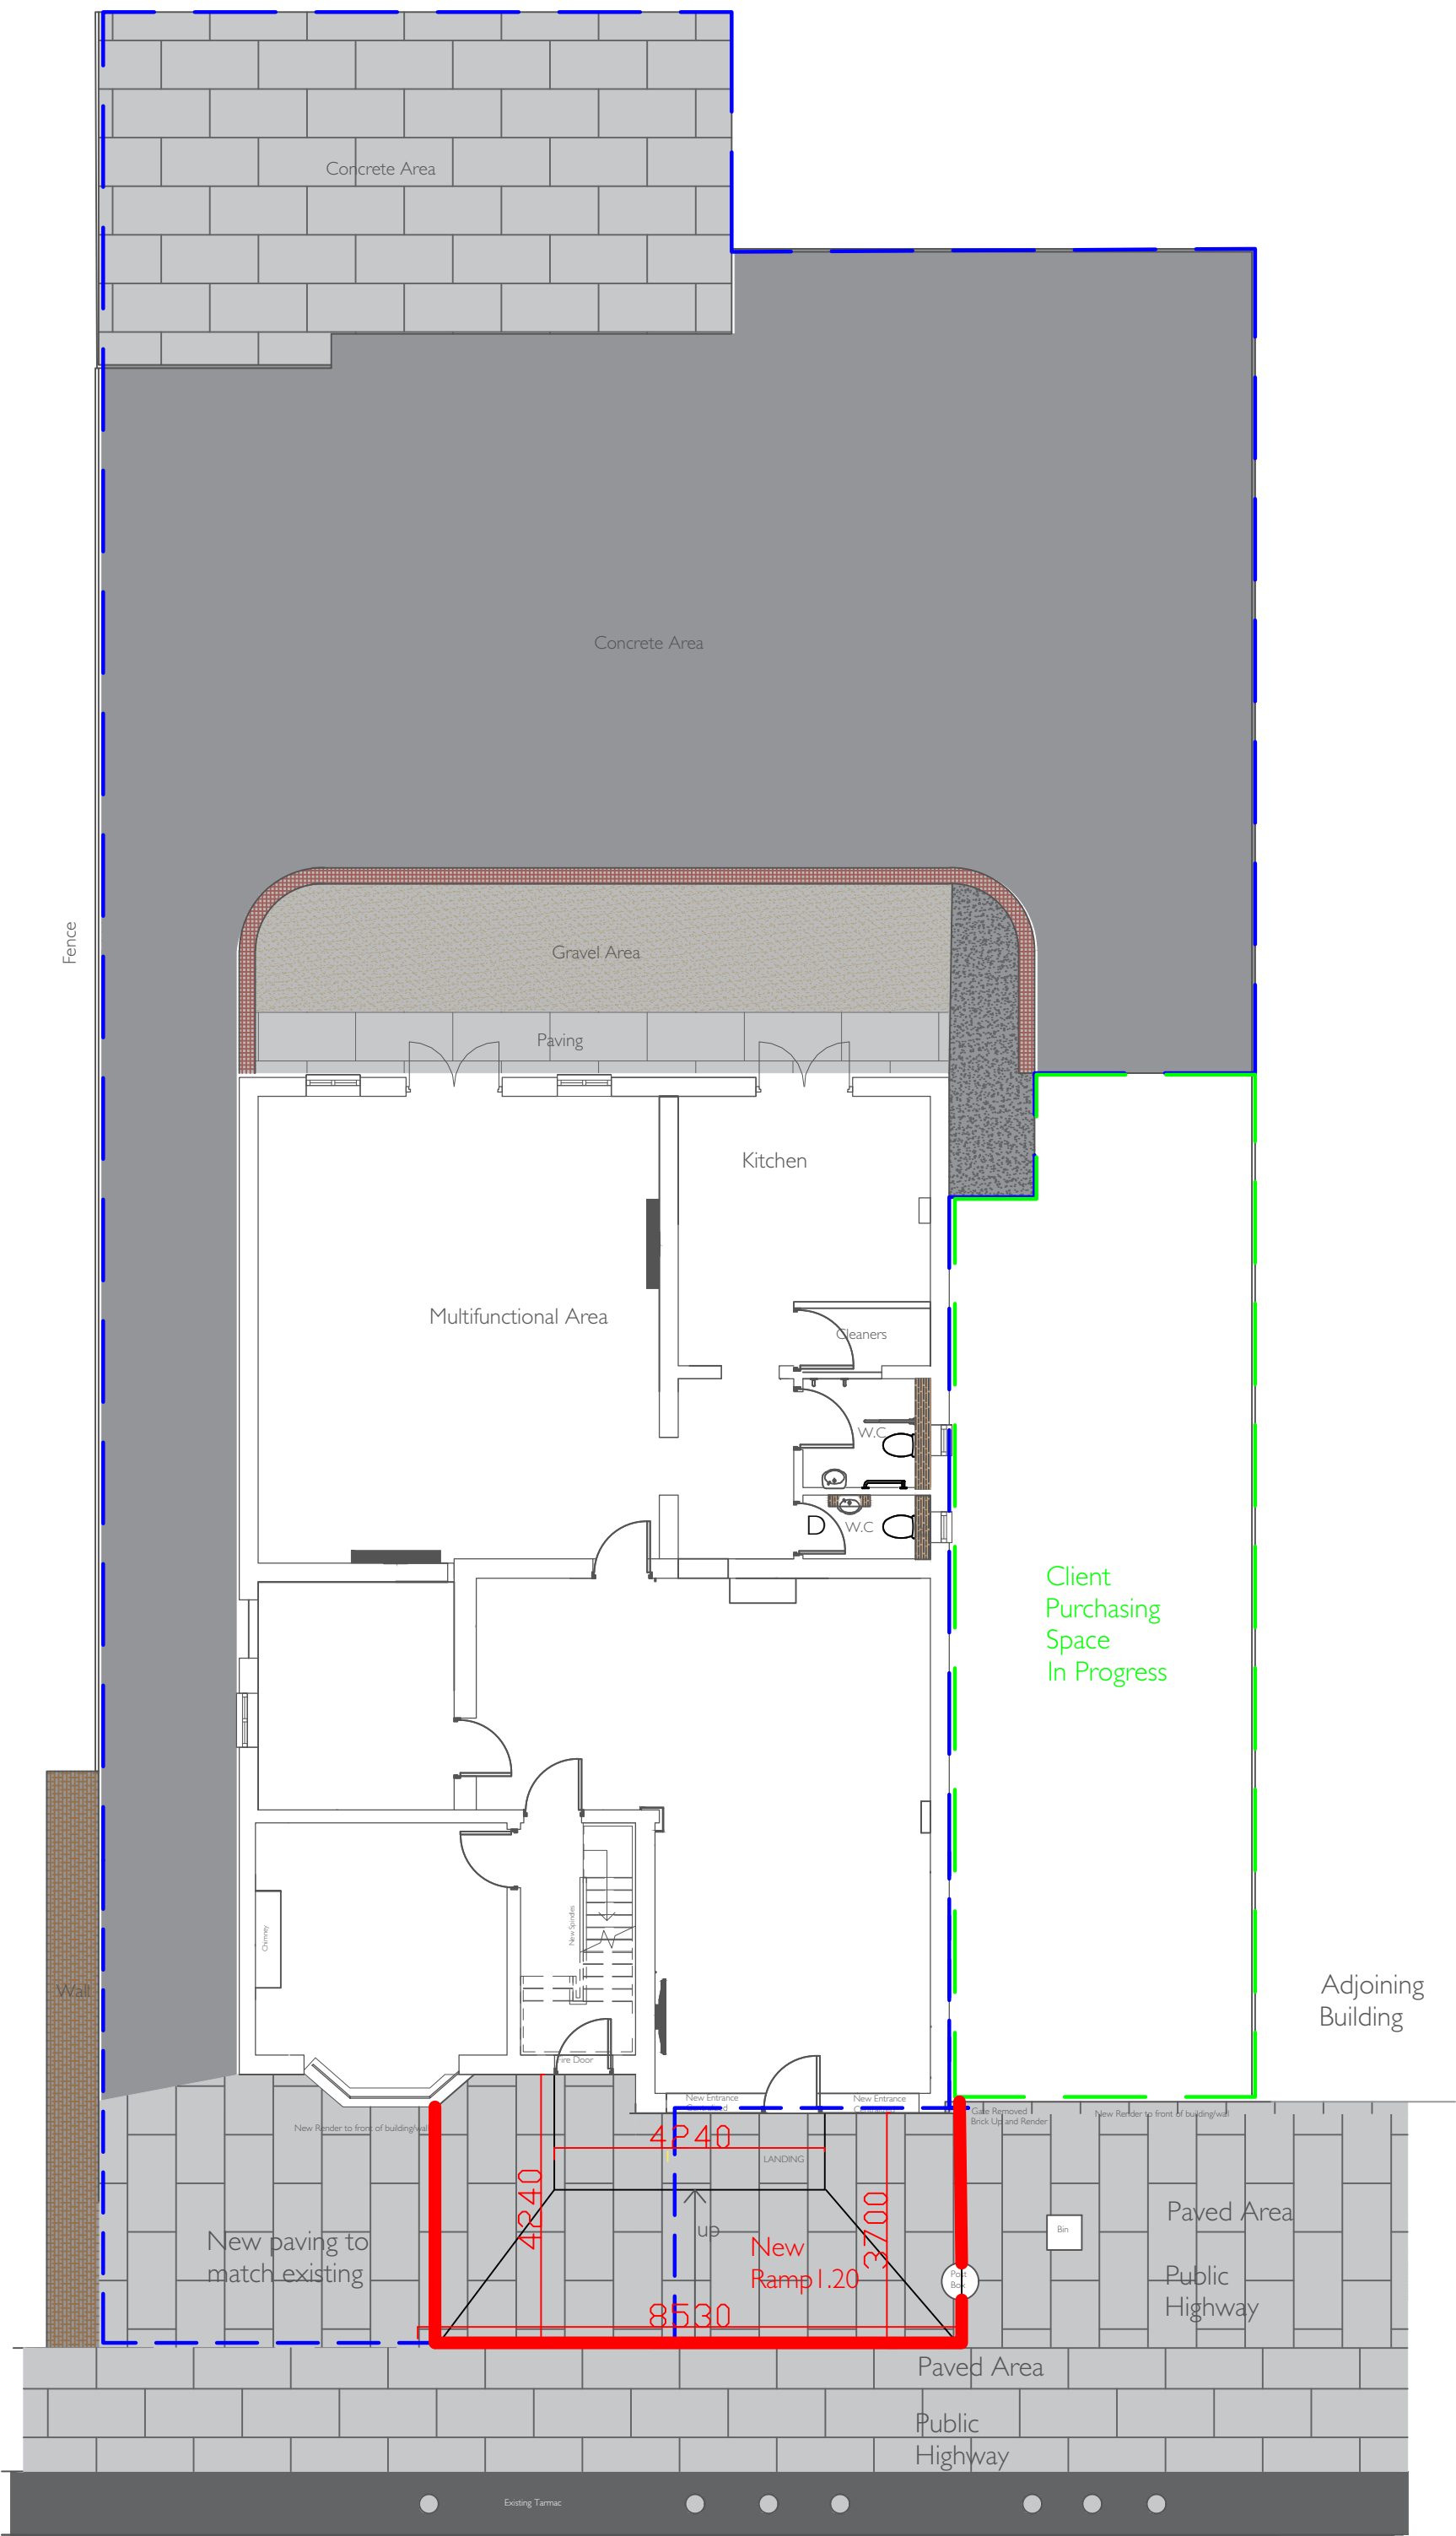

Plan View

This is the property of OPUS 4. Copyright is reserved by them. The drawing is issued on the condition that it is not copied reproduced or retained by, nor disclosed to any unauthorised person, either wholly or in part, without the consent in writing from OPUS 4. Drawings are for general arrangement only. Dimensions to be checked on site by the contractor and discrepancies to be reported in writing prior to commencement of work. **IF IN DOUBT ASK**

FOR COMMENT

17.08.22 Issue Date. AMR Drawn By.

OPUS⁴
 HAPPY SPACES - HAPPY PEOPLE

The Bank Building - 11 Melbourne Street
 Salford, Cheshire - SK15 2JE

T : 0161 402 3340
 W: www.opus-4.com
 E: hello@opus-4.com

Client Name
 ENTERPIRSE

Floor Number
 Ground & First Floor

Client Address
 Hall Lane
 Liverpool
 L36 6AX

Drawing Title:
PROPOSED SITE PLAN

Drawn By:
AMR

Scale:
1:100 @ A1

Drawing No	Revision			
D9	702	001	021	A