




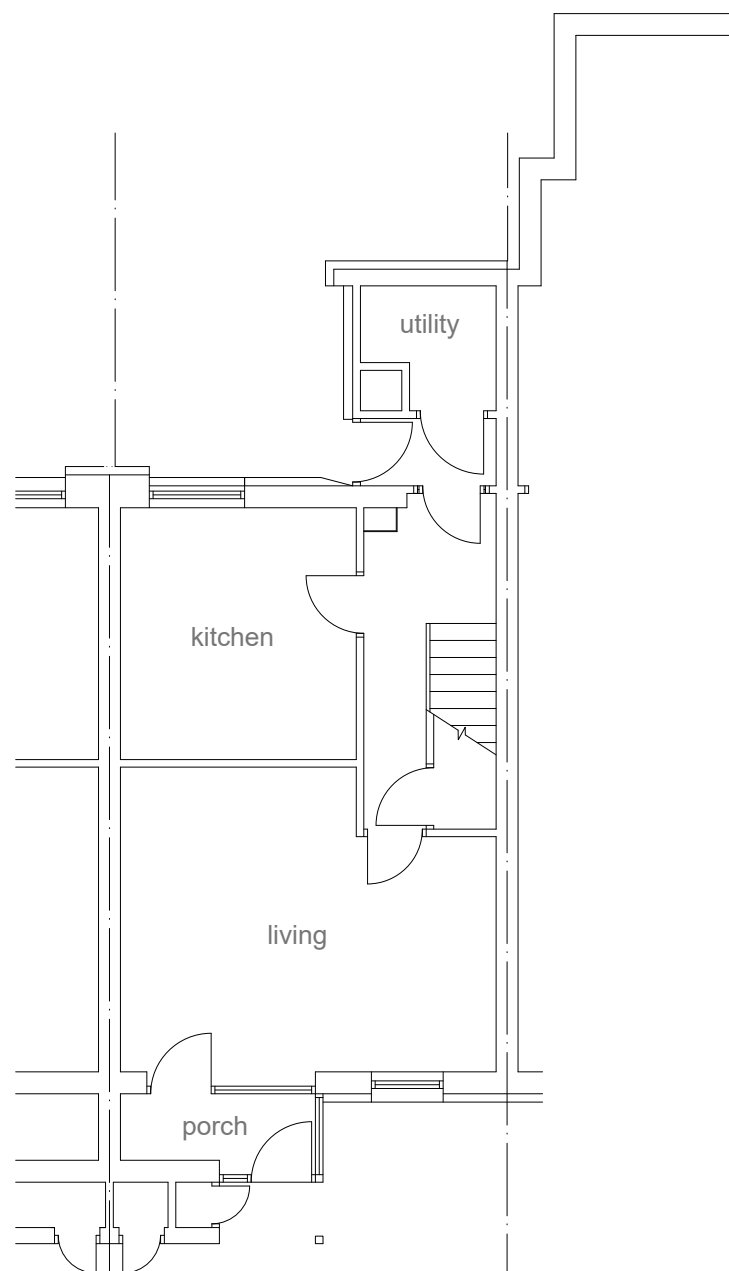



Existing ground floor plan @ 1:100 scale

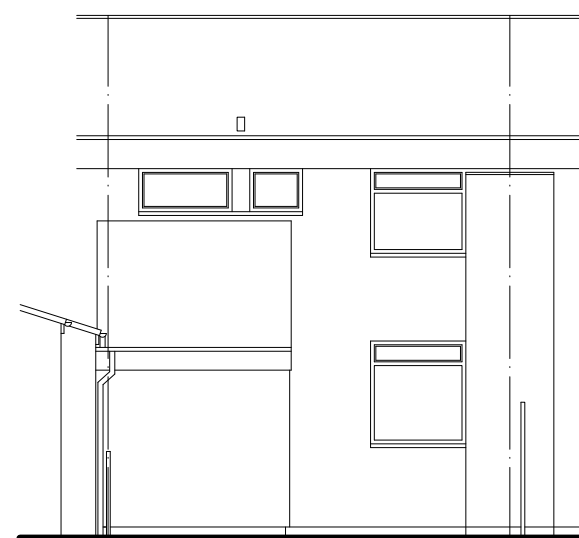

Existing rear elevation @ 1:100 scale

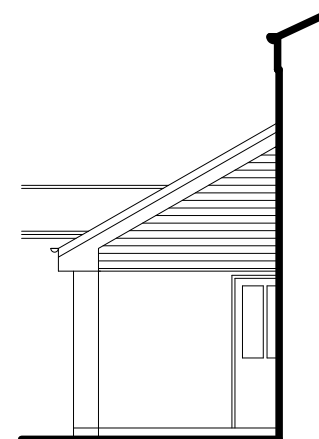

Existing side (east)
elevation @ 1:100 scale

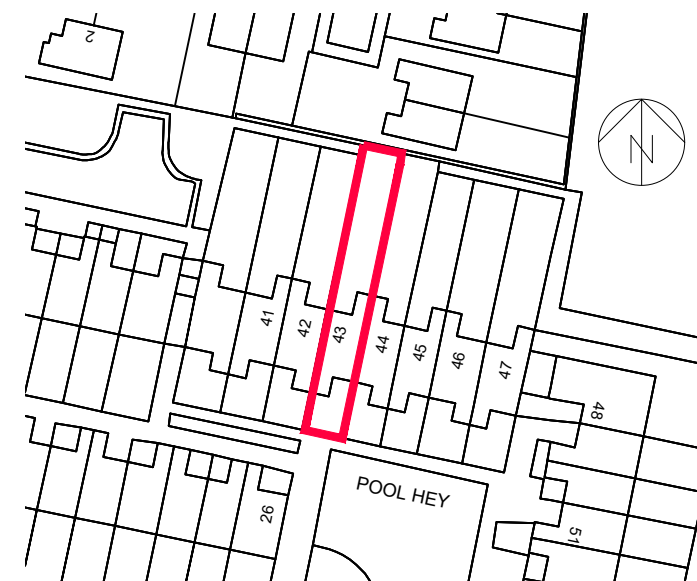 

Location Plan @ 1:1250 scale

Project:

**PROPOSED SINGLE STOREY REAR
BEDROOM EXTENSION**

at:

**43 POOL HEY
STOCKBRIDGE VILLAGE, L28 4ER**

for:

MR JOSEPH SHELBOURNE

EXISTING LAYOUT & LOCATION PLAN

Scale: 1:100 & 1:1250

Date: May 2024

Drawing Number:

144256-01

Revision: