


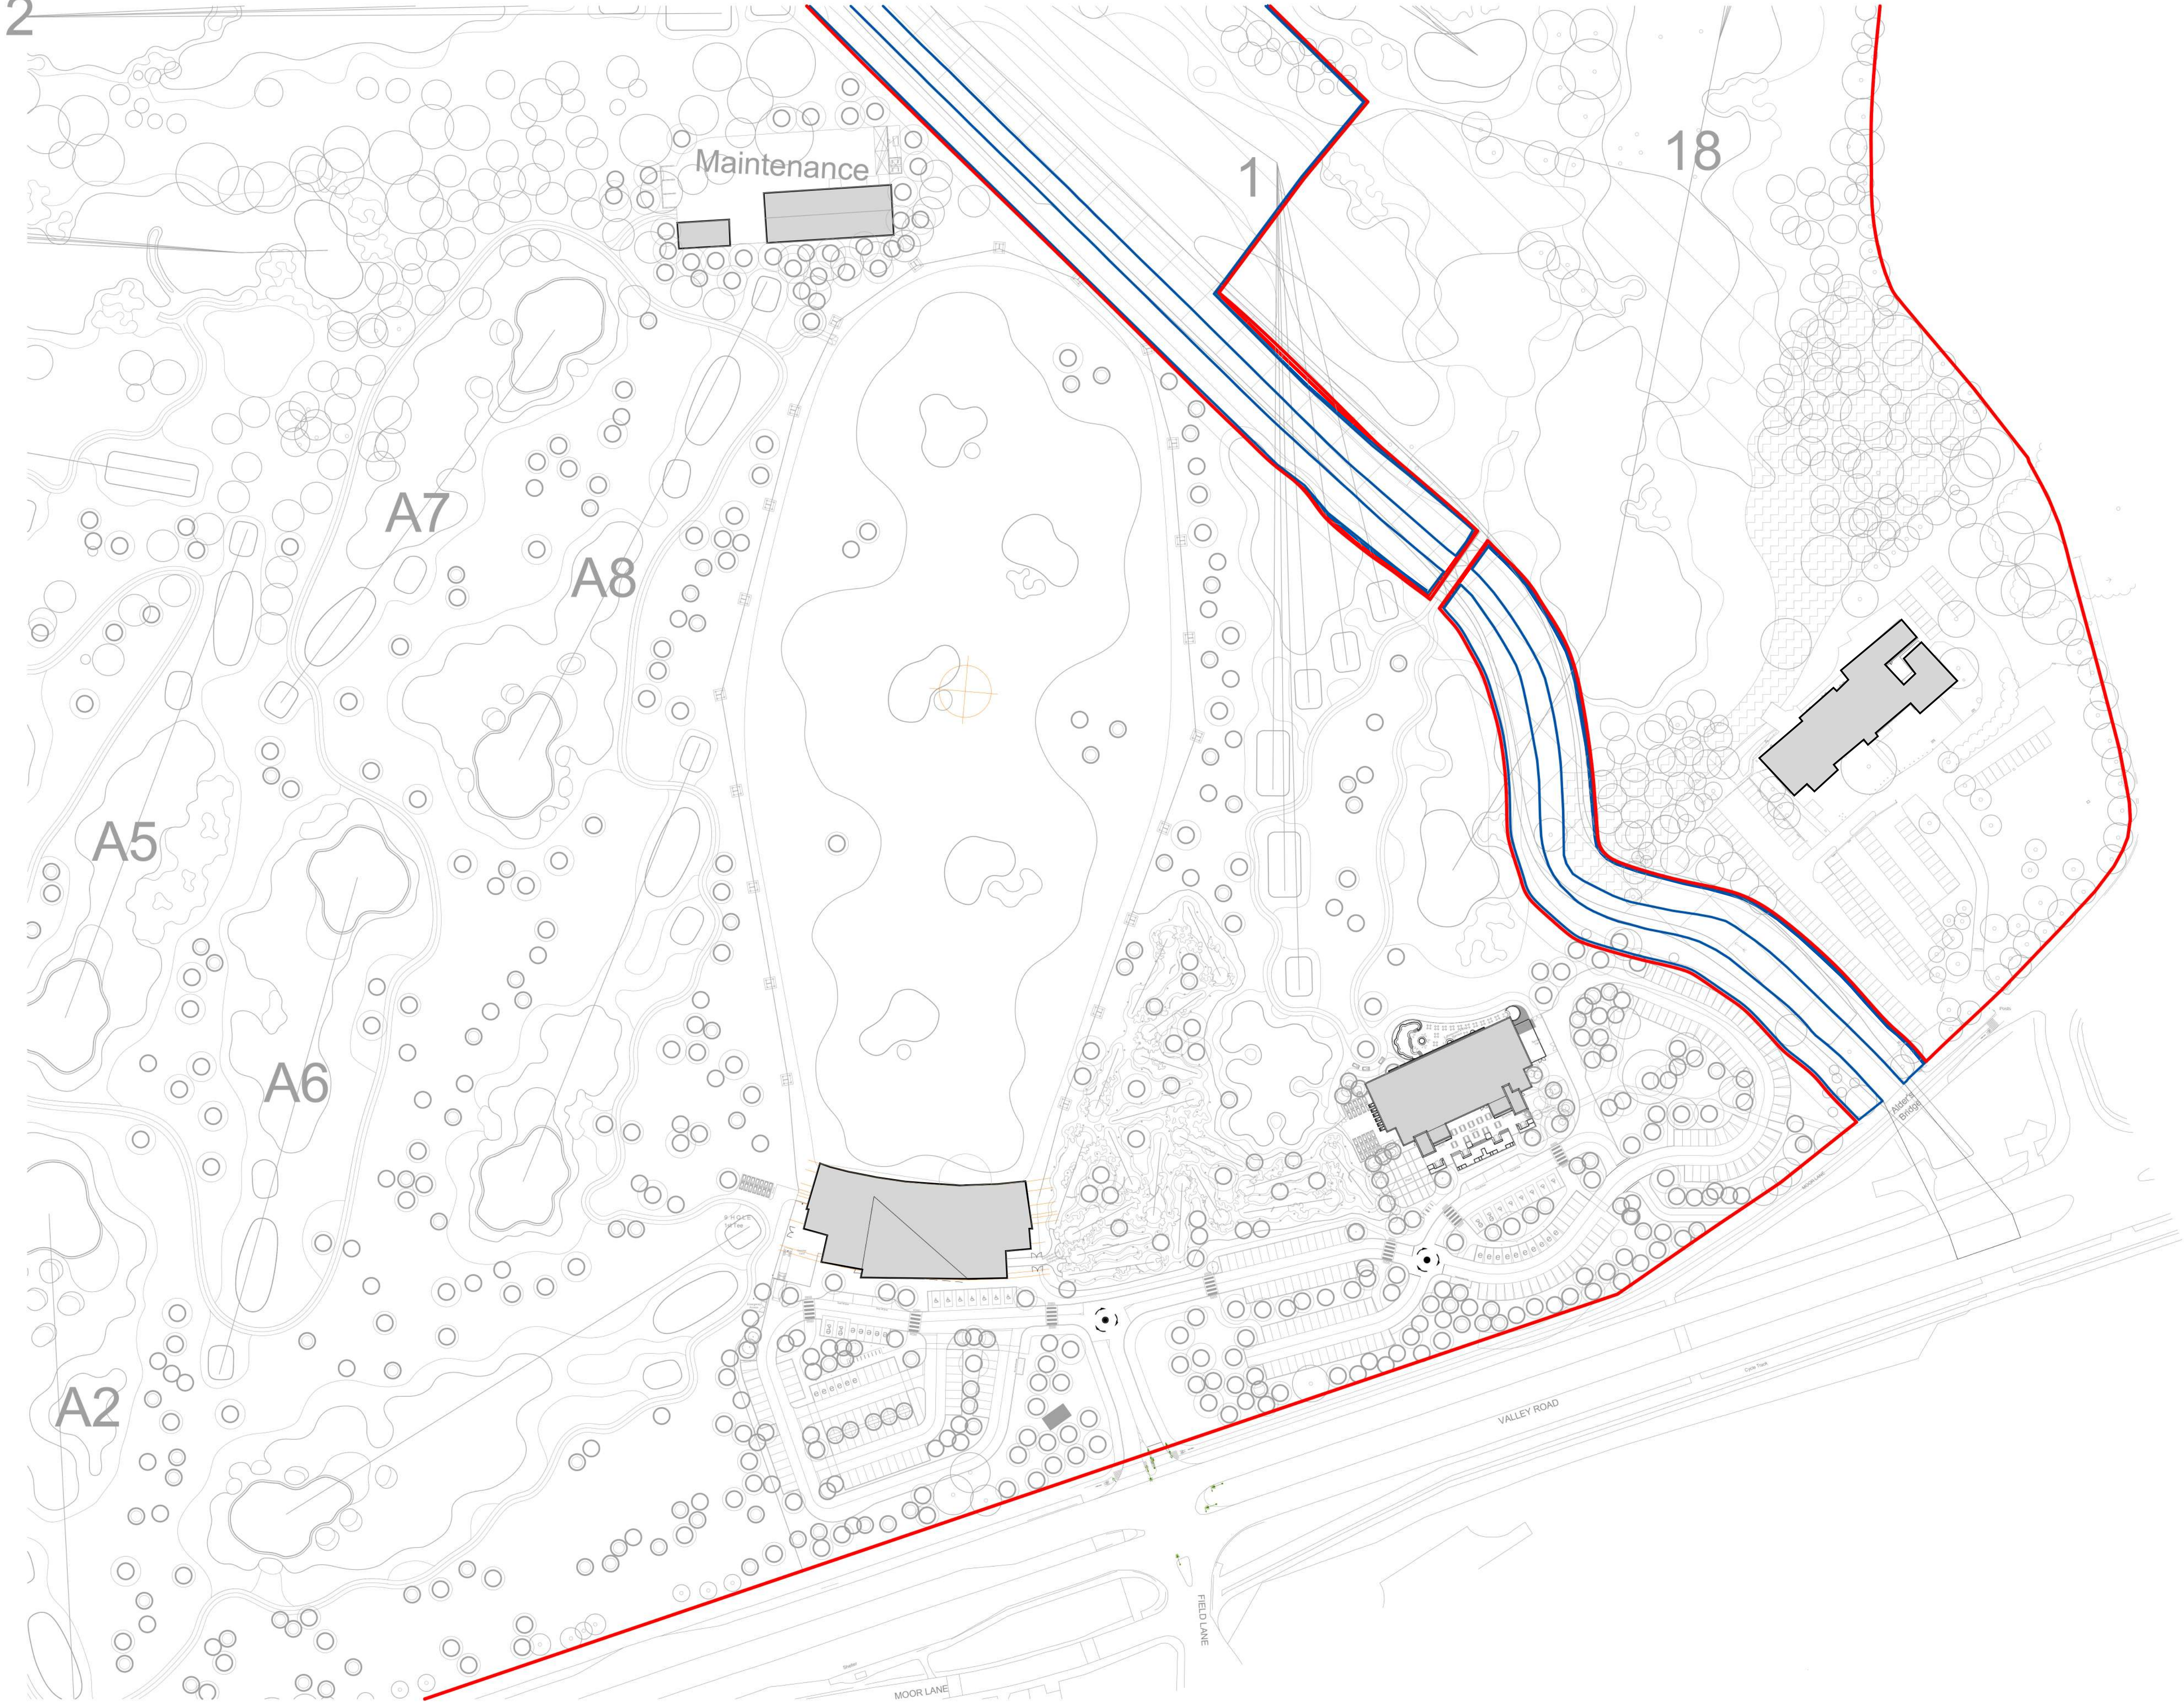

Level 0 Site Plan Buildings
1 : 1000

All dimensions to be checked on site.
Figured dimensions to be read in preference to scaled.
BCA accepts no responsibility for any unauthorised amendments to the drawing and does not permit unauthorised copying of the drawing.
This drawing is copyright and remains the property of BCA unless otherwise agreed.

Date	Rev.	Description	Issued
13/04/23	P1	Planning	OB
15/05/23	P2	Additional Cycle Parking	OB
11/10/23	P3	Southwest corner of parking amended to Tracking Sweep	OB
14/11/23	P4	Amended red line boundary	OB
21/02/24	P5	Academy parking rearranged	OB

Parking

New Parking

Driving Range & 9 Hole Golf Course	
Standard	74
Electric Vehicle Charge	11
Accessible	7
Accessible EV	2
Total	94

Adventure Golf	
Standard	60
Total	60

Club House	
Standard	85
Electric Vehicle Charge	10
Accessible	6
Accessible EV	2
Total	103

Total New Parking	257
-------------------	-----

Retained Existing Parking

Standard	133
Total	133

Total Parking	390
---------------	-----

Motorcycle Parking

Driving Range & 9 Hole Golf Course	6
Adventure Golf	0
Club House	8
Total	14

Cycle Parking

Staff Cycle Storage	10
Customer Cycle Parking - Club House	10
Customer Cycle Parking - Courses	18
Total	38



Brock Carmichael
19 Old Hall Street
Liverpool, L3 9LQ
brockcarmichael.co.uk
+44 (0) 151 242 6222

Client: Green Circle Leisure
BCA Project Ref: 22.017
Project Title: Kirkby Valley Golf Course
Drawing Title: Site Plan Proposed - Buildings
Drawing Number: 22017 - BCA - ZZ - ZZ - DR - A - 02101

Drawn By: OB
Checked By: JC
Date: 21/02/24
Scale: S1
Revision: P5
Sheet: 1 of 1000