


All dimensions to be checked on site.  
Figured dimensions to be read in preference to scaled.  
BCA accepts no responsibility for any unauthorised amendments to the drawing and does not permit unauthorised copying of the drawing.

This drawing is copyright and remains the property of BCA unless otherwise agreed.

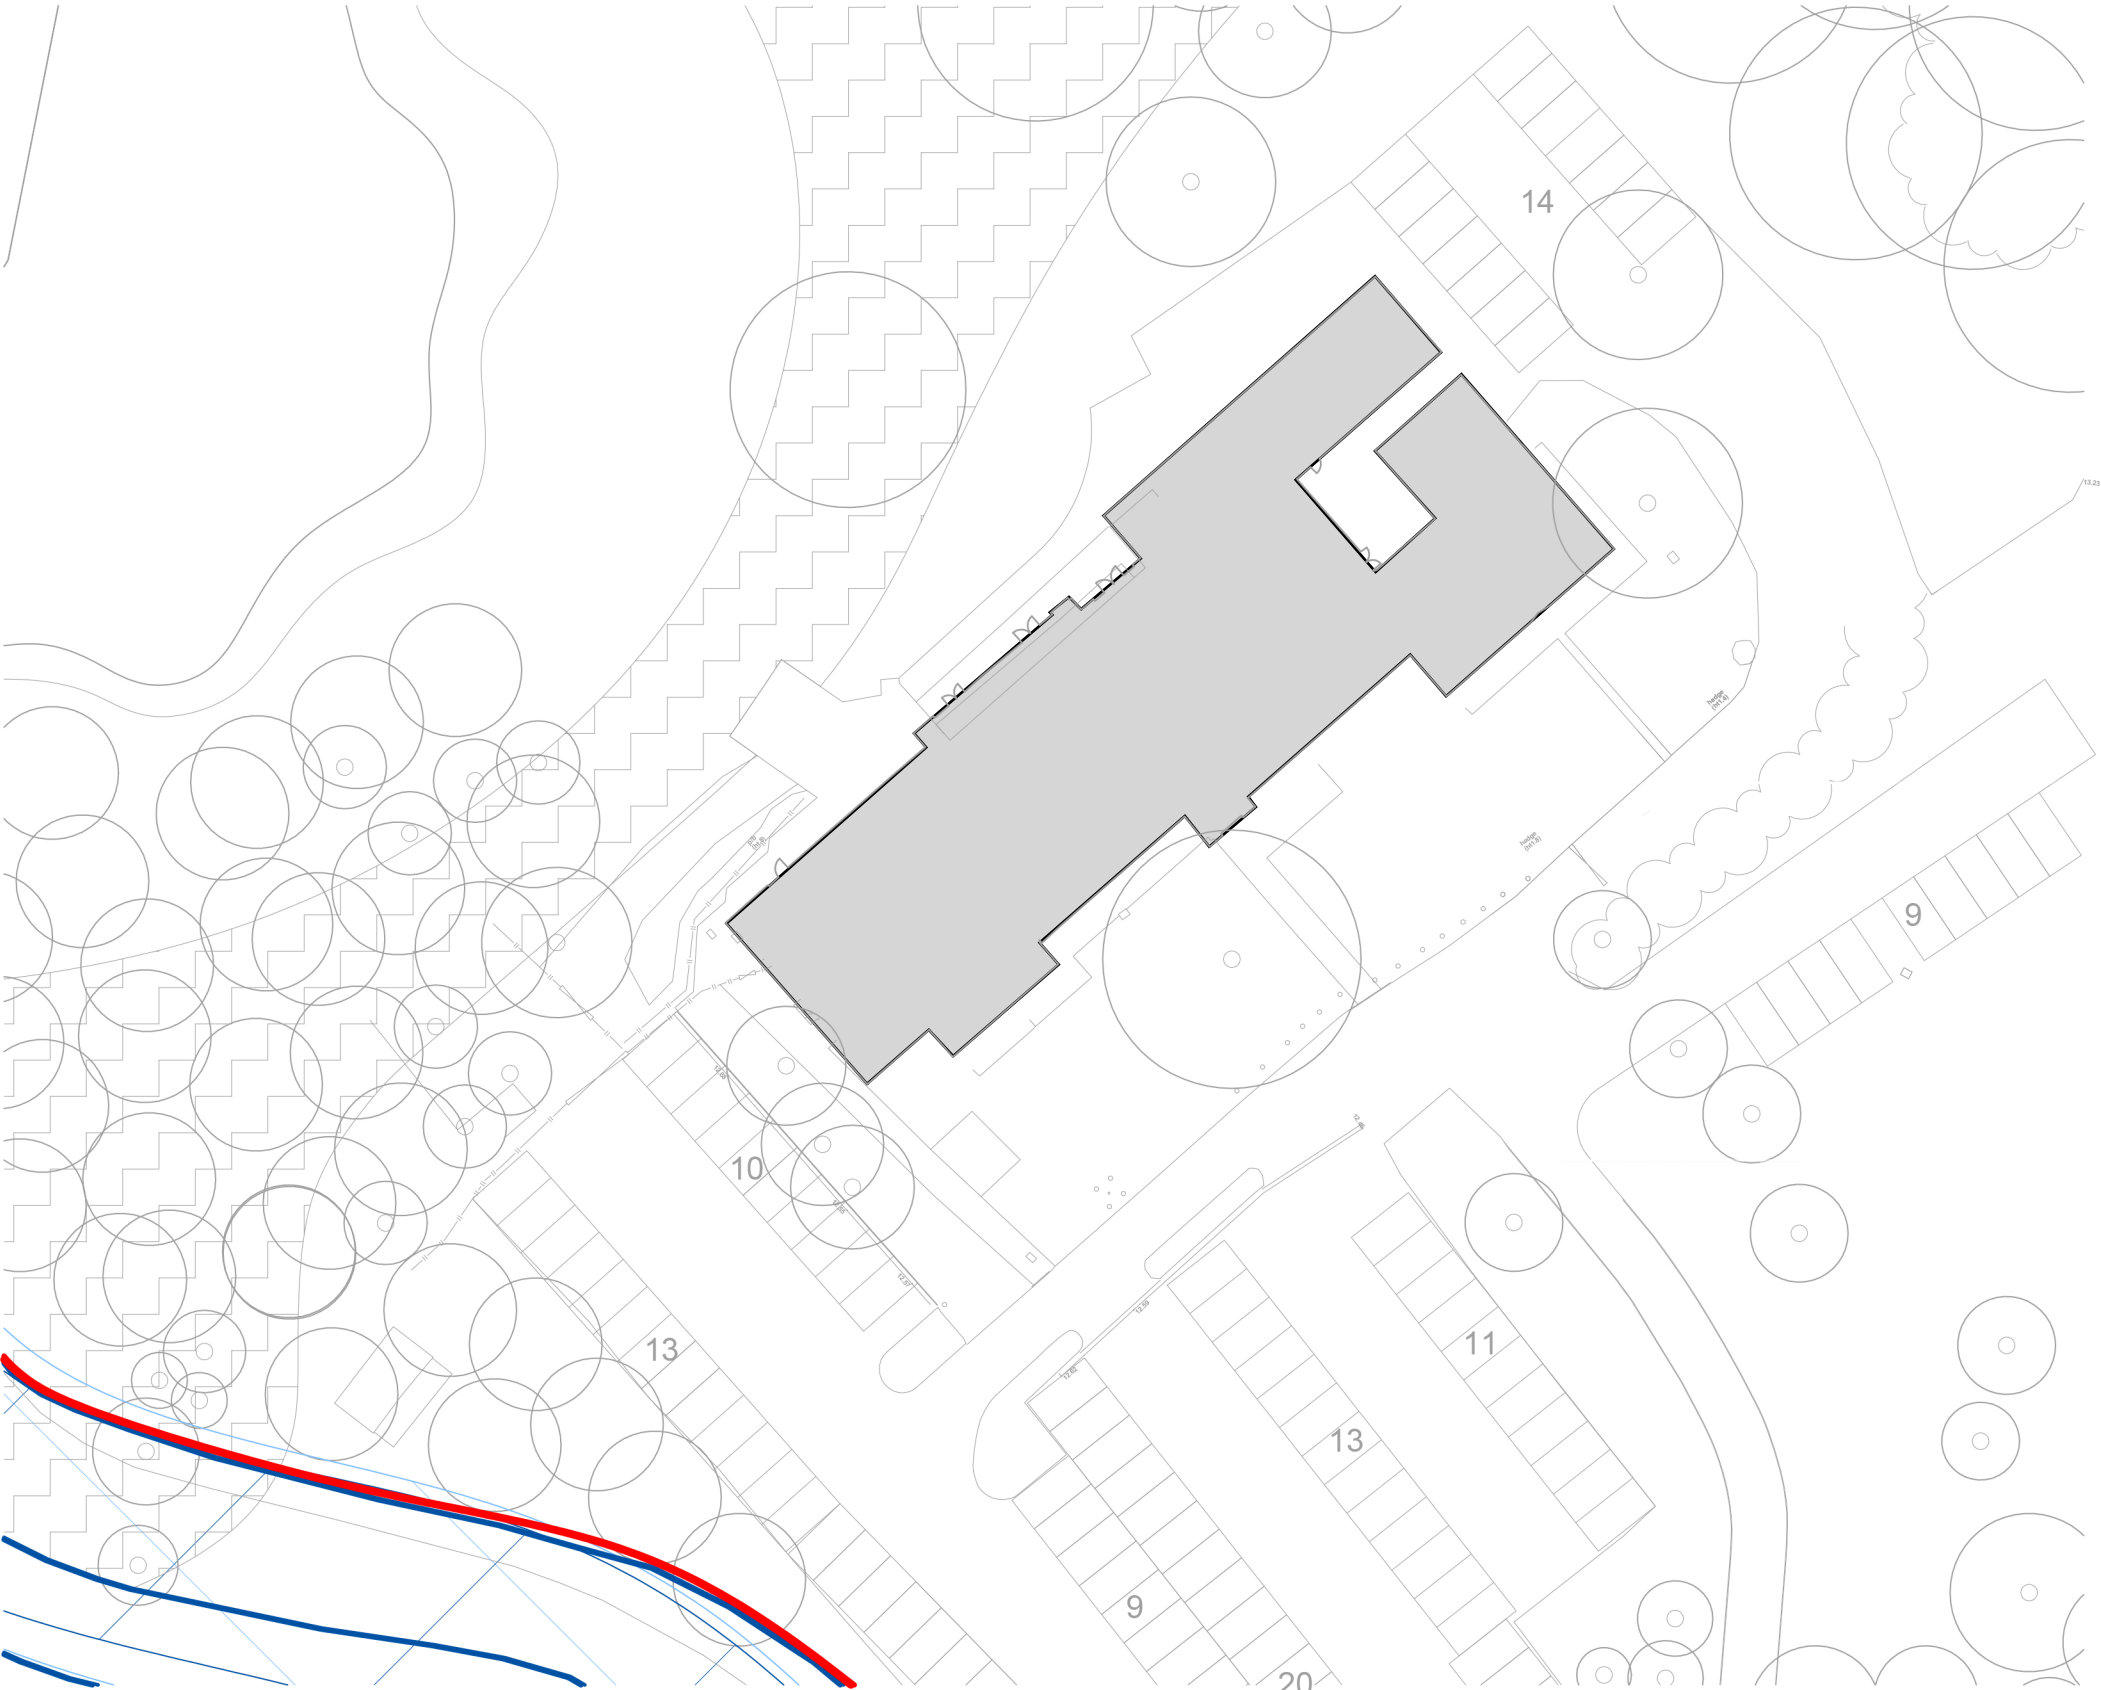

| Date     | Rev. | Description                | Issued |
|----------|------|----------------------------|--------|
| 23/03/23 | P1   | Final Comment for Planning | OB     |
| 14/11/23 | P2   | Amended red line boundary  | OB     |
| 21/02/24 | P3   | Academy parking rearranged | OB     |

Site Plan Proposed Academy  
1 : 500



**Brock Carmichael**  
19 Old Hall Street  
Liverpool, L3 9LQ  
[brockcarmichael.co.uk](http://brockcarmichael.co.uk)  
+44 (0) 151 242 6222

Client  
Green Circle Leisure  
BCA Project Ref  
22.017  
Drawing Title  
Site Plan Proposed - Academy  
Drawing Reference  
22017 - BCA - ZZ - ZZ - DR - A - 02102

Project Title  
Kirkby Valley Golf Course  
Date  
21/02/24  
Scale@A3  
1 : 500

Drawn By  
OB  
Checked By  
JC  
Date  
21/02/24  
Scale@A3  
1 : 500

Status  
S1  
Revision  
P3