




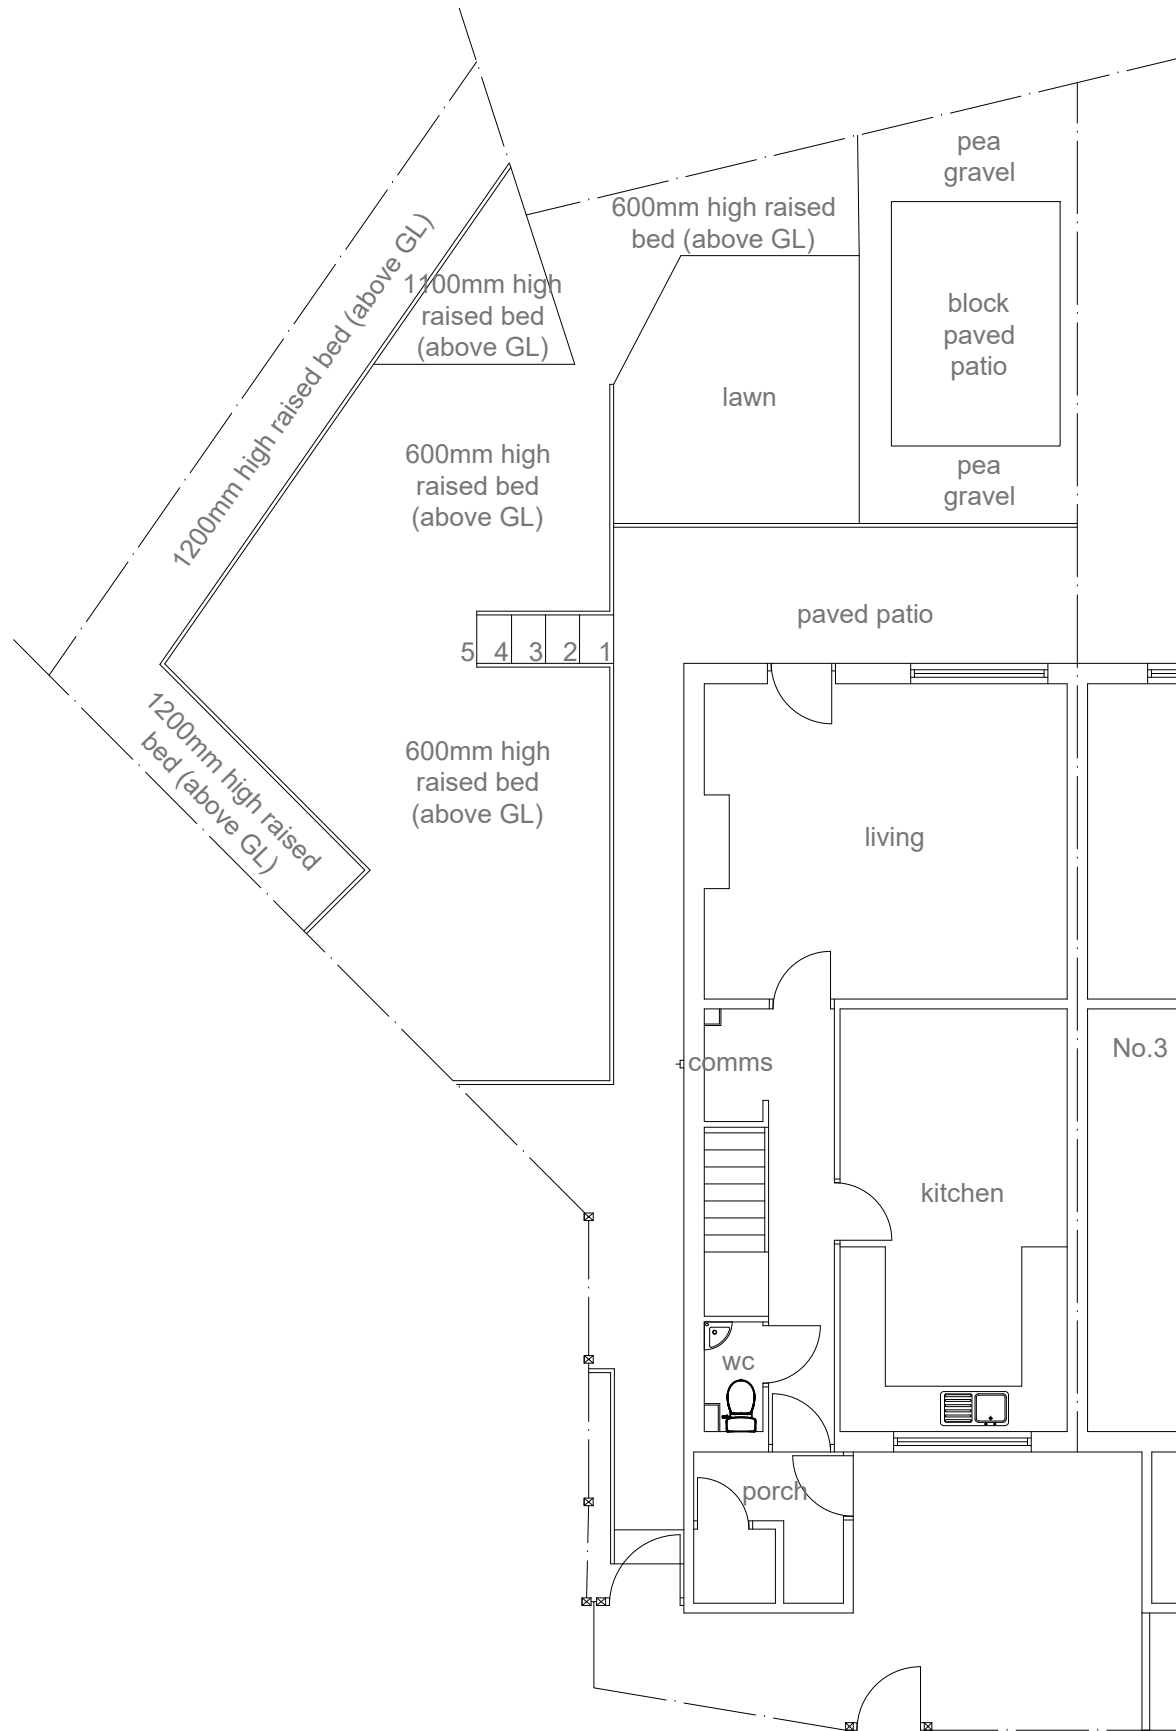


Existing ground floor plan @ 1:100 scale

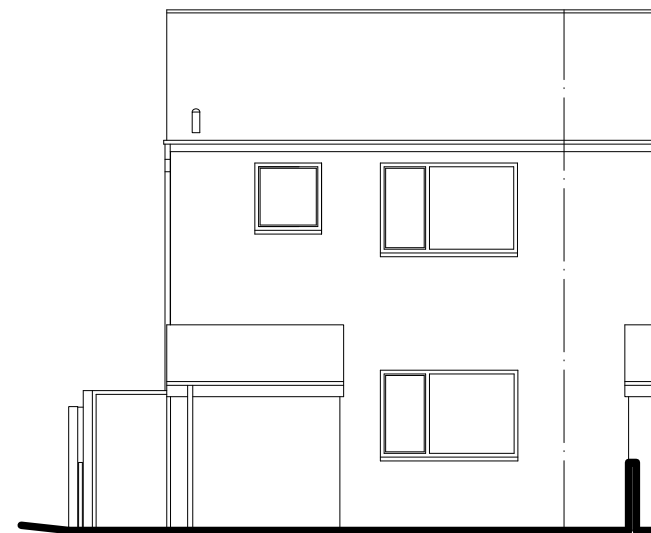



Existing front elevation @ 1:100 scale

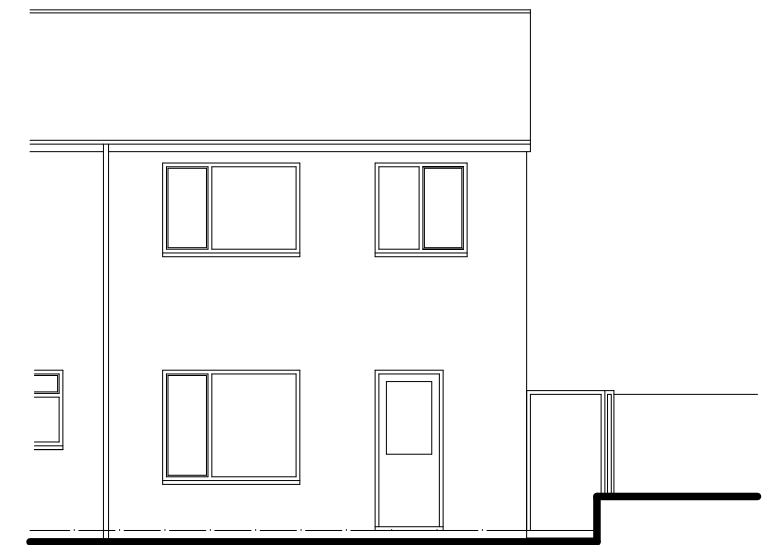


Existing rear elevation @ 1:100 scale

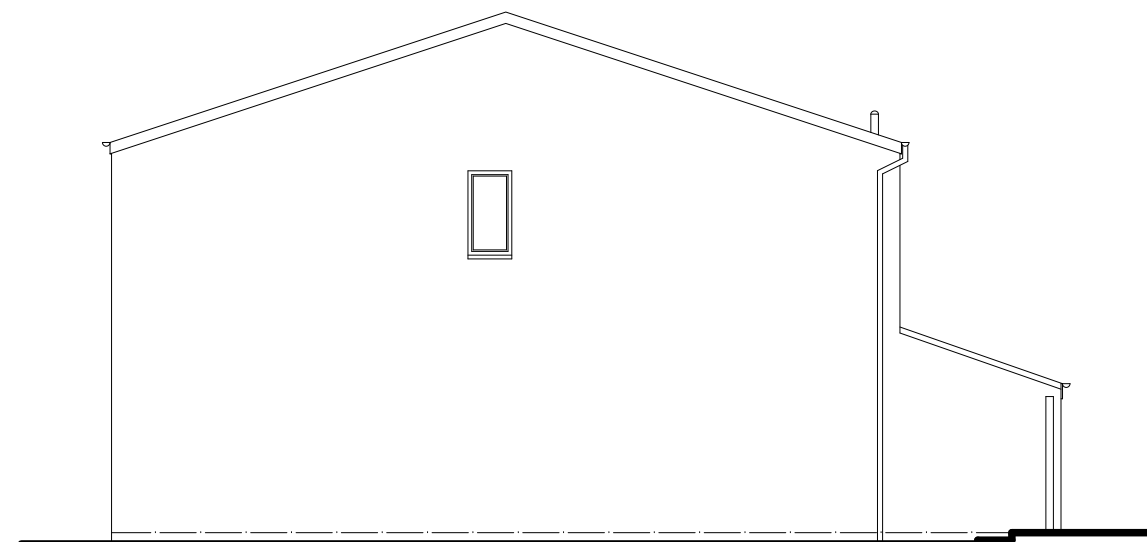

Existing side (west) elevation @ 1:100 scale

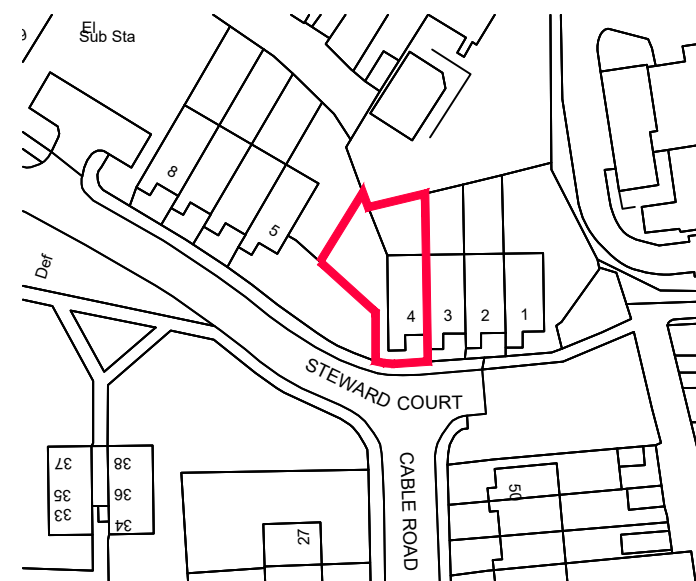 

Location Plan @ 1:1250 scale

 

Project:
**PROPOSED SINGLE STOREY SIDE /
REAR BEDROOM AND SHOWER ROOM
EXTENSION**
at:
**4 STEWARD COURT
PRESCOT, L35 5HE**
for:
MR PATRICK DOOLEY

EXISTING LAYOUT & LOCATION PLAN

Scale: 1:100 & 1:1250 Date: February 2024

Drawing Number: 2000643-01 Revision: