




Proposed Side Elevation

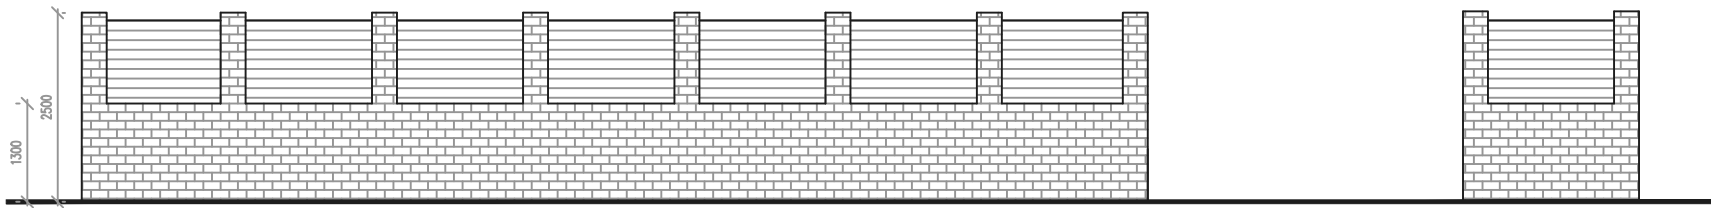


Proposed Front Elevation

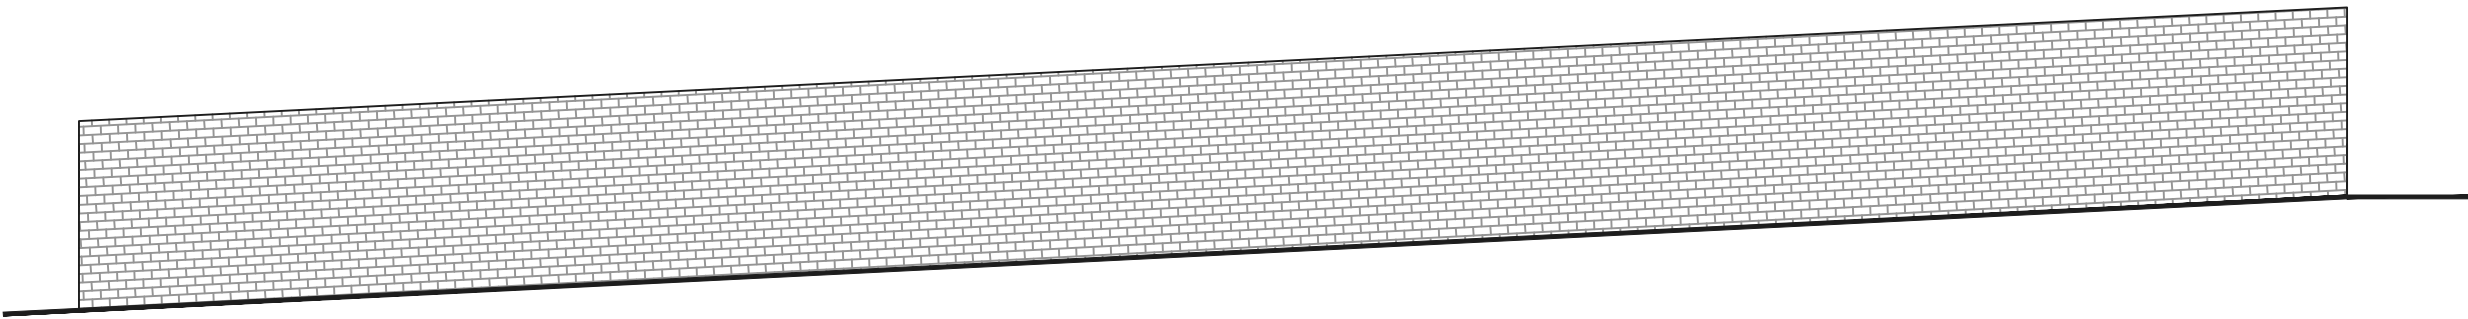

Existing Side Elevation

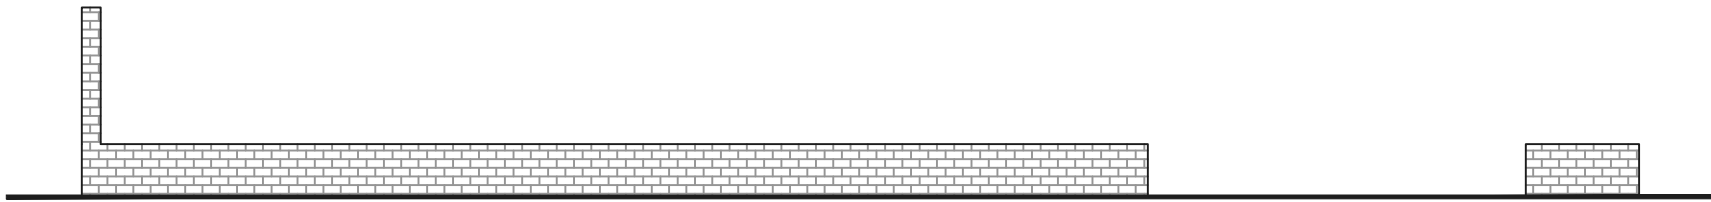

Existing Front Elevation

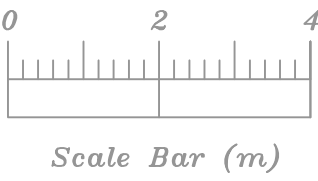

Address				
8 St Marys Road, L36				
Job Title				
New Boundary Wall				
Drawing title				
Existing and proposed elevs				
Chkd	Appvd	date	scale	Dwg No.
		June '25	1:100/ A1	002