



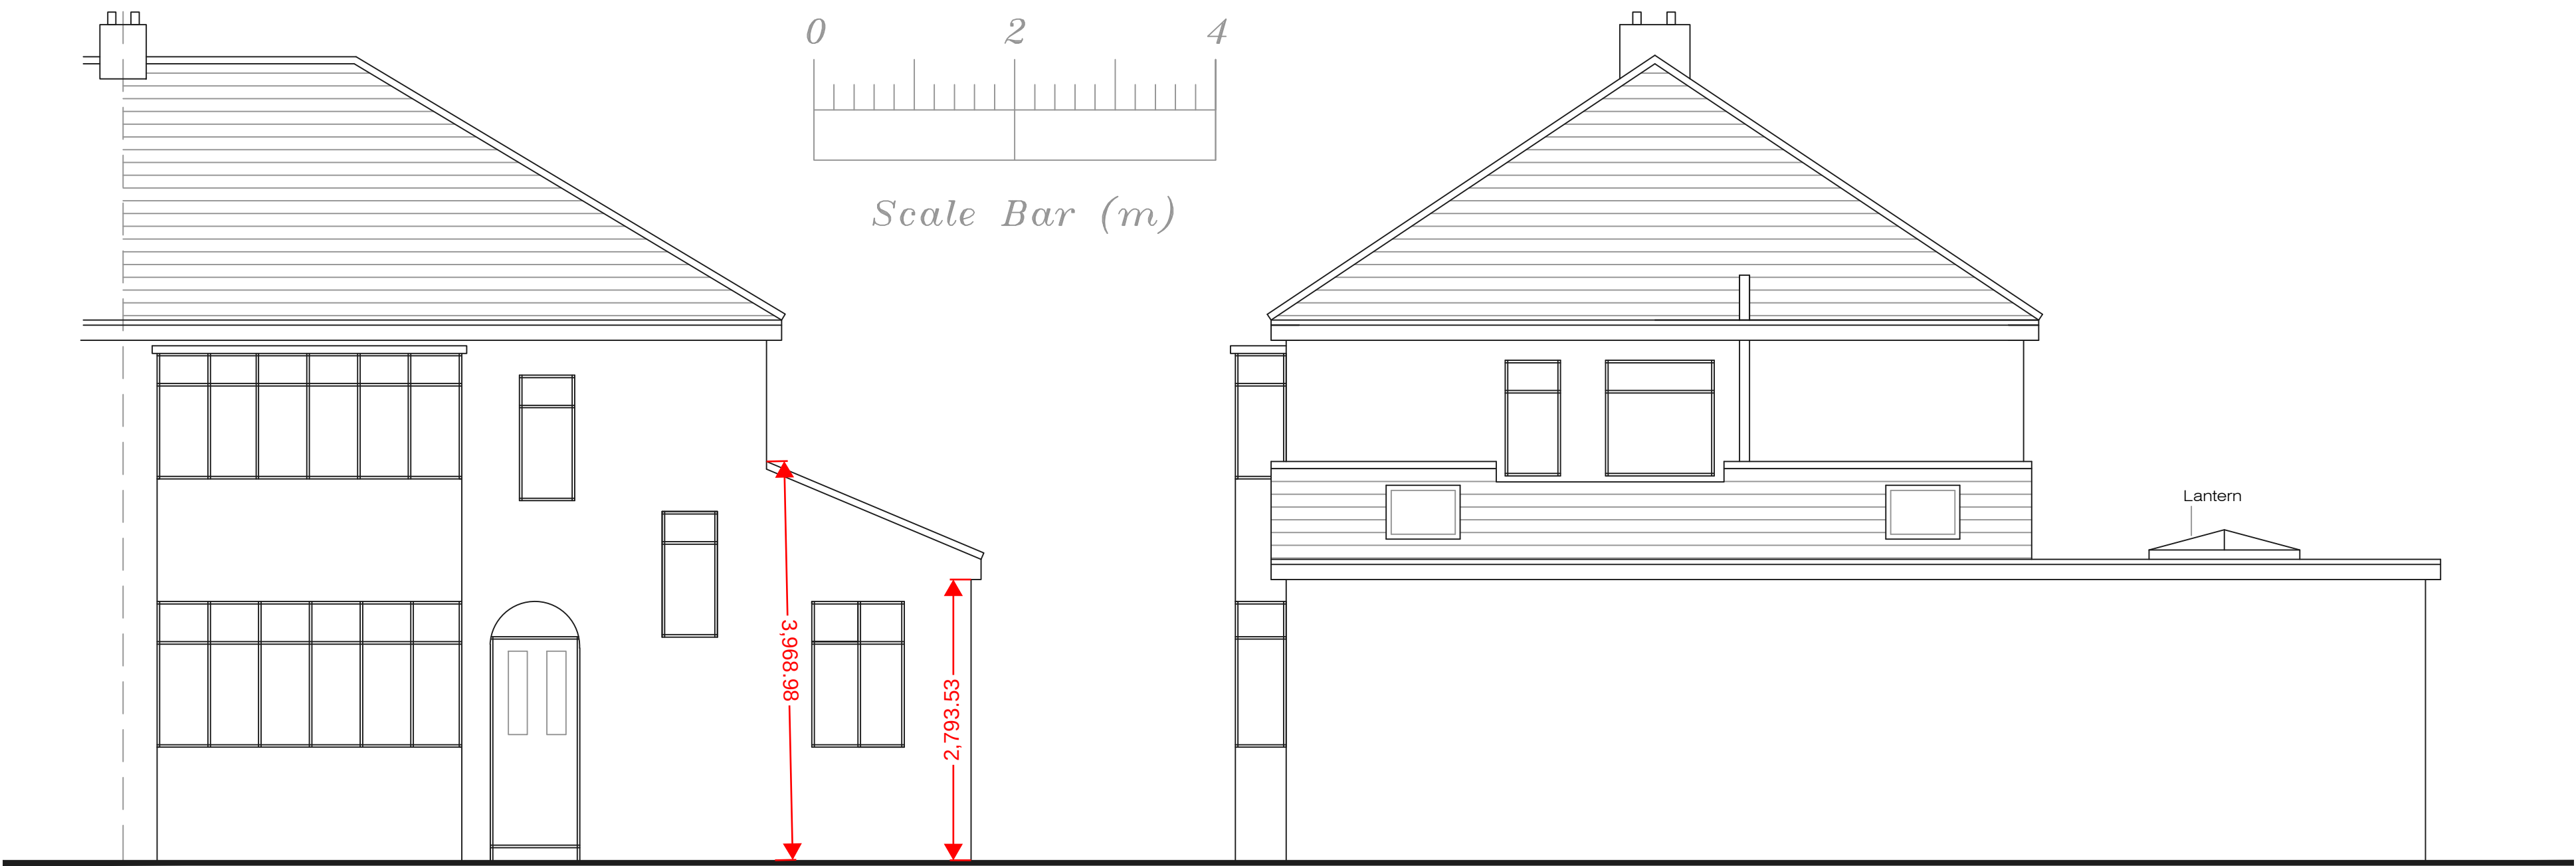

Proposed Front Elevation

Proposed Side Elevation

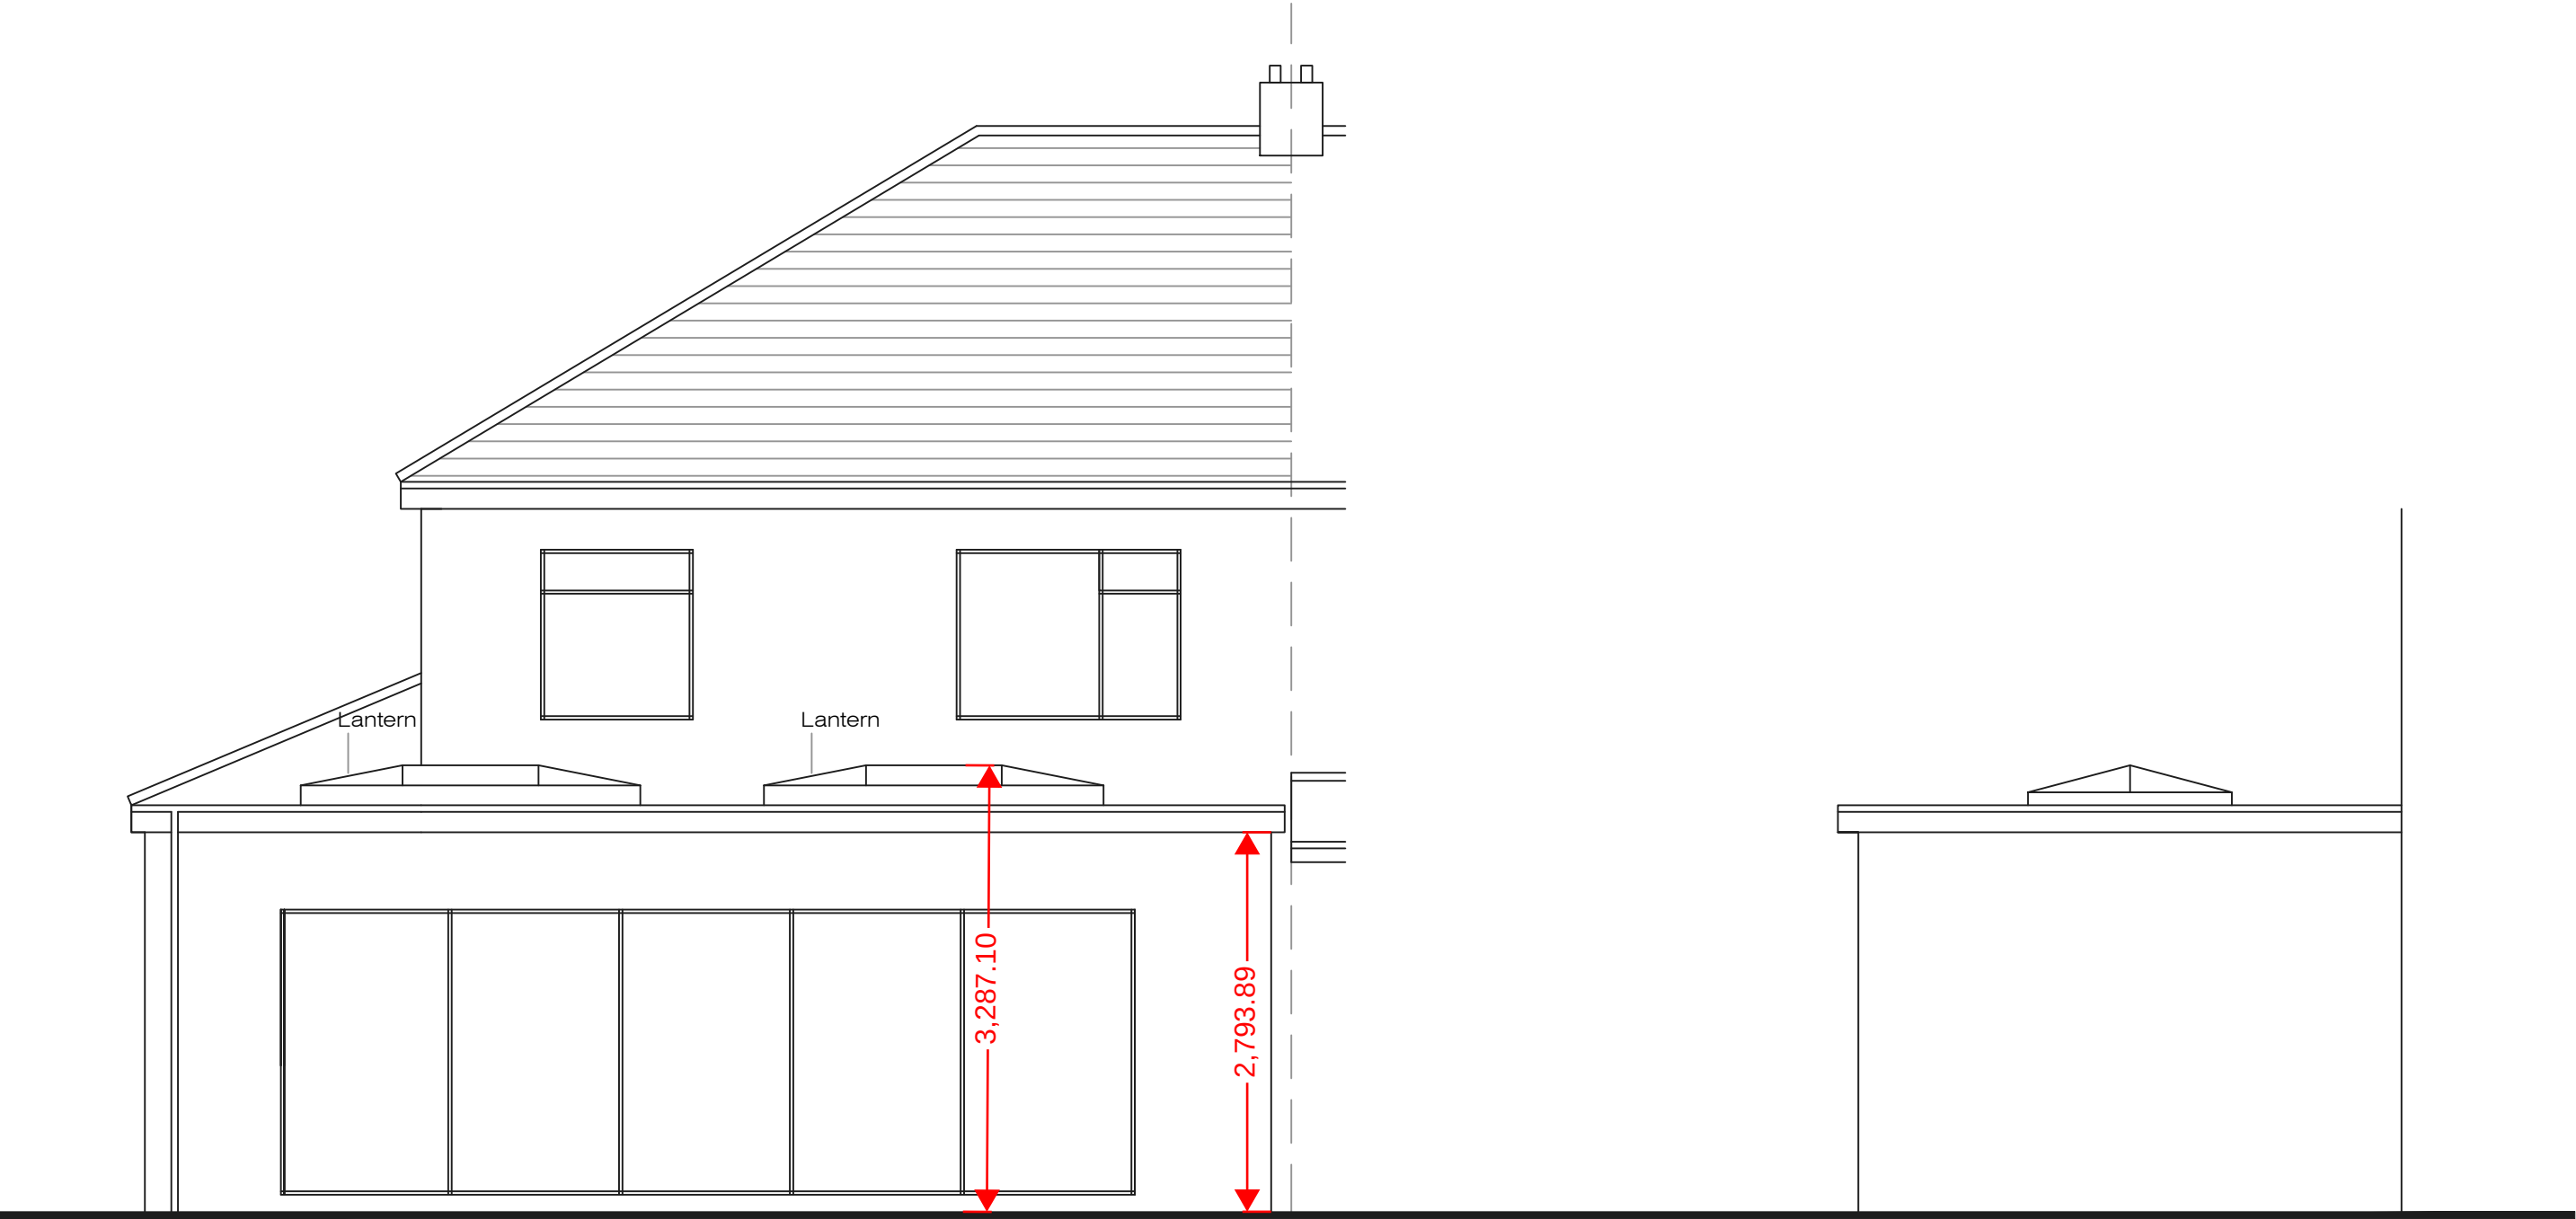

Proposed Rear Elevation

Proposed Side Elevation

Address				
31 Yew Tree Road, L25				
Job Title				
Single storey side and rear extension				
Drawing title				
Proposed Elevations				
Chkd	Appvd	date	scale	Dwg No.
		July '22	1:50 @ A2	003