

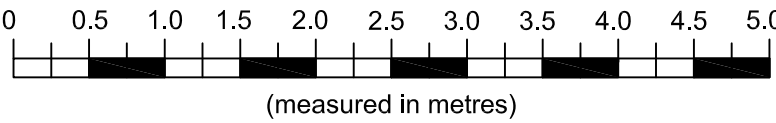


The Contractor is responsible for checking dimensions and any discrepancy to be verified with the Architects before proceeding. Figured dimensions to be worked to only. Subject to all Local Authority and Statutory approvals.  
DO NOT SCALE

PLANNING

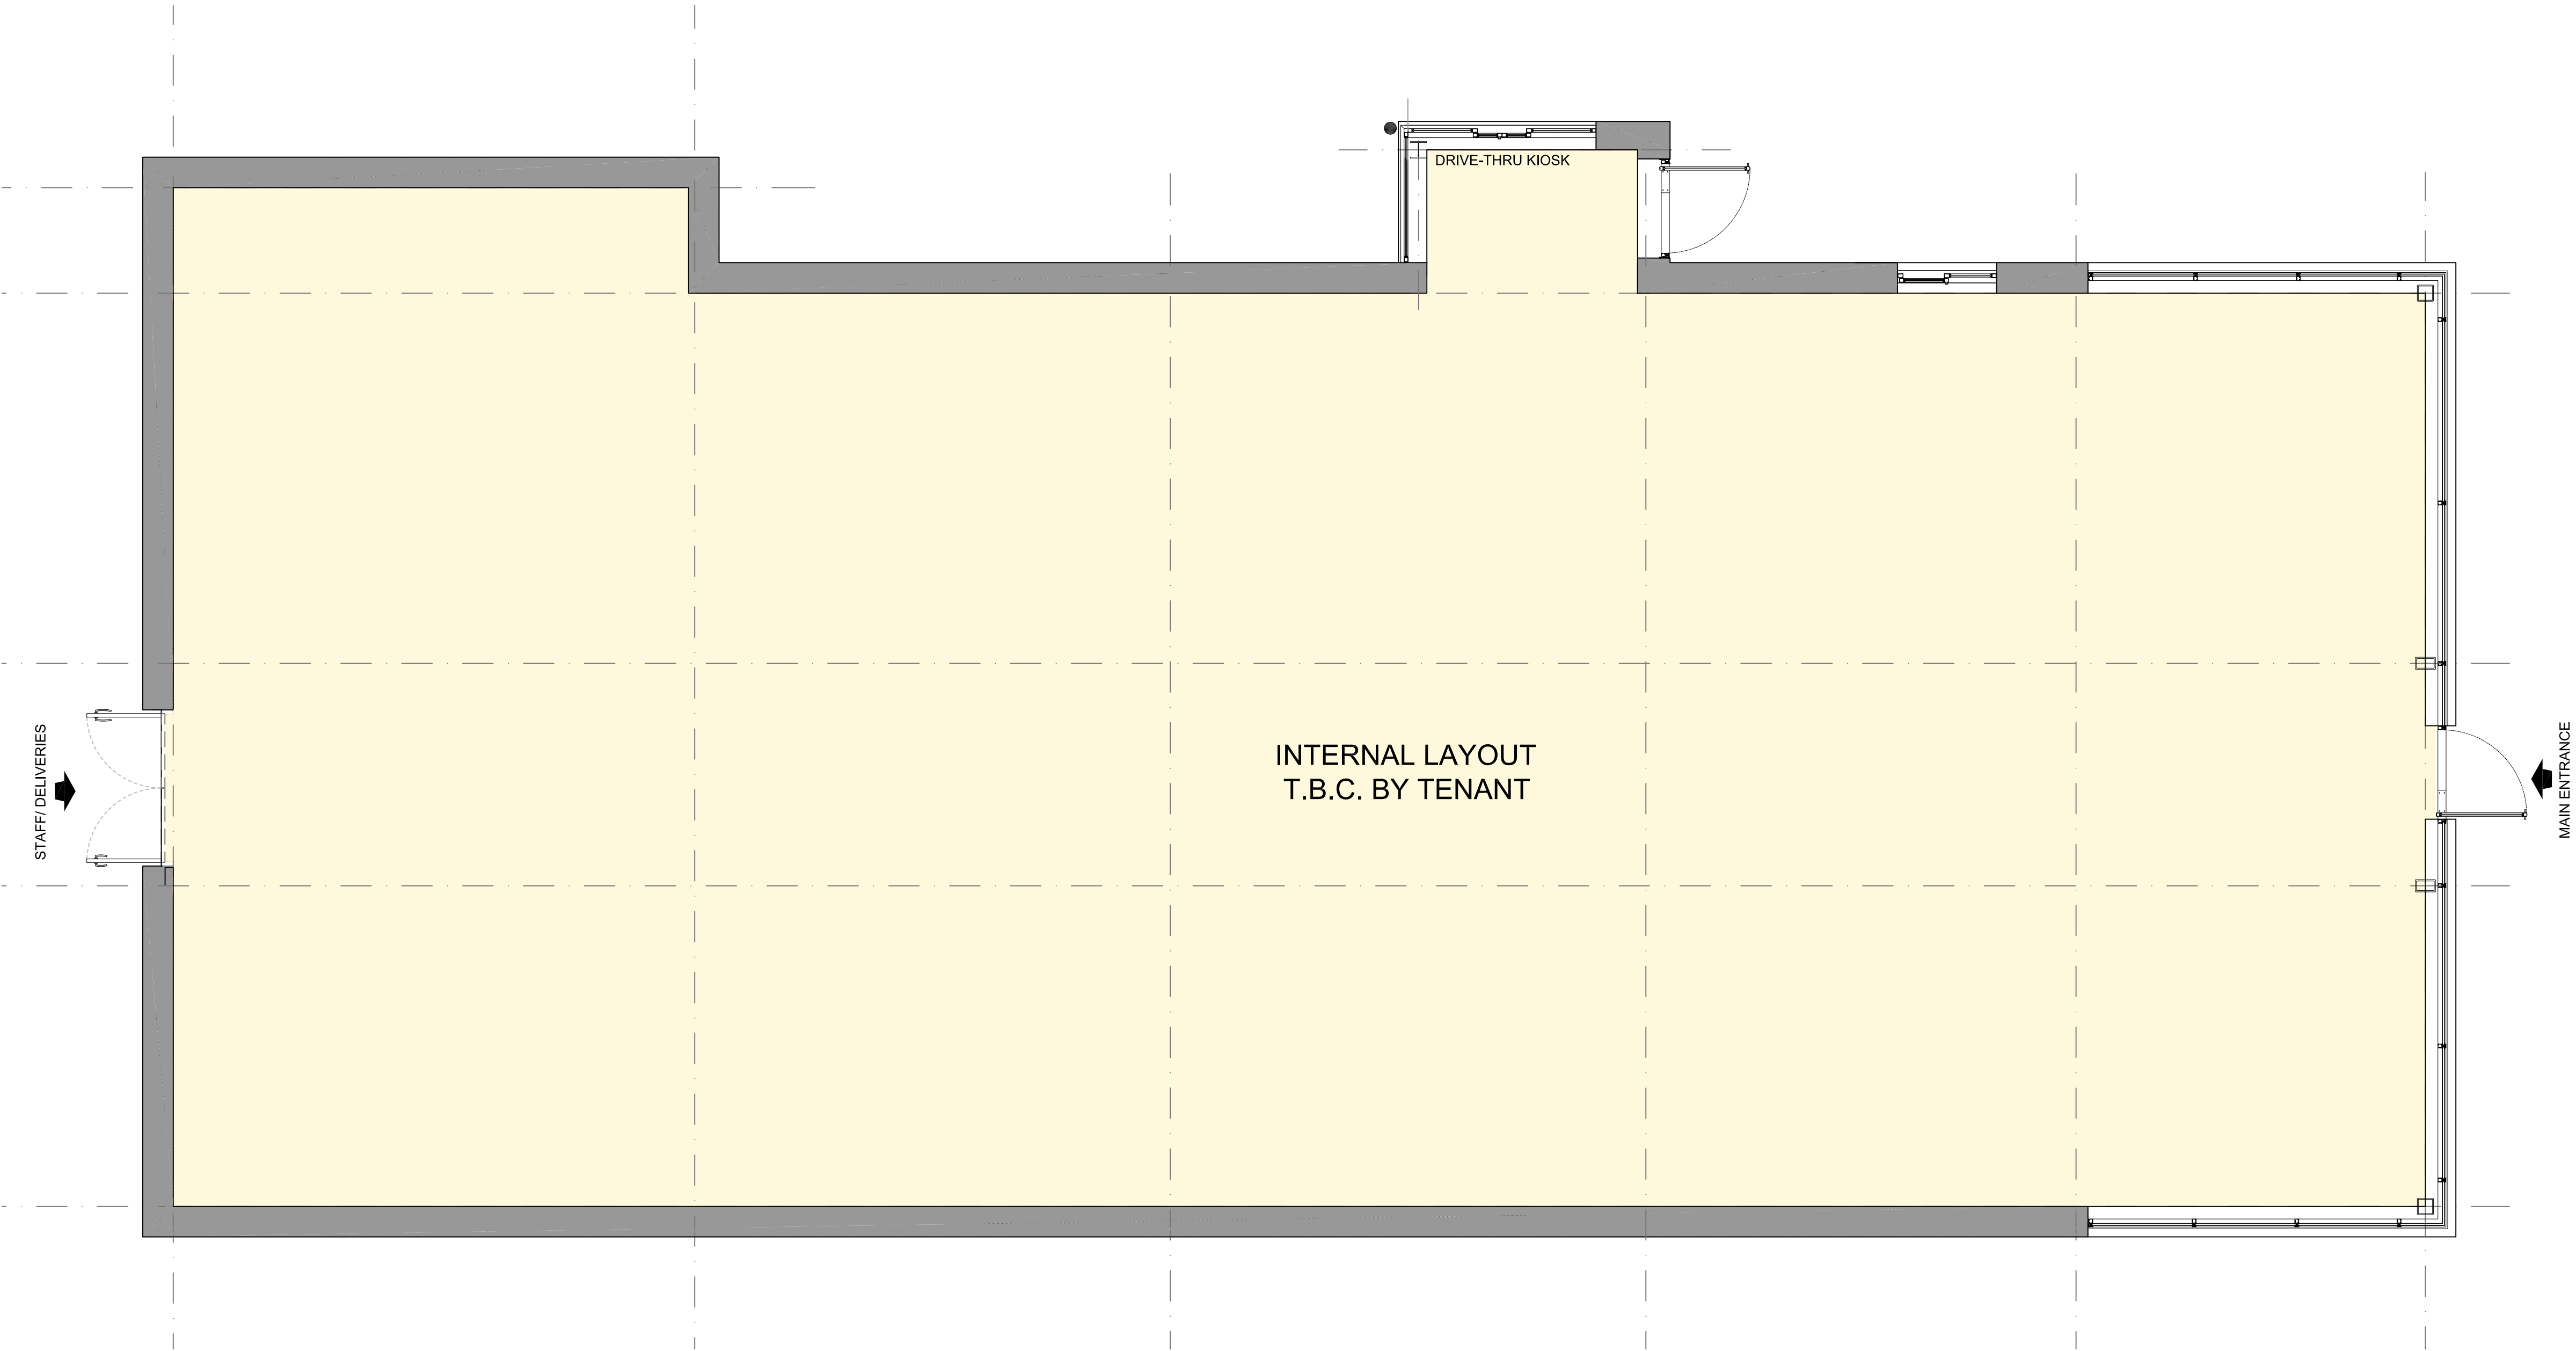

1:50

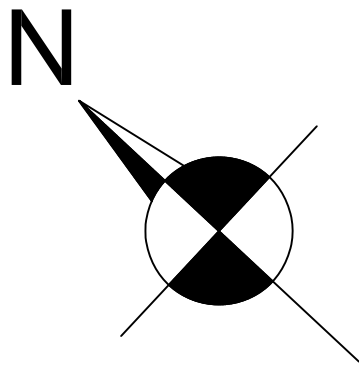

FLOOR PLAN

|     |                           |          |
|-----|---------------------------|----------|
|     |                           |          |
|     |                           |          |
| B   | Plan updated generally    | 01.08.23 |
| A   | Drive-thru window updated | 02.07.19 |
| REV | DESCRIPTION               | DATE     |

EMERSON HOUSE, HEYES LANE,  
ALDERLEY EDGE,  
CHESHIRE SK9 7LF  
Tel: (01625) 588400, Fax: (01625) 588276



location  
ACADEMY BUSINESS PARK  
LEES ROAD KNOWSLEY L33 7SA

title  
Proposed Floor Plan  
Unit 6A Resturant/Drive Thru

|       |      |         |          |
|-------|------|---------|----------|
| scale | ref  | checked | date     |
| 1:50  | @ A1 | t.l.h.  | 29.04.19 |

drawing no.  
389-PL-2116-B