

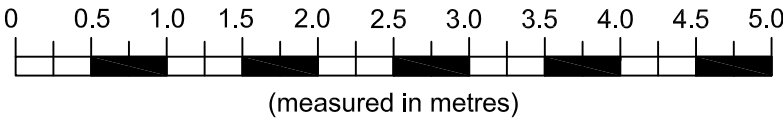


The Contractor is responsible for checking dimensions and any discrepancy to be verified with the Architects before proceeding. Figured dimensions to be worked to only. Subject to all Local Authority and Statutory approvals.
DO NOT SCALE

PLANNING

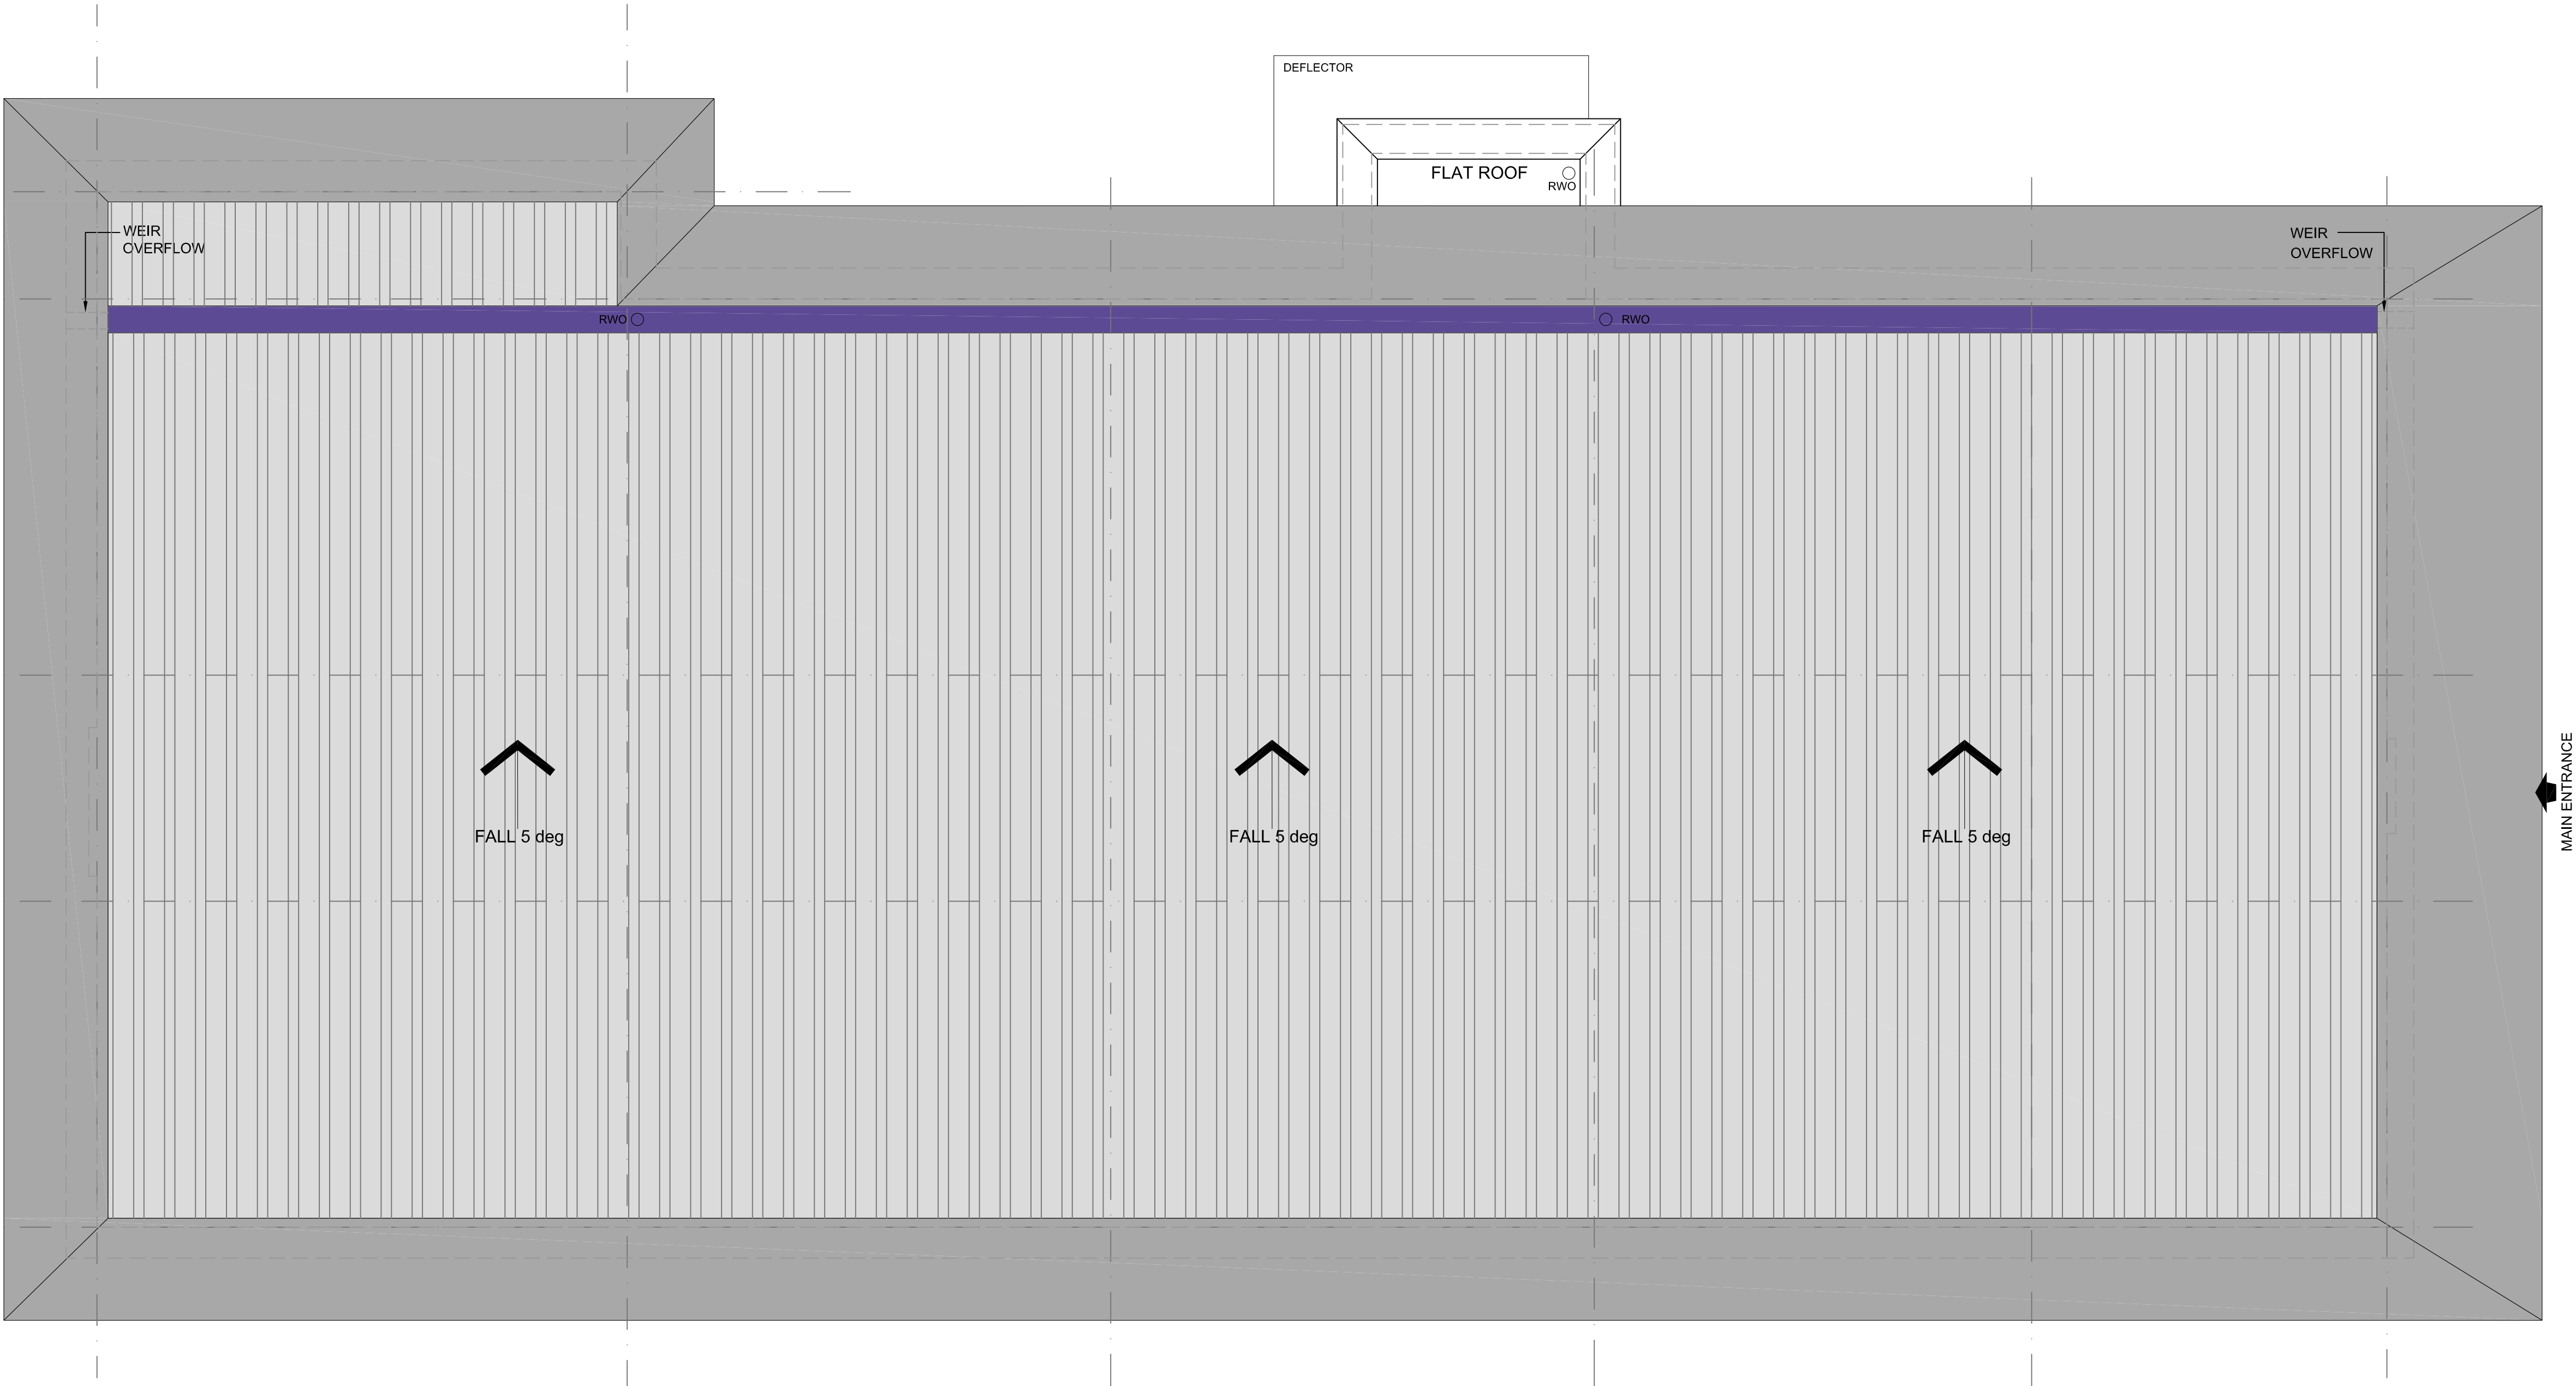

1:50

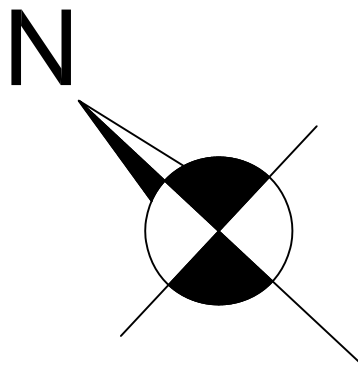

ROOF PLAN

A	General updates	02.08.23
REV	DESCRIPTION	DATE

EMERSON HOUSE, HEYES LANE,
ALDERLEY EDGE,
CHESHIRE SK9 7LF
Tel: (01625) 588400, Fax: (01625) 588276

Orbit
Developments

location ACADEMY BUSINESS PARK LEES ROAD KNOWSLEY L33 7SA			
title Proposed Roof Plan Unit 6A Resturant/ Drive Thru			
scale 1:50	ref @ A1	checked t.l.h.	date 29.04.19
drawing no. 389-PL-2117-A			