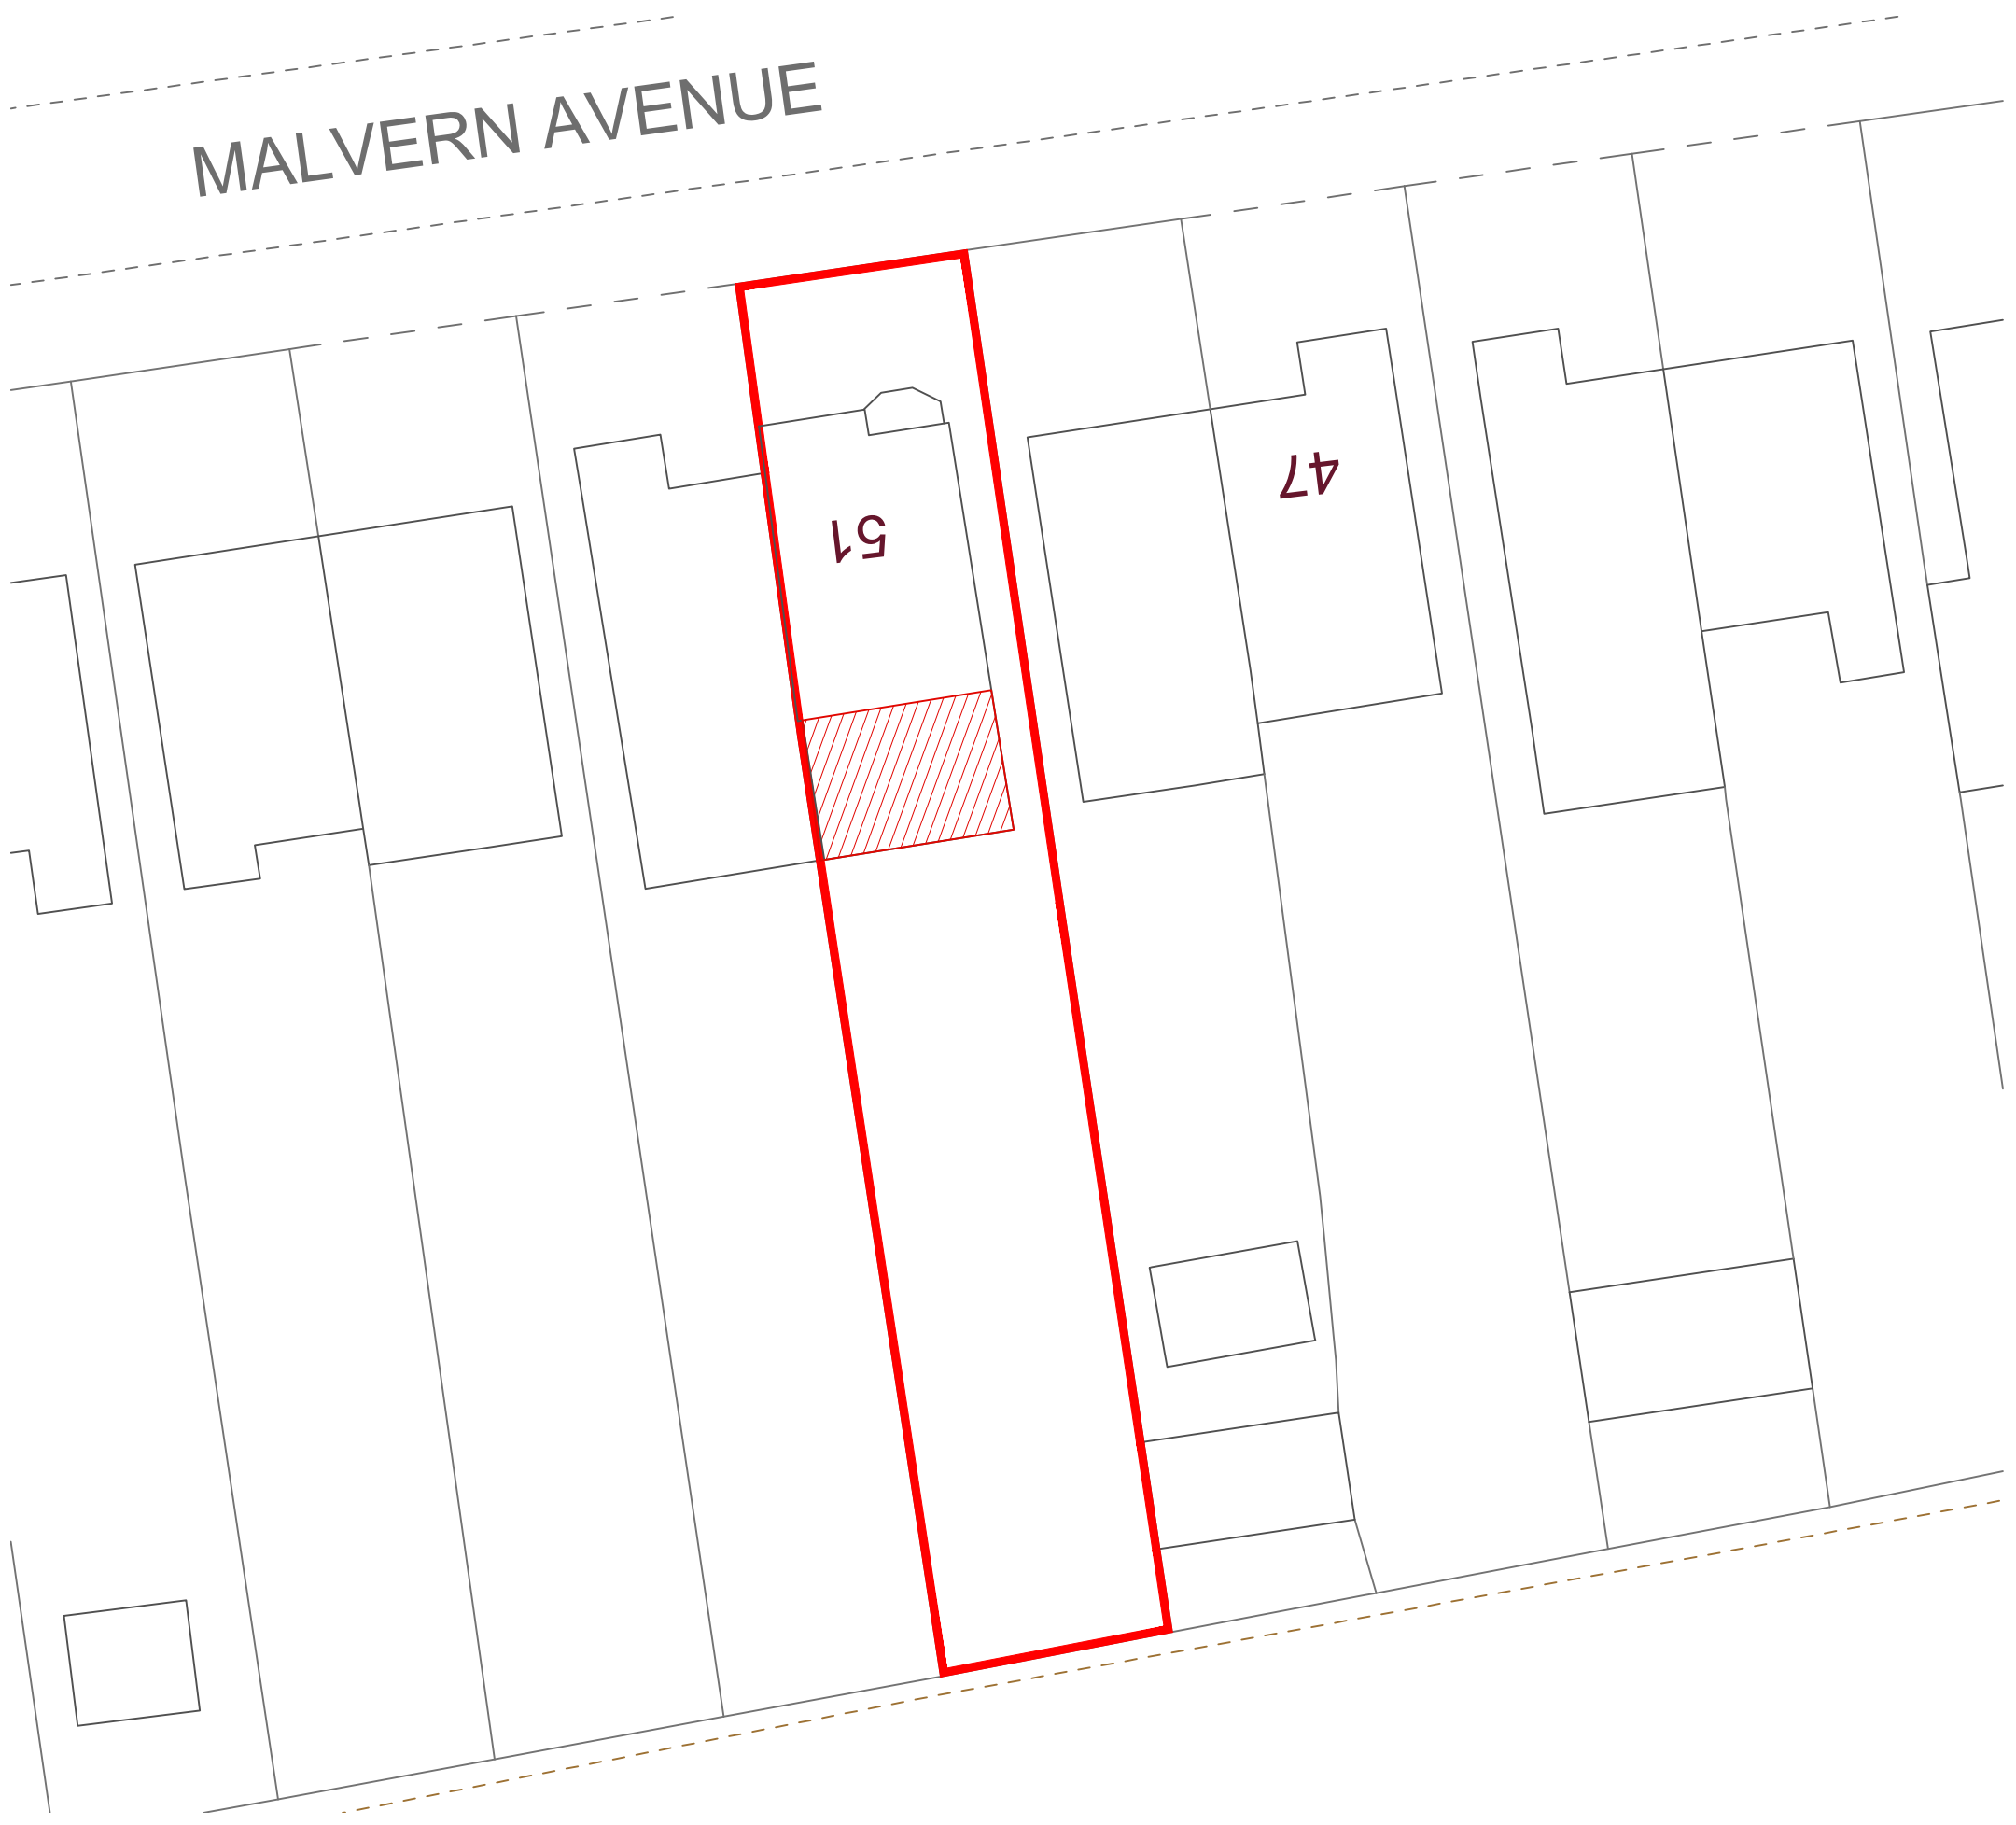


GENERAL NOTES

Drawings for planning use only.
No site work to be carried out from these drawings.

Do not scale from this drawing for construction works.

All dimensions to be checked on site prior to the execution of any work.

For the avoidance of doubt all dimensions are measured to wall structure and not the finishes unless otherwise stated.

Where any discrepancy is found to exist within or between drawings and/or documents it should be reported to the client immediately

Drawing Key

- Title Boundary
- Proposed Building
- Existing Building

PROJECT NAME:
51 Malvern Avenue

DRAWING TITLE:
Proposed Site Plan

DRAWN BY:
LK

CHECKED BY:
LK

APPROVED BY:
LKPD

DATE:
31.03.2022

CLIENT

Name: Mr Liam Regan
Mobile: 07862 274178

51 Malvern Avenue
Roby
Liverpool
L14 6TR

LUKE KEMEL
PLANNING & DESIGN

210 Borough Road
St Helens
WA10 3TD
CONTACT NO- 07796 301408
E-MAIL : LKPlanningDesign@outlook.com

PROJECT NO:
2022P8

SCALE:
1:200

SIZE:
A3

DRAWING NO:
2001

SHEET NO:
2 OF 4

REVISION:
-

PURPOSE:
Planning Permission

rev	description	by	date
REV	DESCRIPTION:	BY:	DATE:



rev	description	by	date
REV	DESCRIPTION:	BY:	DATE: