




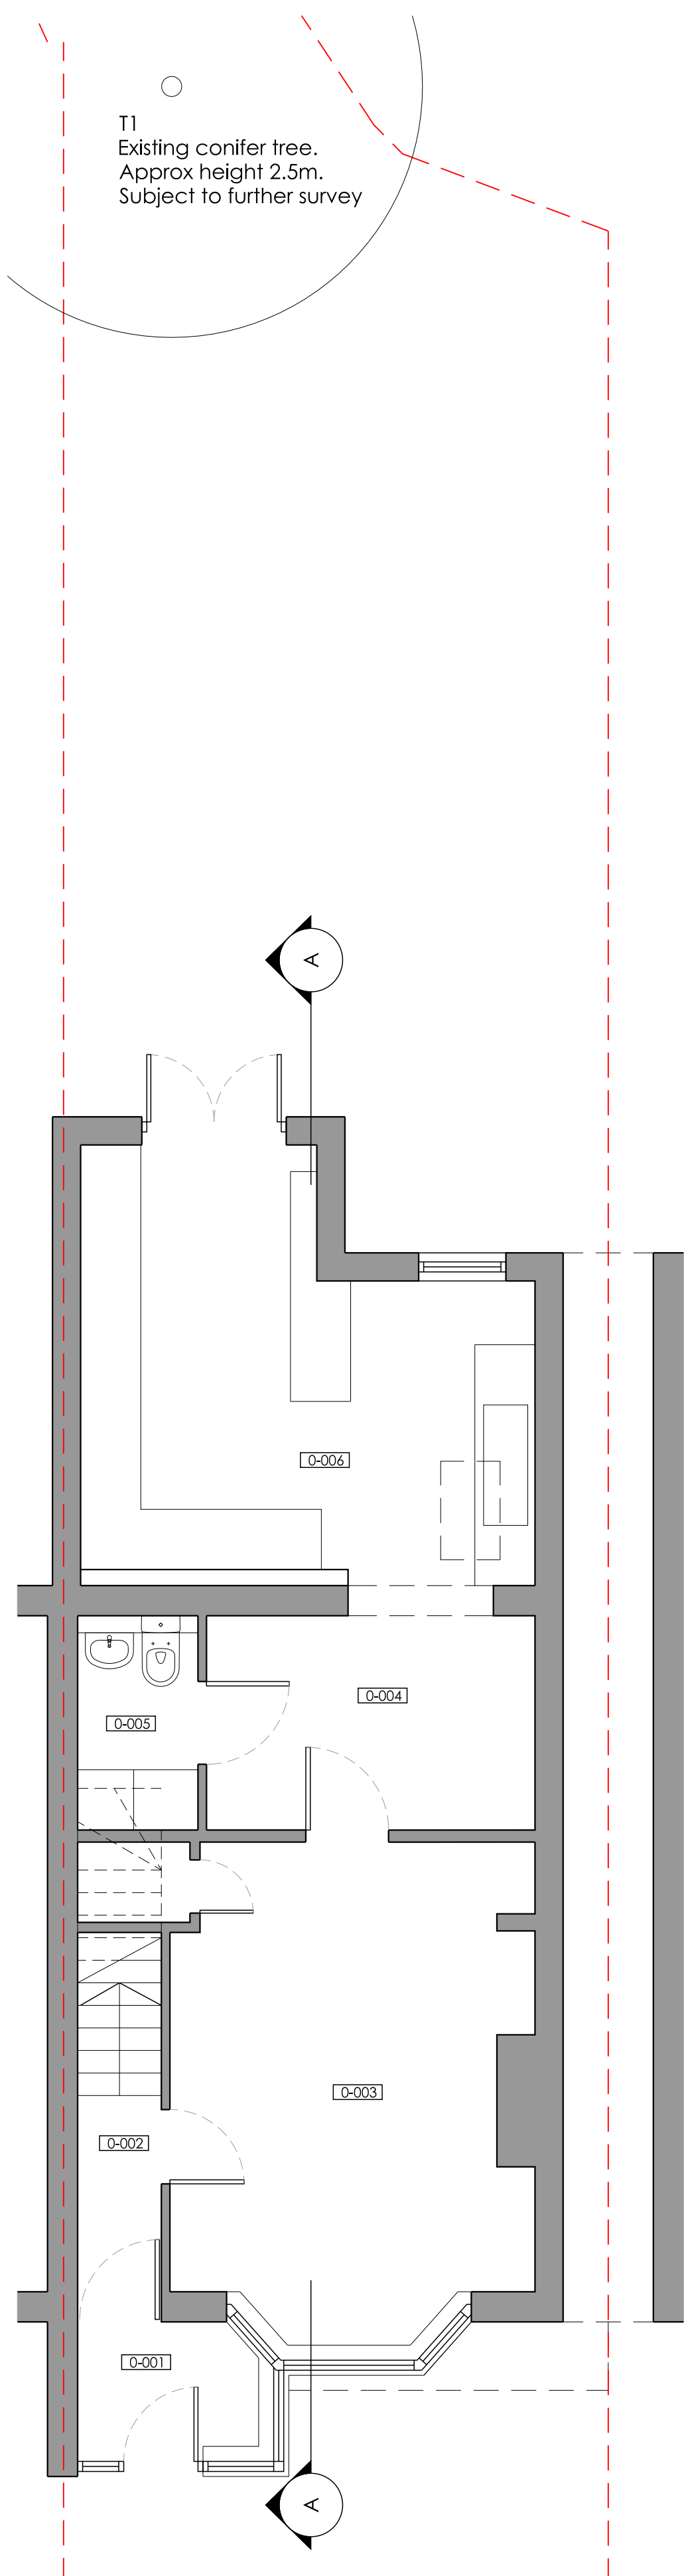


1 PROPOSED GROUND FLOOR PLAN
1:50

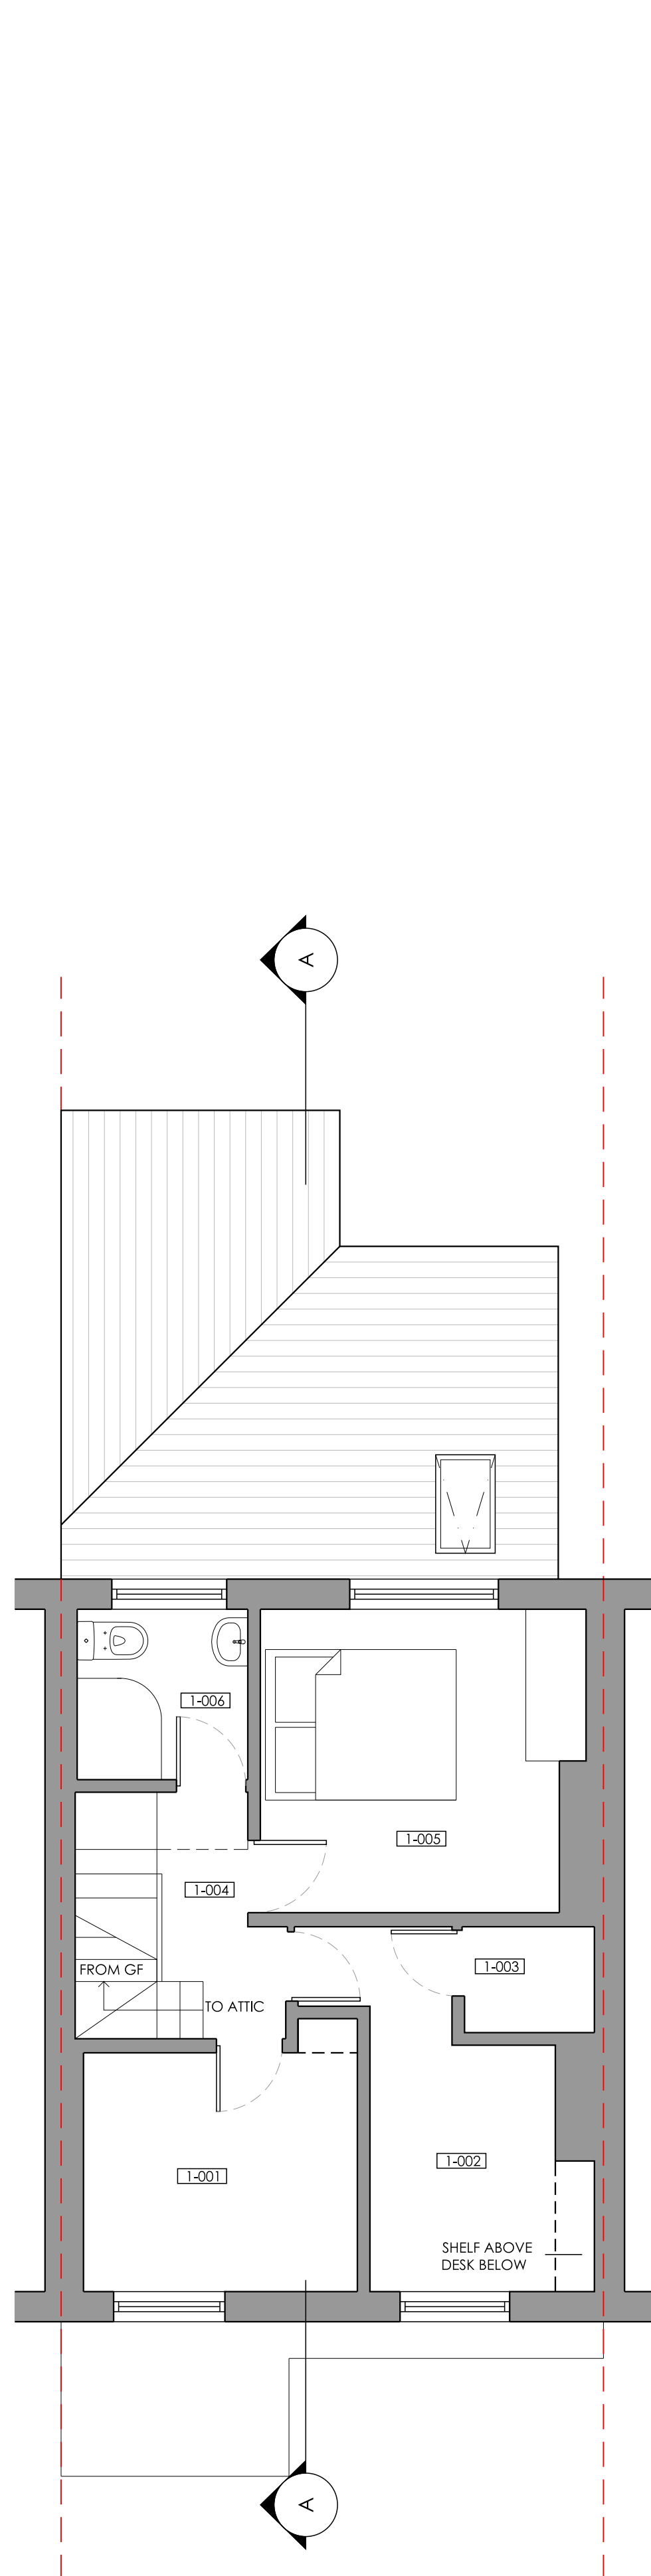

2 PROPOSED FIRST FLOOR PLAN
1:50

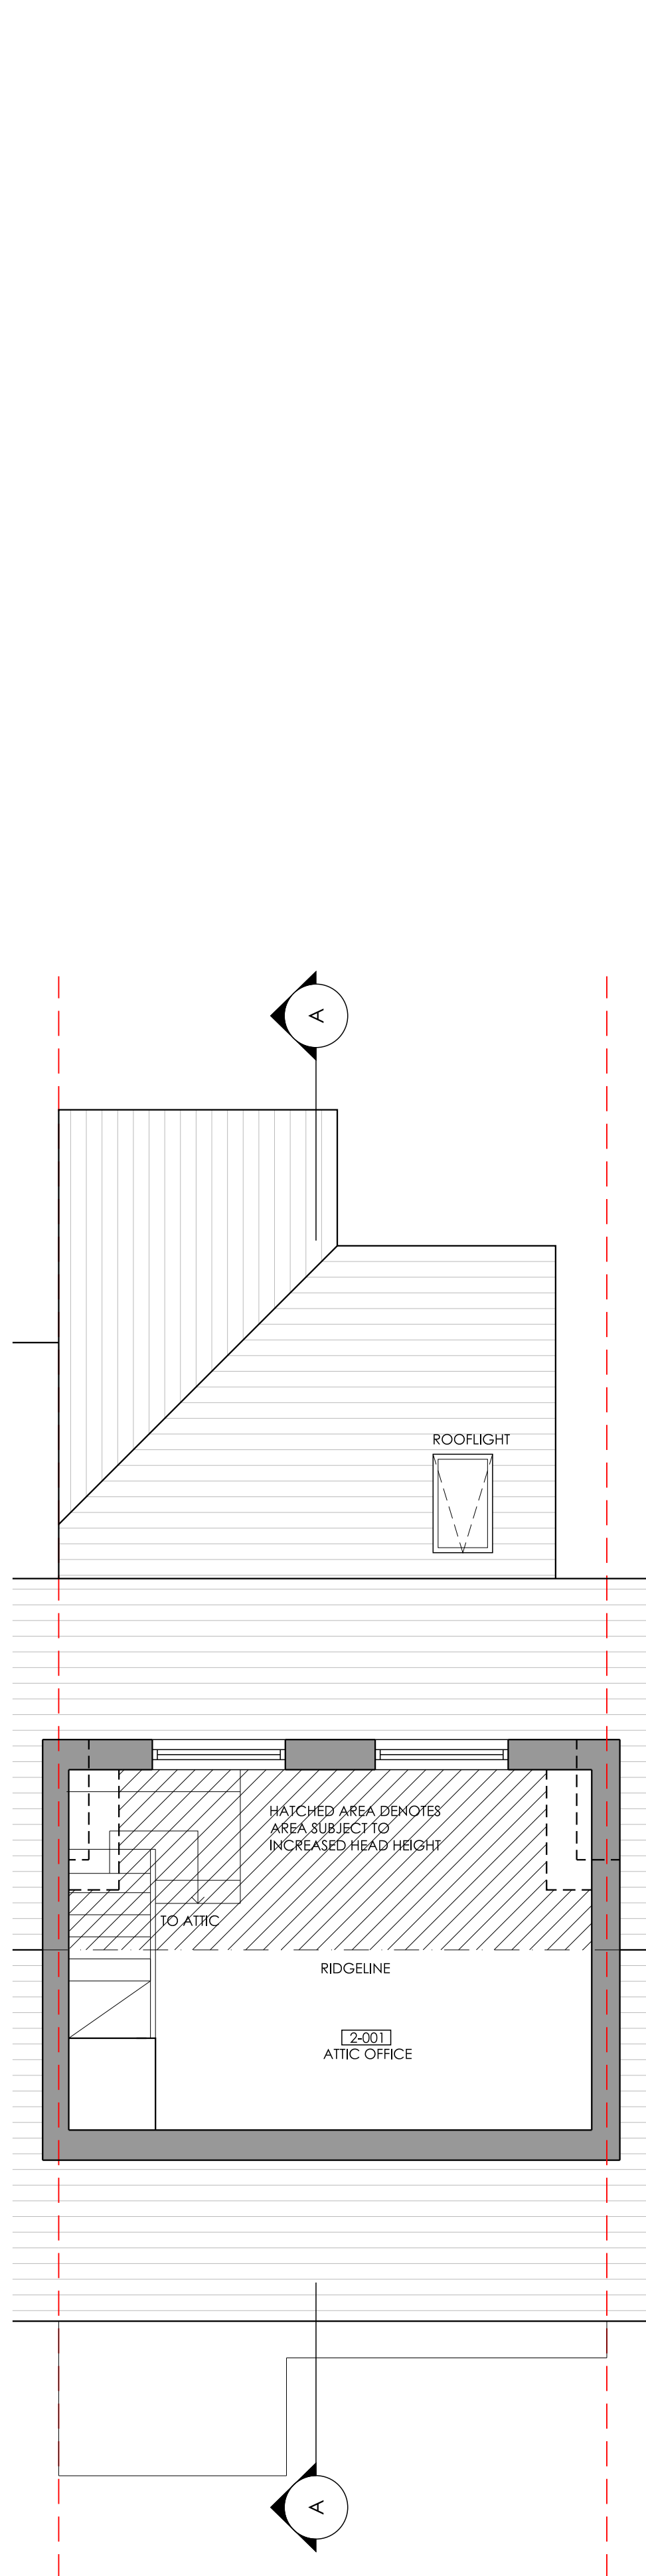

3 PROPOSED ATTIC FLOOR PLAN
1:50

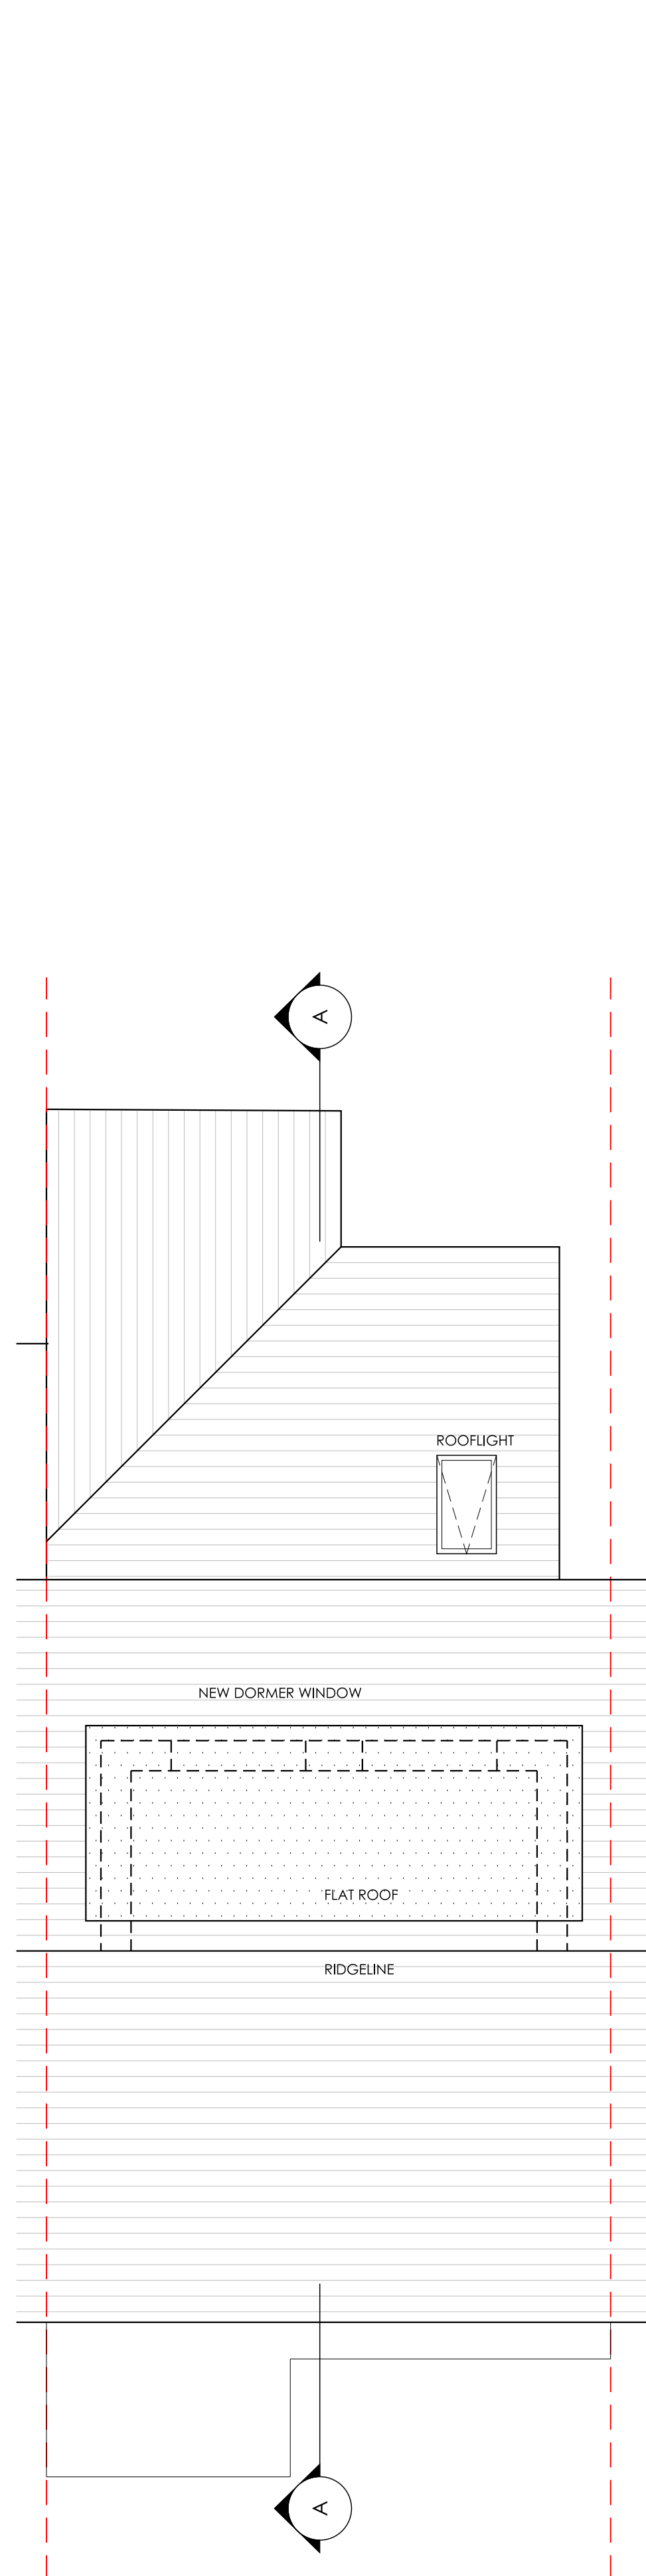

4 PROPOSED ROOF PLAN
1:50

NOTES

ALL DIMENSIONS ARE TO BE CHECKED ON SITE.

ANY DISCREPANCIES ARE TO BE REPORTED TO THE ARCHITECT BEFORE ANY WORK COMMENCES.

THIS DRAWING SHALL NOT BE SCALED TO ASCERTAIN ANY DIMENSIONS WORK TO FIGURED DIMS ONLY.

READ IN CONJUNCTION WITH ALL RELEVANT DETAILS, SPECIFICATIONS, CONSULTANTS, SPECIALISTS AND SUBCONTRACTORS DRAWINGS / SPECIFICATIONS.

THIS DRAWING IS THE SUBJECT OF COPYRIGHT WHICH VESTS IN UNIT3 DESIGN STUDIO LIMITED. IT IS AN INFRINGEMENT OF COPYRIGHT TO REPRODUCE THIS DRAWING, BY WHATEVER MEANS, INCLUDING ELECTRONIC, WITHOUT THE EXPRESS WRITTEN CONSENT OF UNIT3 DESIGN STUDIO LIMITED WHICH RESERVES ALL RIGHTS.

PI	06.04.22	AF	Issued for Planning
REV	DATE	DRN	
STATUS		STAGE 3 - PLANNING	
CLIENT:		DAVE DONALD	
PROJECT NUMBER		207028	
PROJECT		CORAL AVENUE	
SITE LOCATION		10 CORAL AVENUE ROAD, HUXTON, LIVERPOOL L36 2P2	
unit ³		23A Jordan Street, Liverpool, L1 0BP T: 0151 203 1117 E: info@unit3-designstudio.com W: www.unit3-designstudio.com	
DRAWING NO.		AL-20-001	
DRAWING NAME		PROPOSED PLANS	
REVISION		P1	SCALE - 1:50 SHEET SIZE - A1
DATE - 25.03.22		DRAWN - AF	CHECKED - AF