


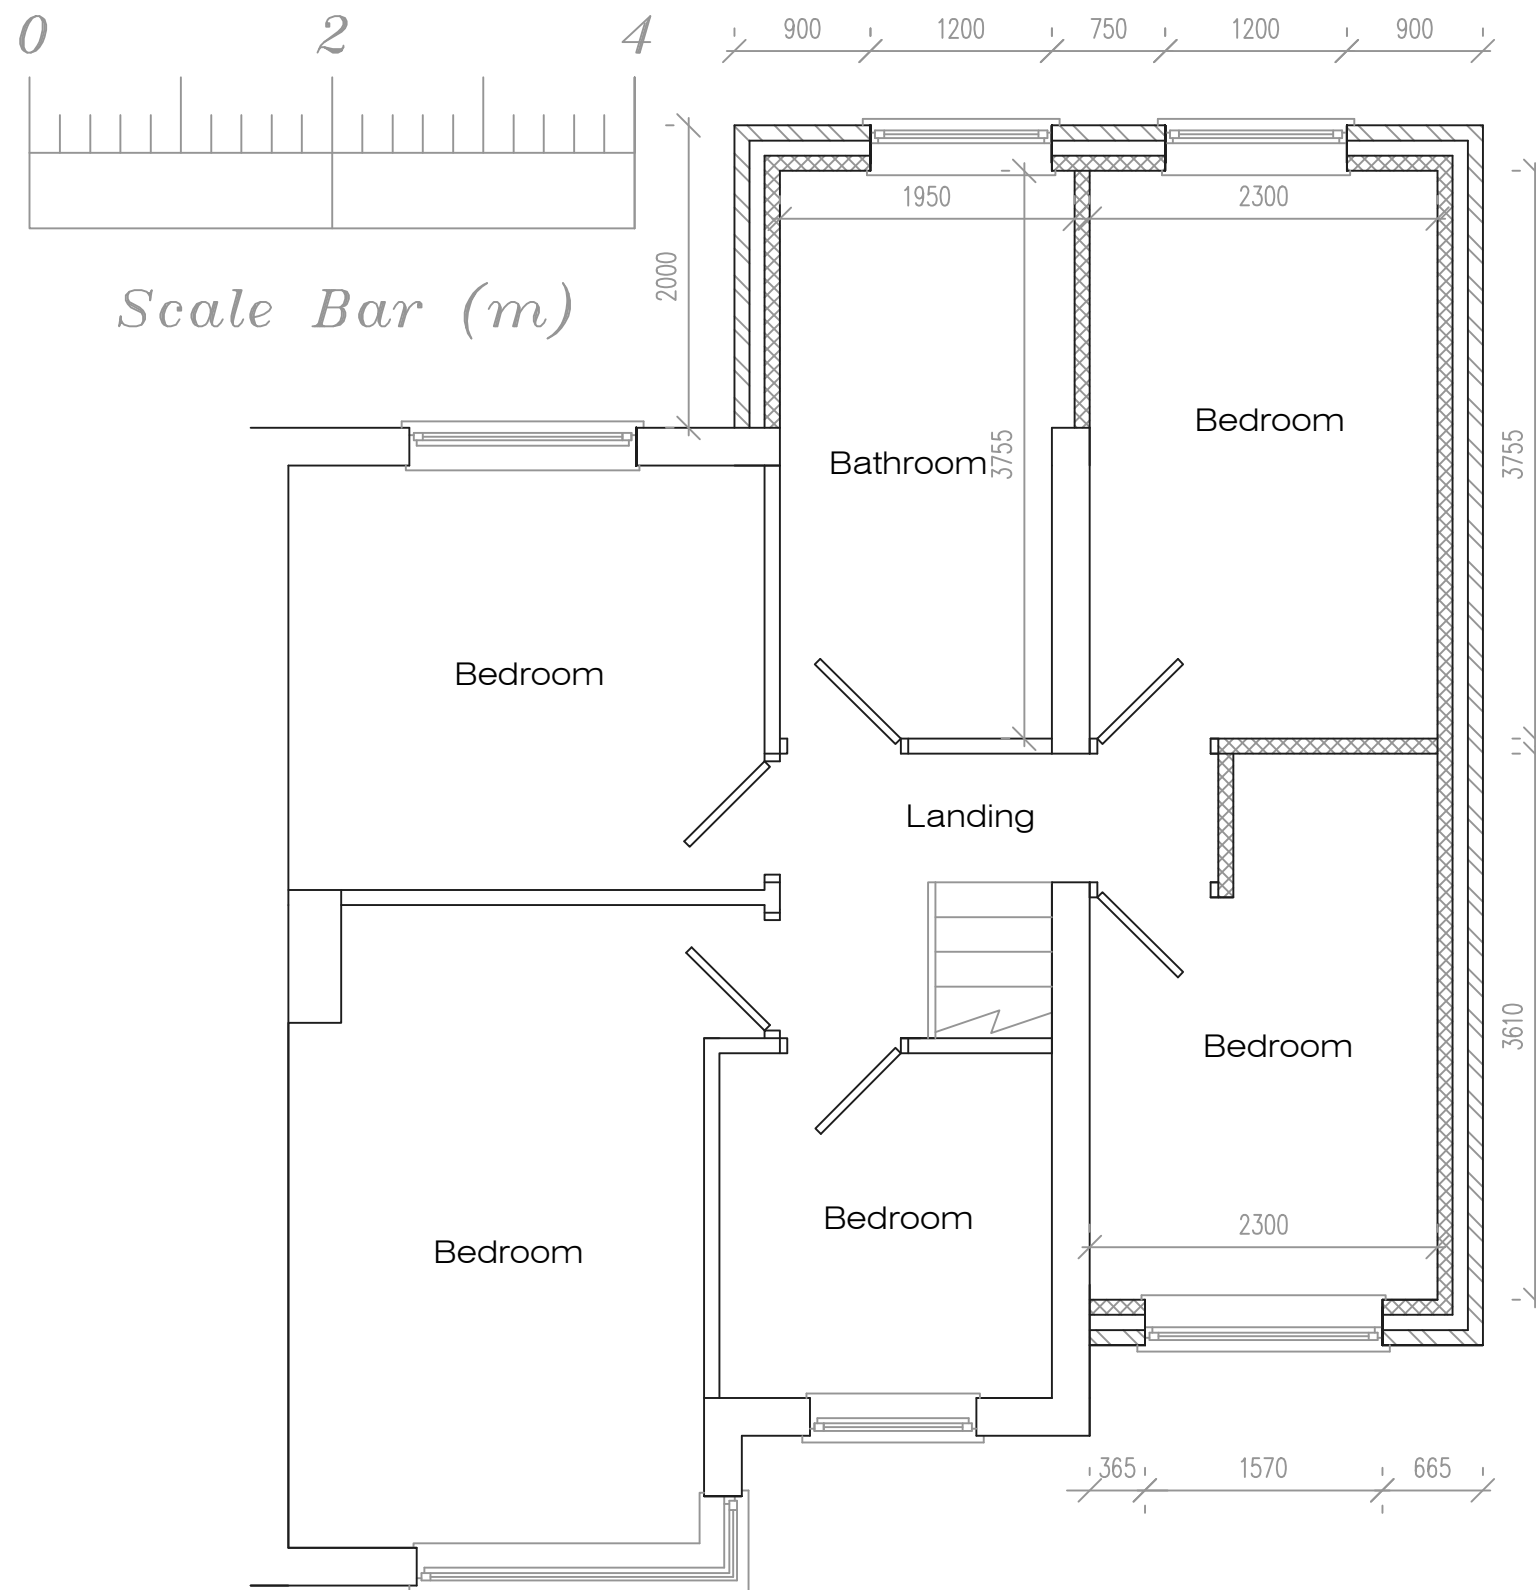

Proposed First Floor Plan

Address 205 Windy Arbour Road, L35				
Job Title Two storey side/rear extension				
Drawing title Proposed First Floor Plan				
Chkd	Appvd	date May '21	scale 1:50 @ A3	dwg no. 003