




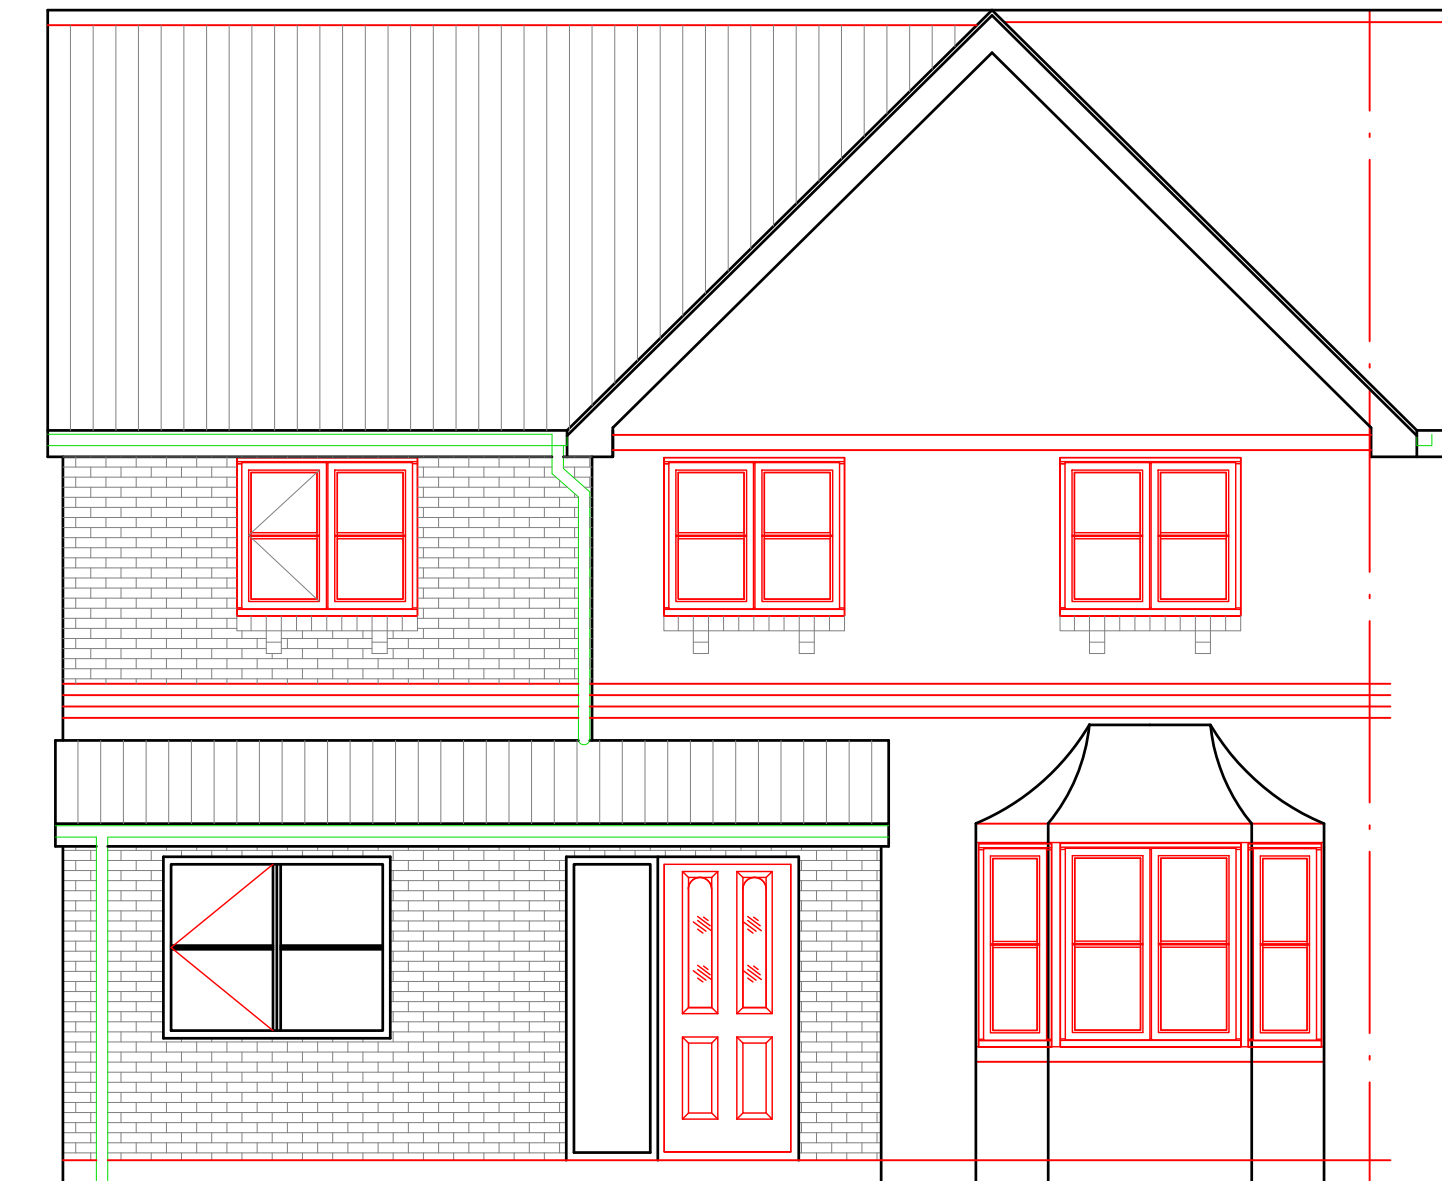


PROPOSED FRONT ELEVATION

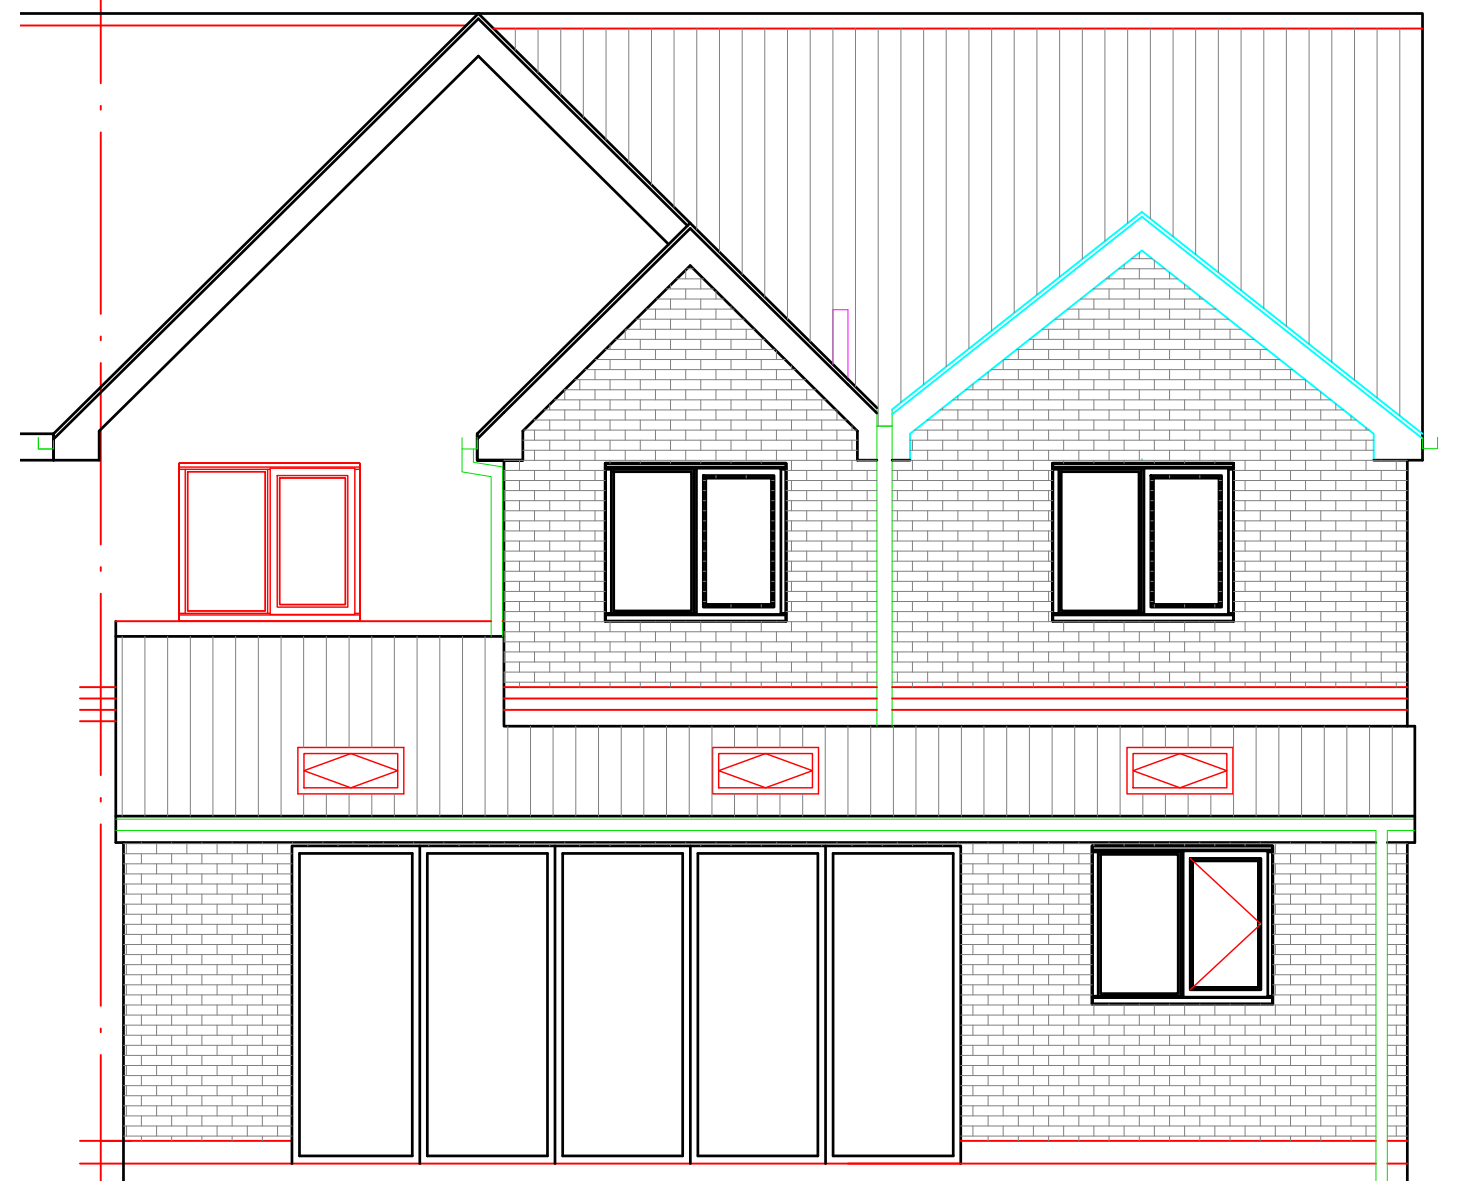

PROPOSED REAR ELEVATION

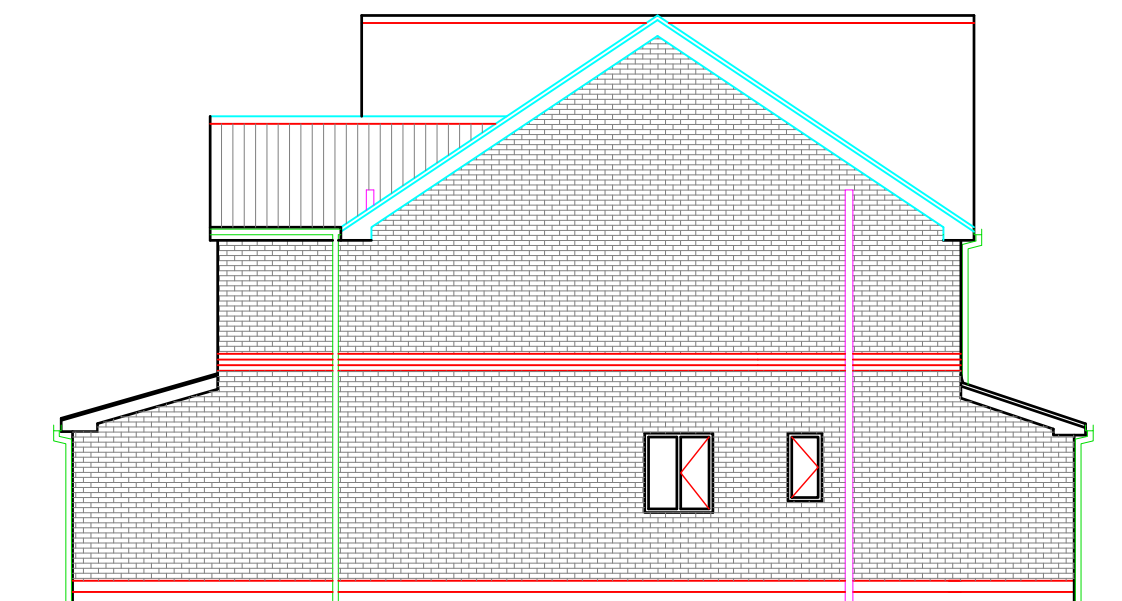

PROPOSED SIDE ELEVATION

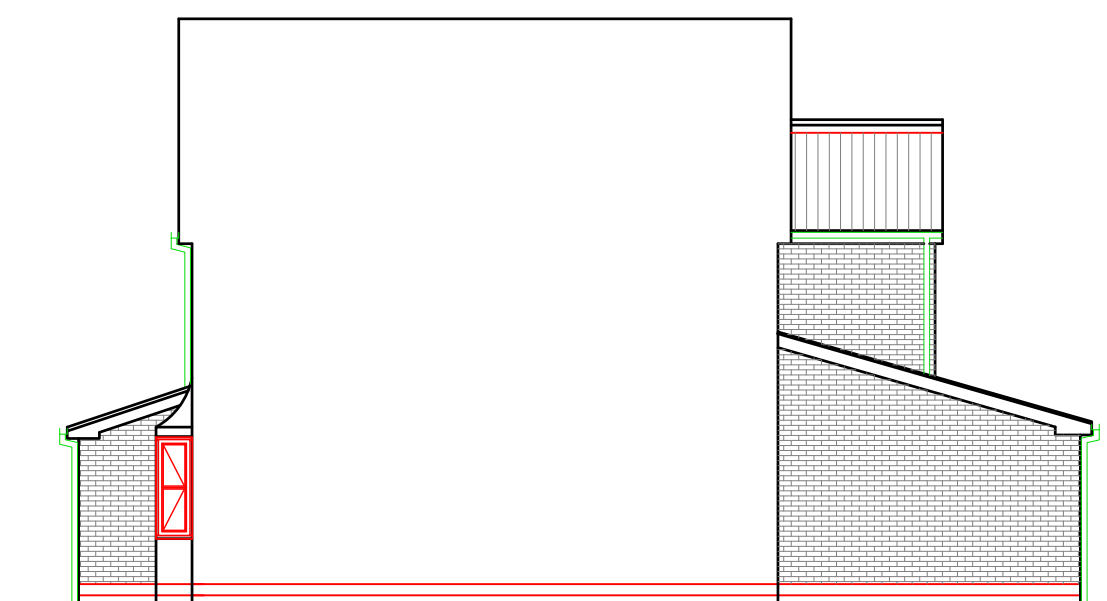

PROPOSED SIDE ELEVATION

Revision	Description	Date
PROJECT		
CONSTRUCT NEW 2 STOREY SIDE AND PART REAR EXTENSION WITH SINGLE STOREY FRONT AND REAR EXTENSION & INTERNAL ALTERATIONS		
AT 60 PENDA DRIVE, MELLING MOUNT, KIRKBY		
DATE: FEBRUARY 2021		
PLAN NO. 05/02/60		
SCALE : 1:50 & 1:100		