


PROPOSED GROUND FLOOR PLAN

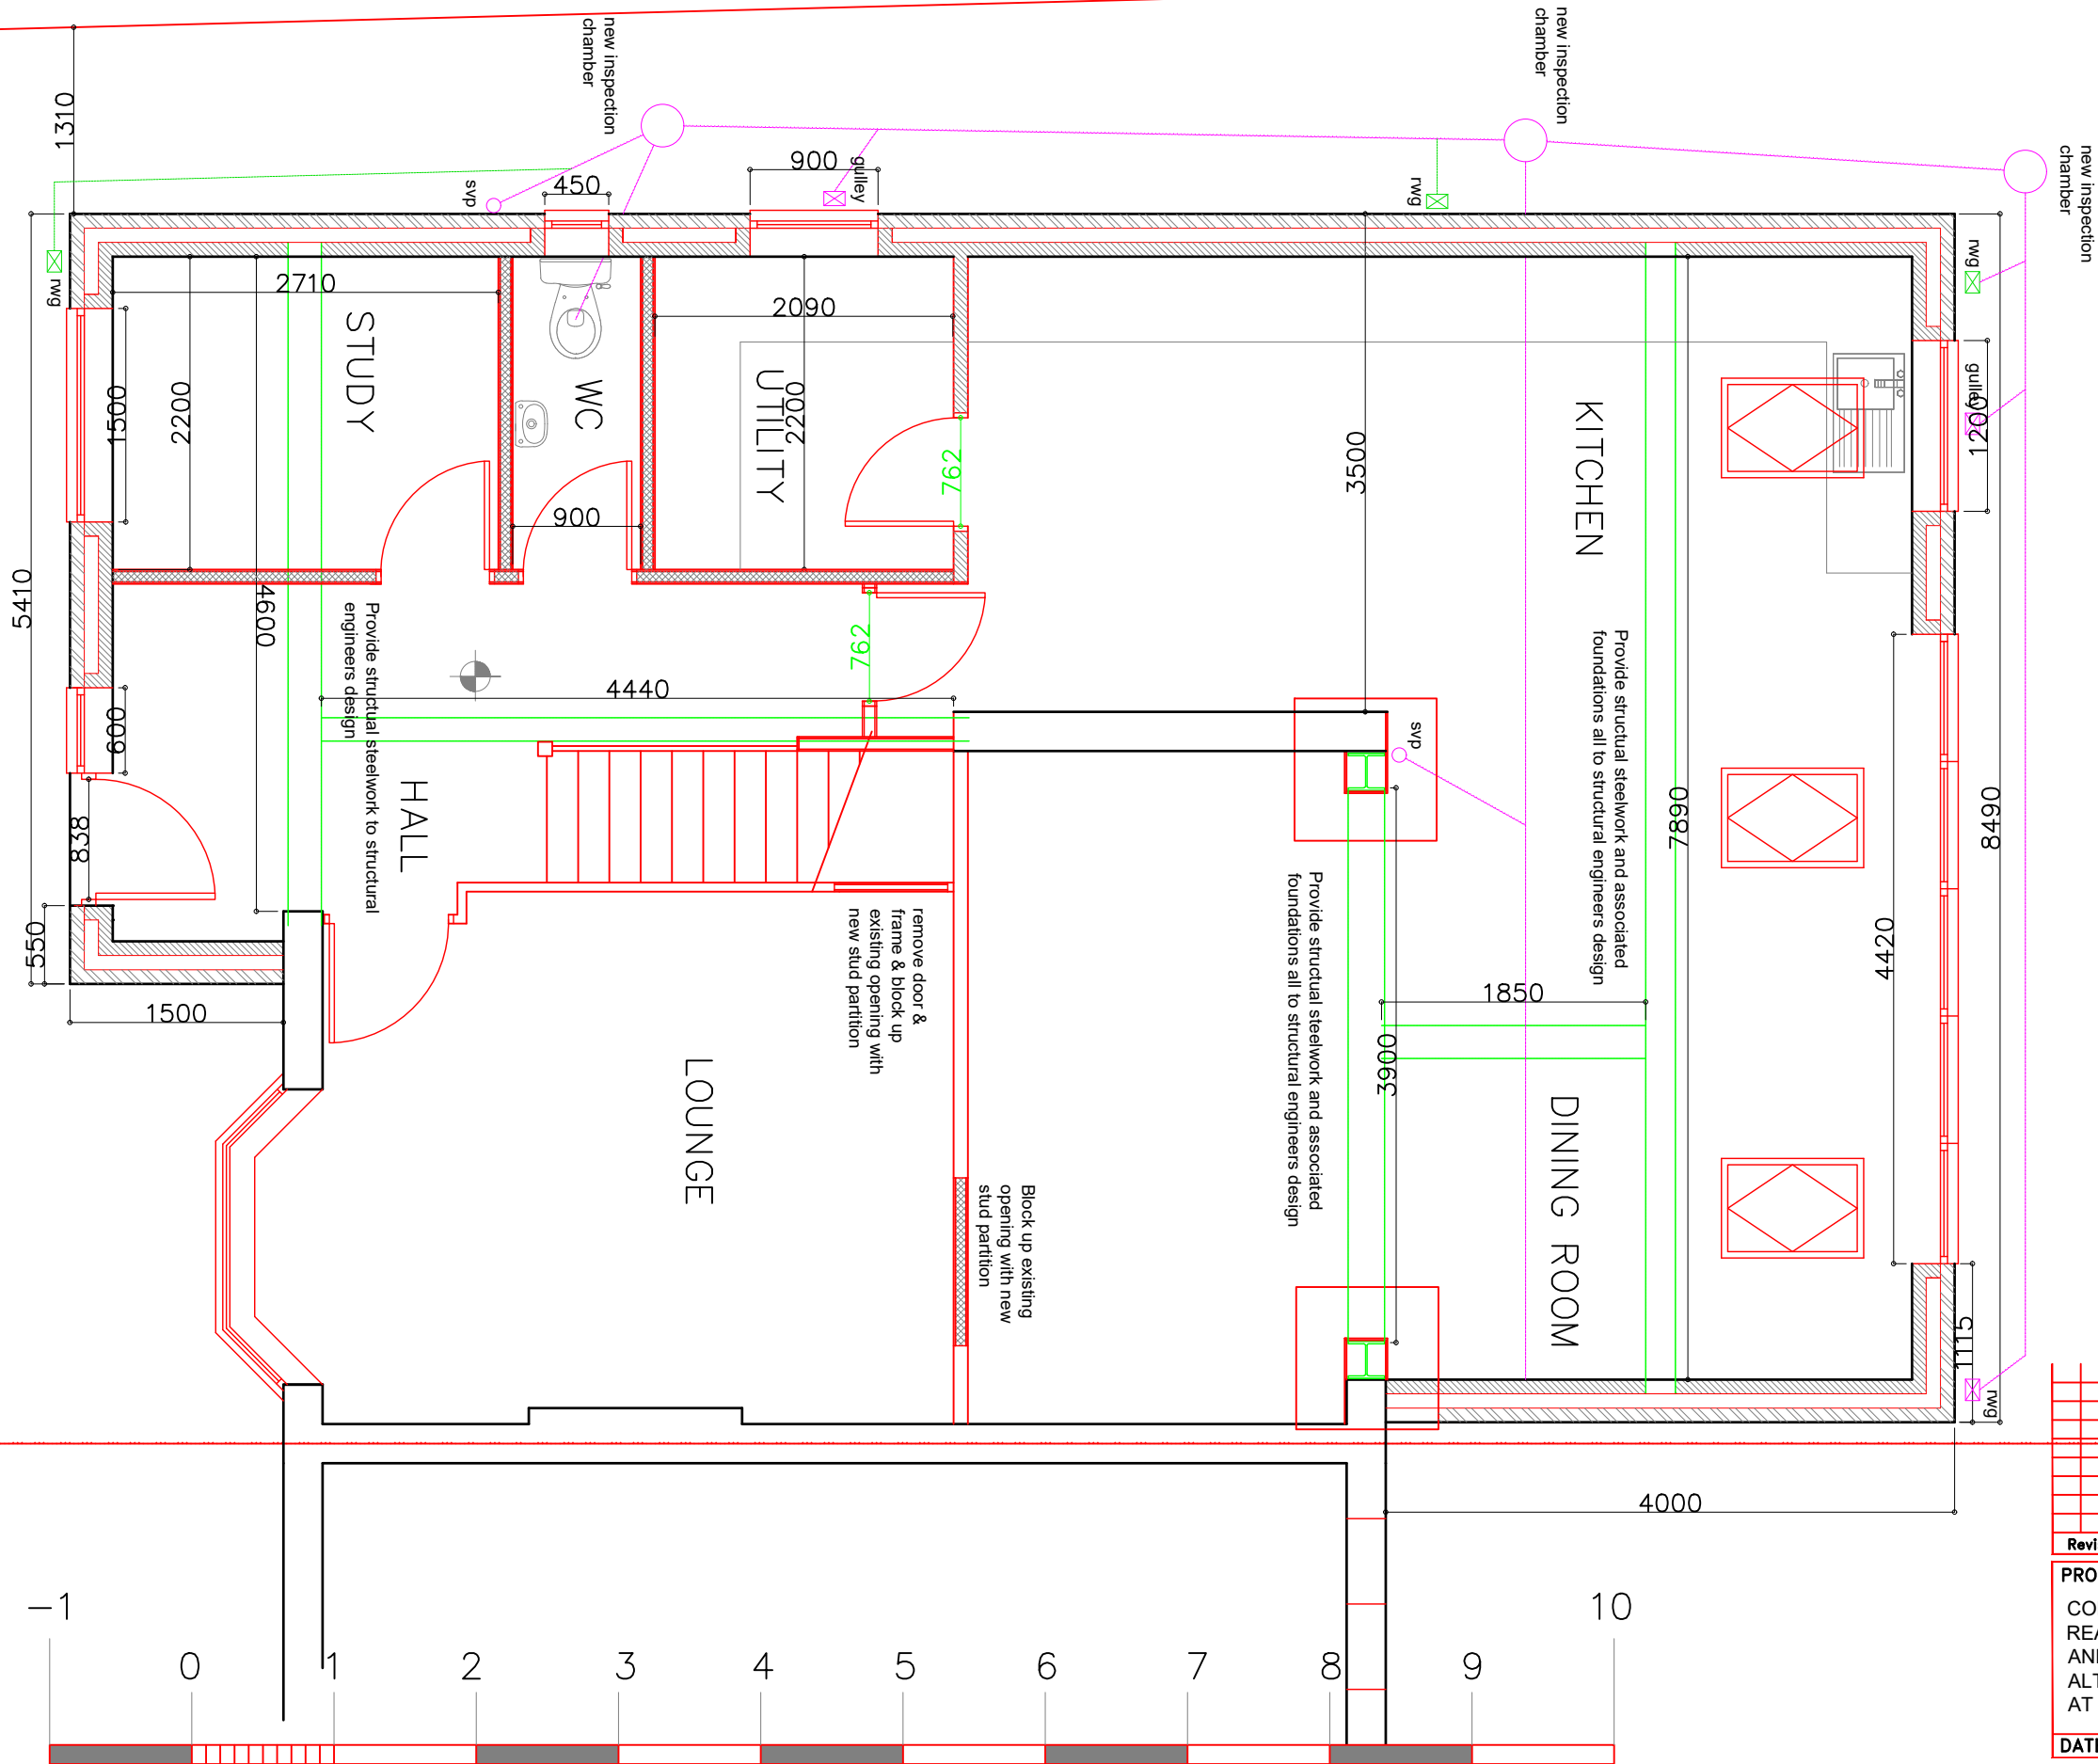

Revision	Description	Date
PROJECT		
CONSTRUCT NEW 2 STOREY SIDE AND PART REAR EXTENSION WITH SINGLE STOREY FRONT AND REAR EXTENSION & INTERNAL ALTERATIONS AT 60 PENDA DRIVE, MELLING MOUNT, KIRKBY		
DATE: FEBRUARY 2021		
PLAN NO. 02/02/60		
SCALE : 1:50		