




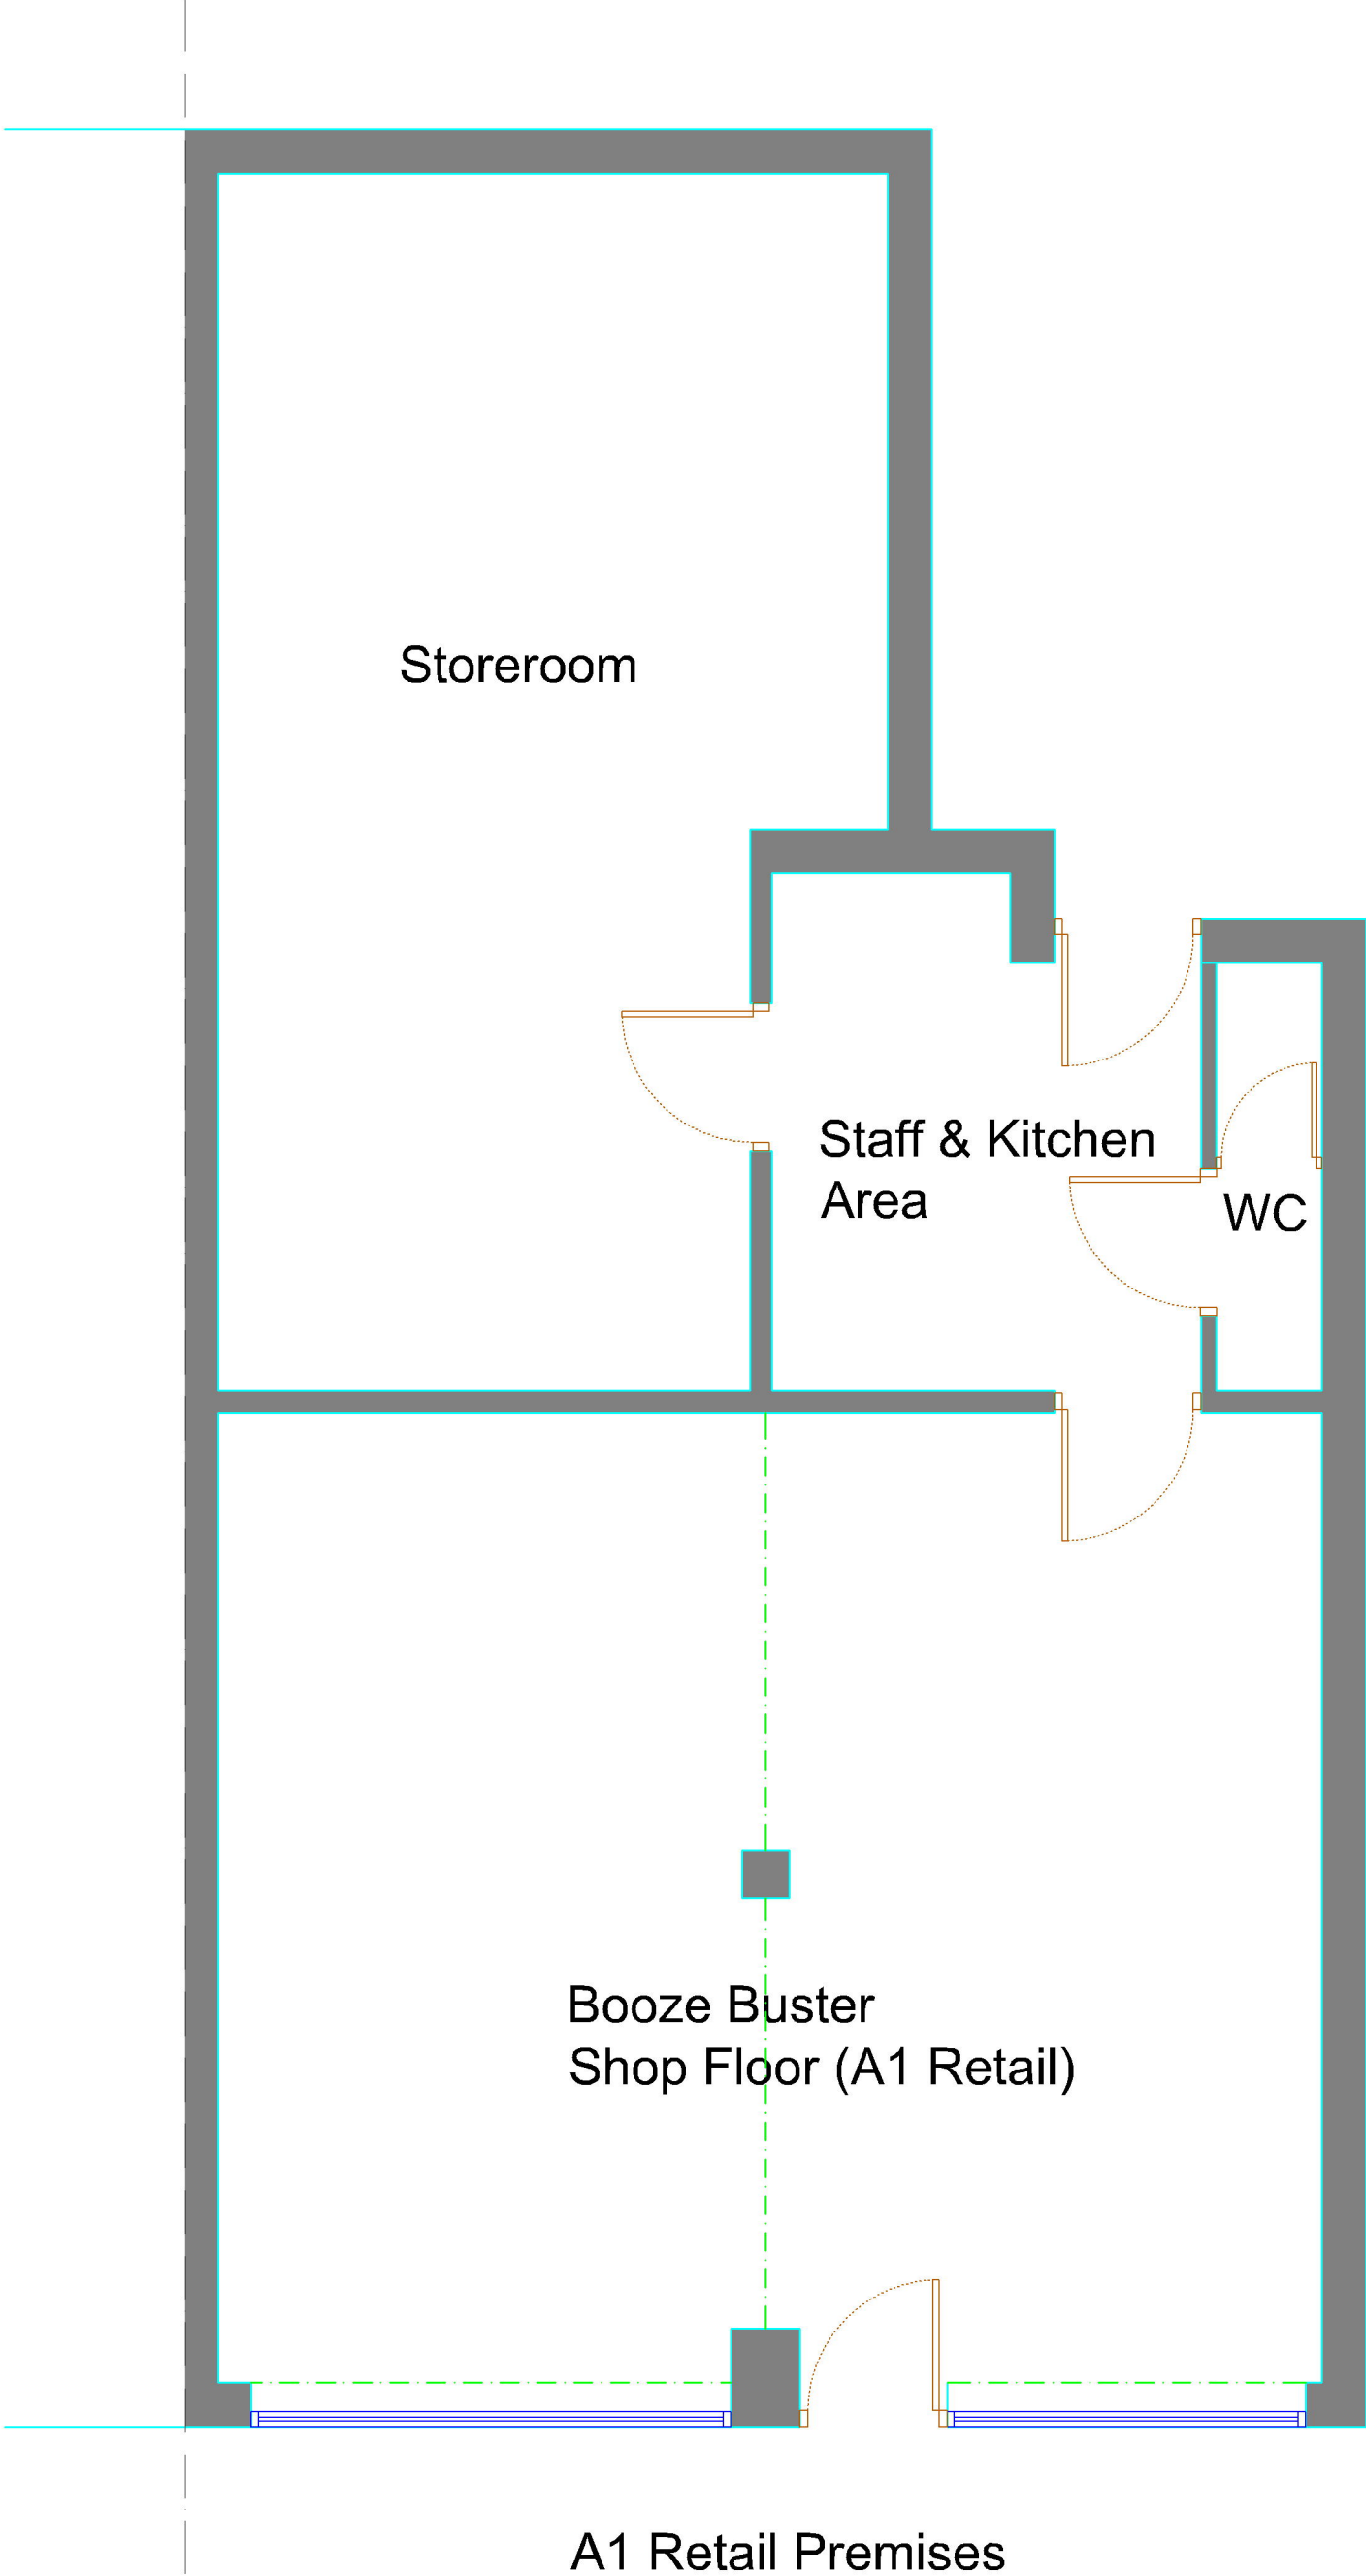

A1 Retail Premises
Floor Plan Existing

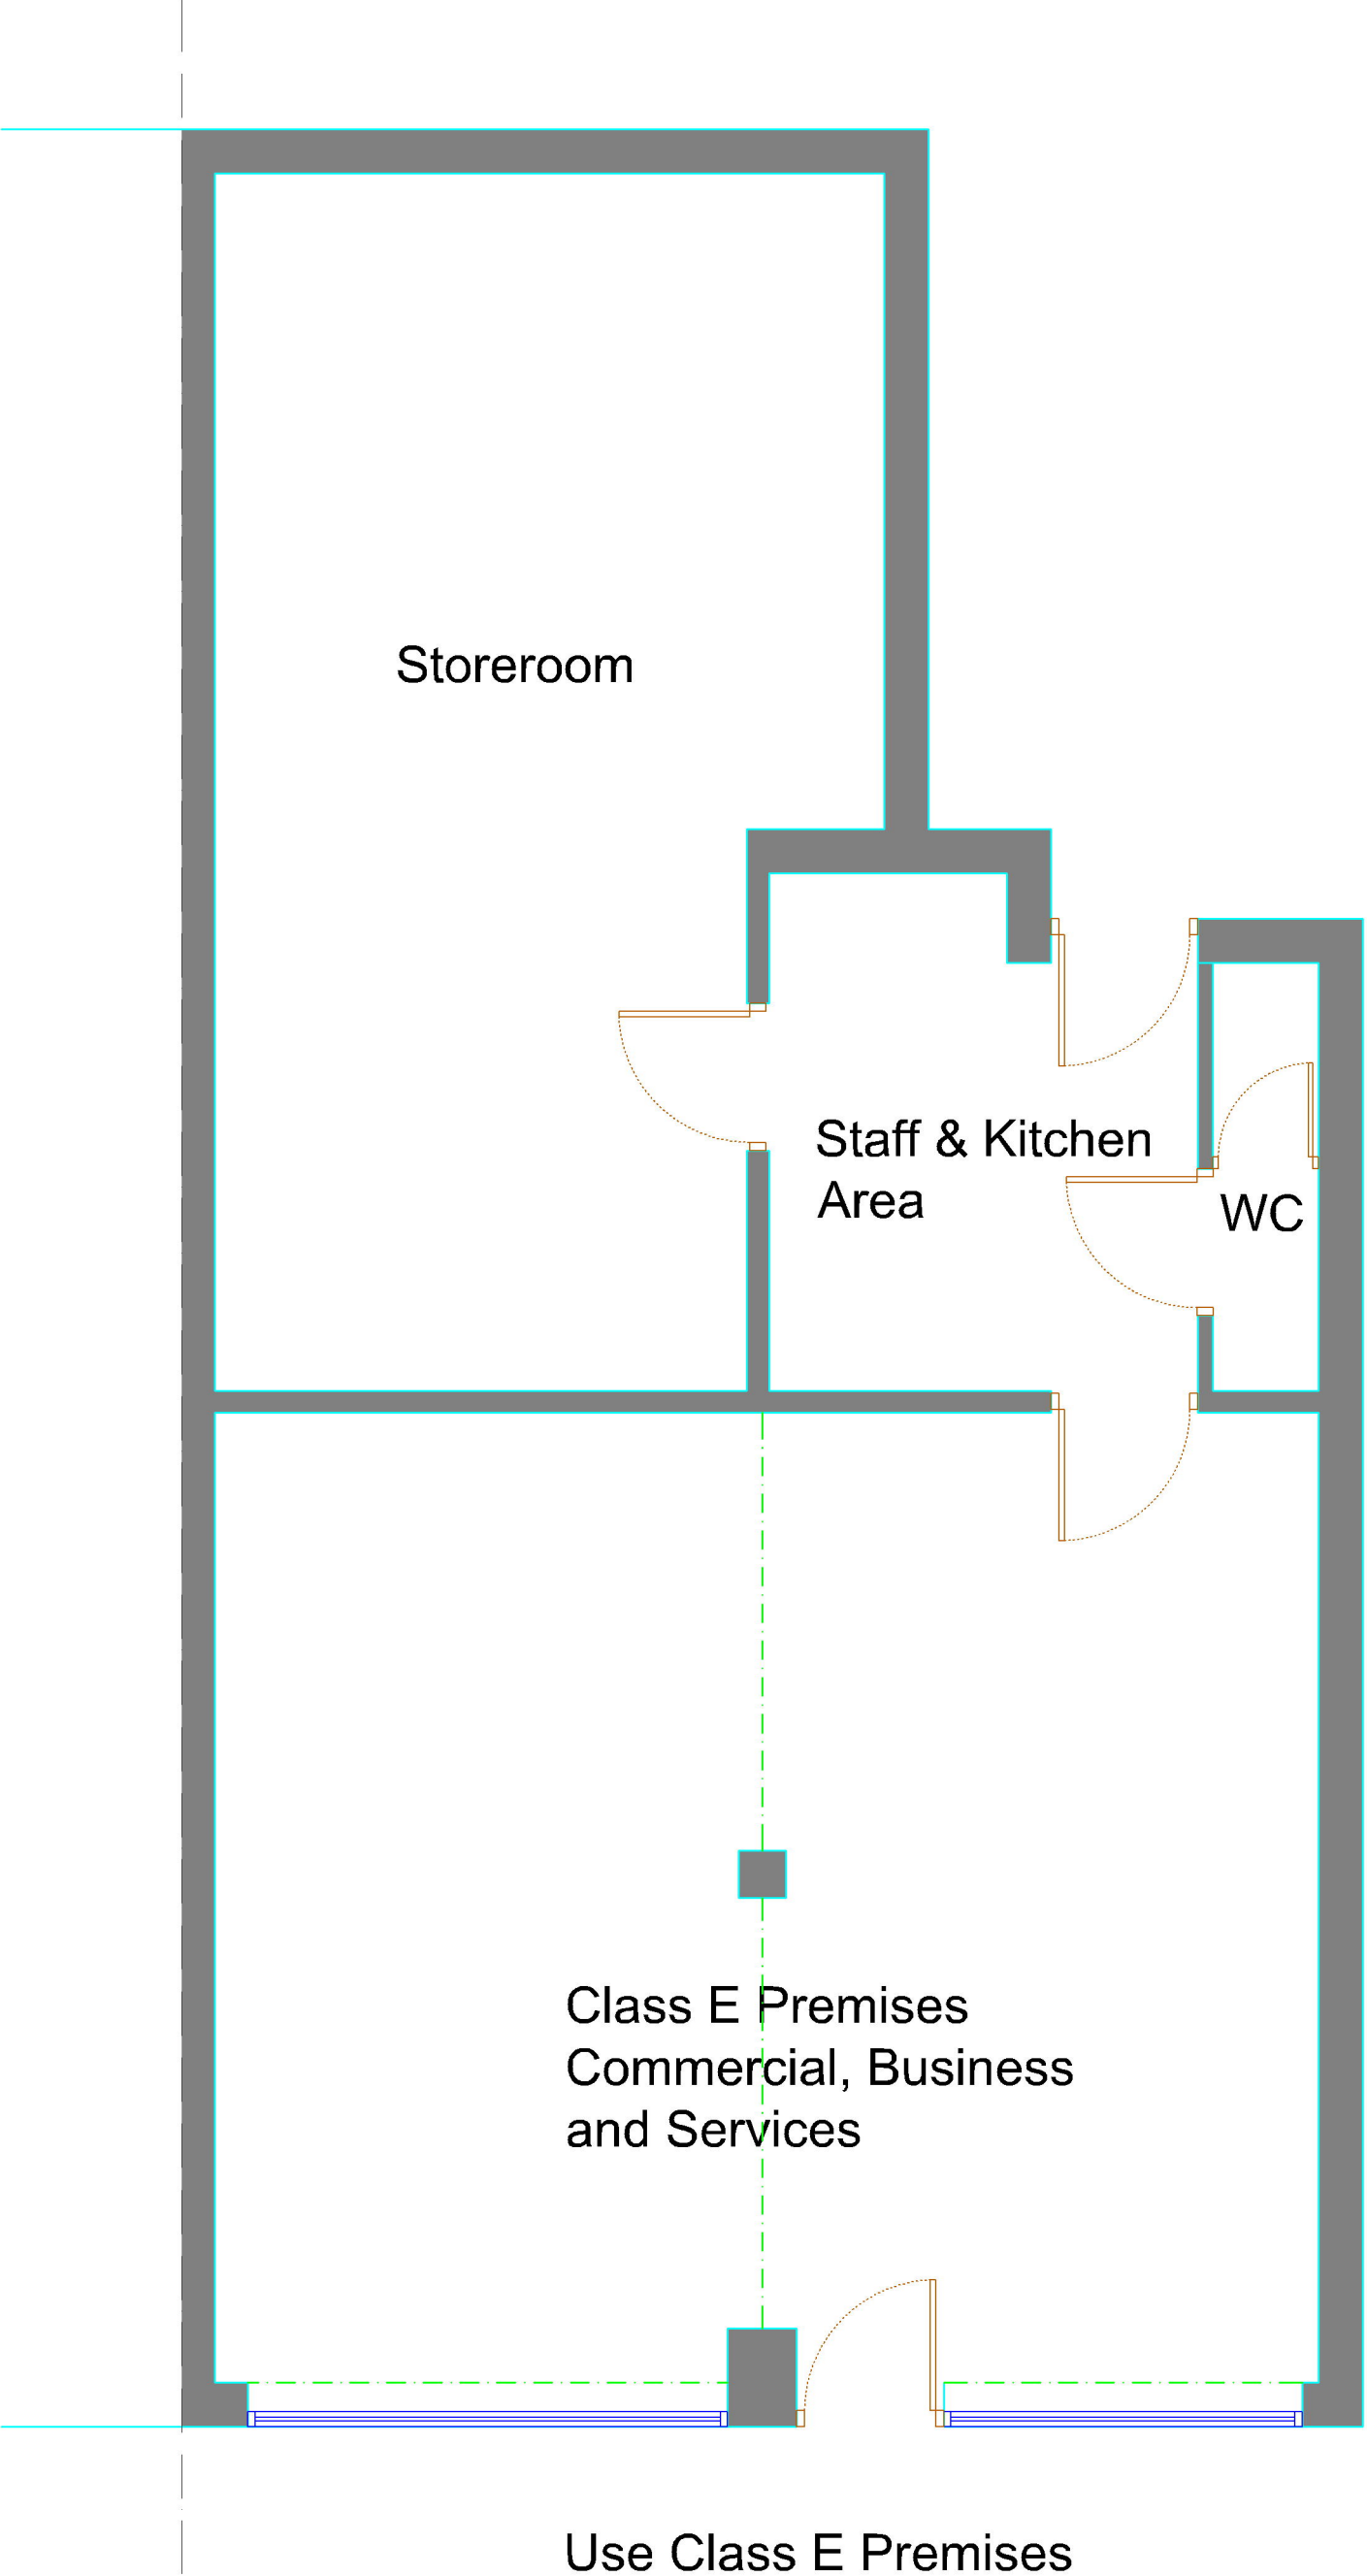

Use Class E Premises
Floor Plan As Proposed

 

Rev	Description	Date
Project LAWFUL DEVELOPMENT CERTIFICATE (PROPOSED) ATTACHED TO 10 GLOVERS BROW, KIRKBY, LIVERPOOL. L32 2AE		

Client MR SIVARAJ		
----------------------	--	--

Contract. No.	Drg. No.	Revision	Scale	1:50 & 1:100	@ A1
	2		By	MCC	Date
			Chkd		JULY 2021

Drawing Title EXISTING AND PROPOSED FLOOR PLANS

MAT DESIGN LIMITED Town Planning & Building Control Consultants	
17 BROOKSIDE AVE ECCLESTON ST. HELENS WA10 4RN	Telephone:07850203448 E-mail:miketa@blueyonder.co.uk