




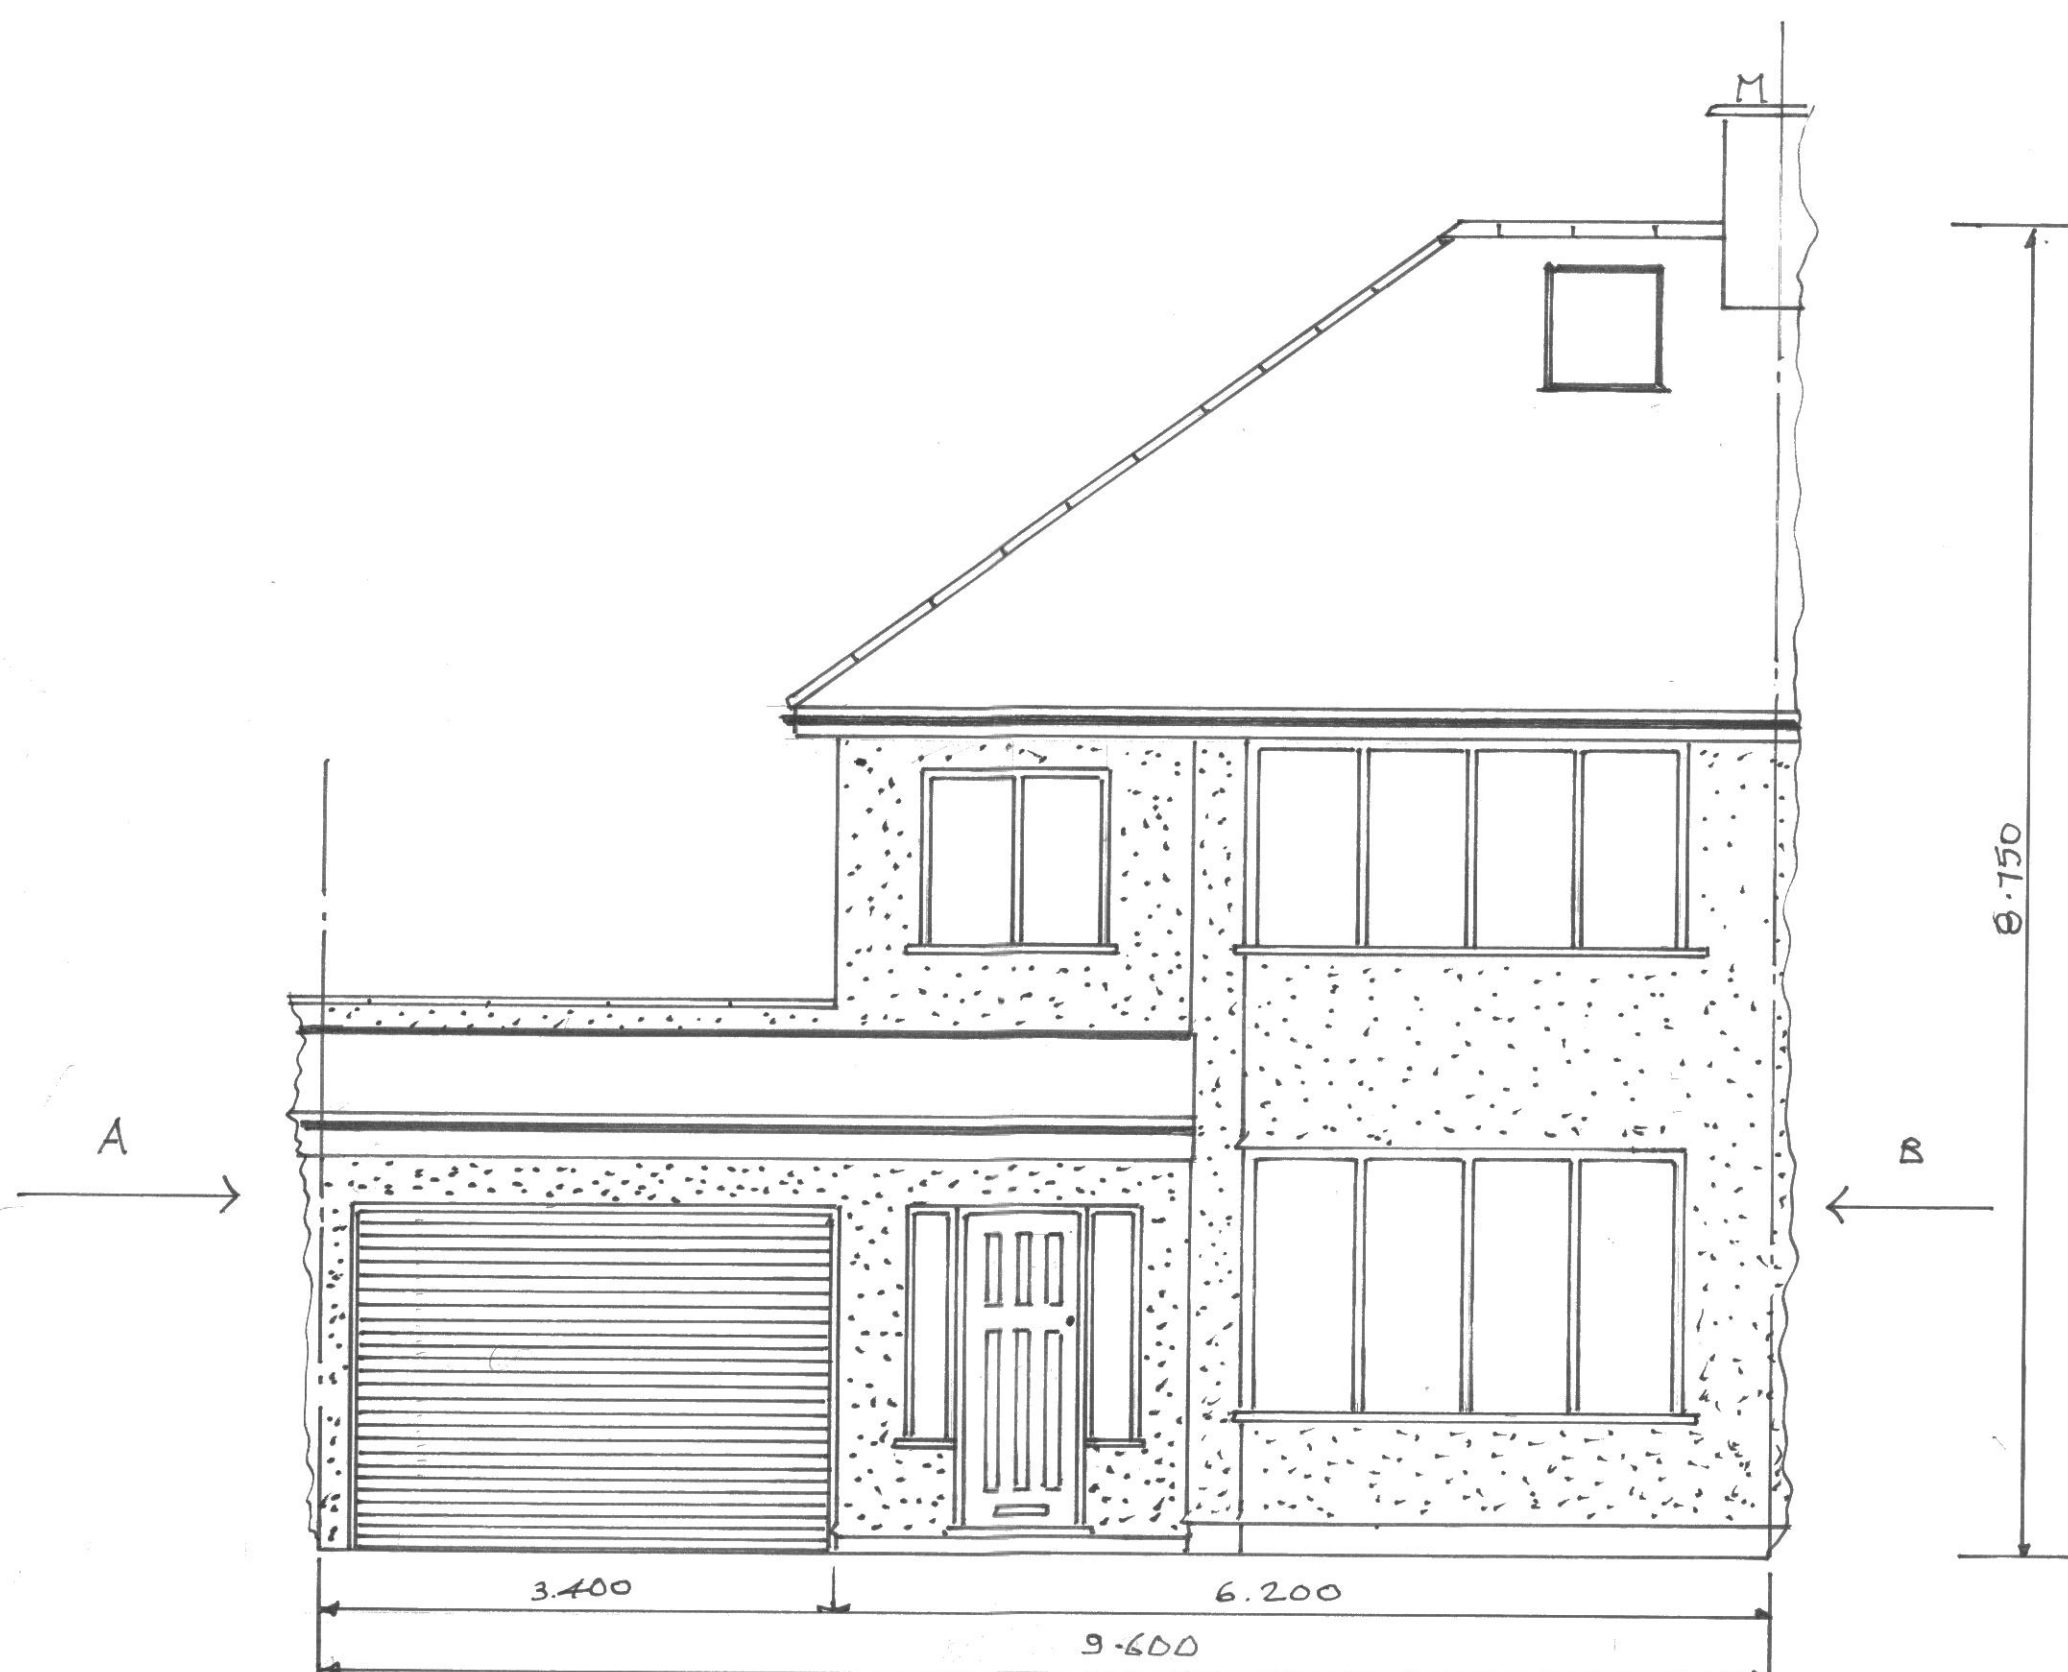


EXISTING FRONT ELEVATION

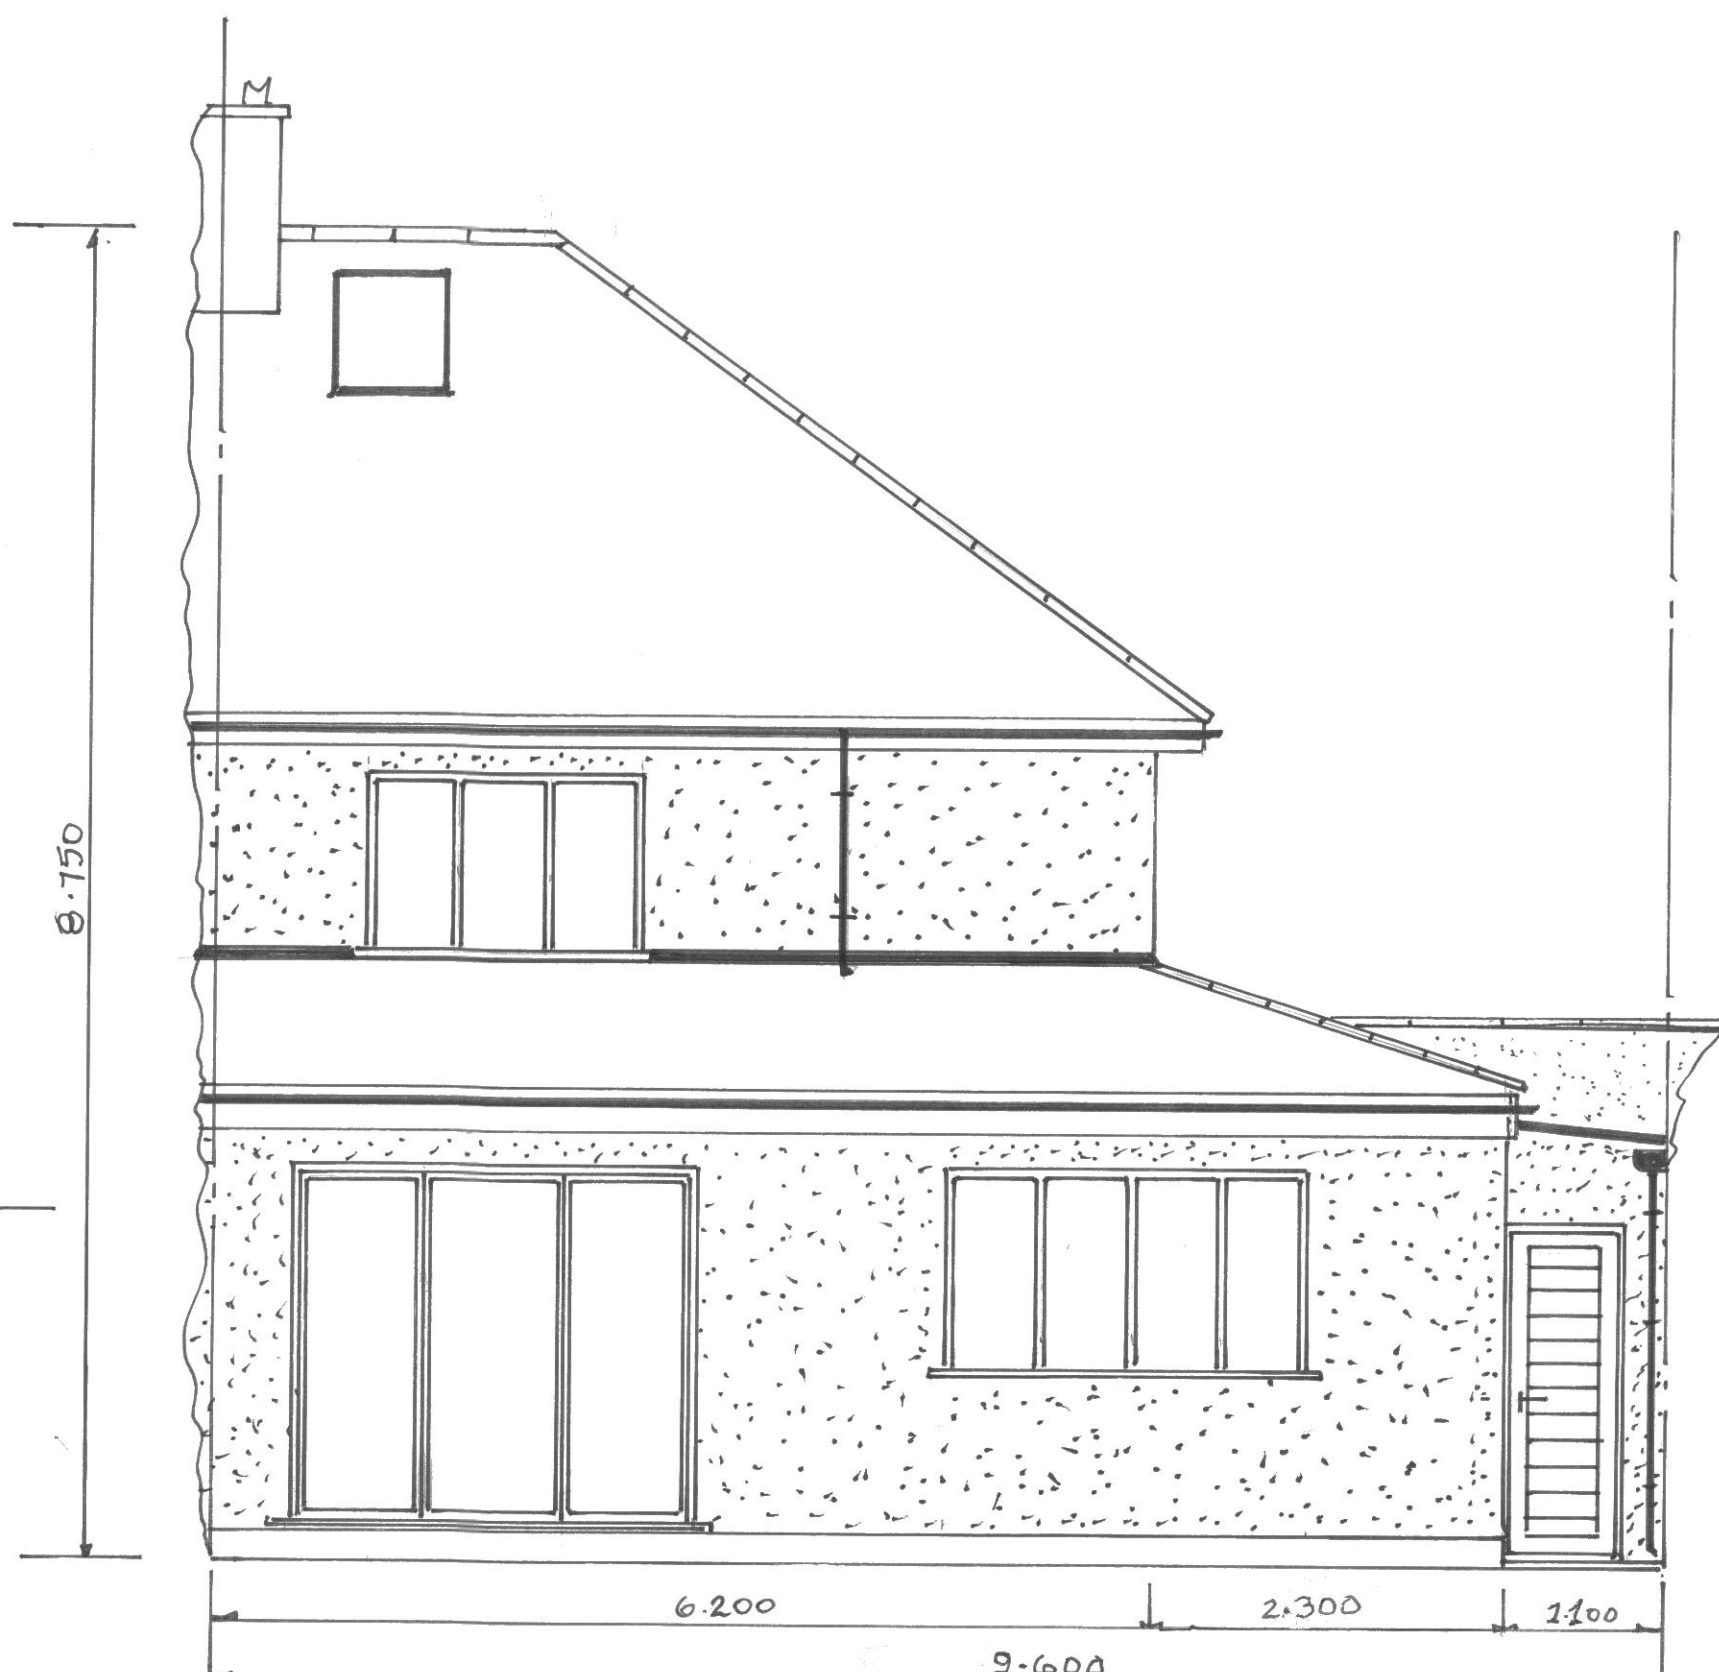


EXISTING REAR ELEVATION

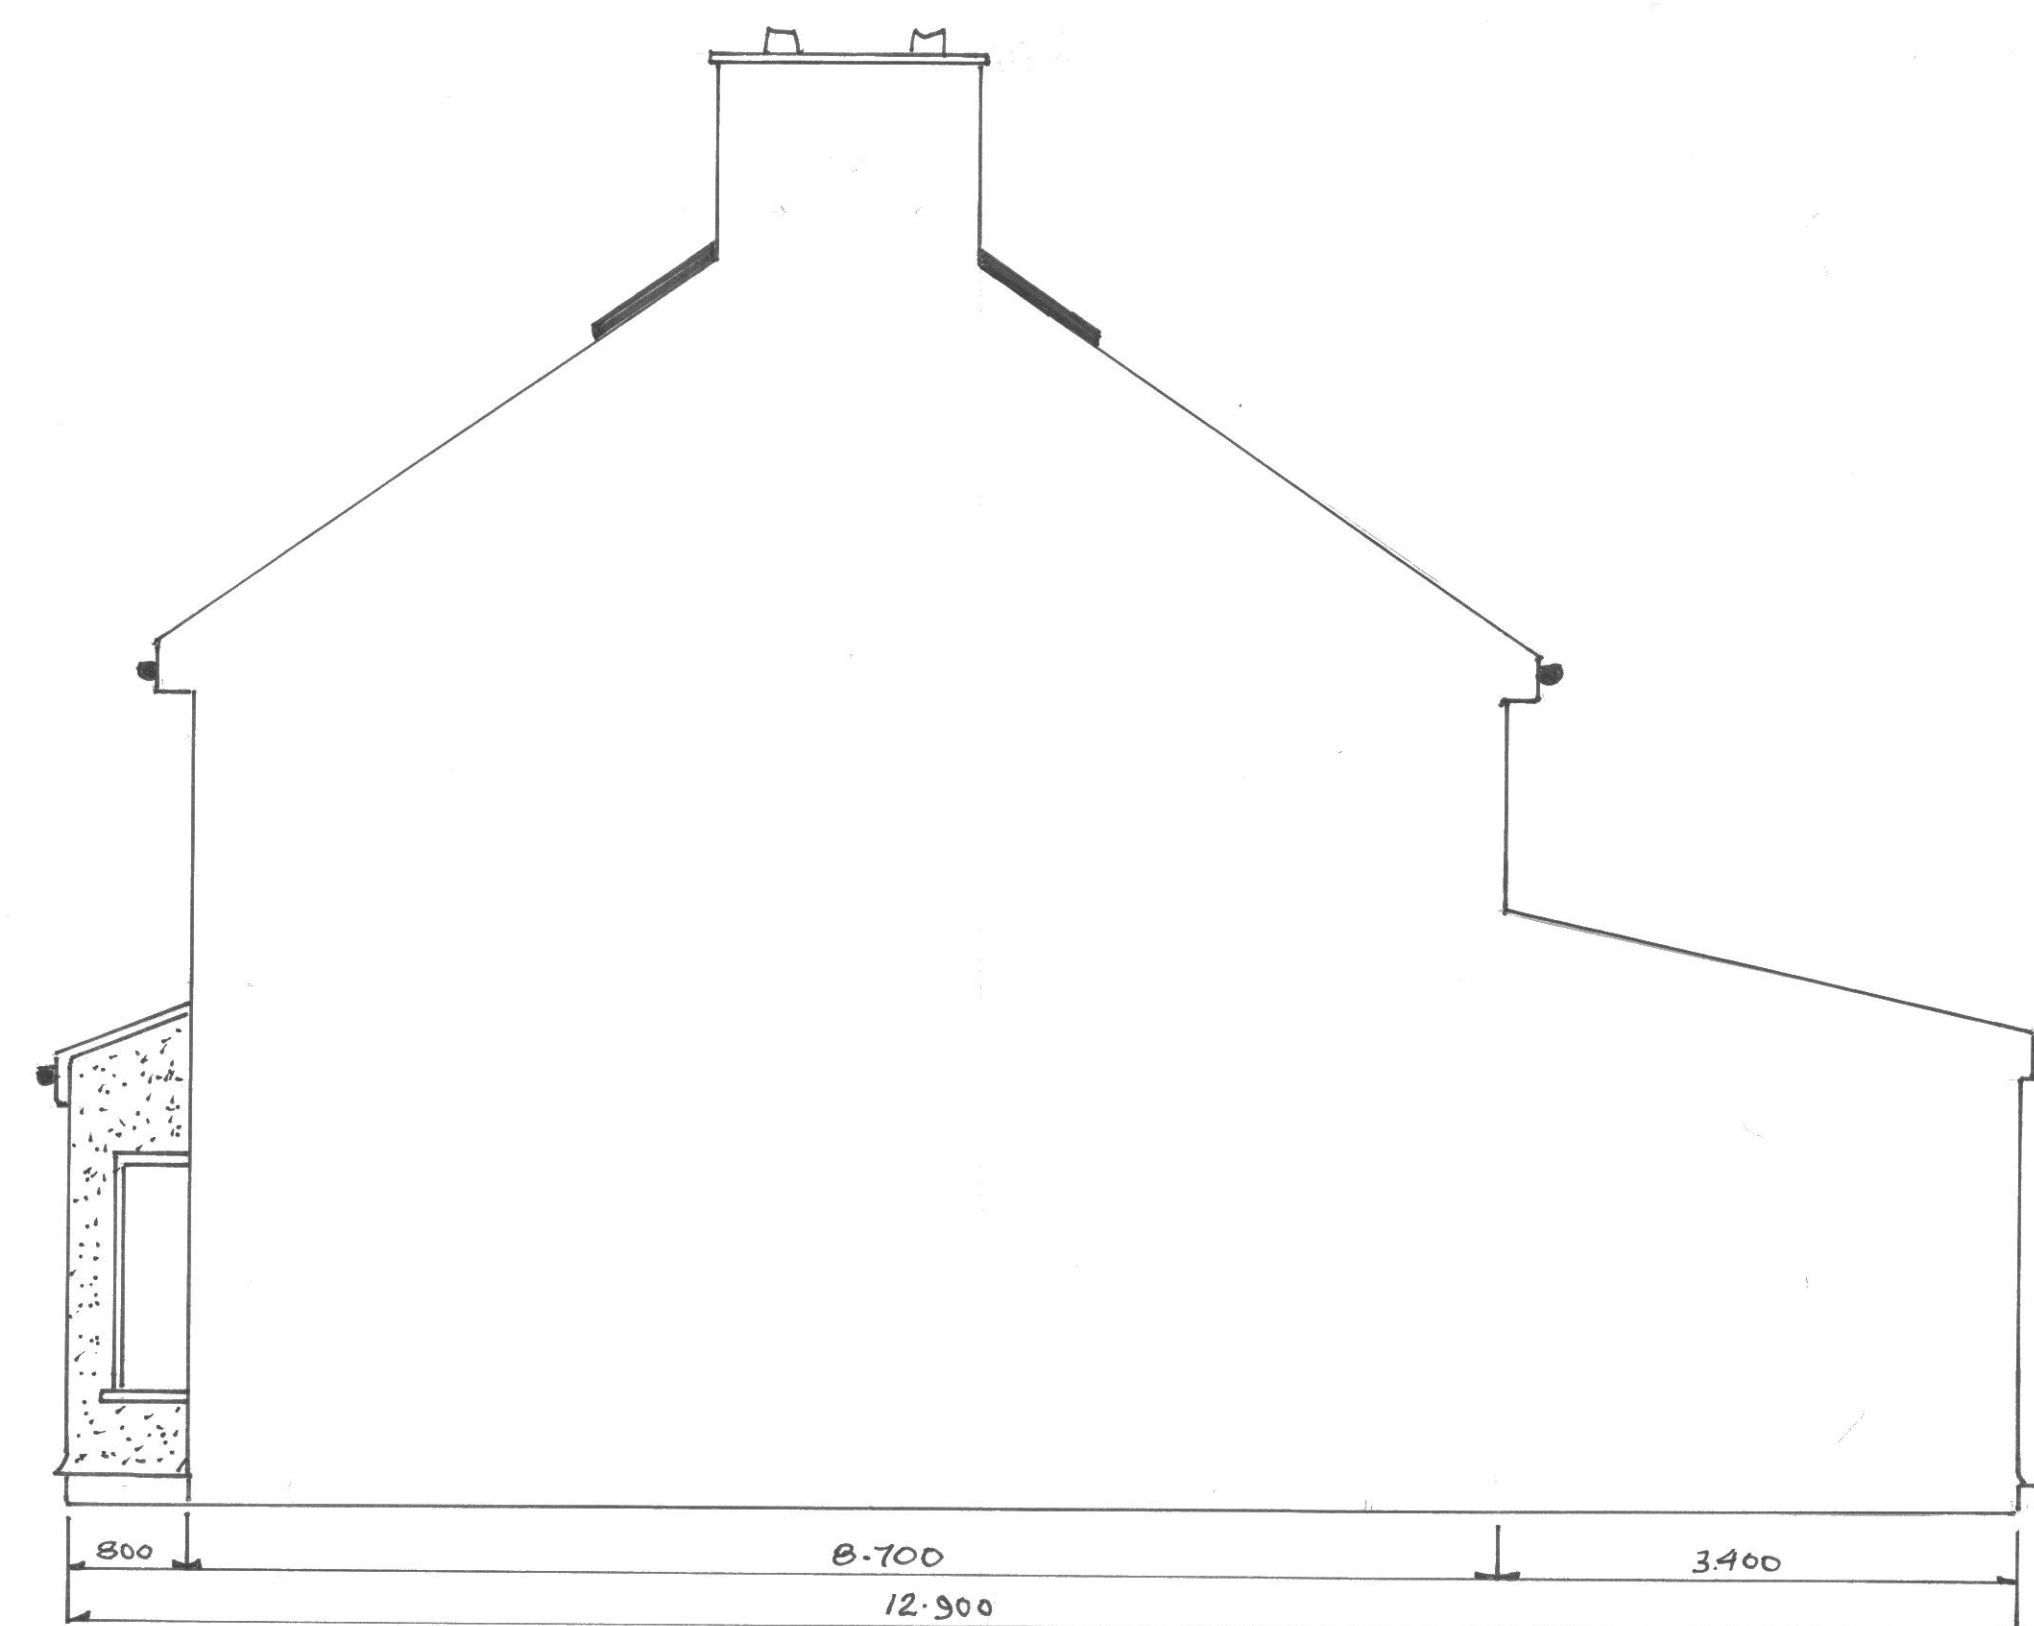


EXISTING SIDE ELEVATION B

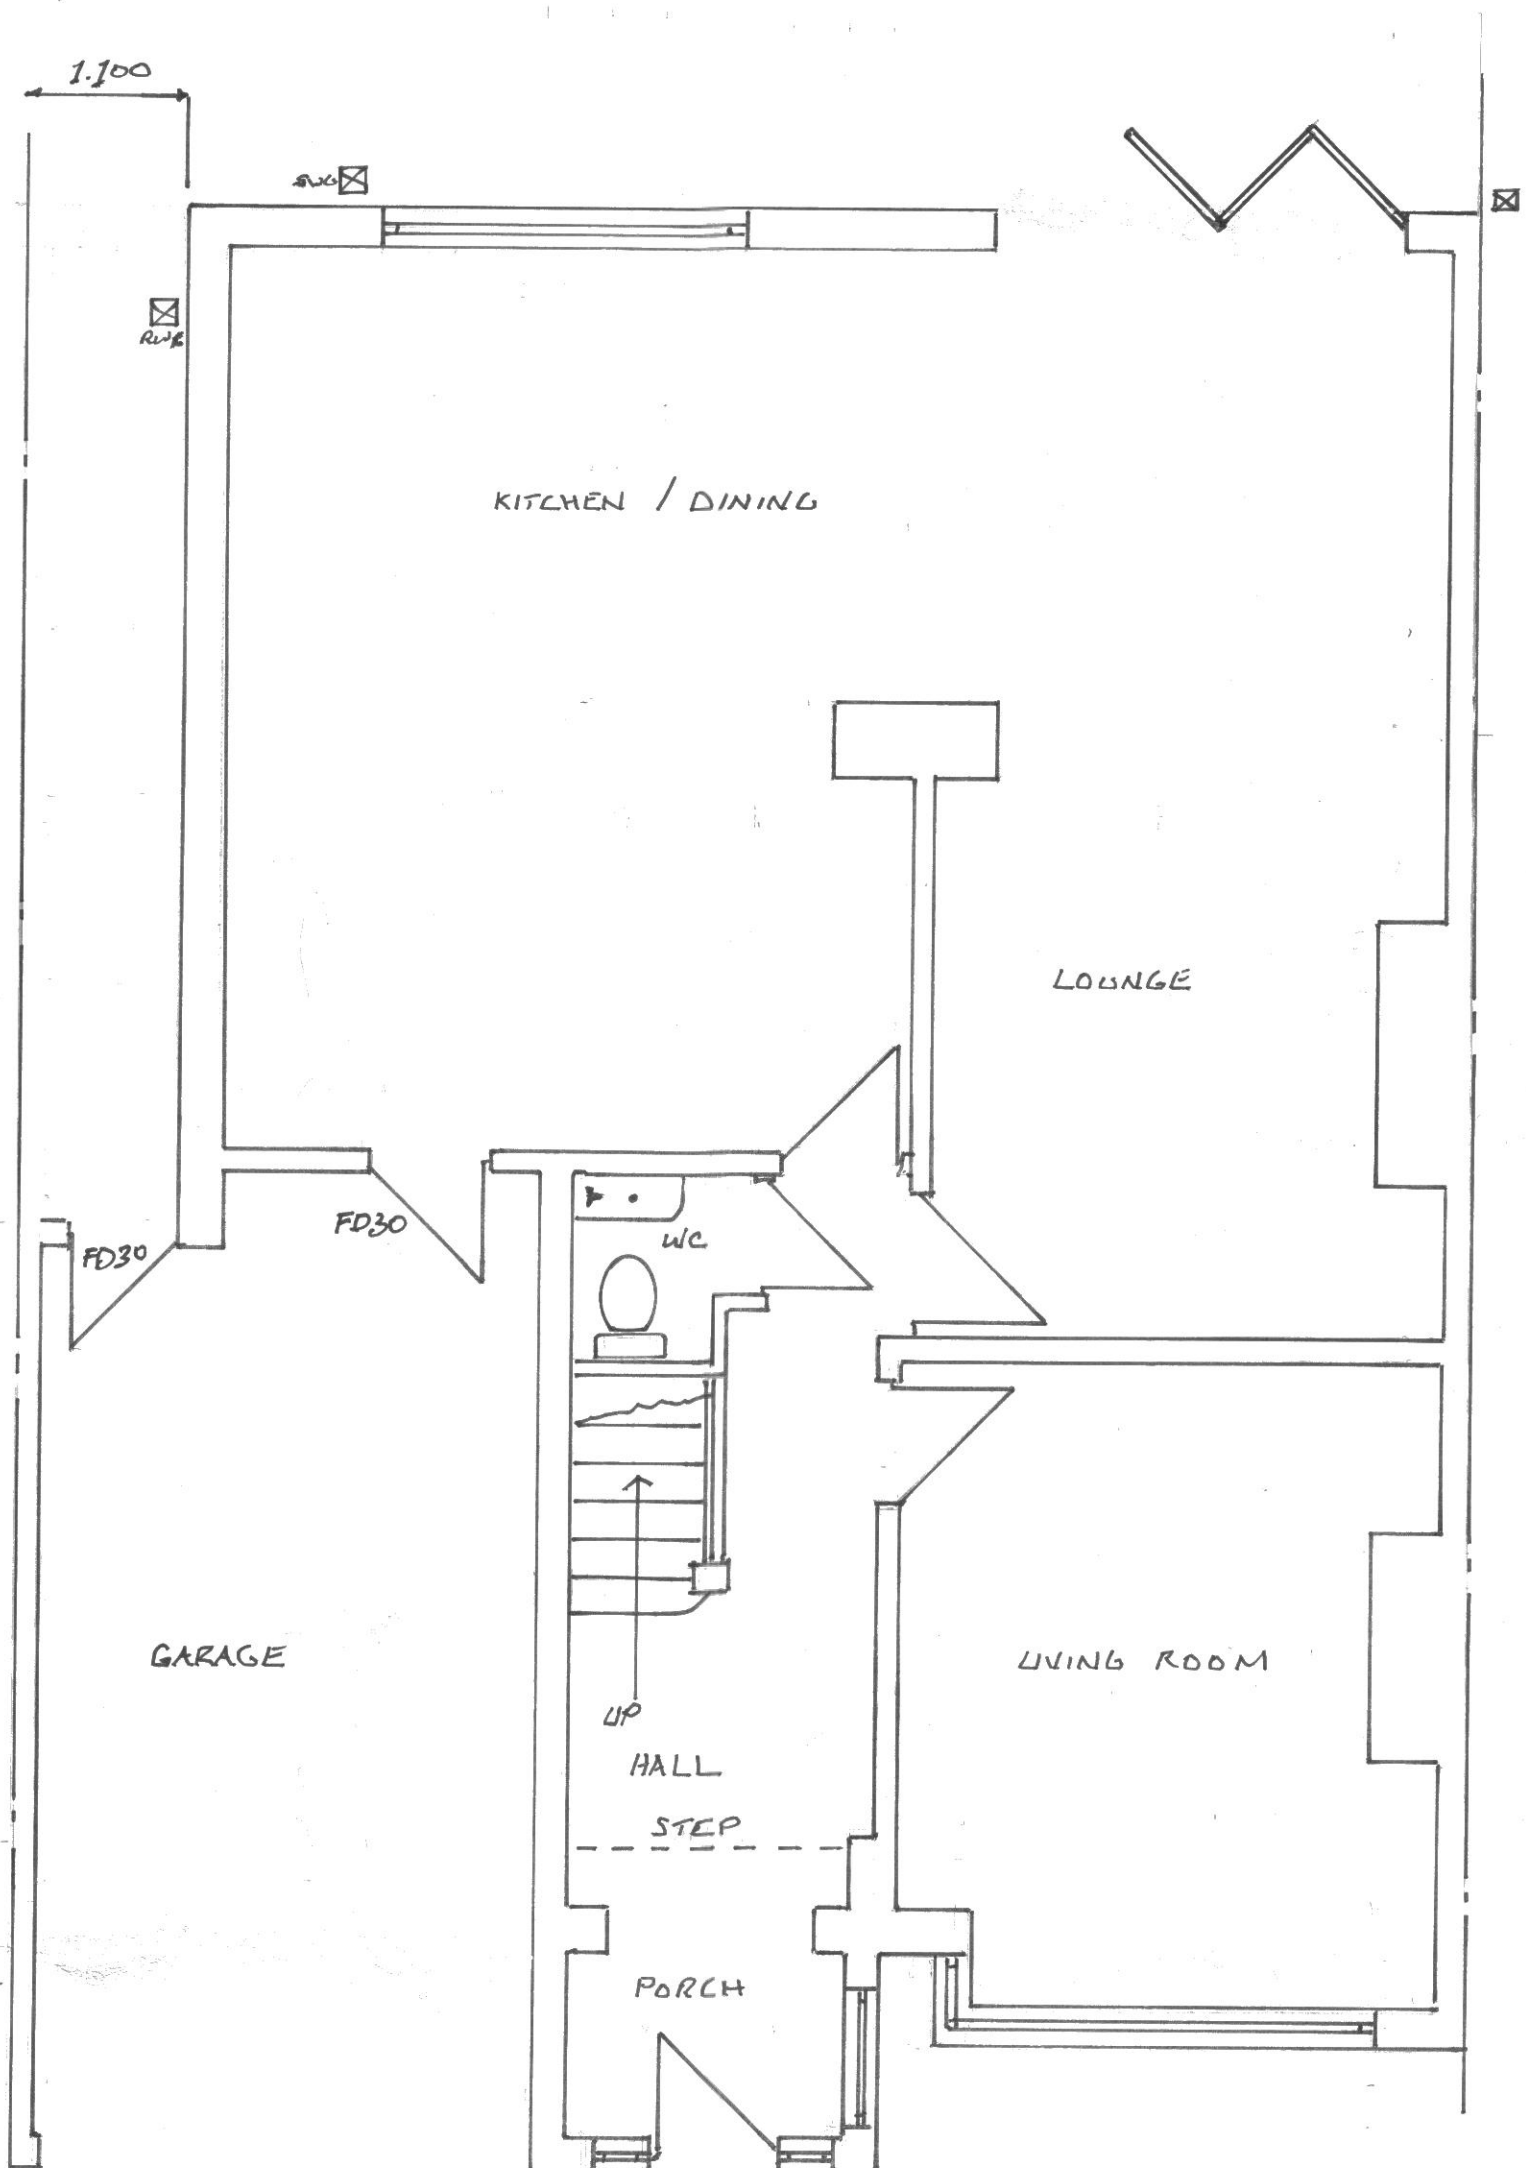


EXISTING GROUND FLOOR PLAN

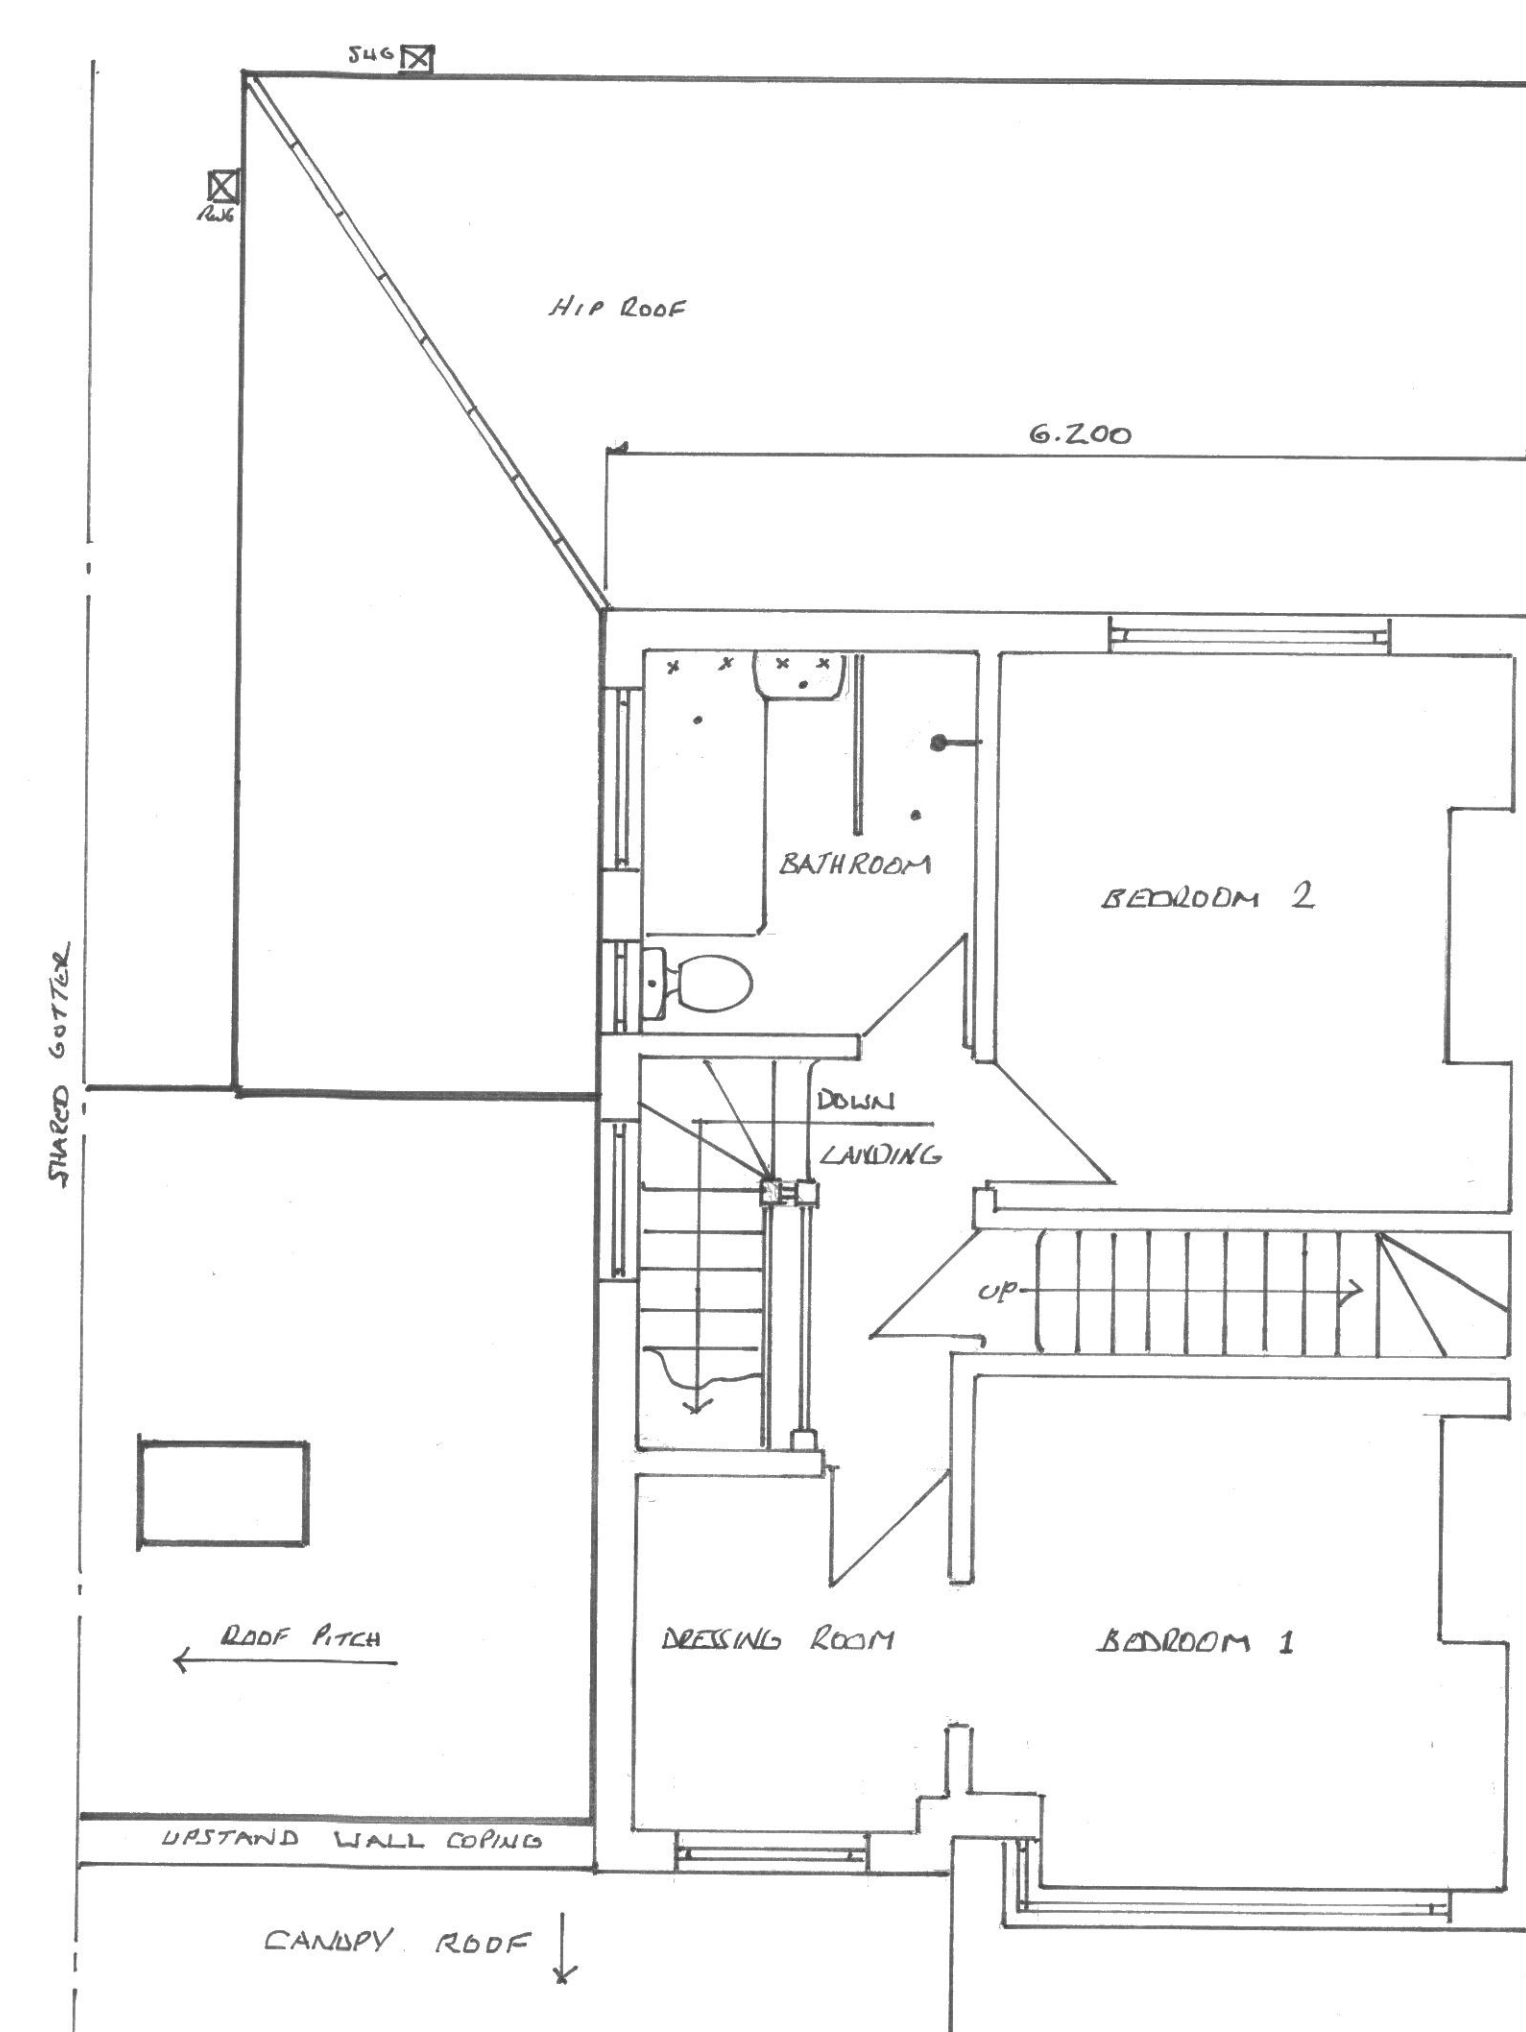

EXISTING FIRST FLOOR PLAN

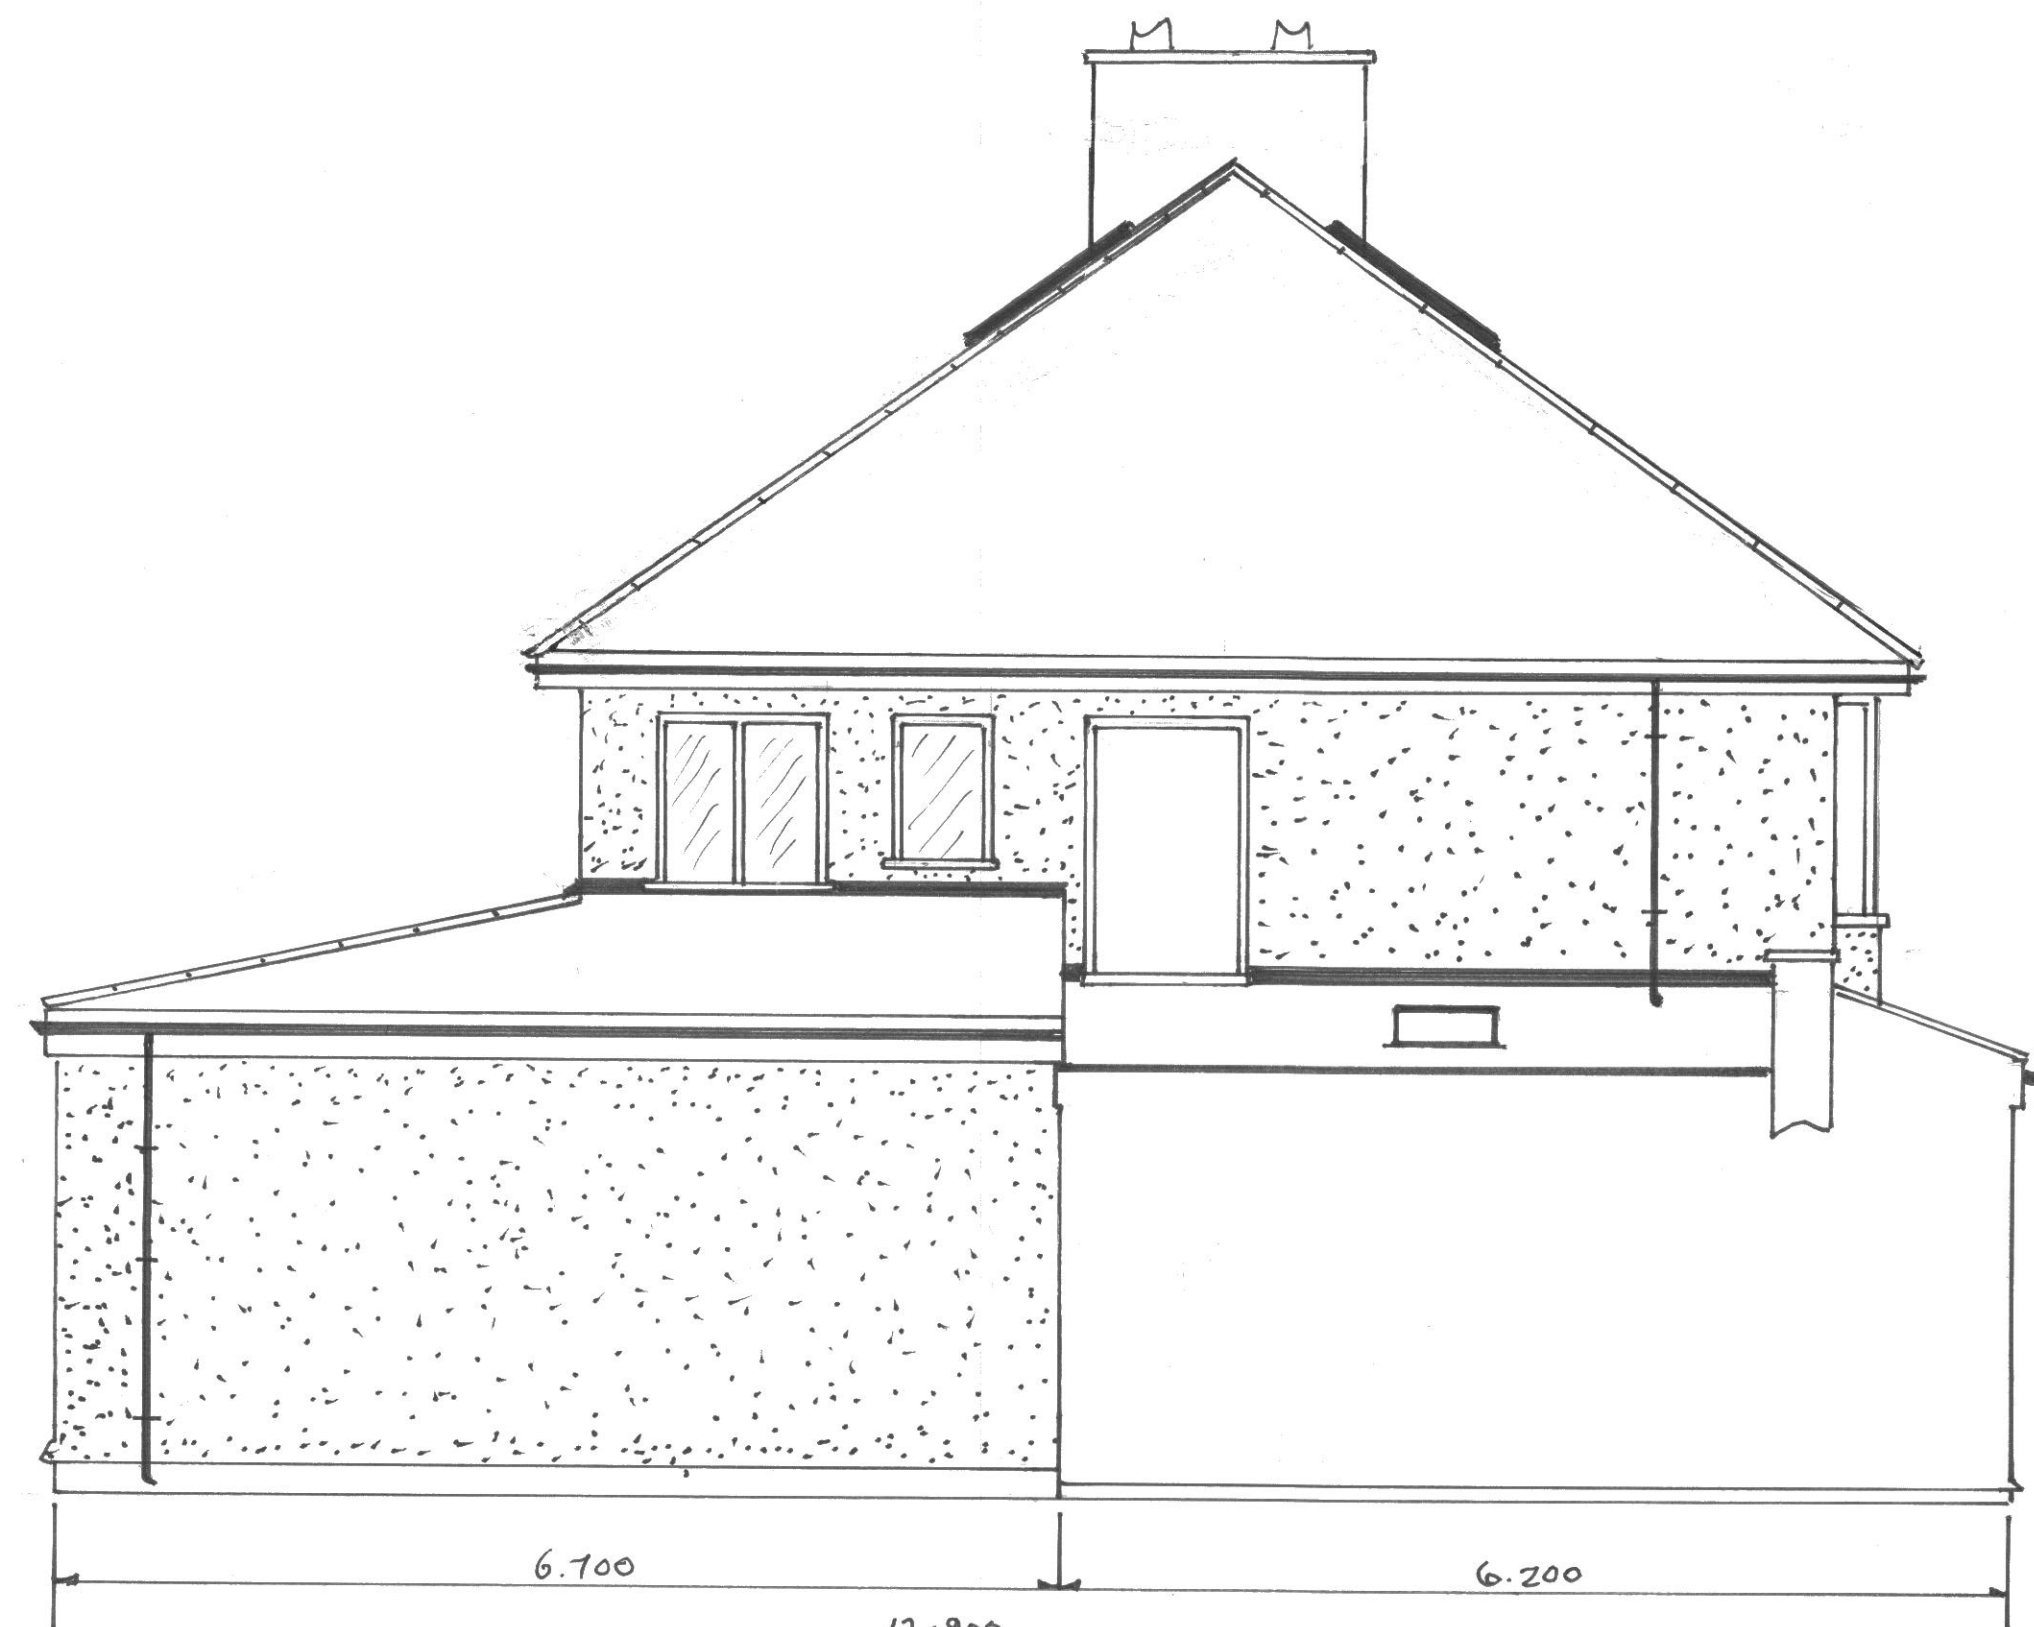

EXISTING SIDE ELEVATION A

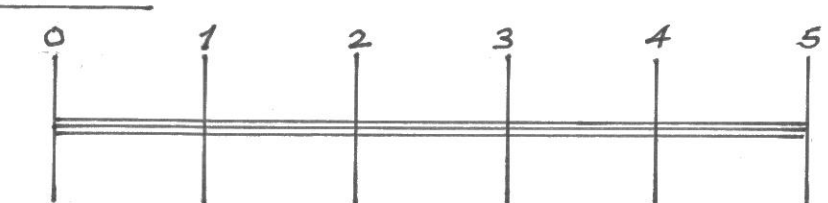

SCALE BAR 1:50

NEIL JONES DLG N° 2372 SCALE 1:50 FEBRUARY 2025

REAR DORMER EXTENSION

MR JOSH SEPTON  
10 YEW TREE ROAD  
HUNTS CROSS  
LIVERPOOL  
L25 9QT

A

EXISTING