




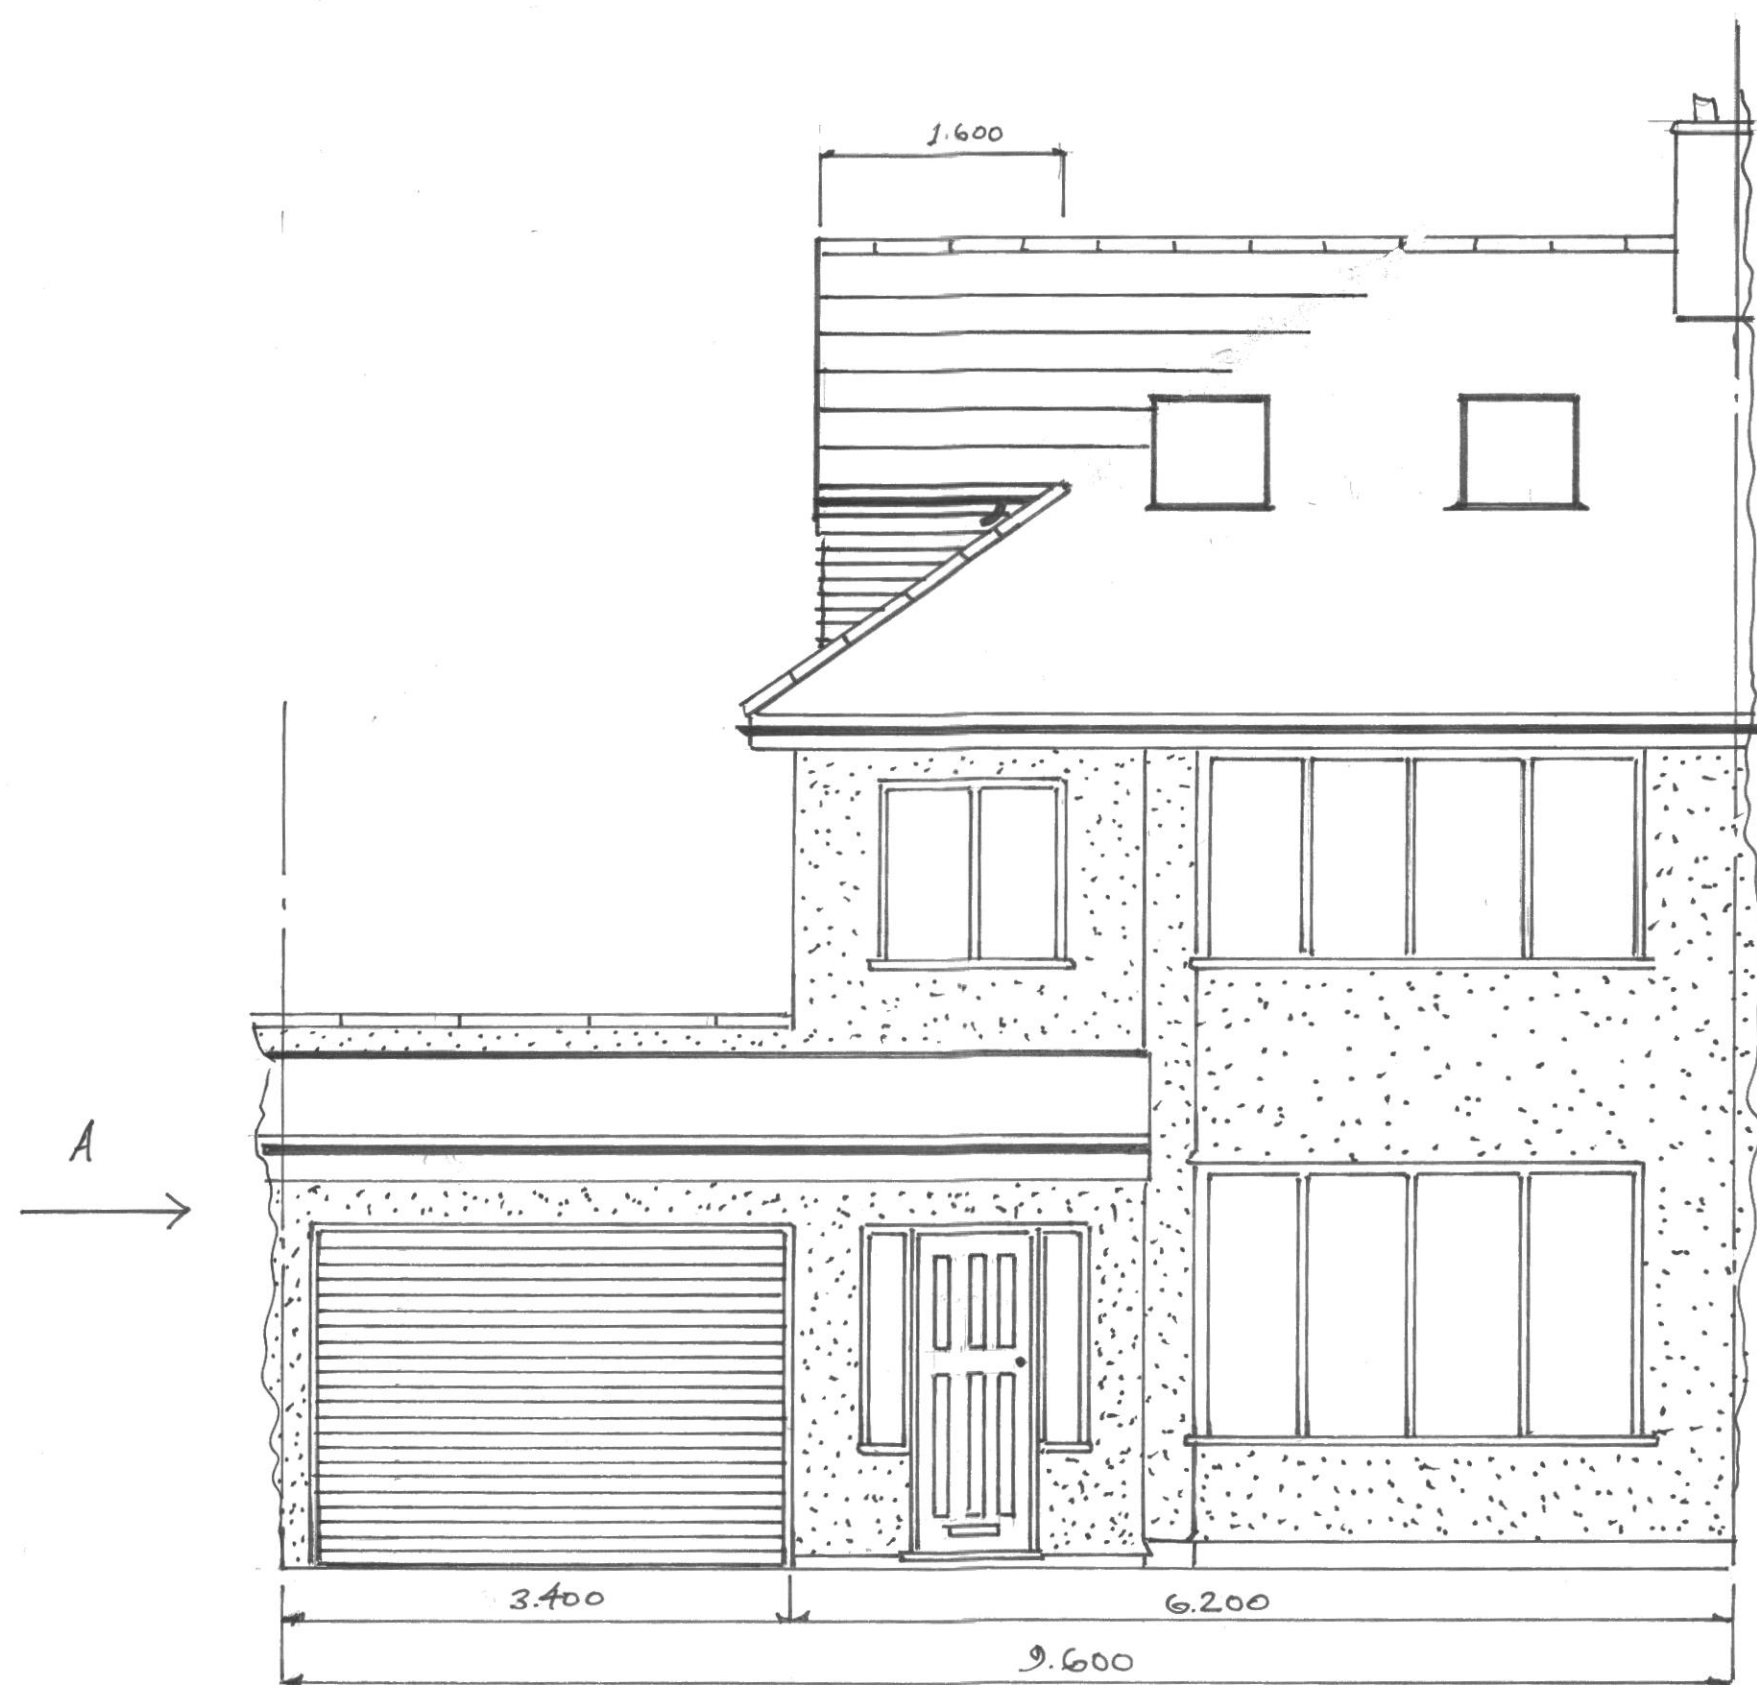


PROPOSED FRONT ELEVATION

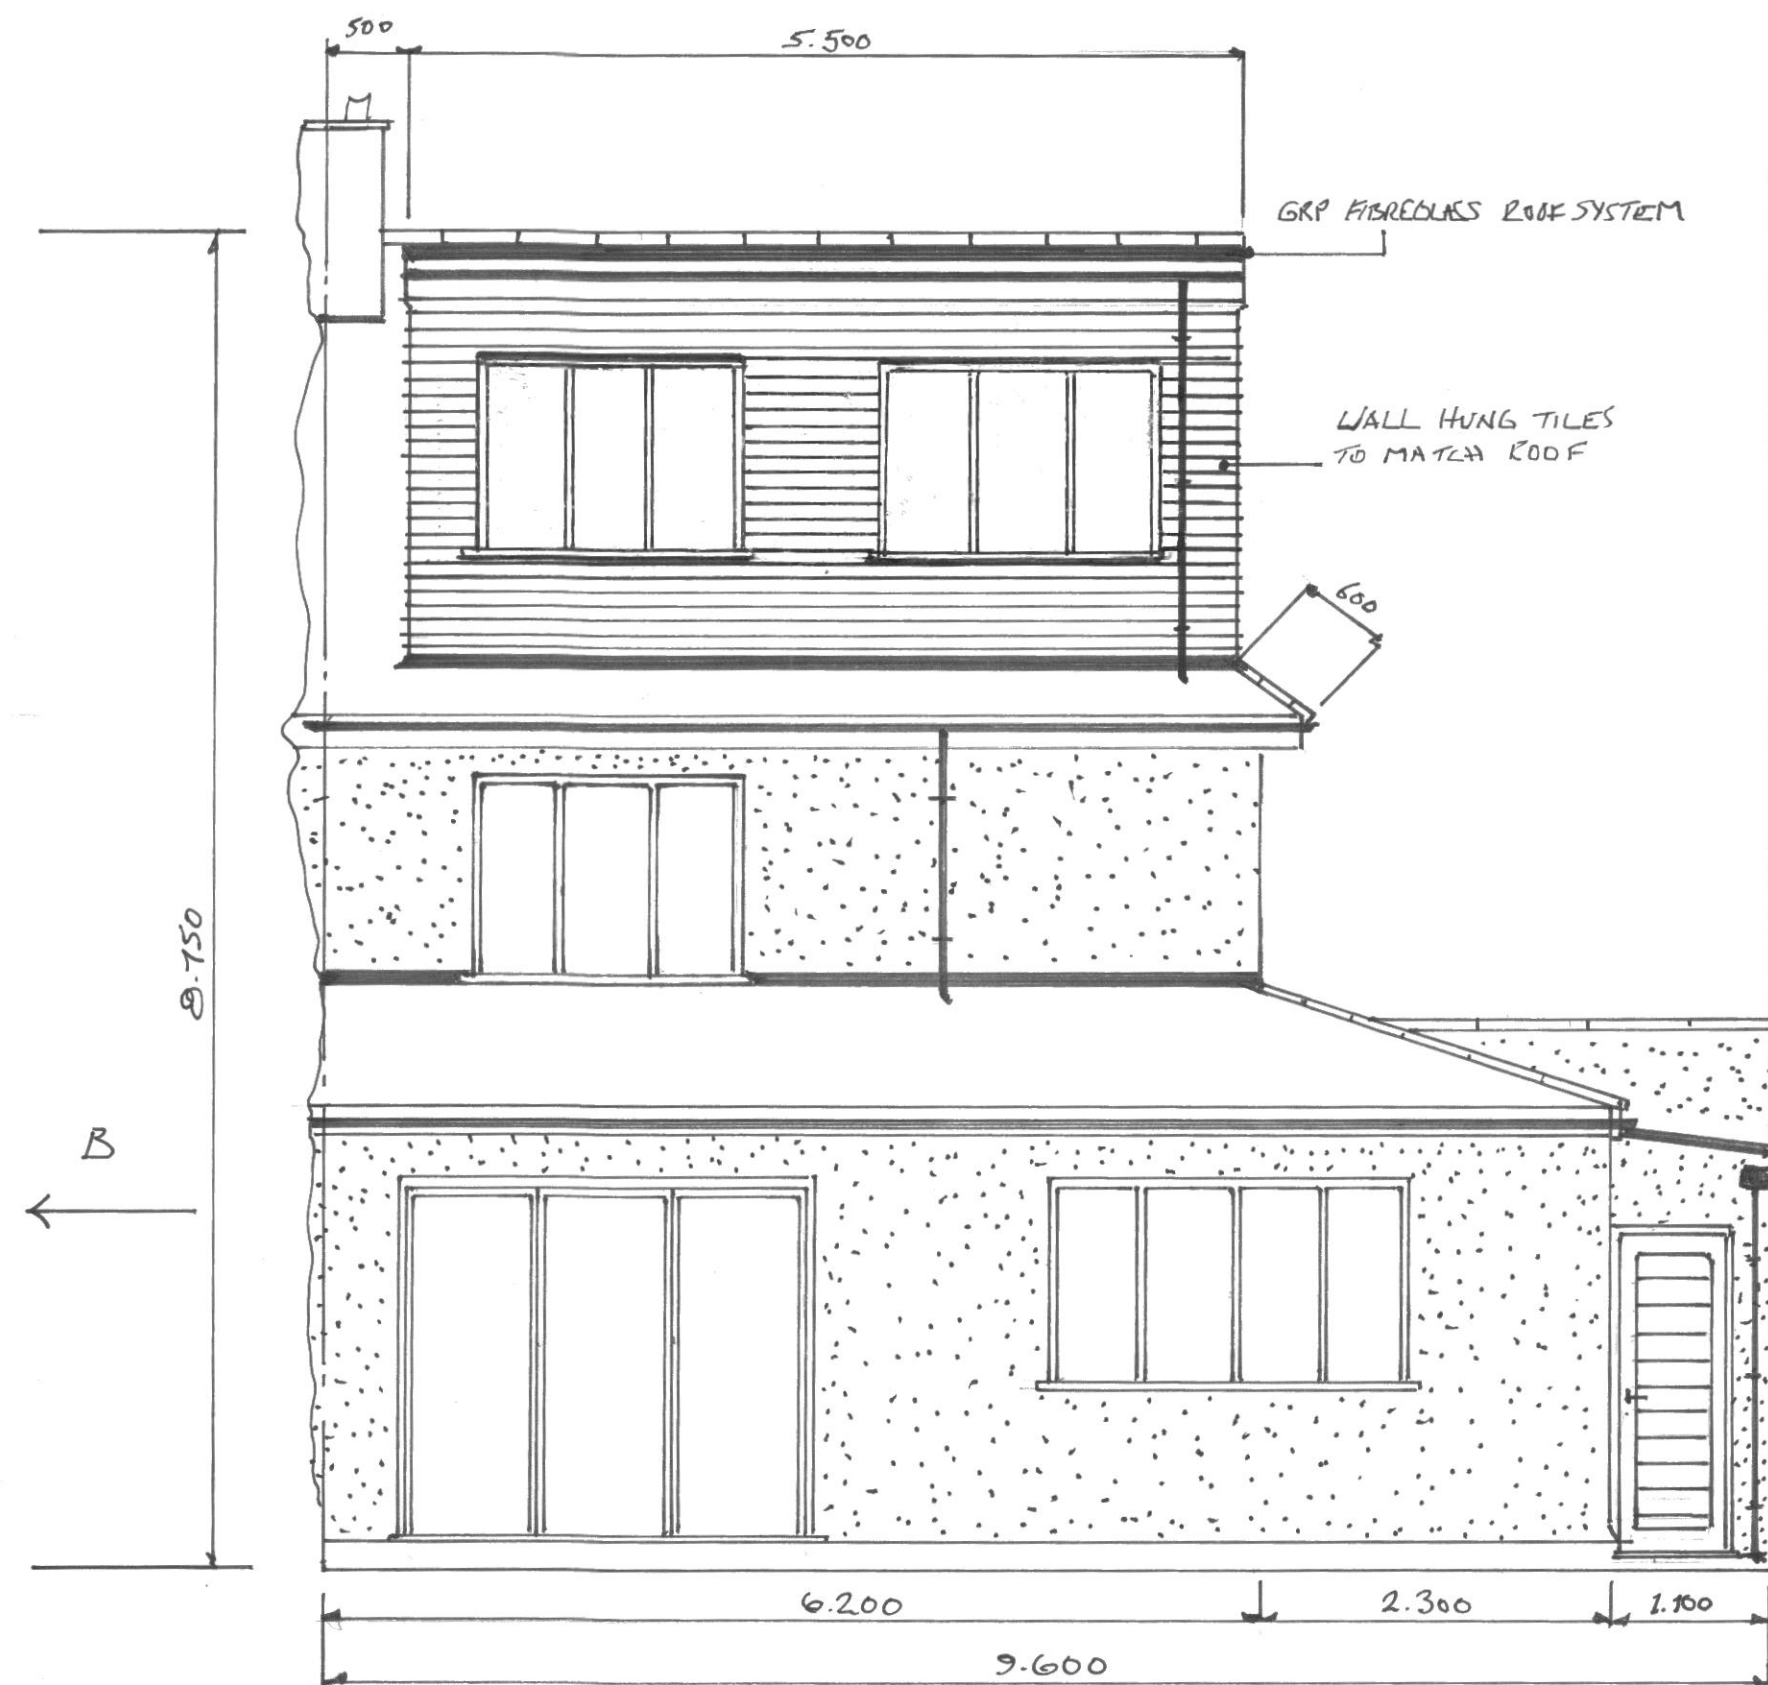


PROPOSED REAR ELEVATION

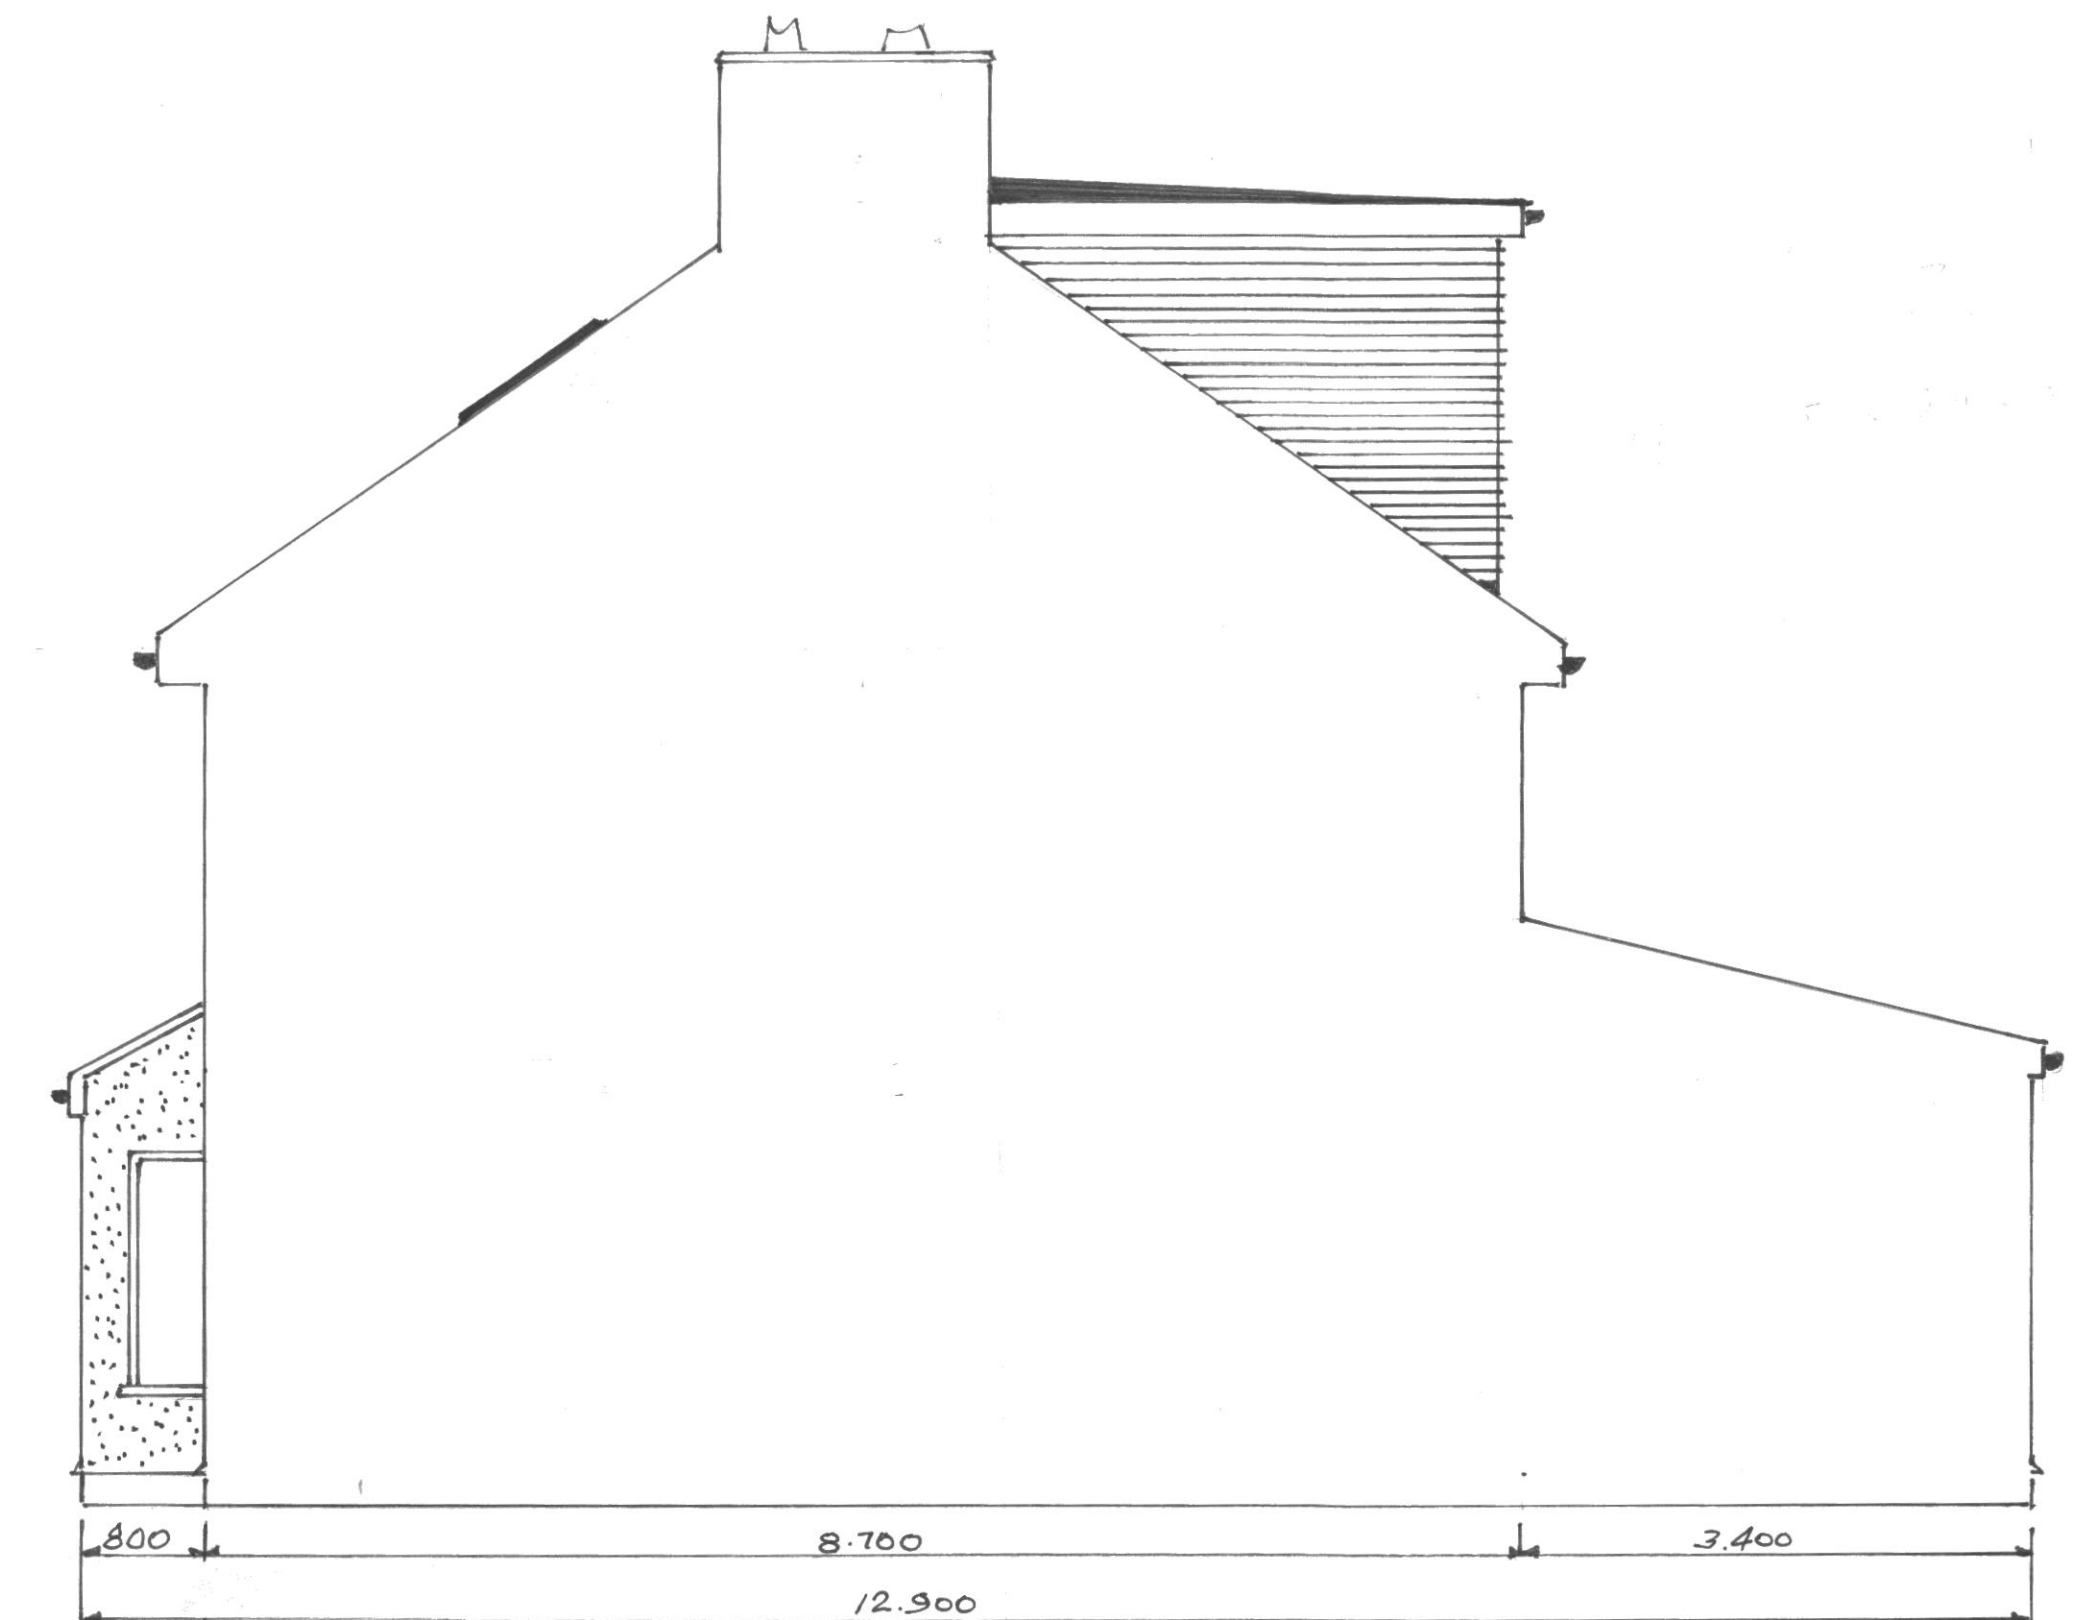


PROPOSED SIDE ELEVATION B

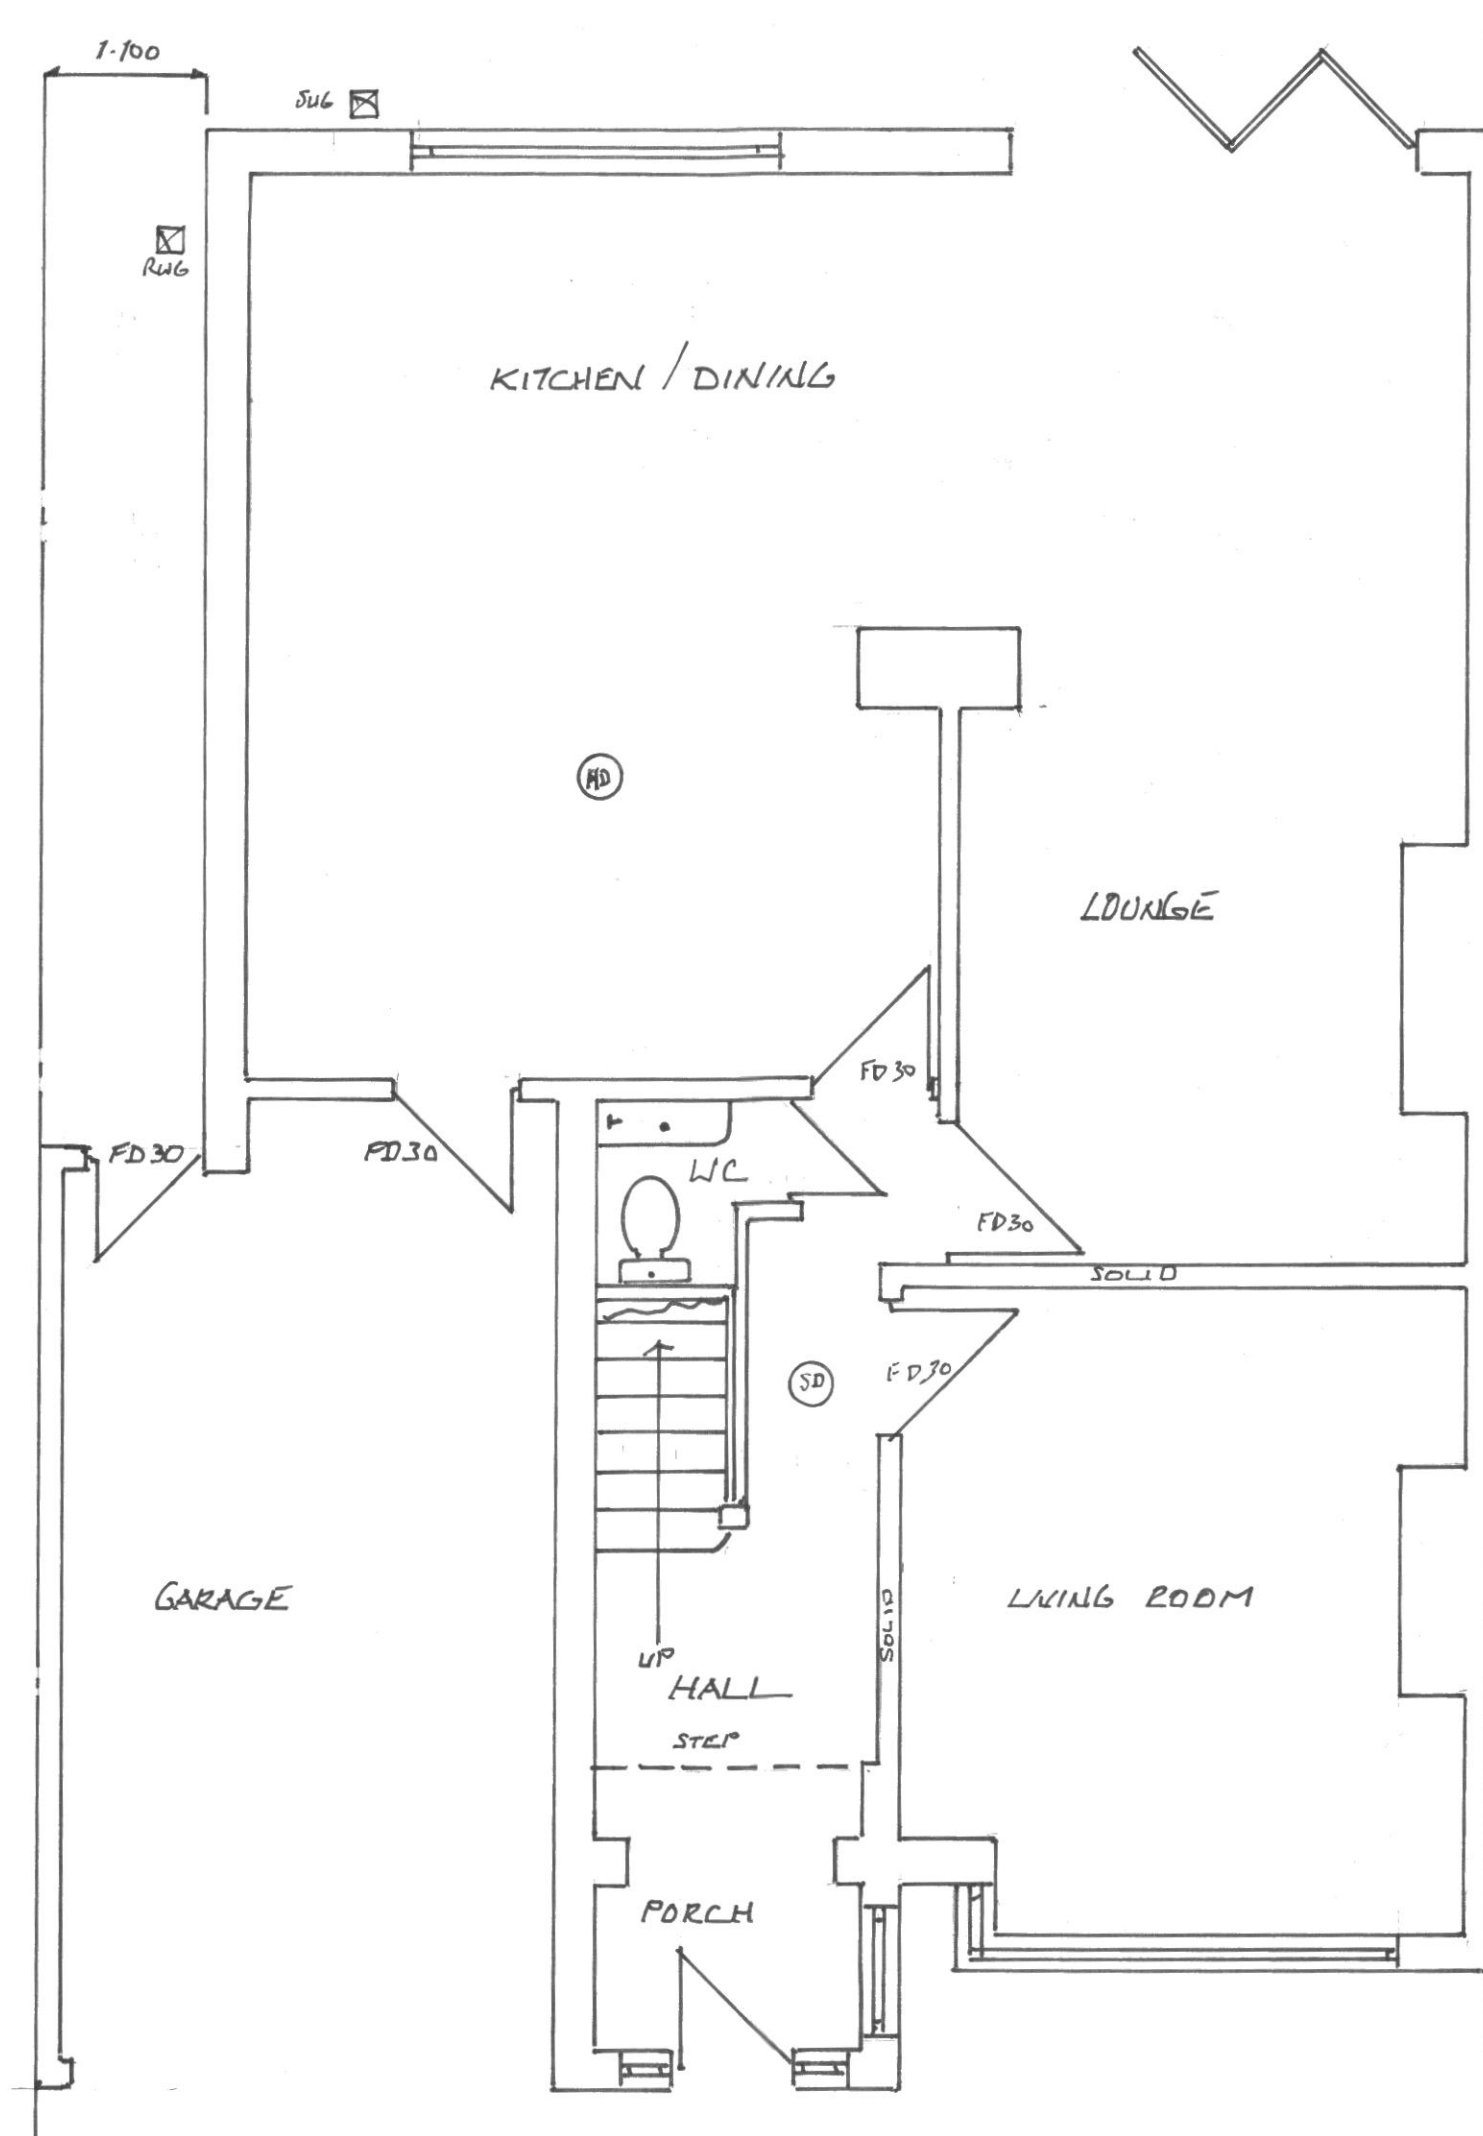


PROPOSED GROUND FLOOR PLAN

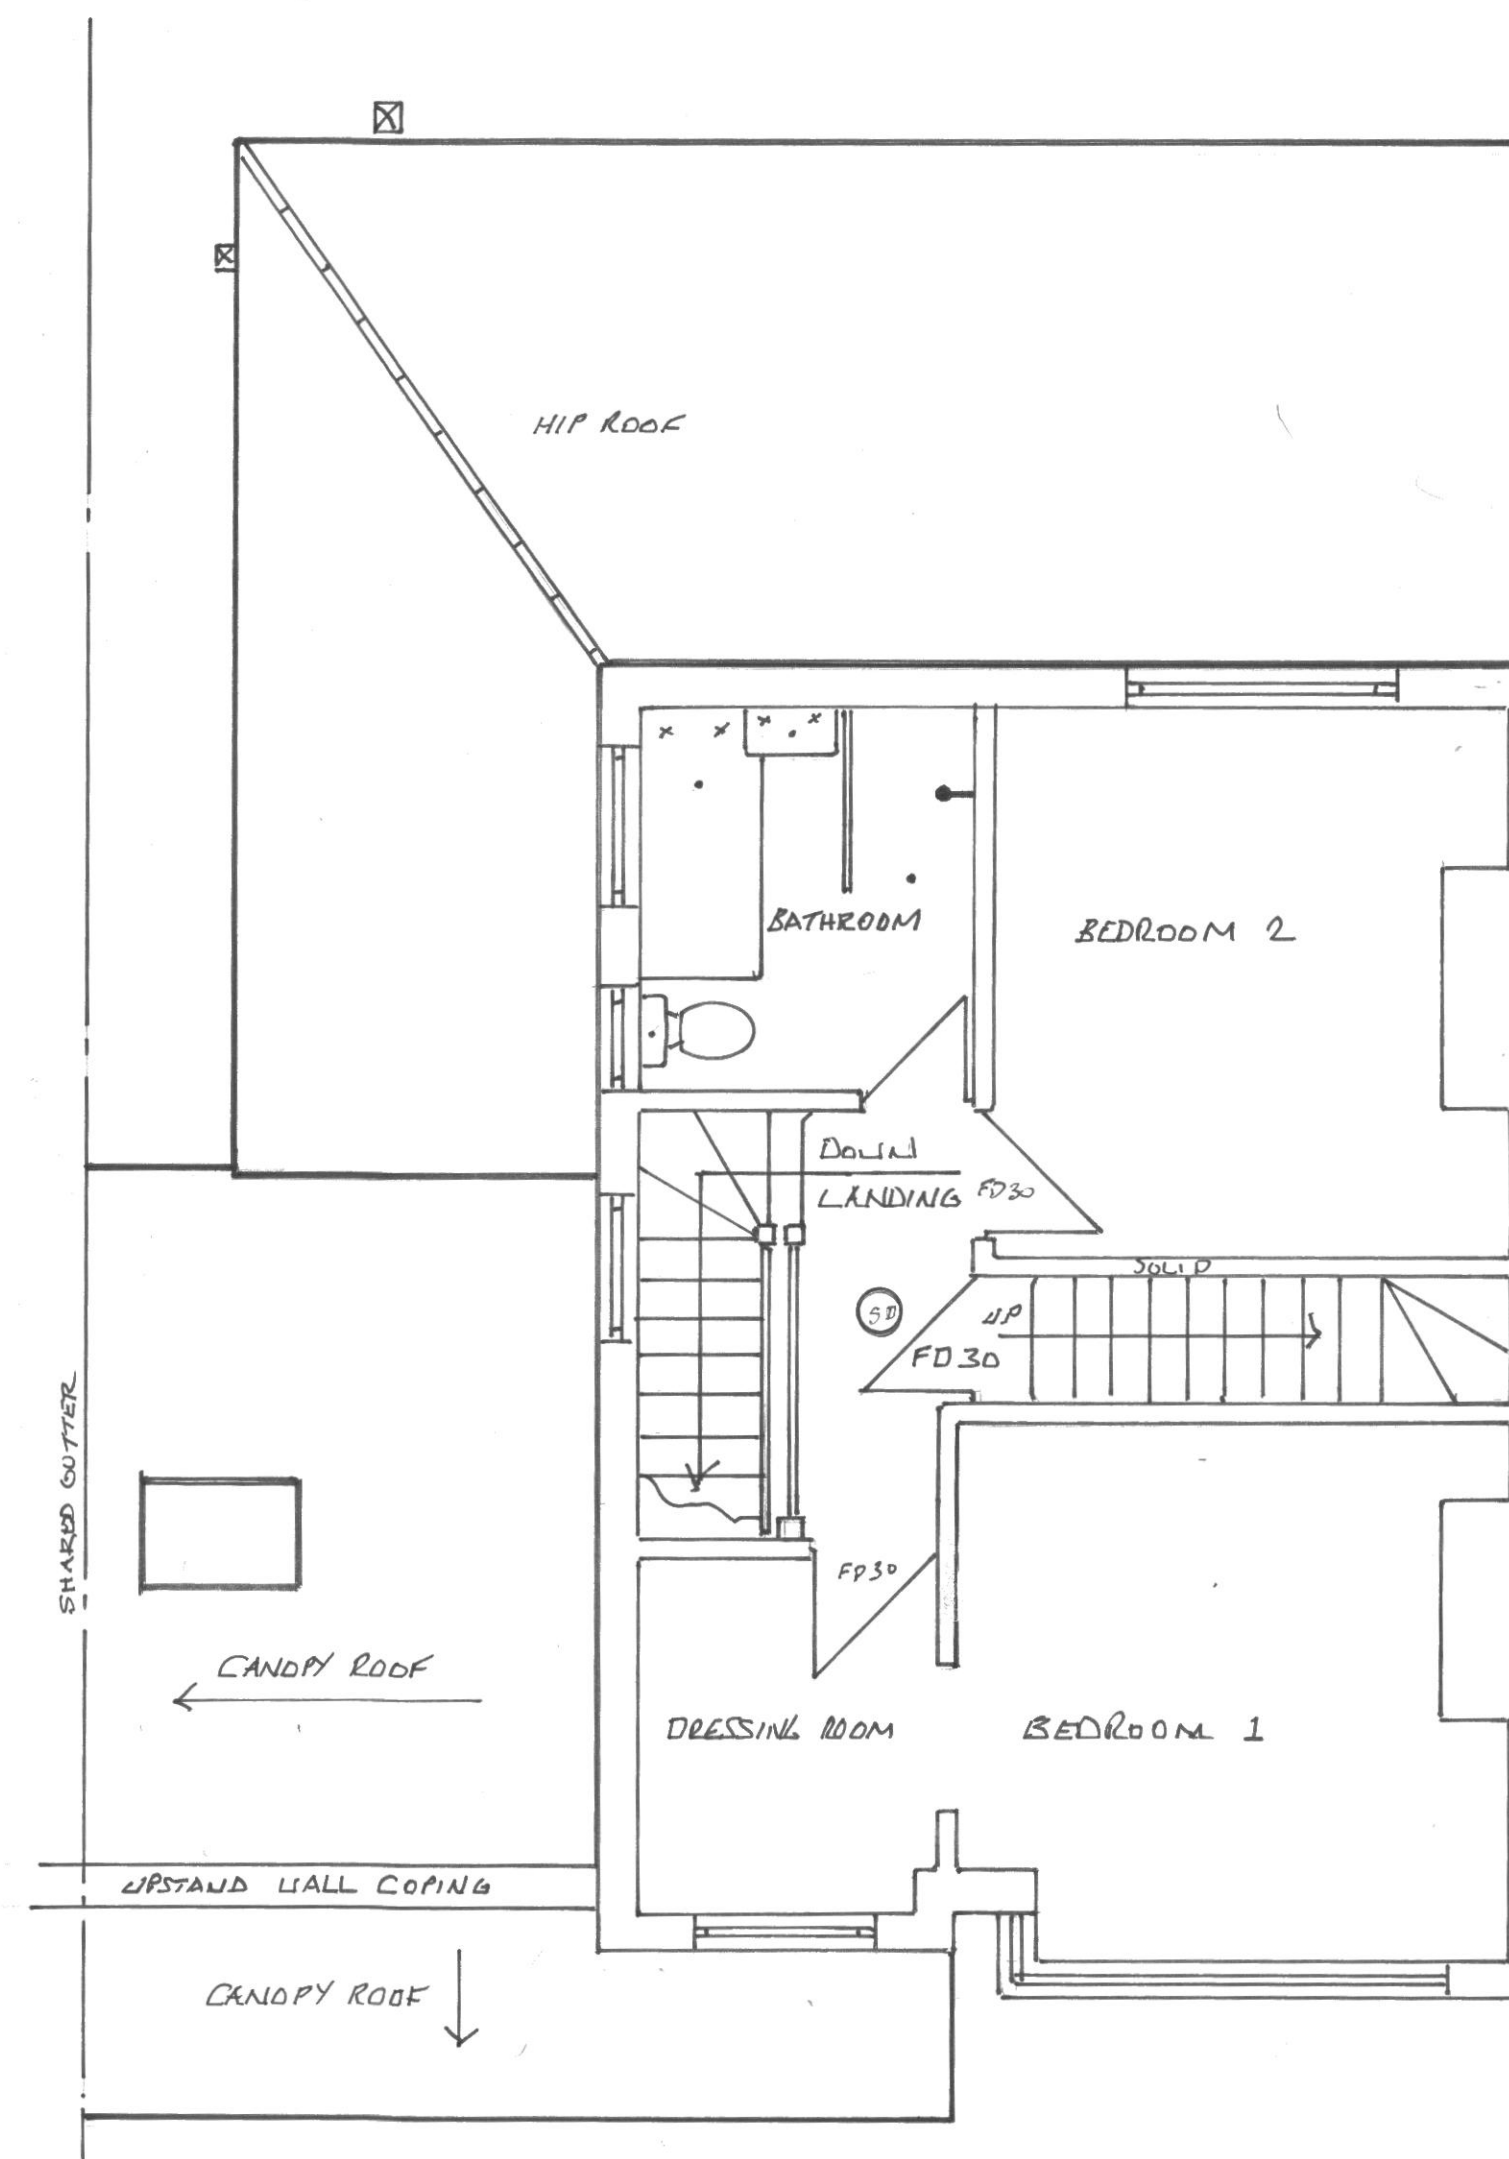

PROPOSED FIRST FLOOR PLAN

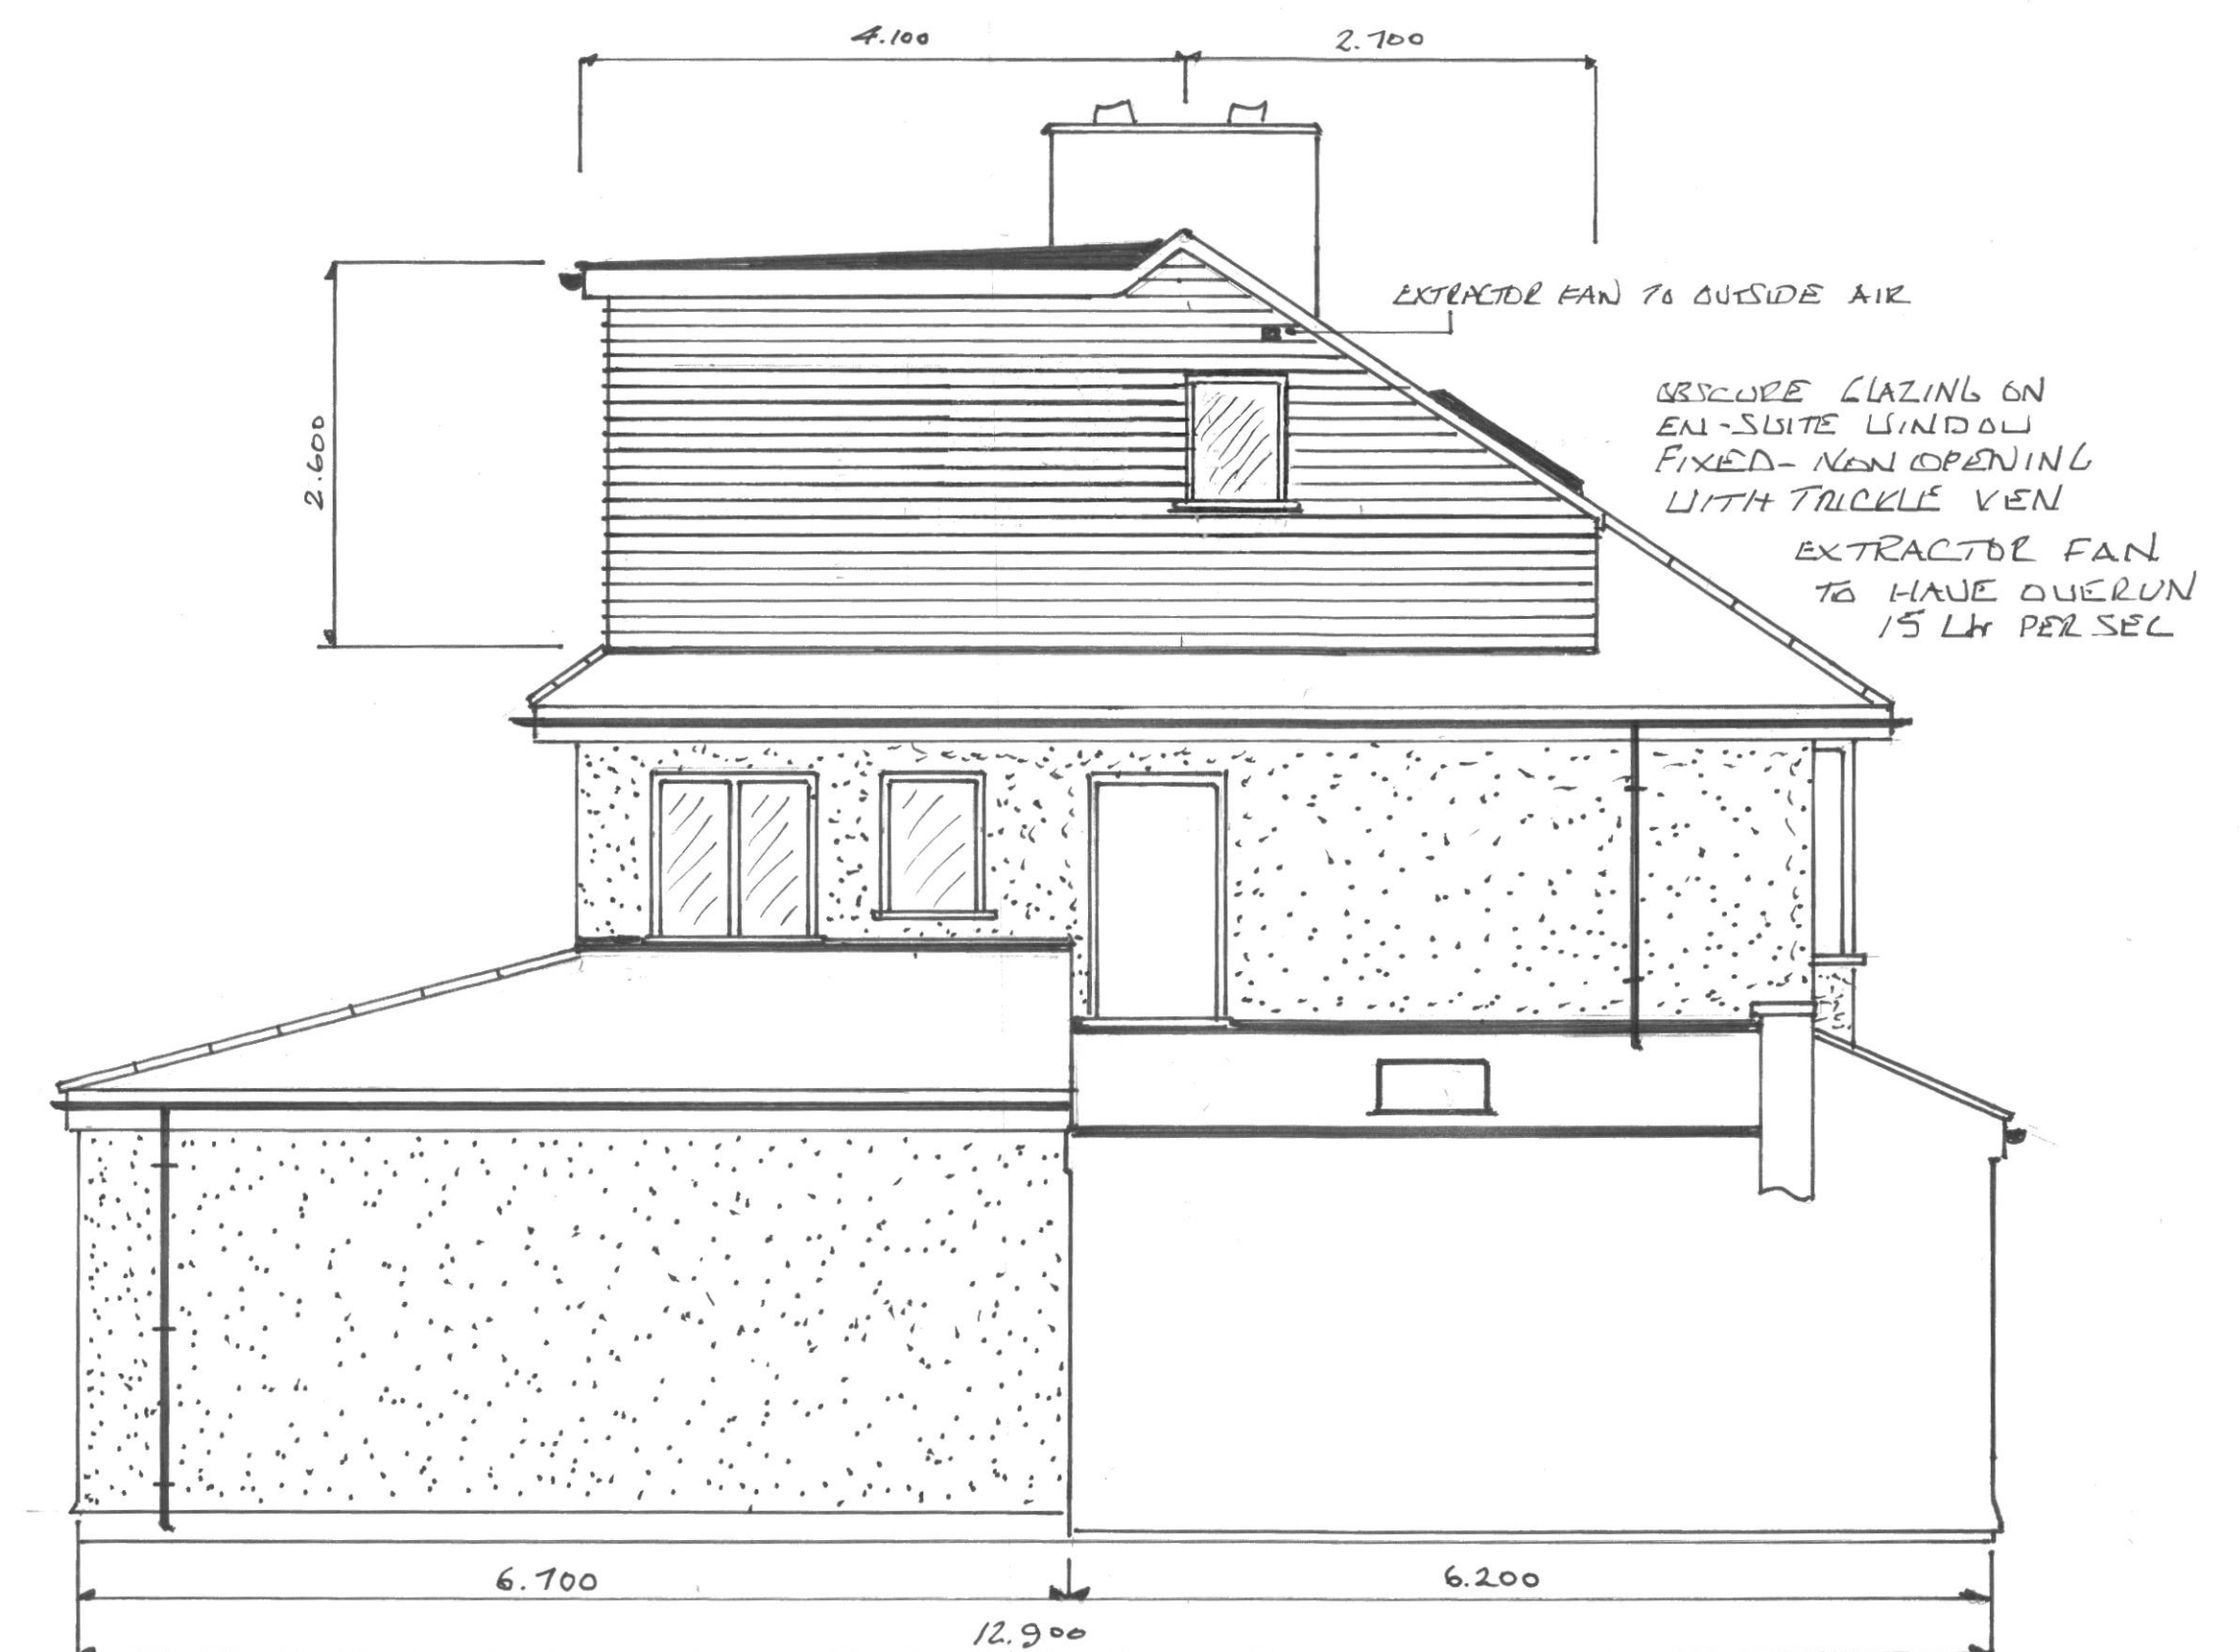

PROPOSED SIDE ELEVATION A

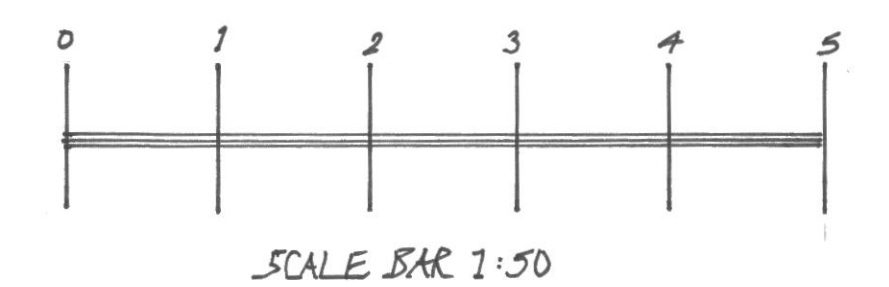

SCALE BAR 1:50

NEIL JONES DUB N° 2372 SCALE 1:50 FEBRUARY 2025
REAR DORMER EXTENSION

MR JOSH SEPHTON
10 YEW TREE ROAD
HUNTS CROSS
LIVERPOOL
L25 9DT

PROPOSED

B