


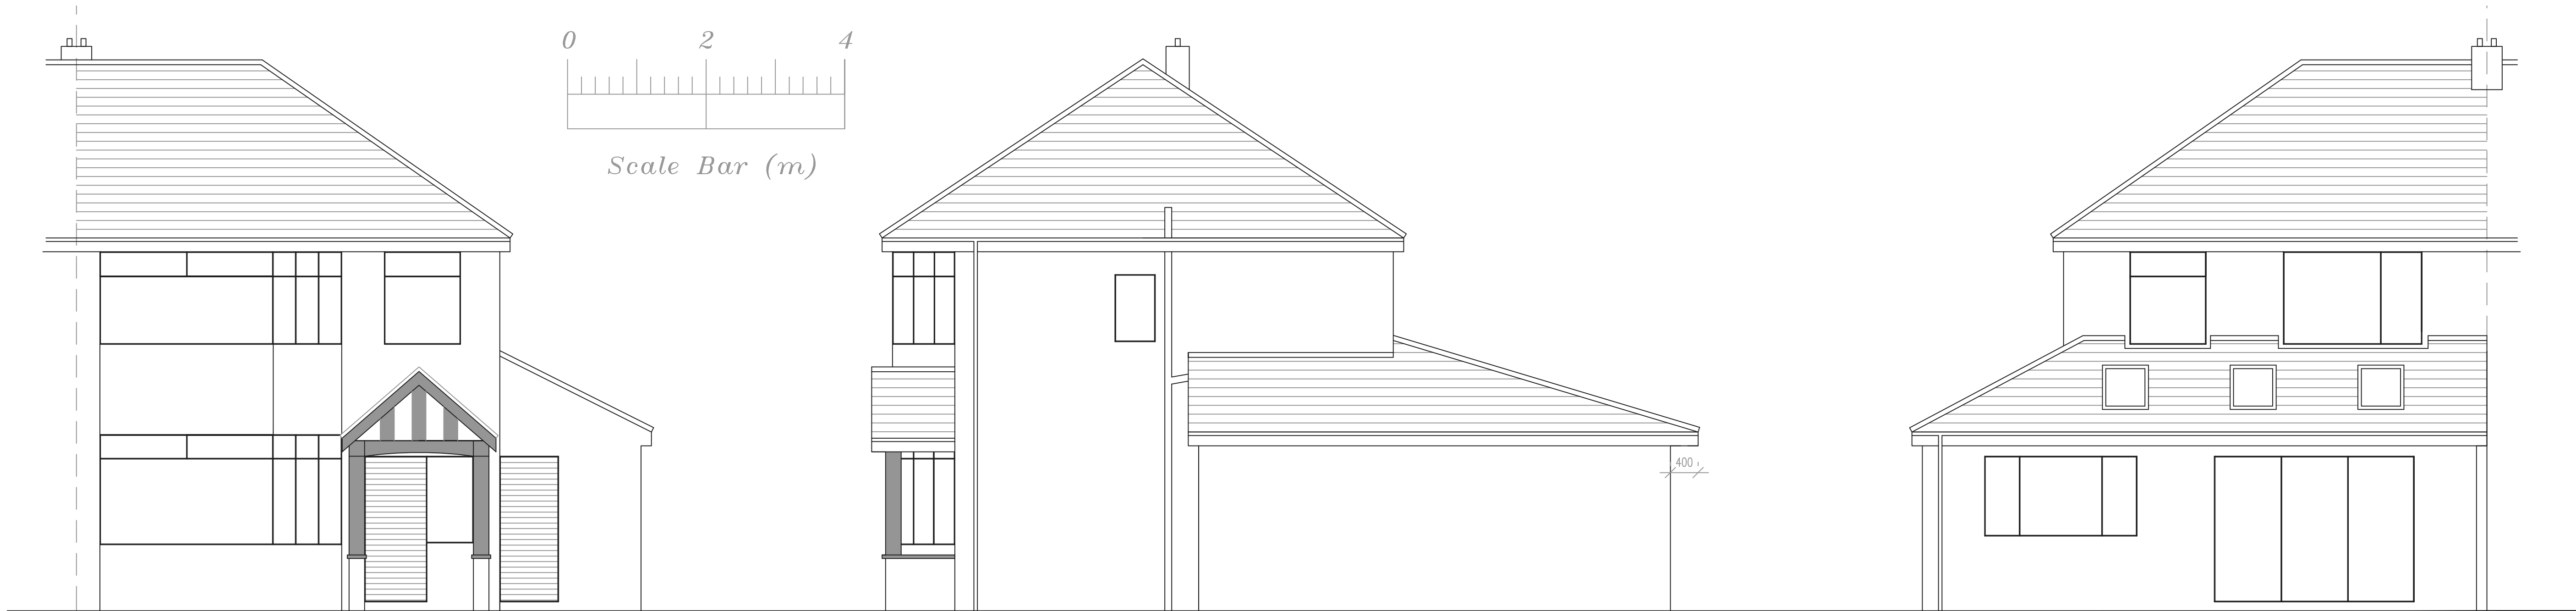


Proposed Front Elevation


Proposed Side Elevation

Proposed Rear Elevation


Standard Details 1:20

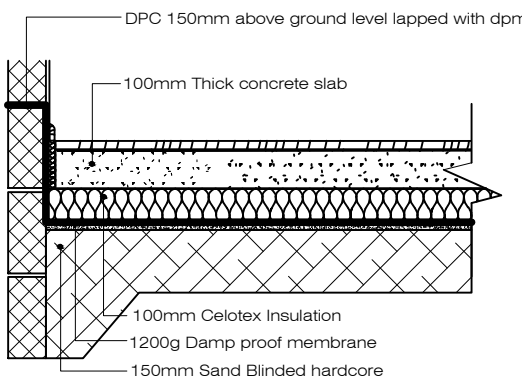


Solid Ground Floor

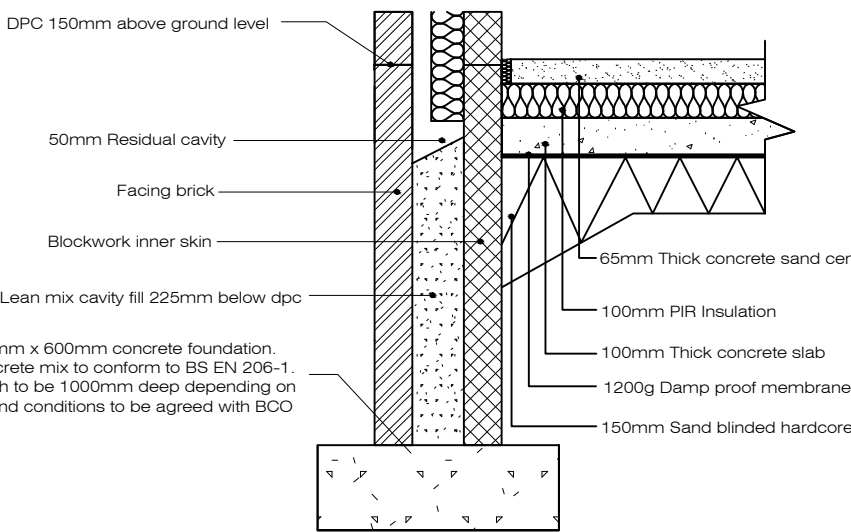


Strip Foundation

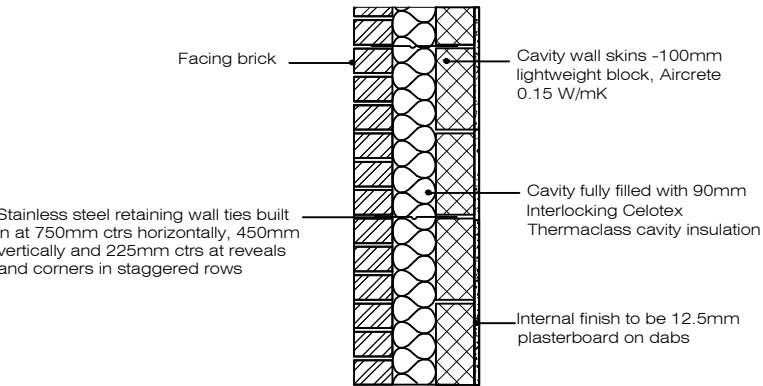


Full Fill Cavity Wall

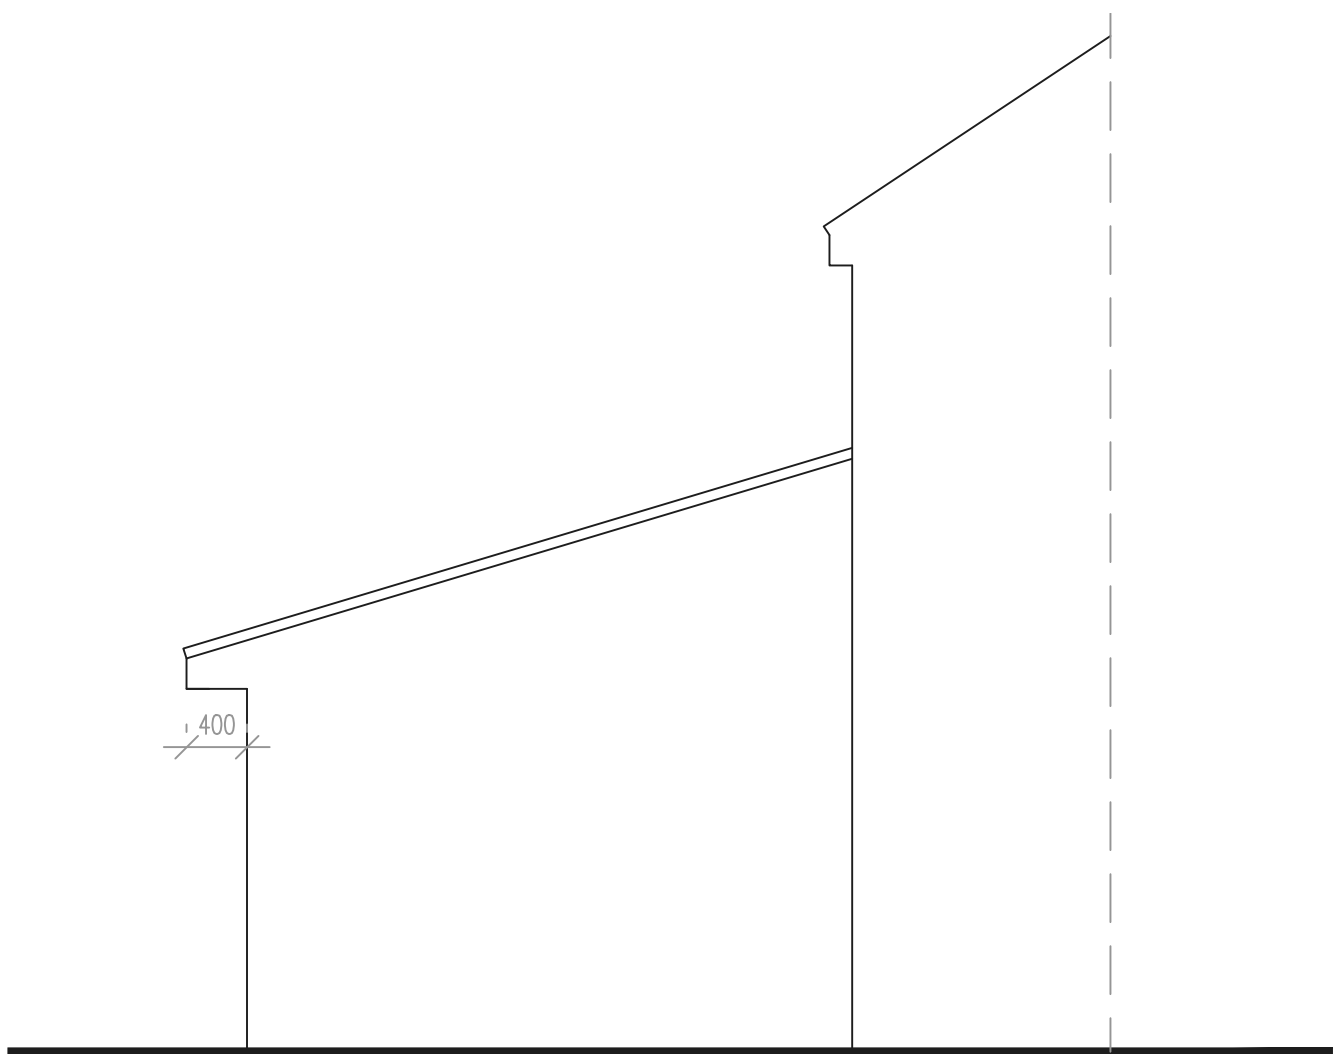

Proposed Side Elevation

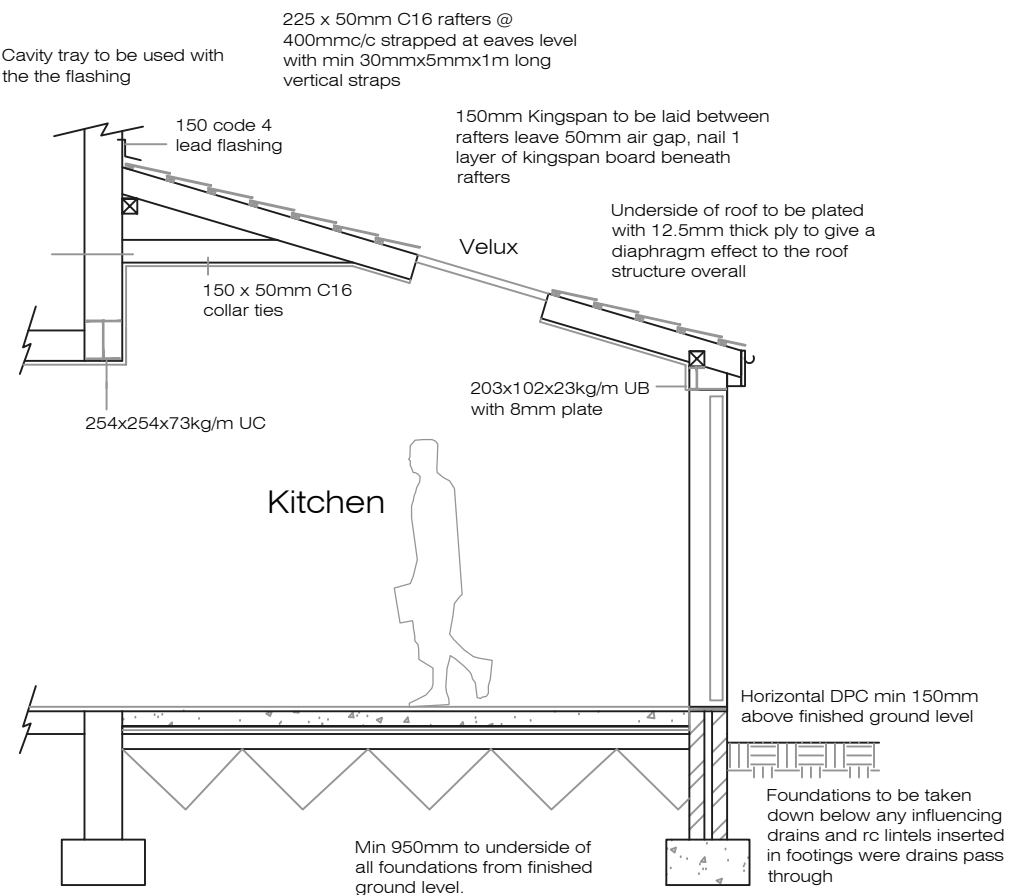


Proposed Section

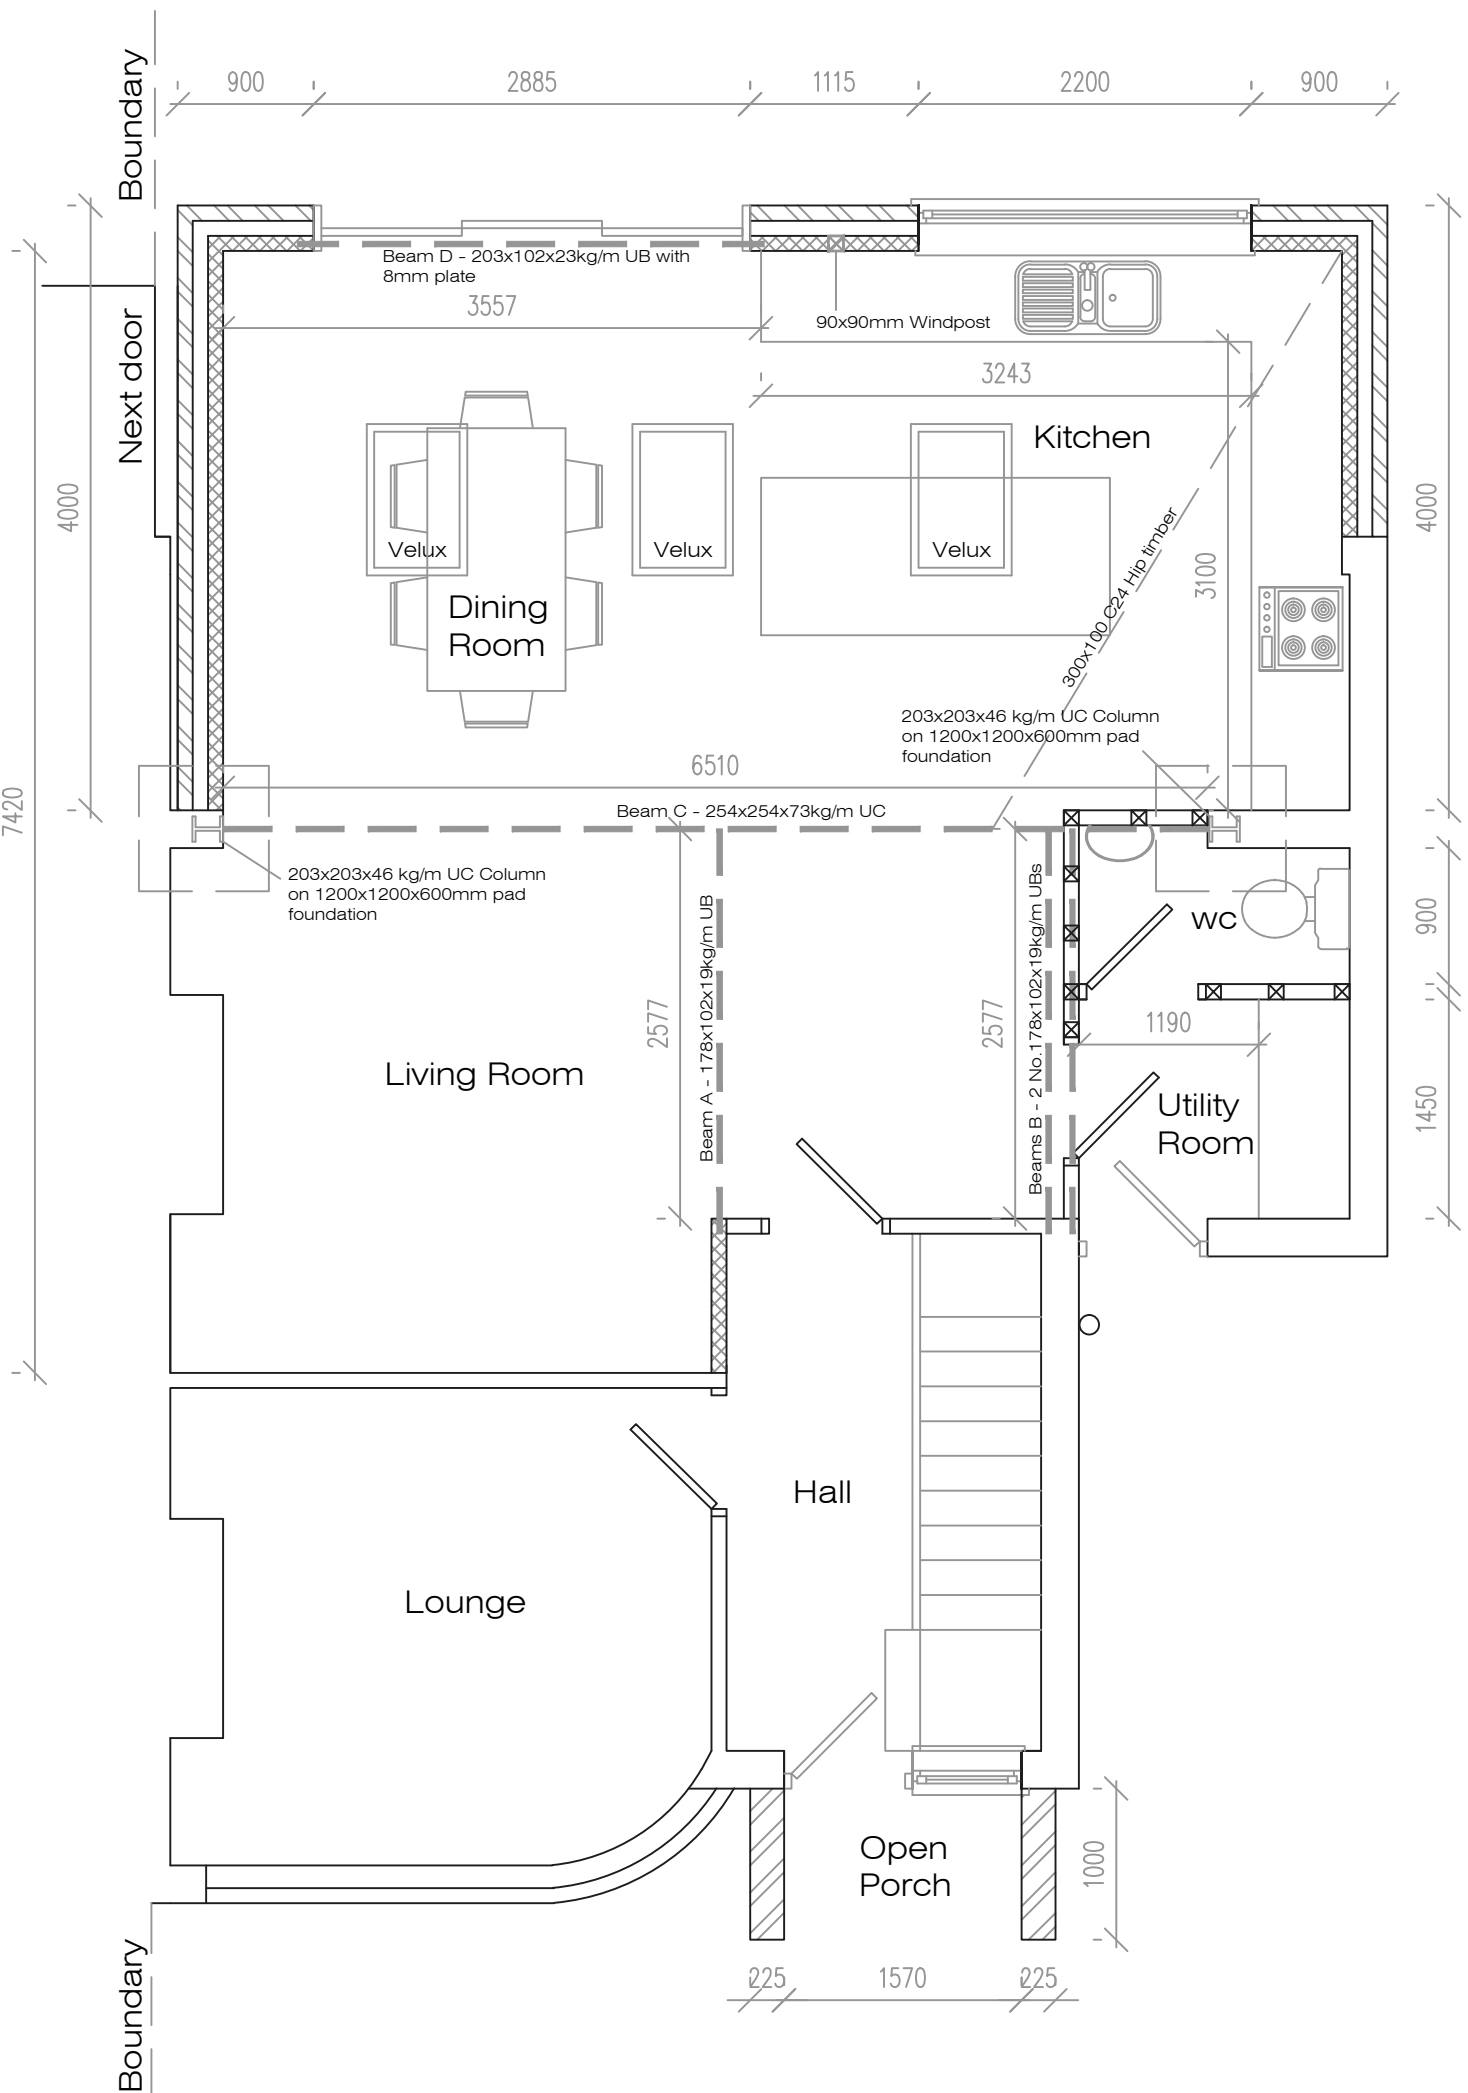


Proposed Ground Floor Plan

Windpost Detail 1:20

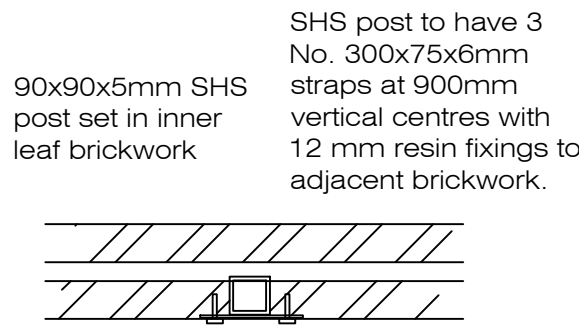

Plan

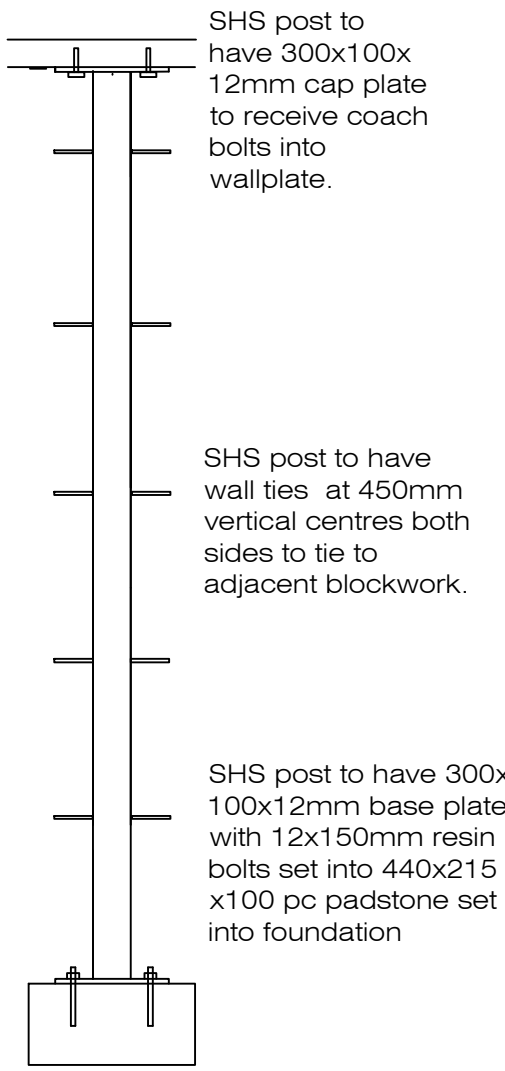

Elevation

Address 10 Laurel Road, L34			
Job Title Single storey extension to rear and porch to front			
Drawing title Proposed Plans			
Chkd	Appvd	date	scale
		March '25	1:50/1:20 ● A1
Dwg No.			002