




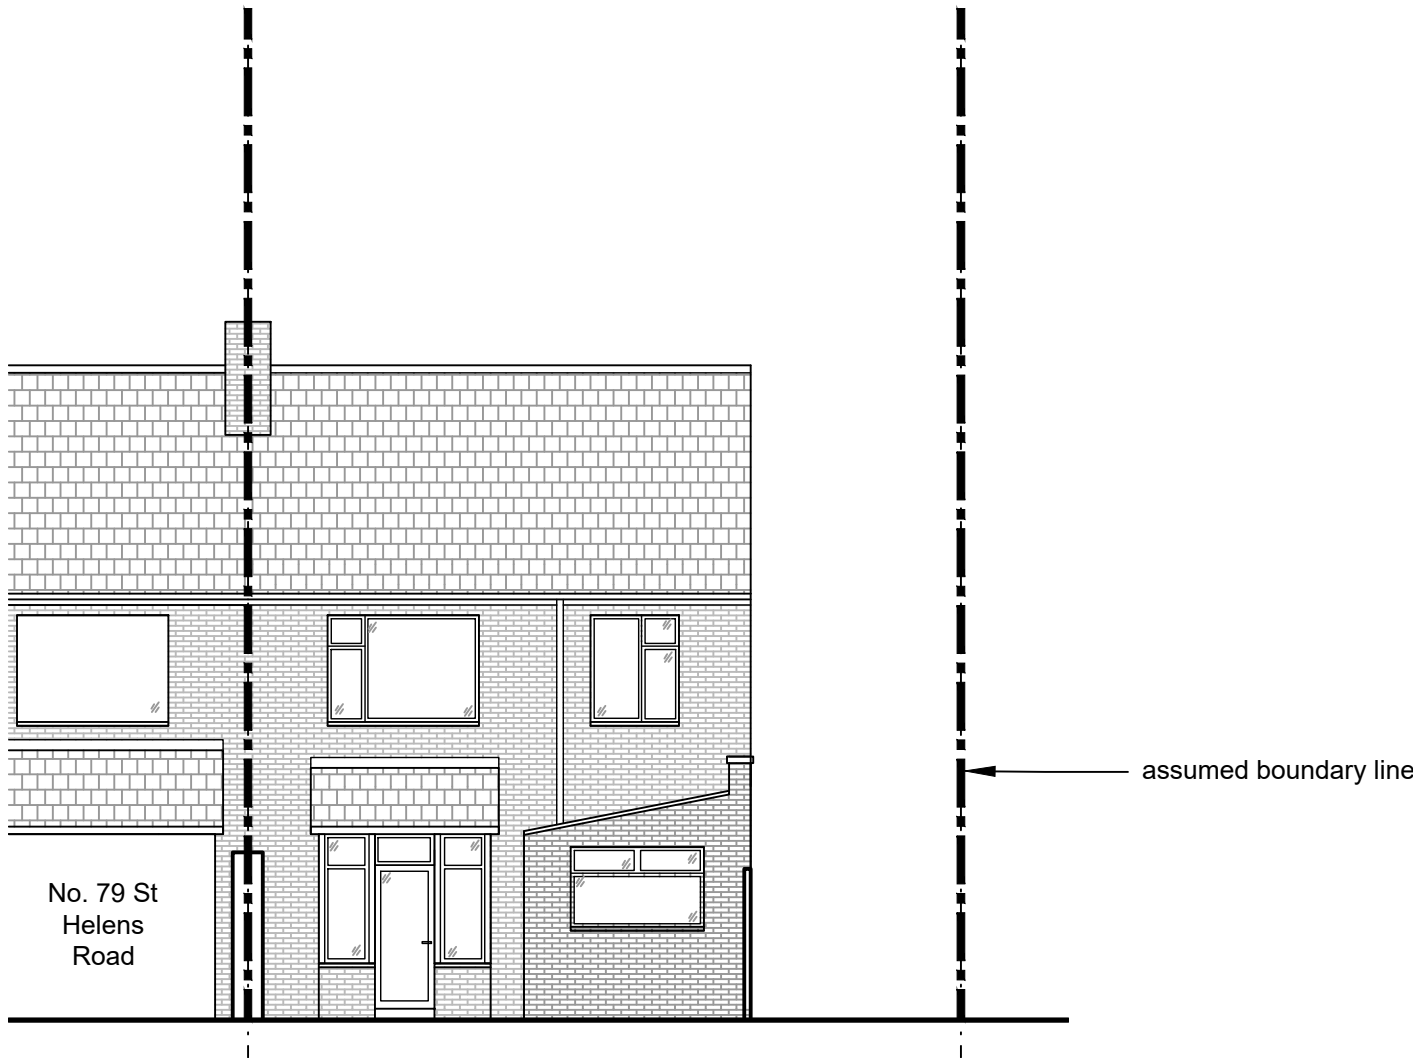


01 Existing Rear Elevation
EX-01

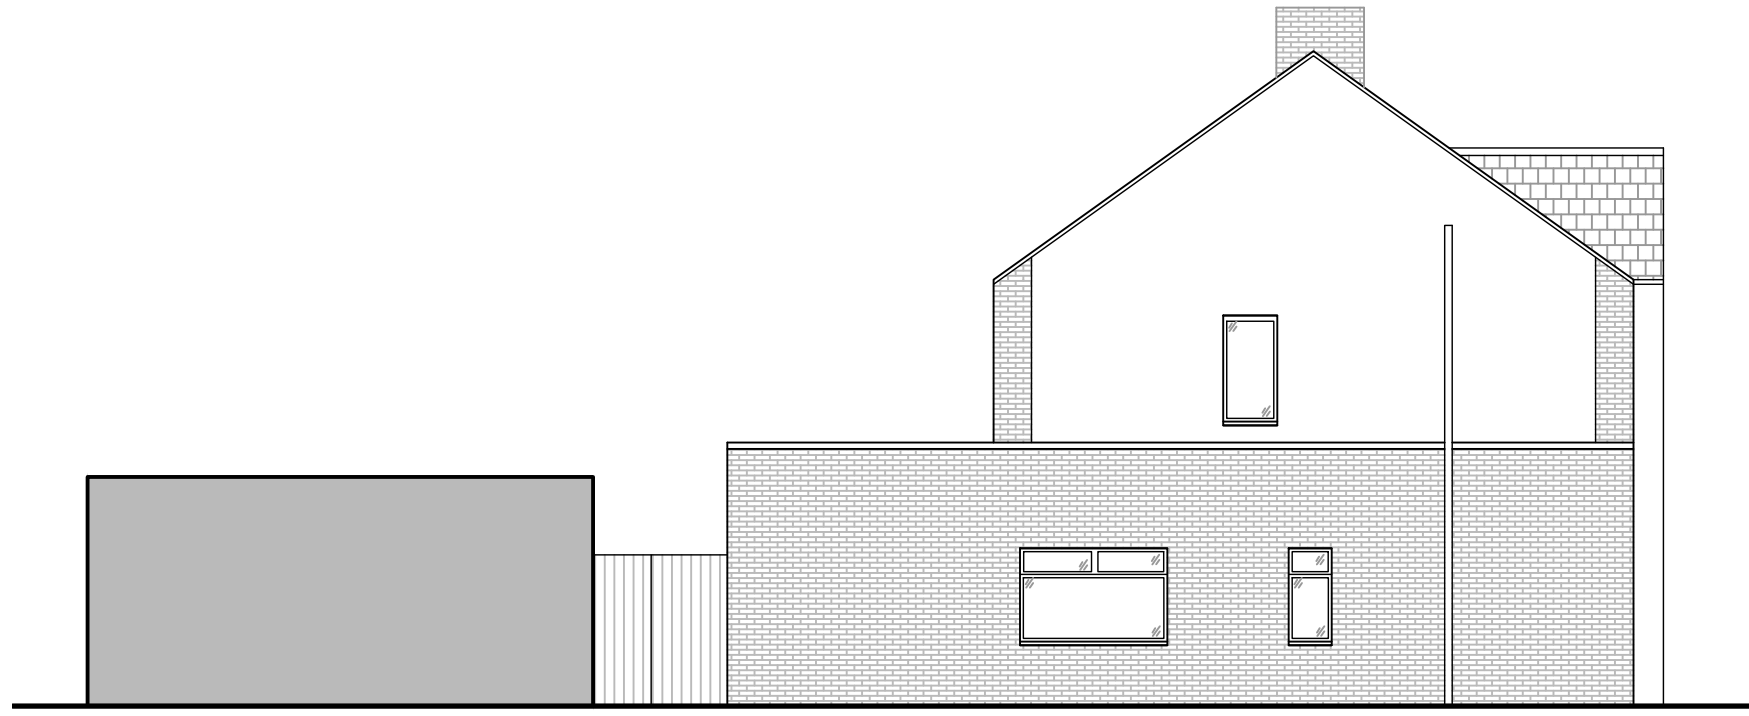


02 Existing Side Elevation
EX-01

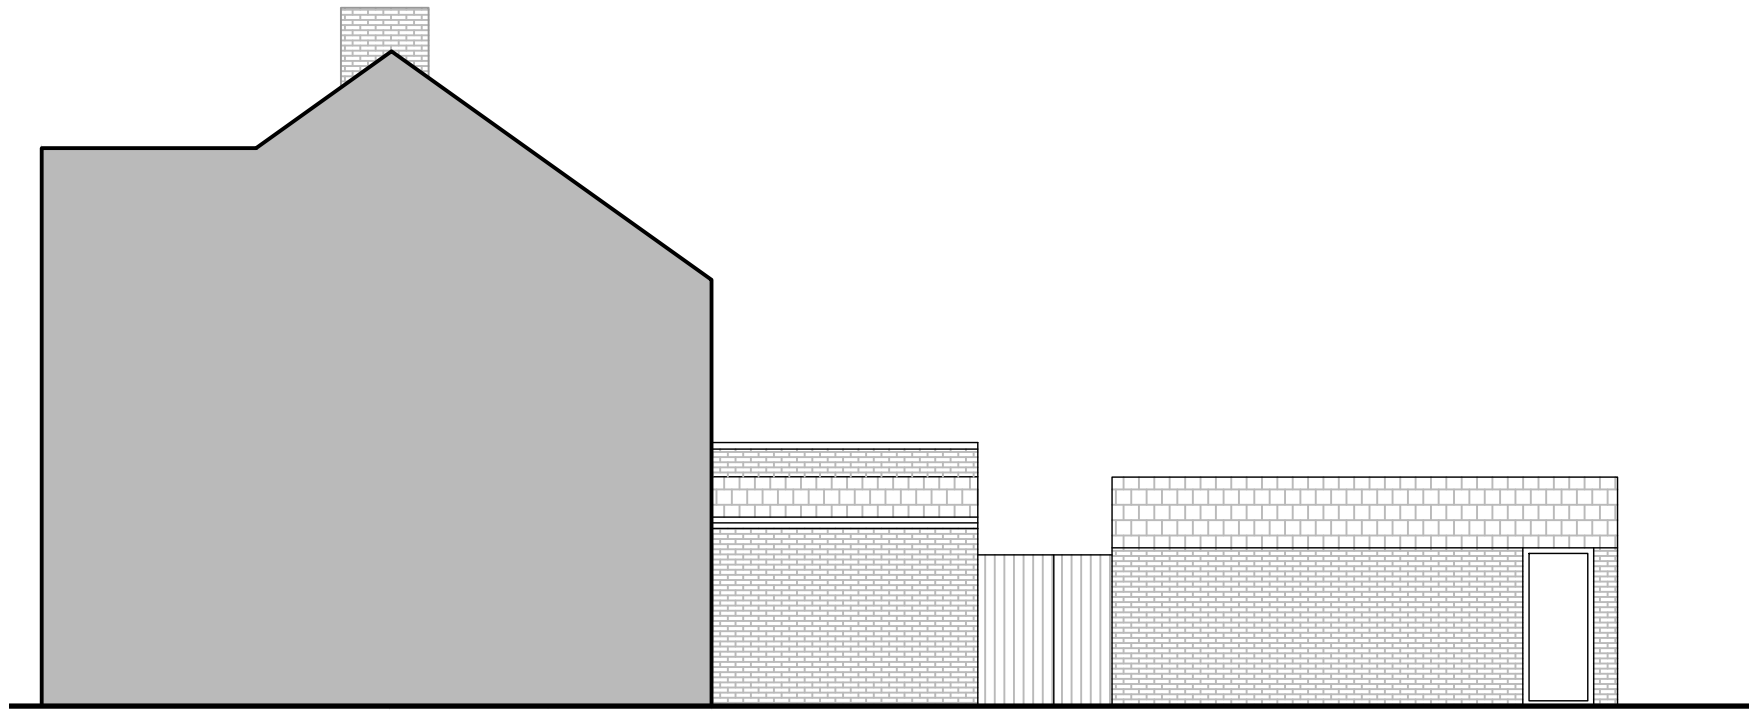


03 Existing Side Elevation/Section
EX-01

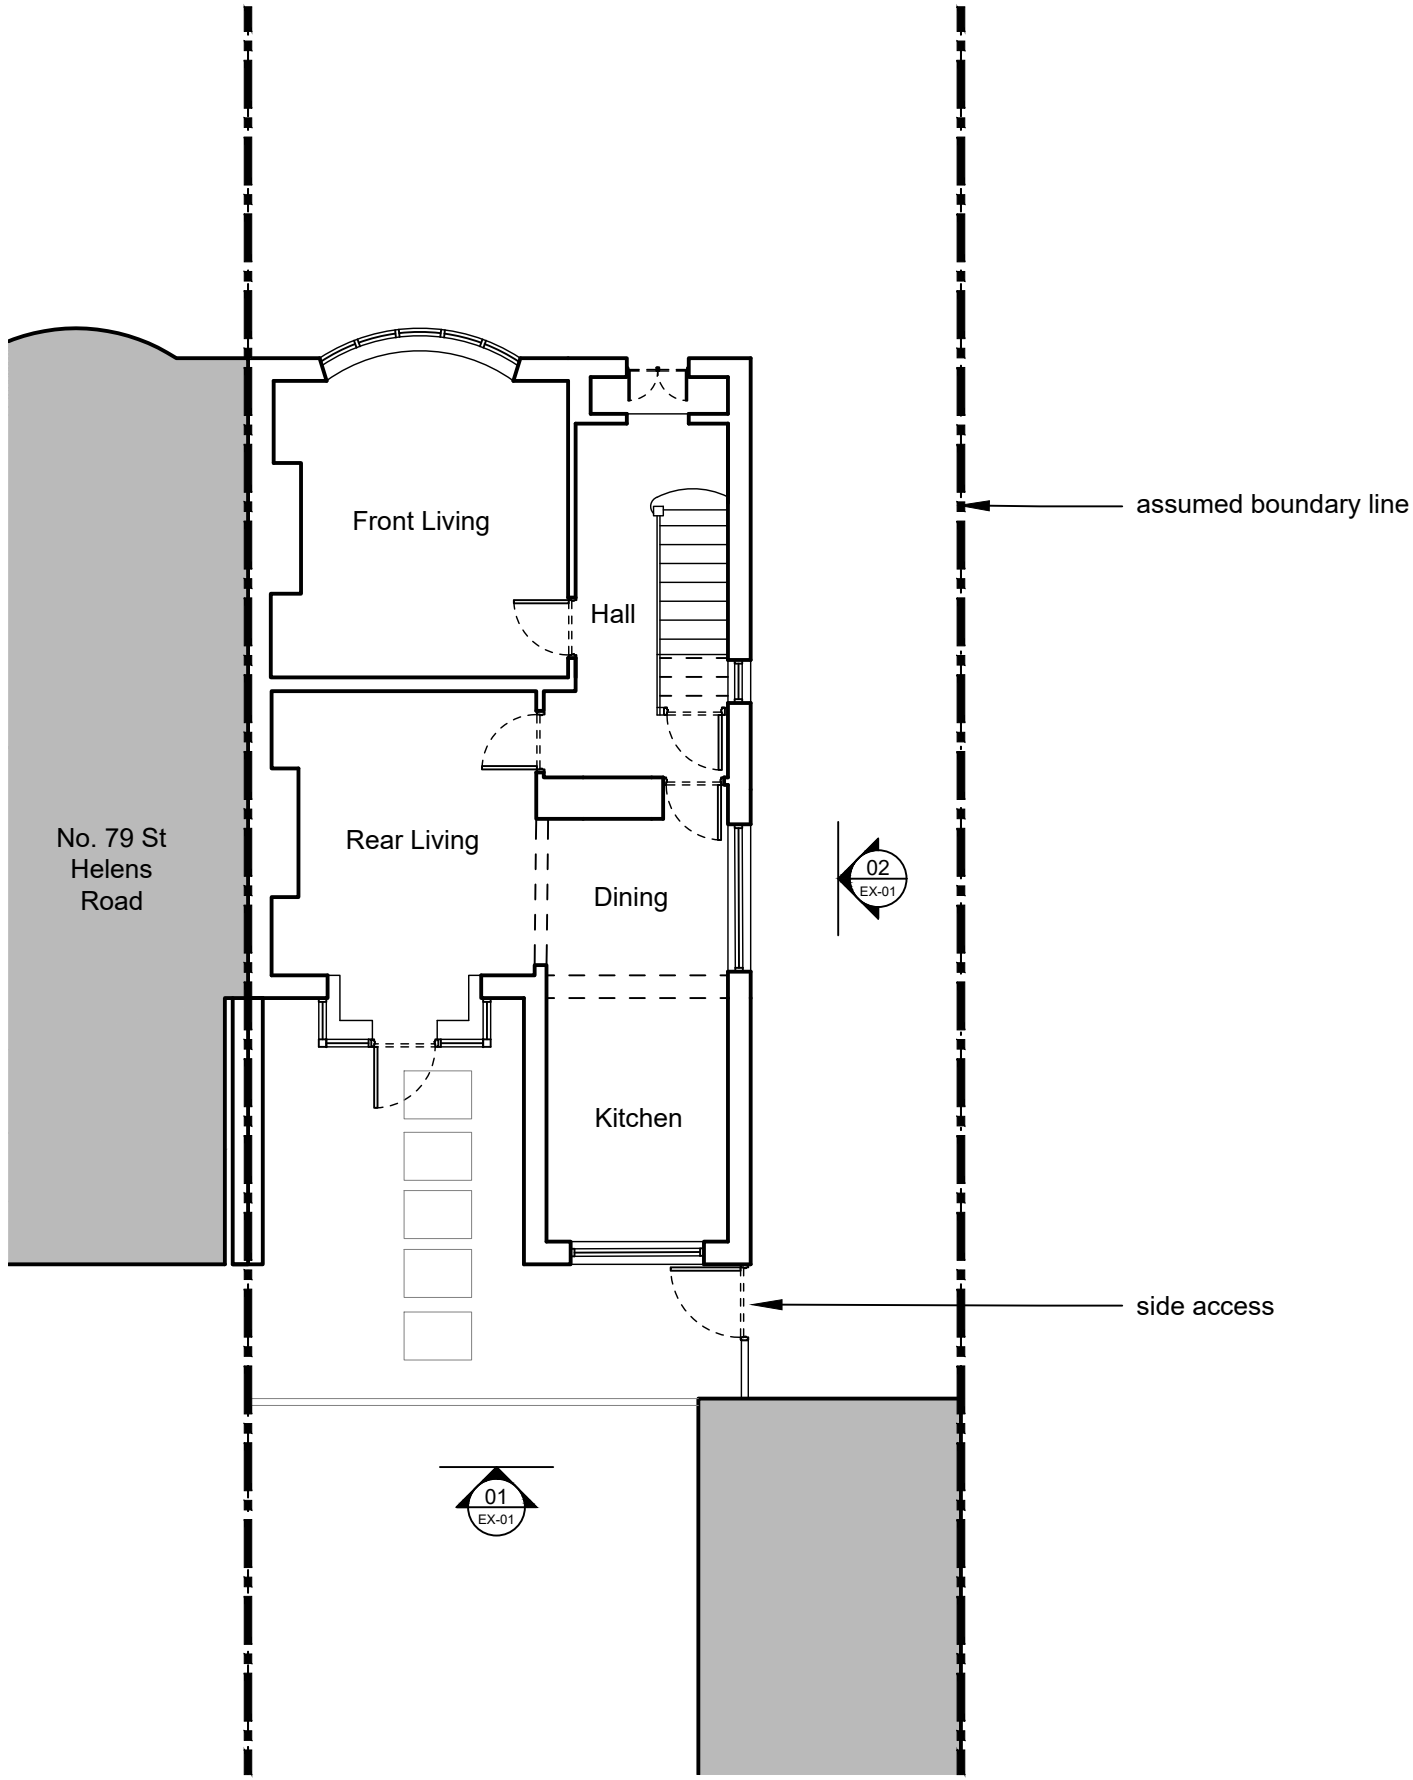


04 Existing Ground Floor Plan
EX-01

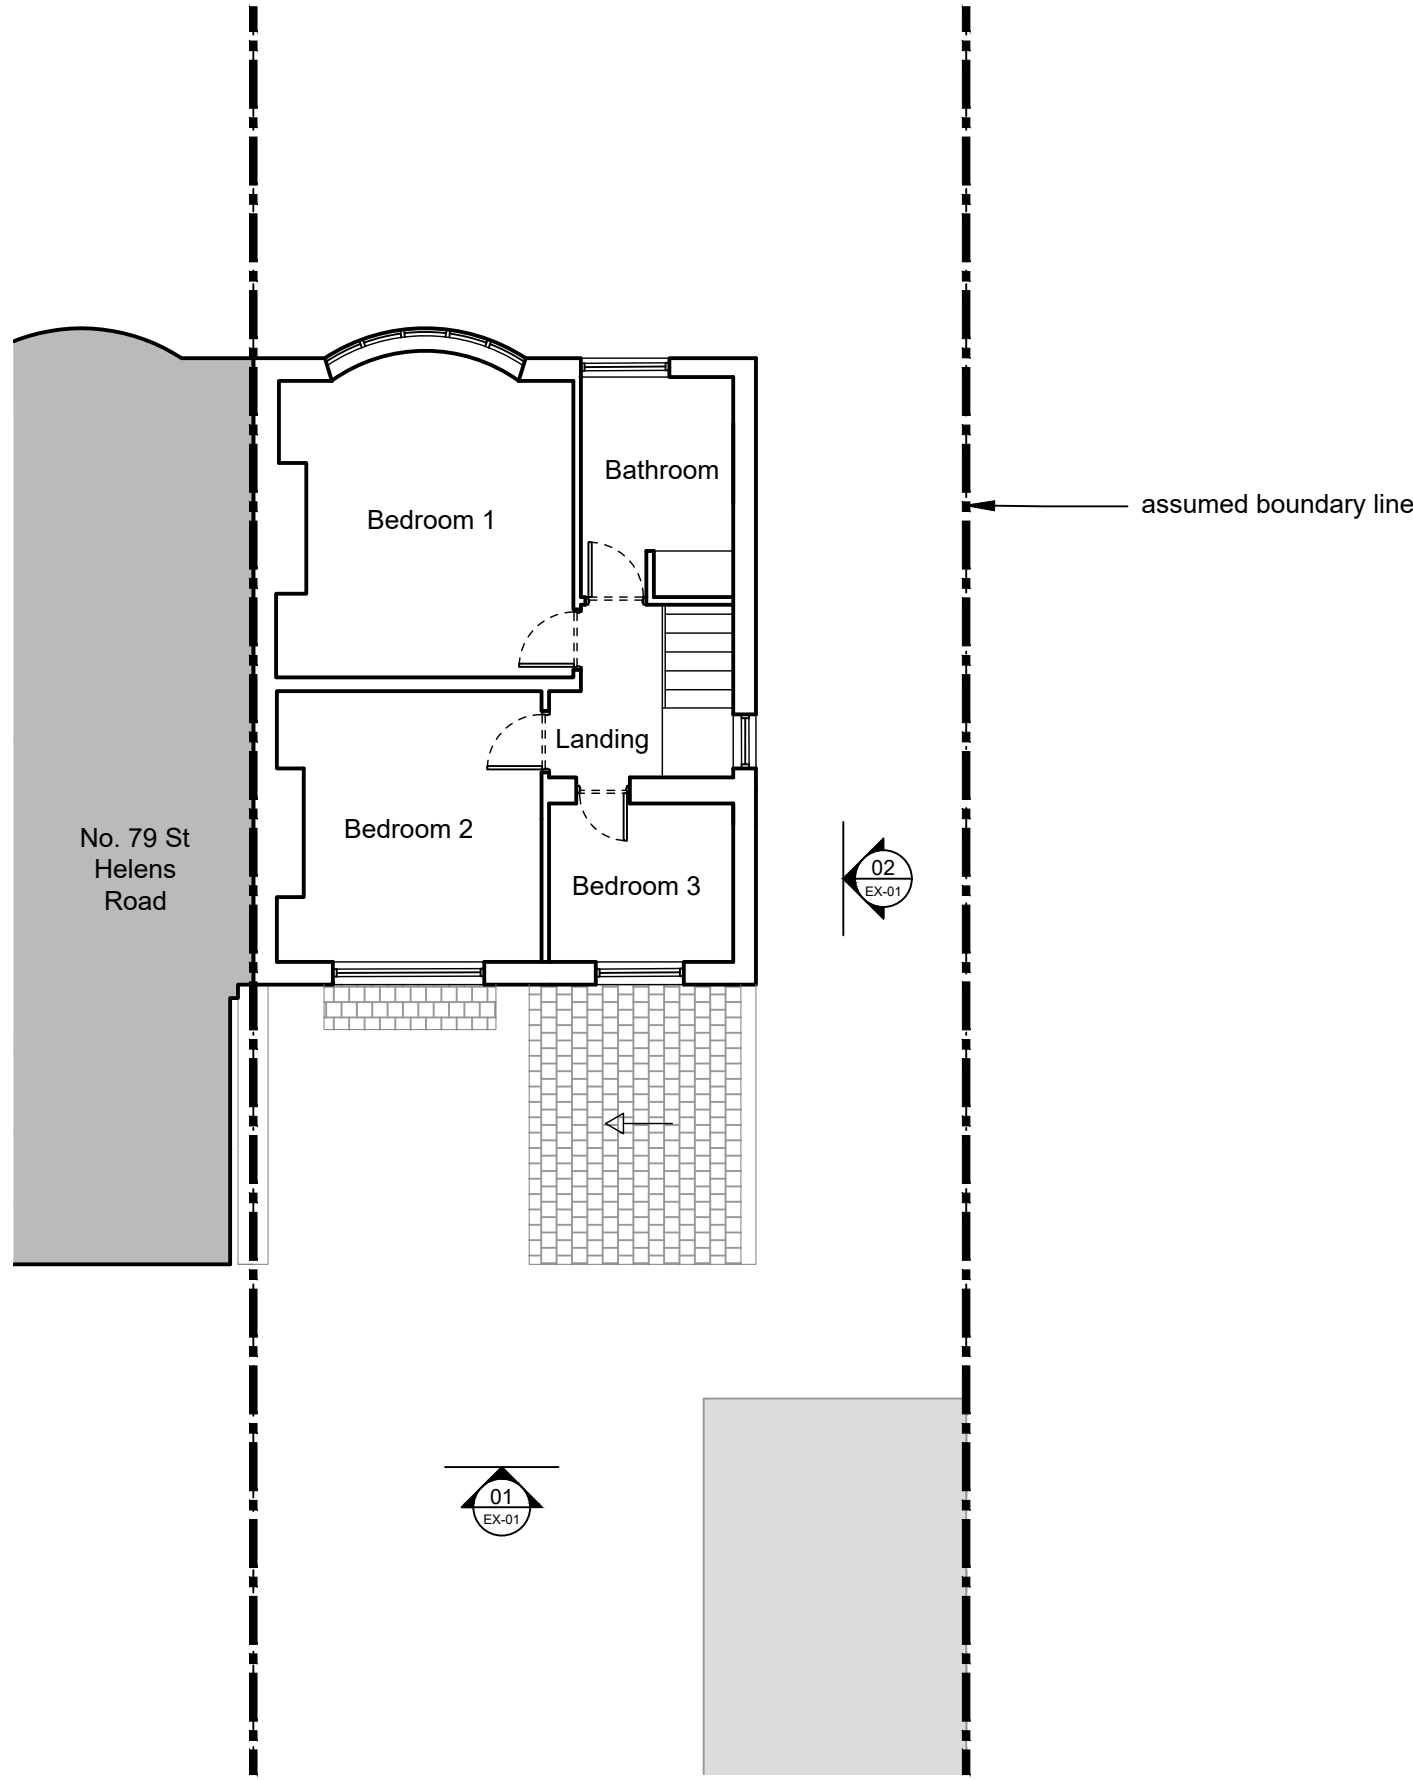

05 Existing First Floor Plan
EX-01

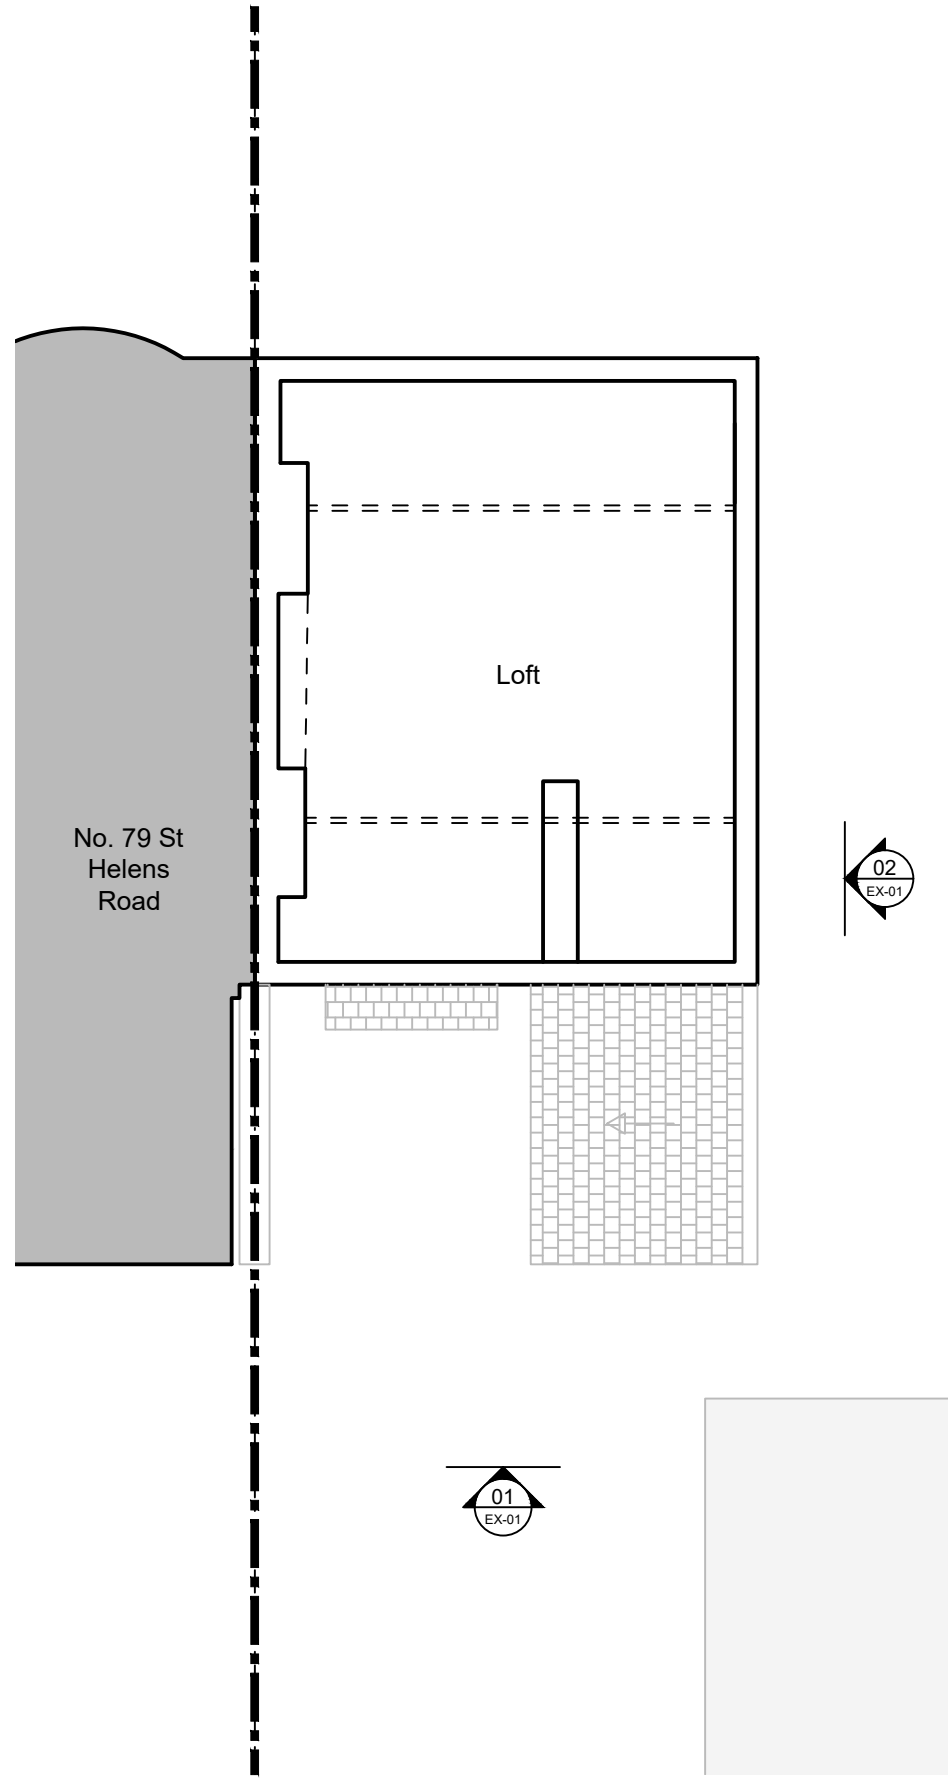

06 Existing Loft Plan
EX-01

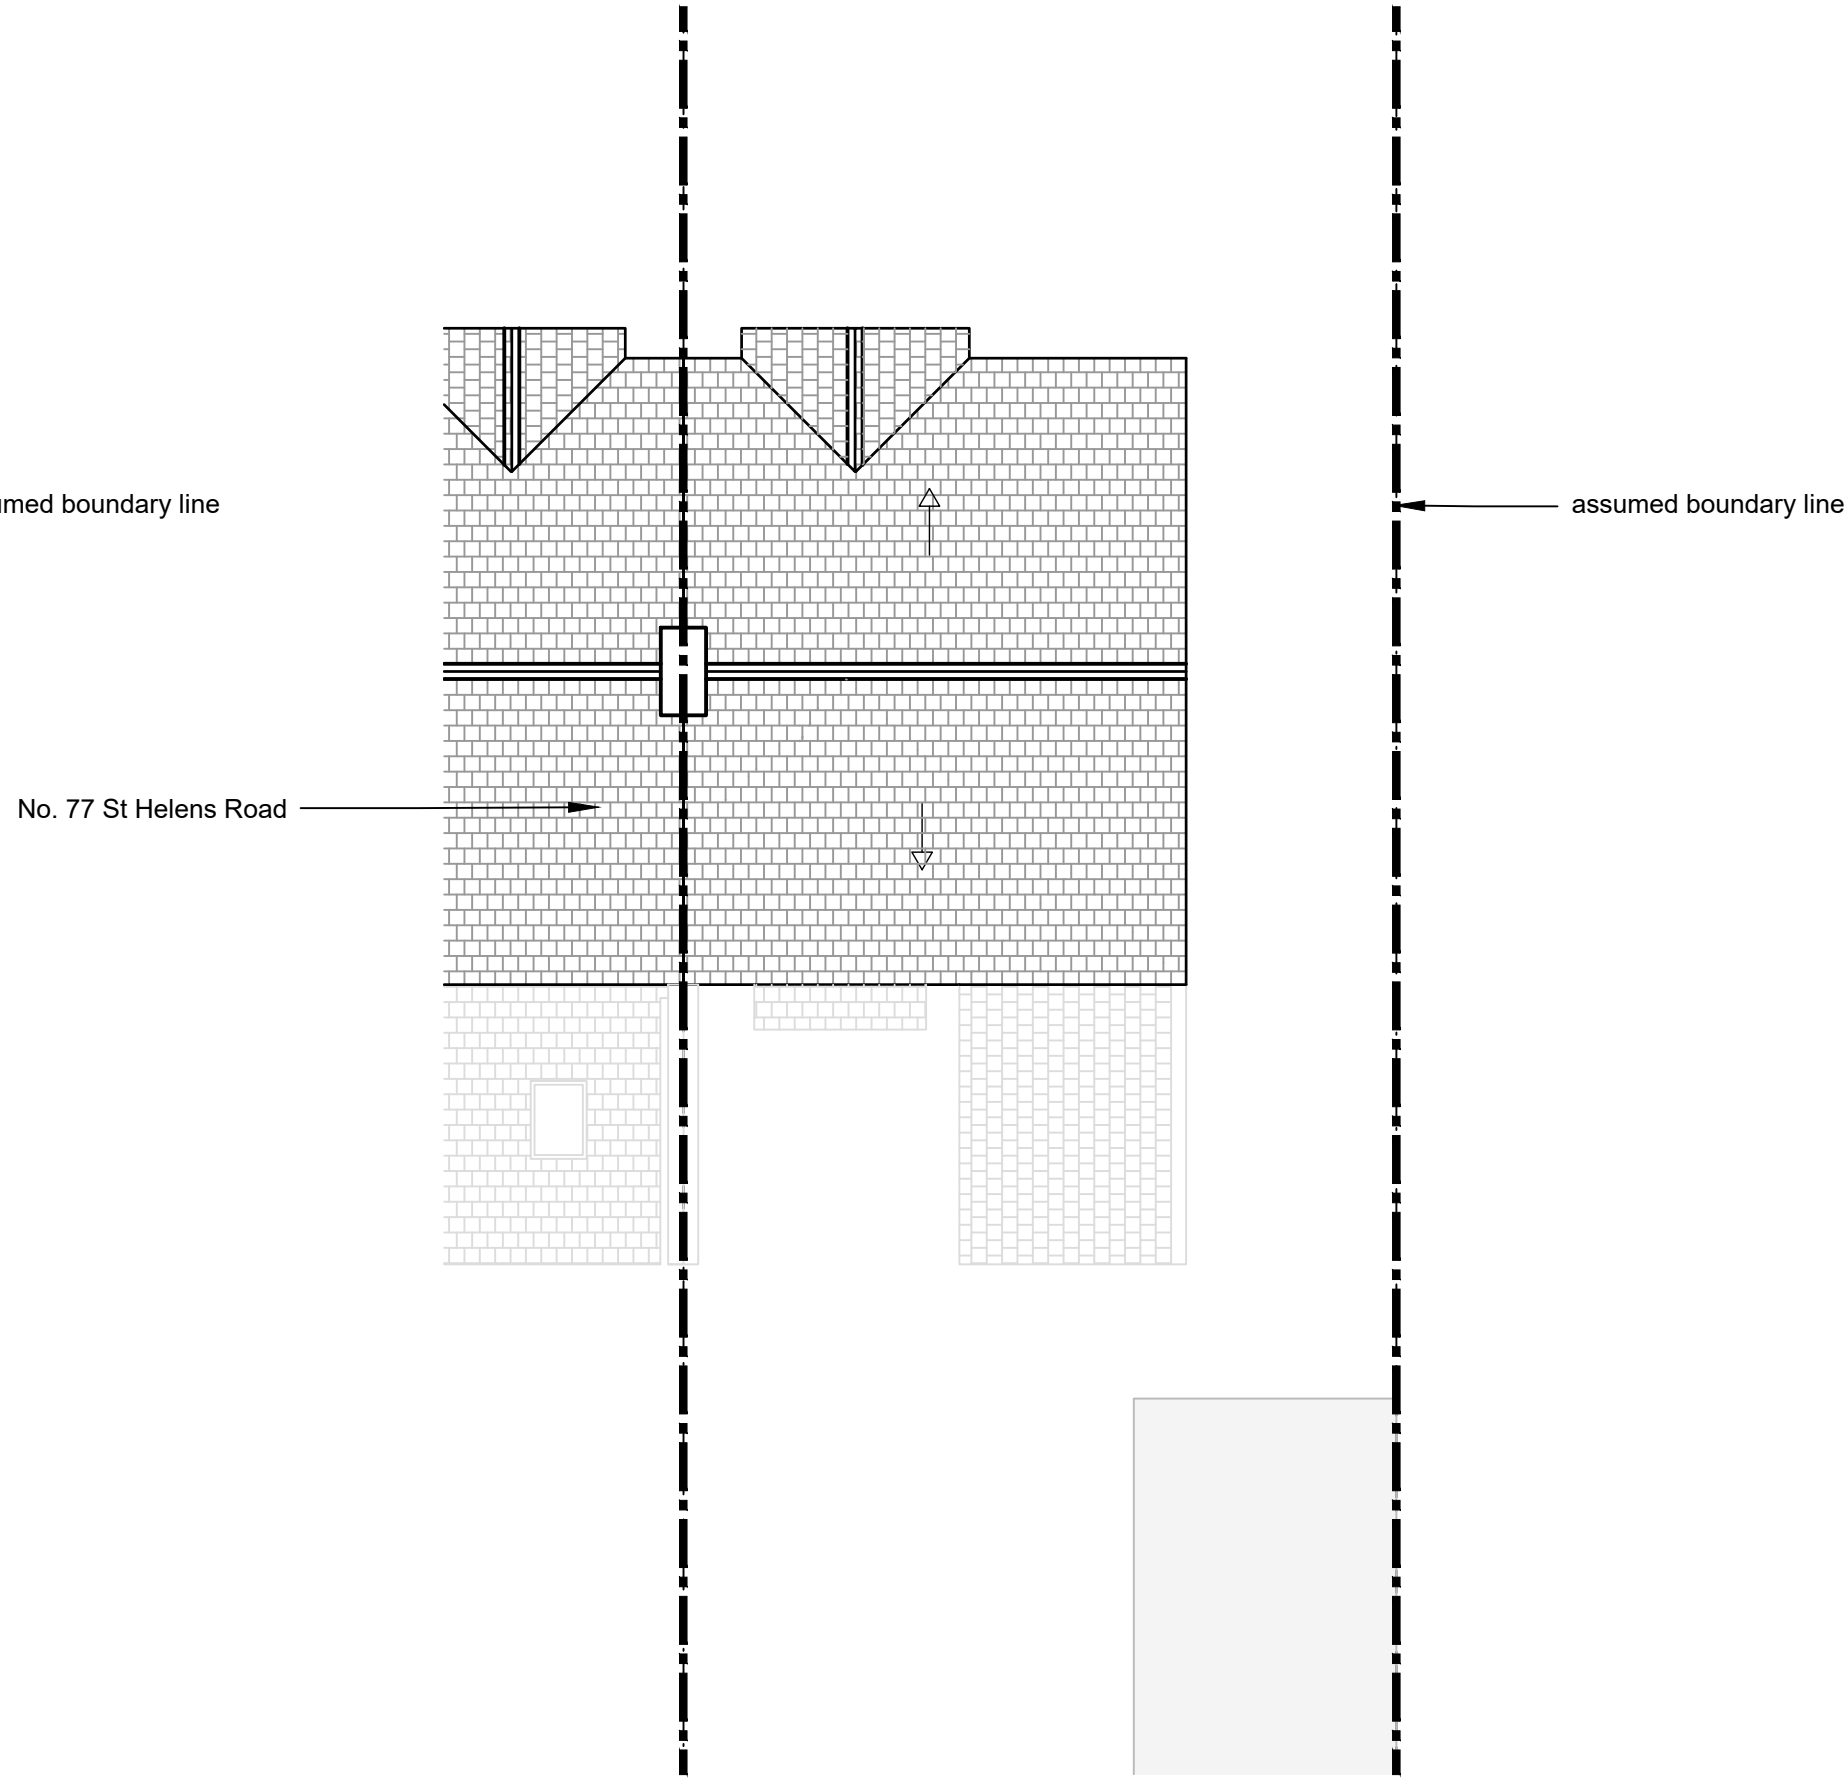

07 Existing Roof Plan
EX-01

Notes

- Drawing used for the status indicated only
- All dimensions and setting out shall be checked and confirmed and any discrepancies to be reported to the Architect prior to commencement of any work
- All work and materials to be in accordance with current statutory legislation, relevant codes of practice and British Standards
- Drawing to be read in accordance with relevant consultants and sub-contractors drawings and specifications

0 .5 1M 2 3 4 5 10m
SCALE = 1:100

0 1M 2 4 6 8 10 20M
SCALE = 1:200

Site Boundary:

- Site boundary assumed and indicated as shown based on interpretation of topographical survey.
- Should exact clarification of boundary be required then a third party boundary professional must be appointed

Revision
-
A

Comment
Issued to planning
Issued to planning

Date
18.02.2025
11.03.2025

Project
**77 St Helens Road,
Prescot,
Liverpool,
L34 6HP**

Title
Existing Floor Plans & Elevations

Client
Private Client

Drawing Status
Planning

Project No.
Helens

Scale
1:100 / 1:200

Sheet
A1 / A3

Date
Feb 25

Drawing No.
EX-01

Rev
A