




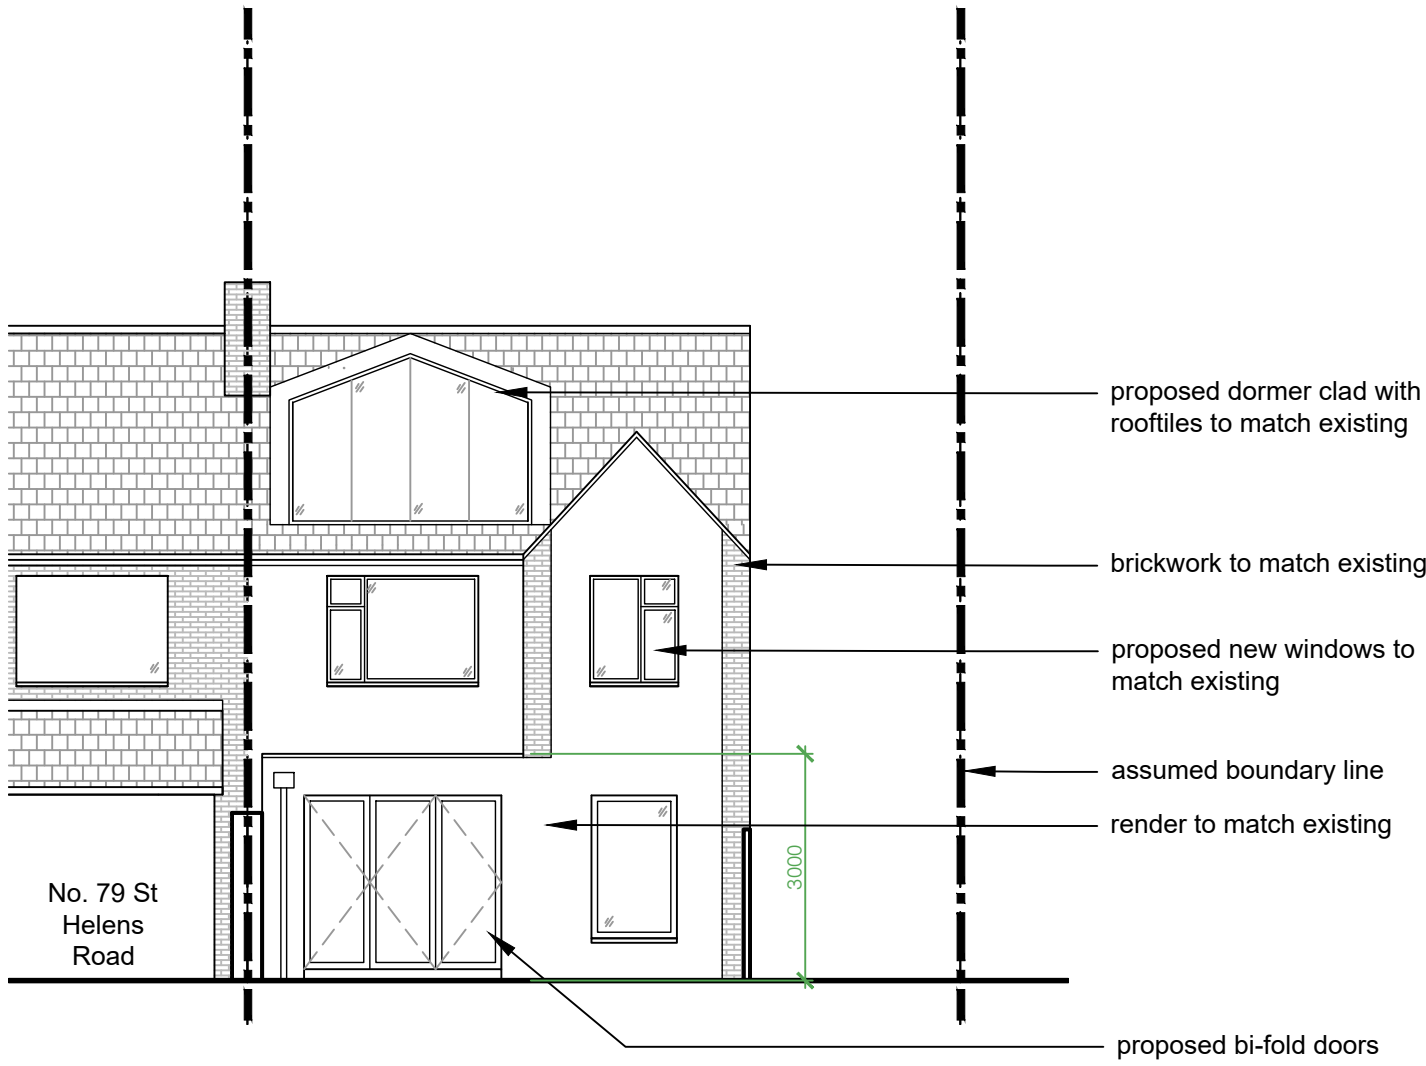


01 Proposed Rear Elevation
PL-01

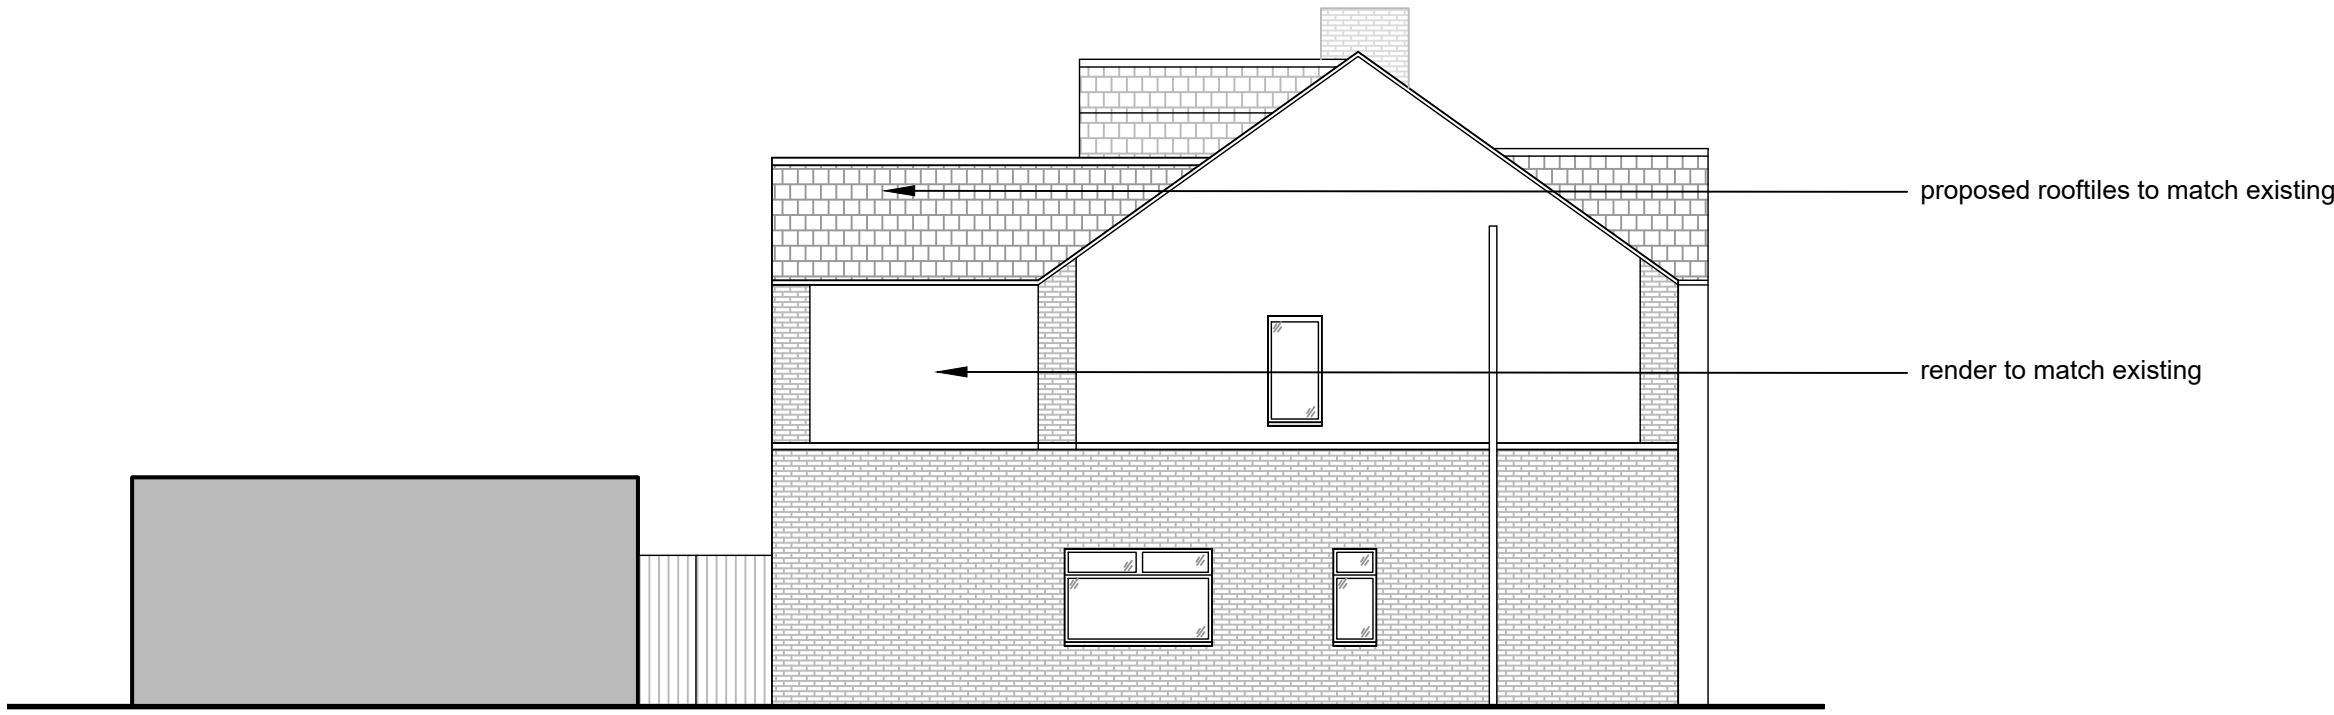


02 Proposed Side Elevation
PL-01

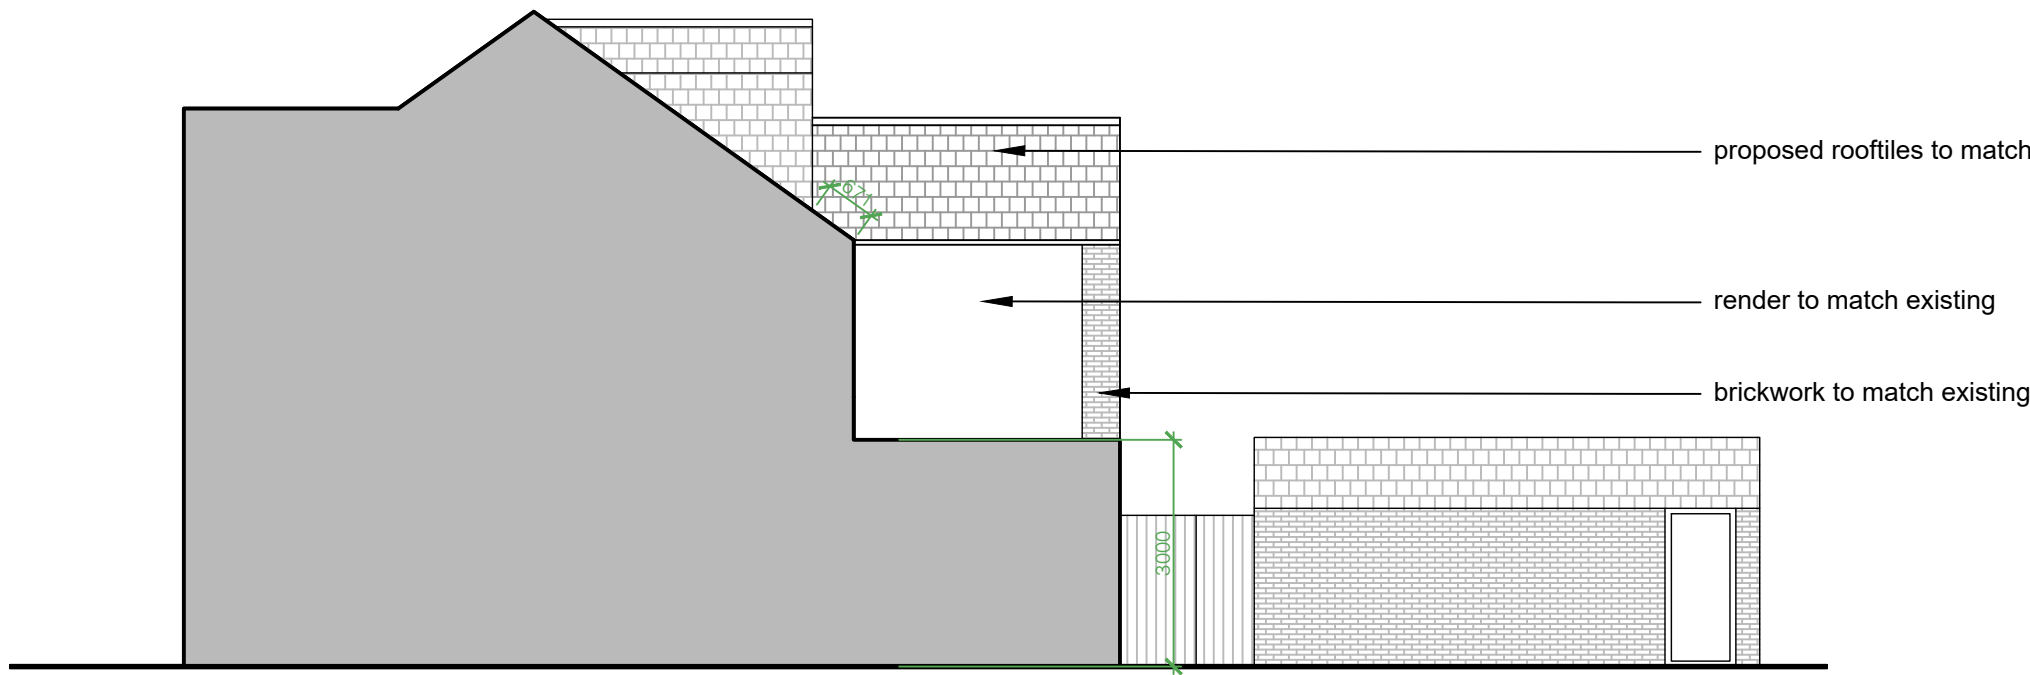


03 Proposed Side Elevation/Section
PL-01

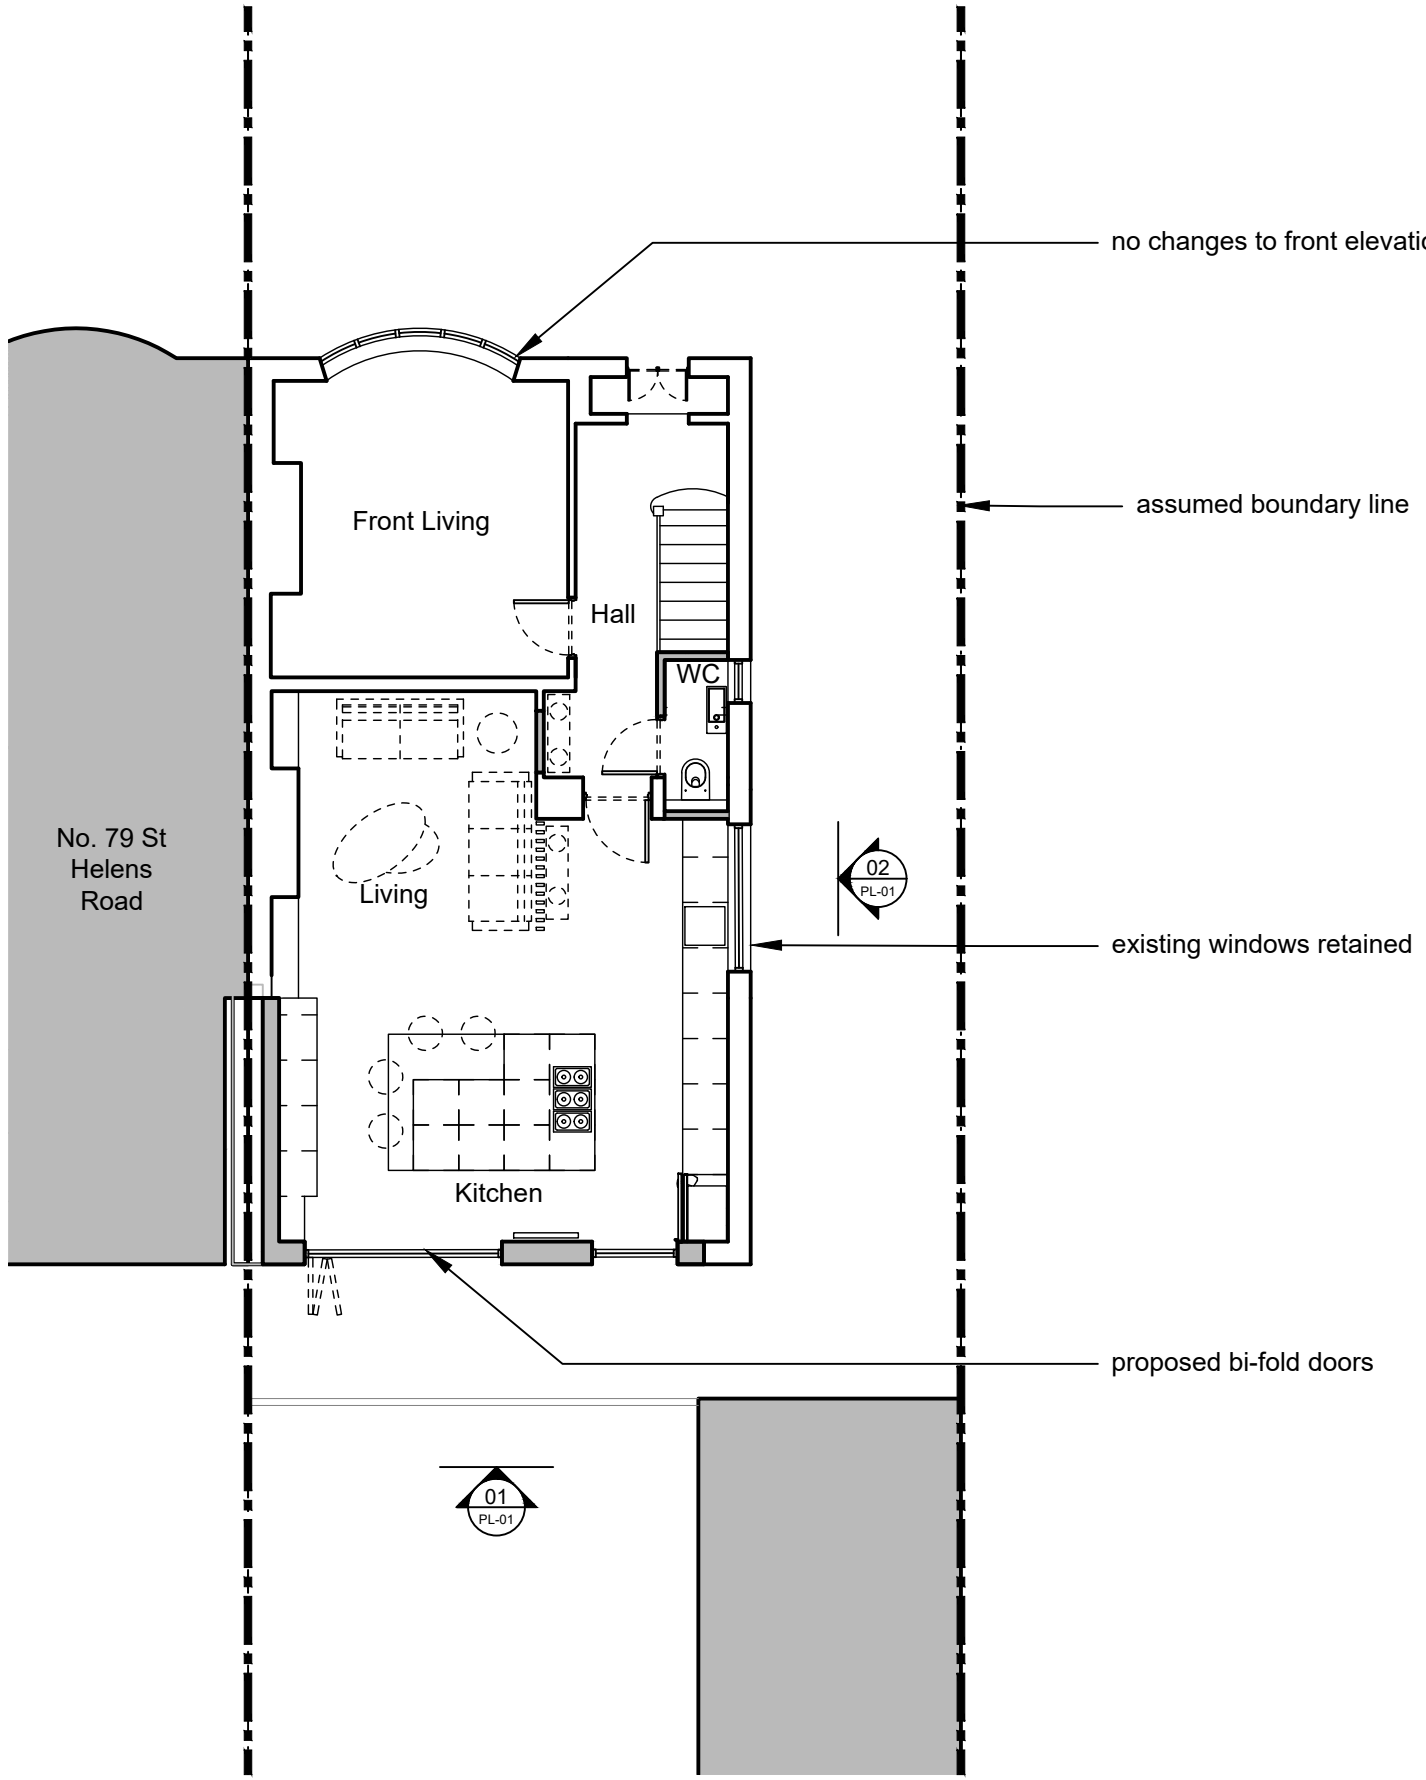


04 Proposed Ground Floor Plan
PL-01

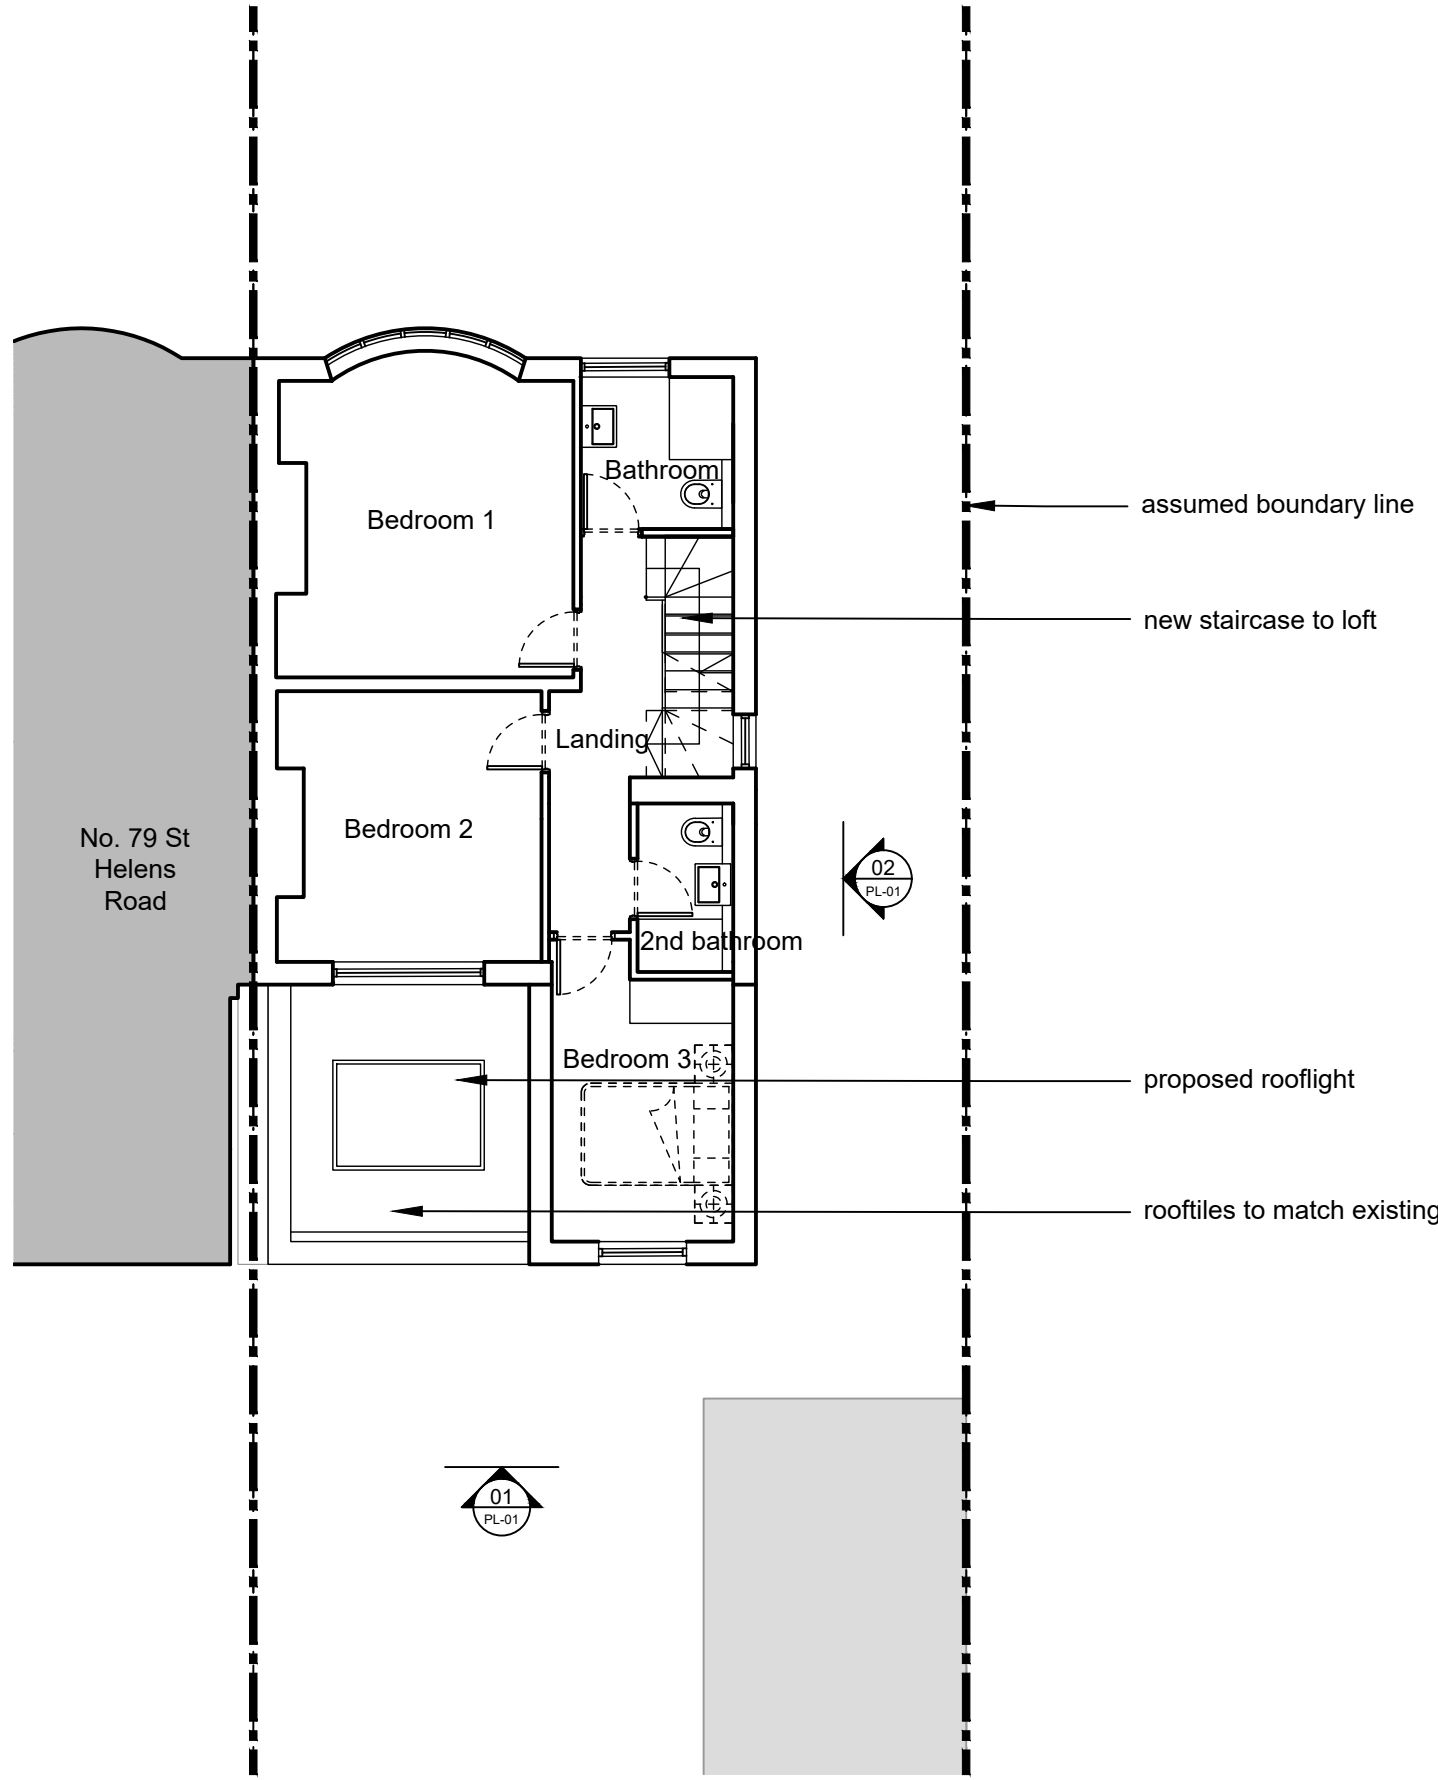

05 Proposed First Floor Plan
PL-01

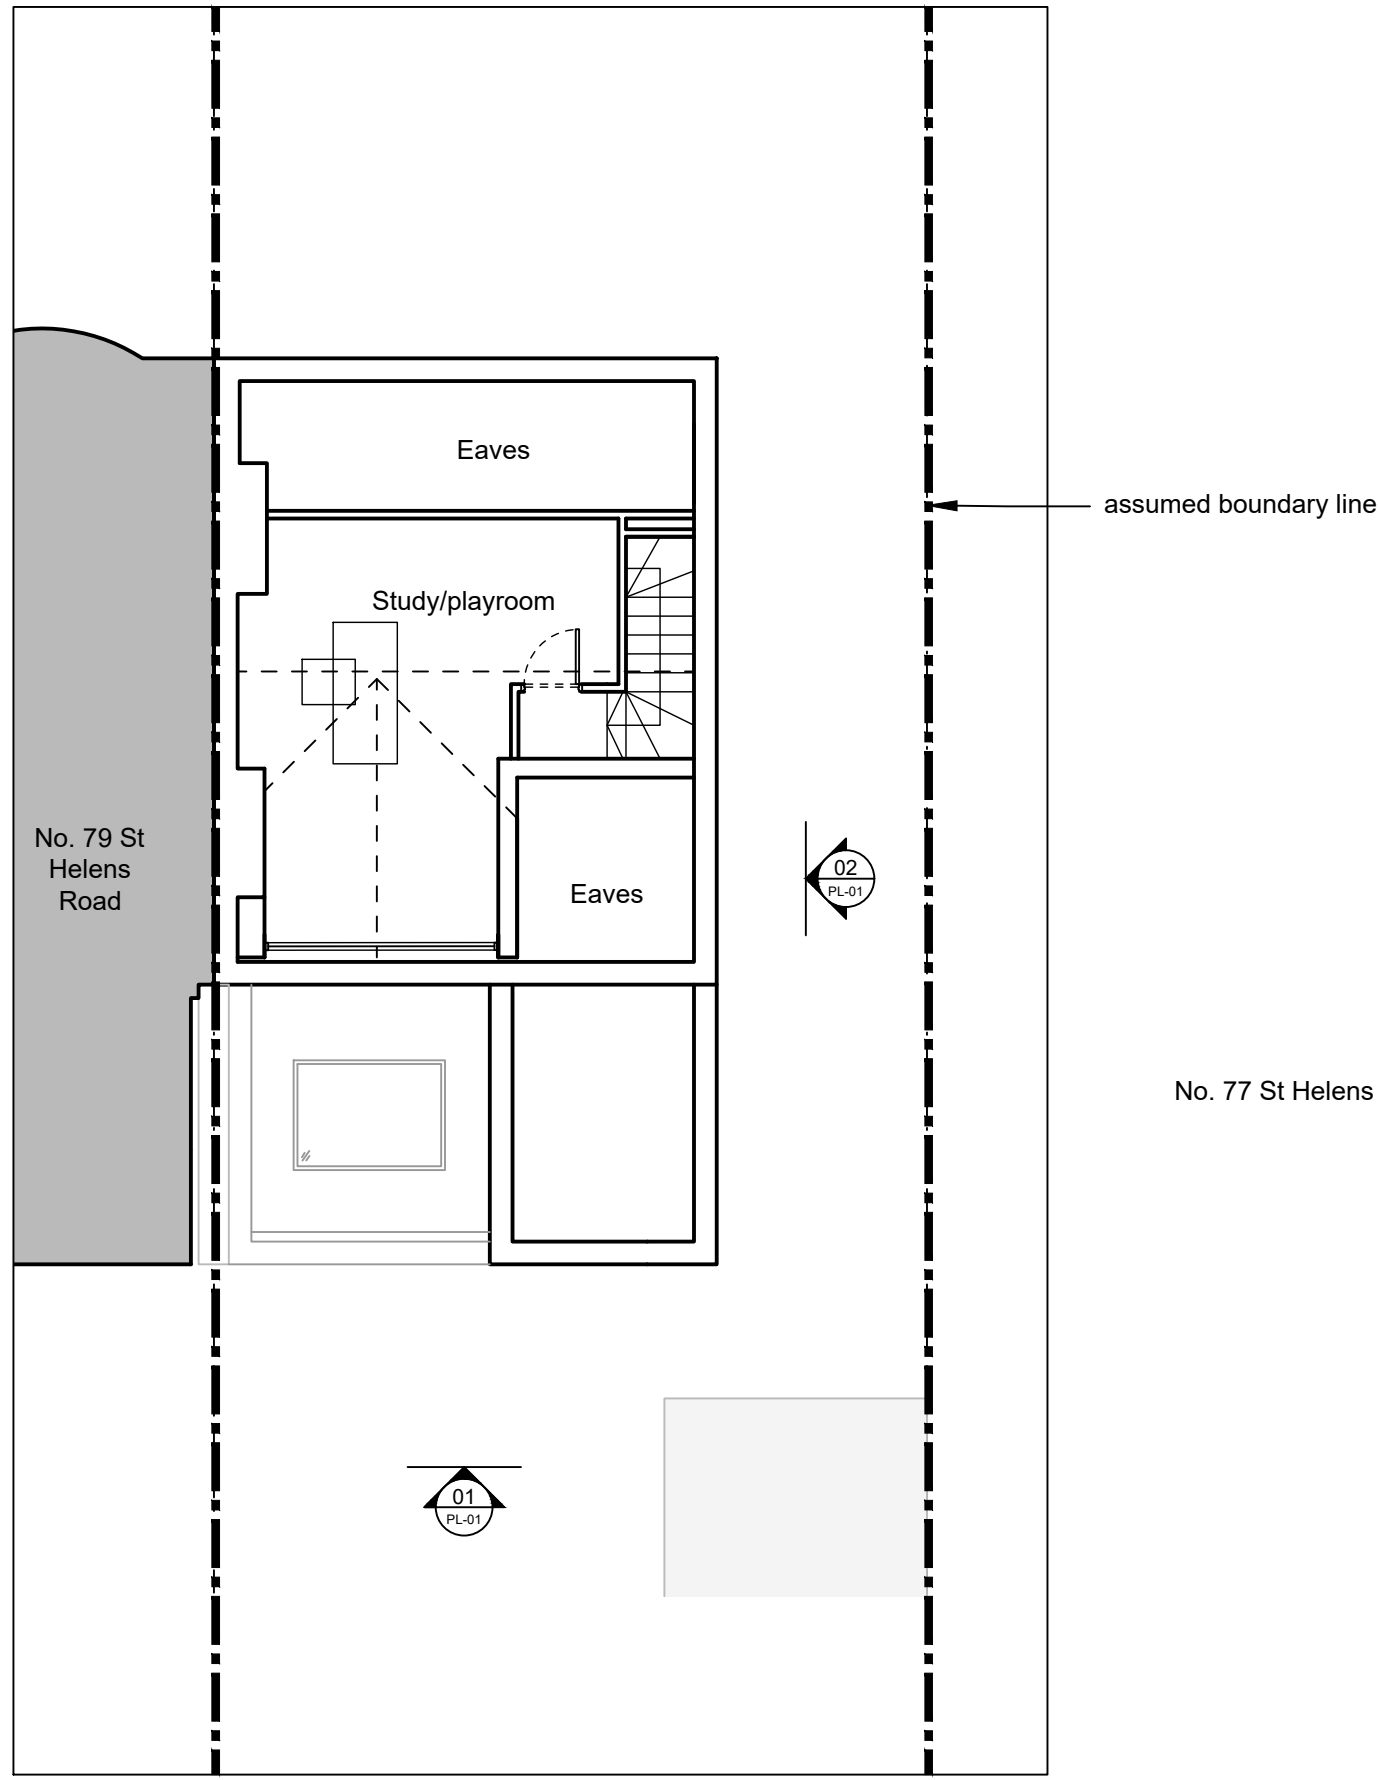


06 Proposed Loft Plan
PL-01

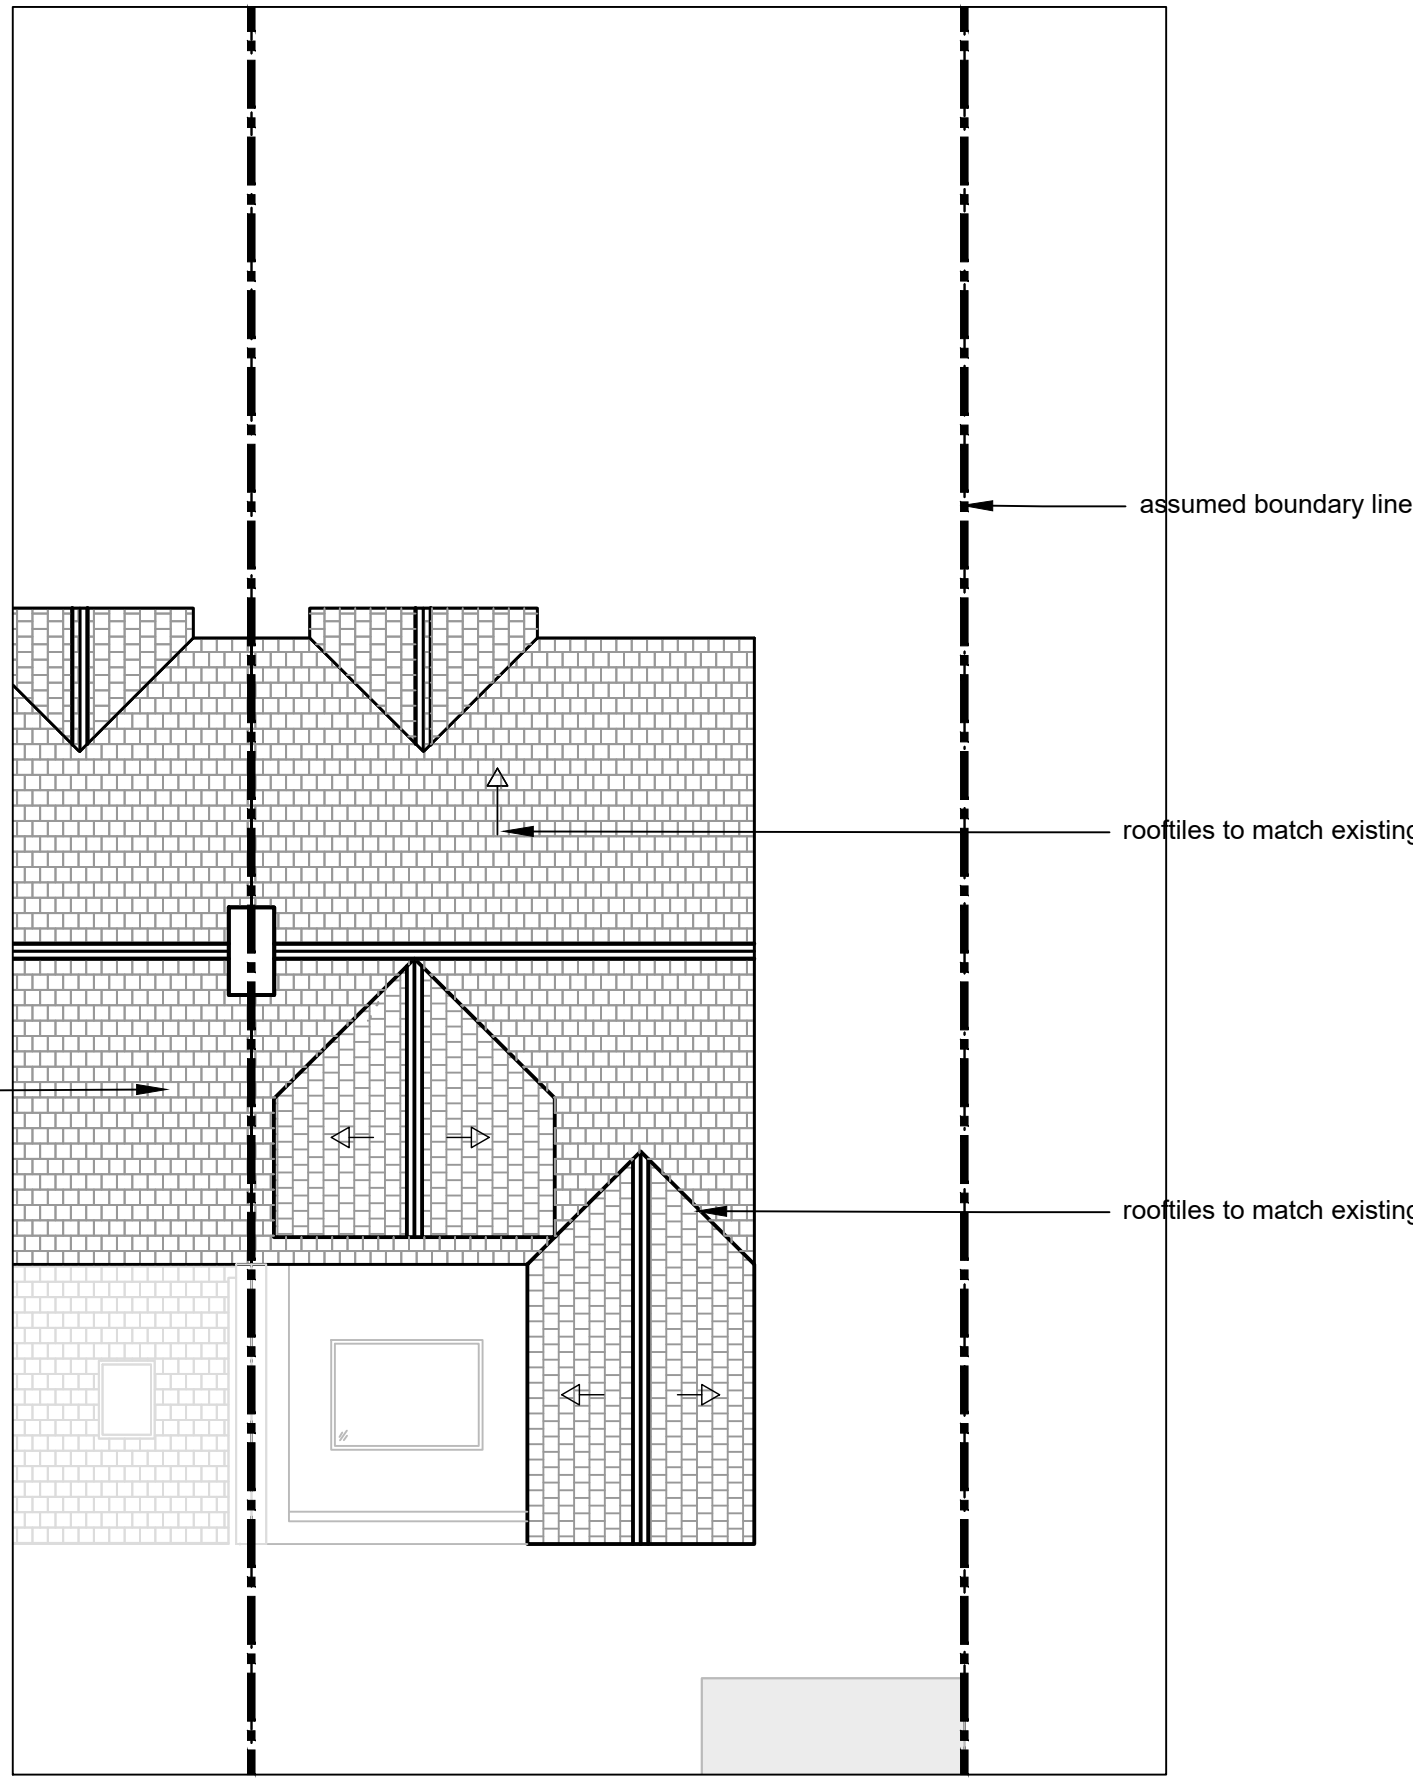

07 Proposed Roof Plan
PL-01

Notes

- Drawing used for the status indicated only
- All dimensions and setting out shall be checked and confirmed and any discrepancies to be reported to the Architect prior to commencement of any work
- All work and materials to be in accordance with current statutory legislation, relevant codes of practice and British Standards
- Drawing to be read in accordance with relevant consultants and sub-contractors drawings and specifications

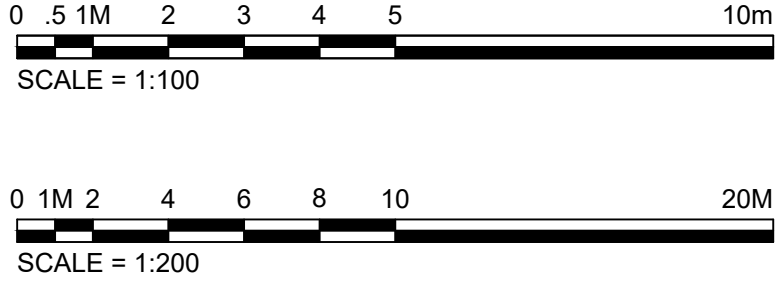

Site Boundary:

- Site boundary assumed and indicated as shown based on interpretation of topographical survey.
- Should exact clarification of boundary be required then a third party boundary professional must be appointed

Revision
-
A

Comment
Issued to planning
Issued to Planning

Date
20.02.2025
11.03.2025

Project
**77 St Helens Road,
Prescot,
Liverpool,
L34 6HP**

Title
Proposed Floor Plans & Elevations

Client
Private Client

Drawing Status
Planning

Project No.
Helens

Scale
1:100 / 1:200

Sheet
A1 / A3

Date
Feb 25

Drawing No.
PL-01

Rev
A